


1:50 0 1 2 3 4 5 6 7 8 9 10m

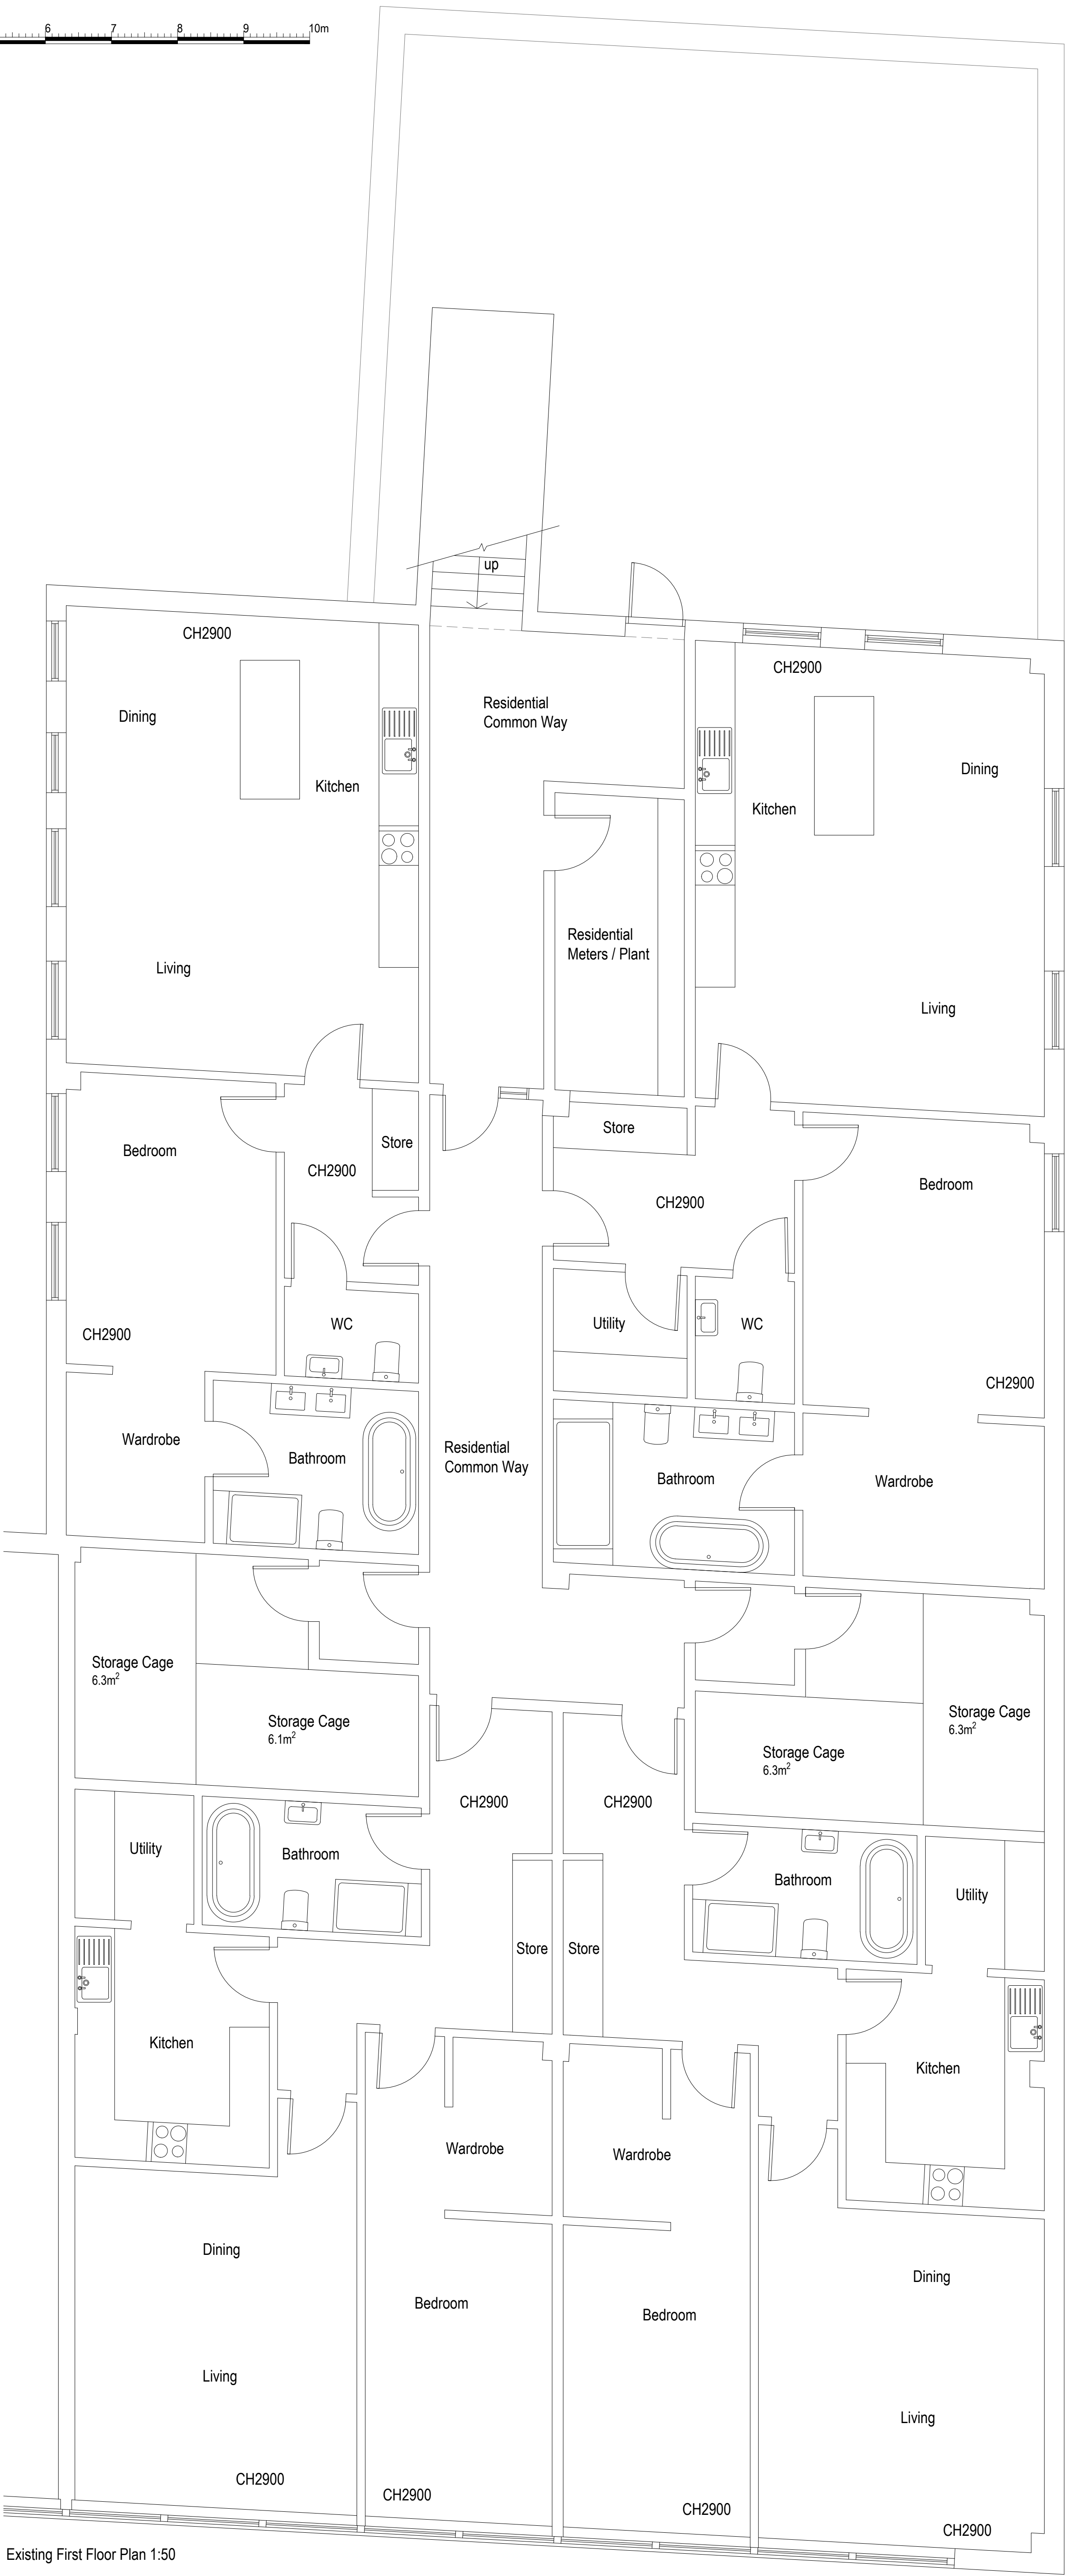

Existing First Floor Plan 1:50

amendments	
bpm	Architectural Services Ltd.
client	Moretons Investments Ltd
project	97-99 Montague Street Worthing BN11 3BN
project ref.	3110
Drawing No.	02
drawing title	Existing First Floor Plan
drawn by	AW
date	May 26
scale	1:50@ A1
www.bpmnet.co.uk info@bpmnet.co.uk	
Check all dimensions on site before all work is commenced. All goods materials workmanship to conform with current building regs. BSS and COP's	