





Location plan 1:1250

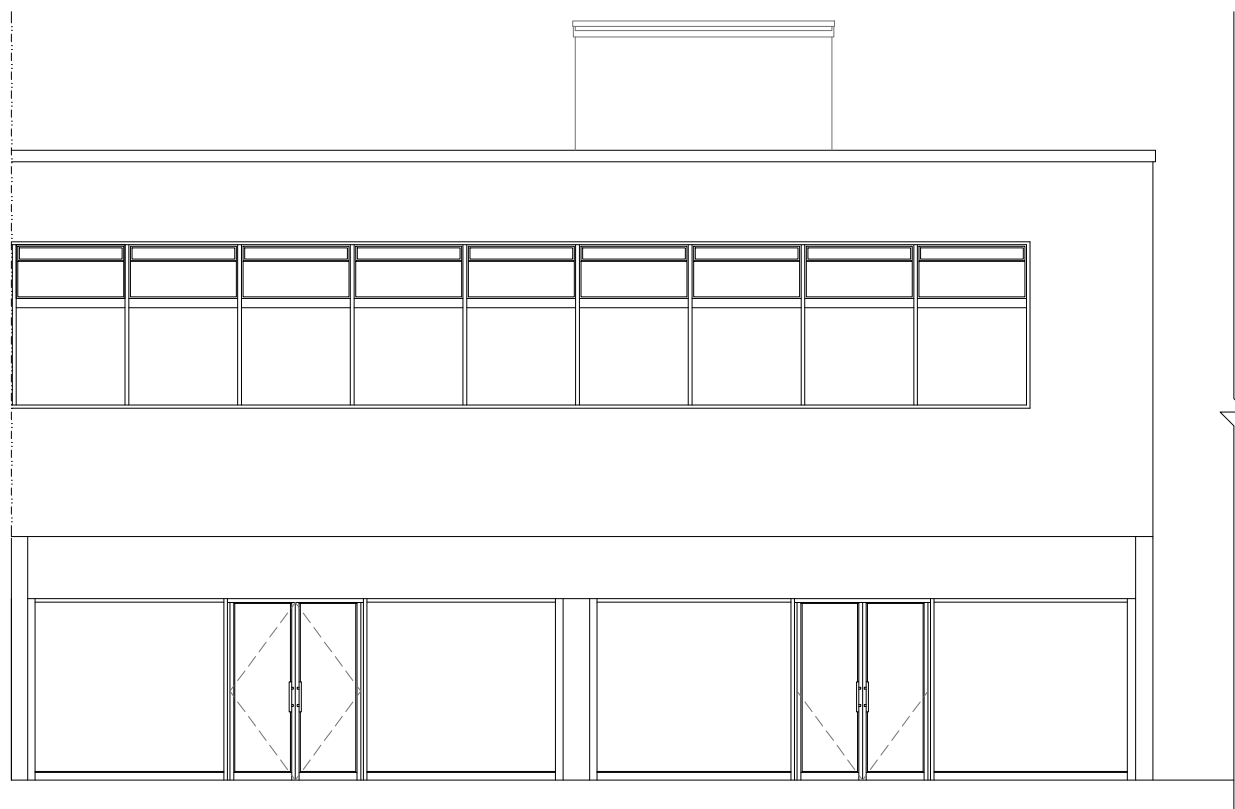


Existing Front Elevation (North) 1:100

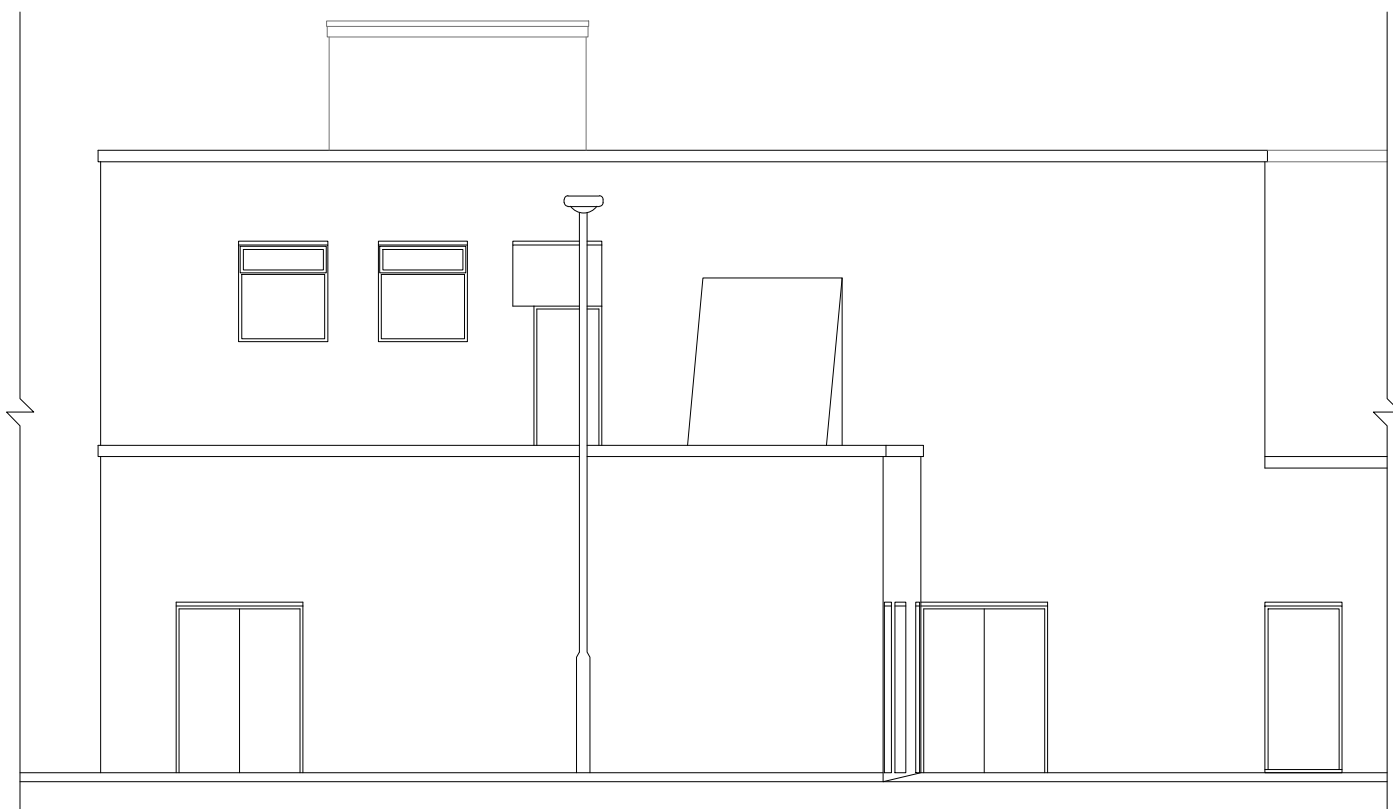

Existing Rear Elevation (South) 1:100



Existing Side Elevation (West) 1:100

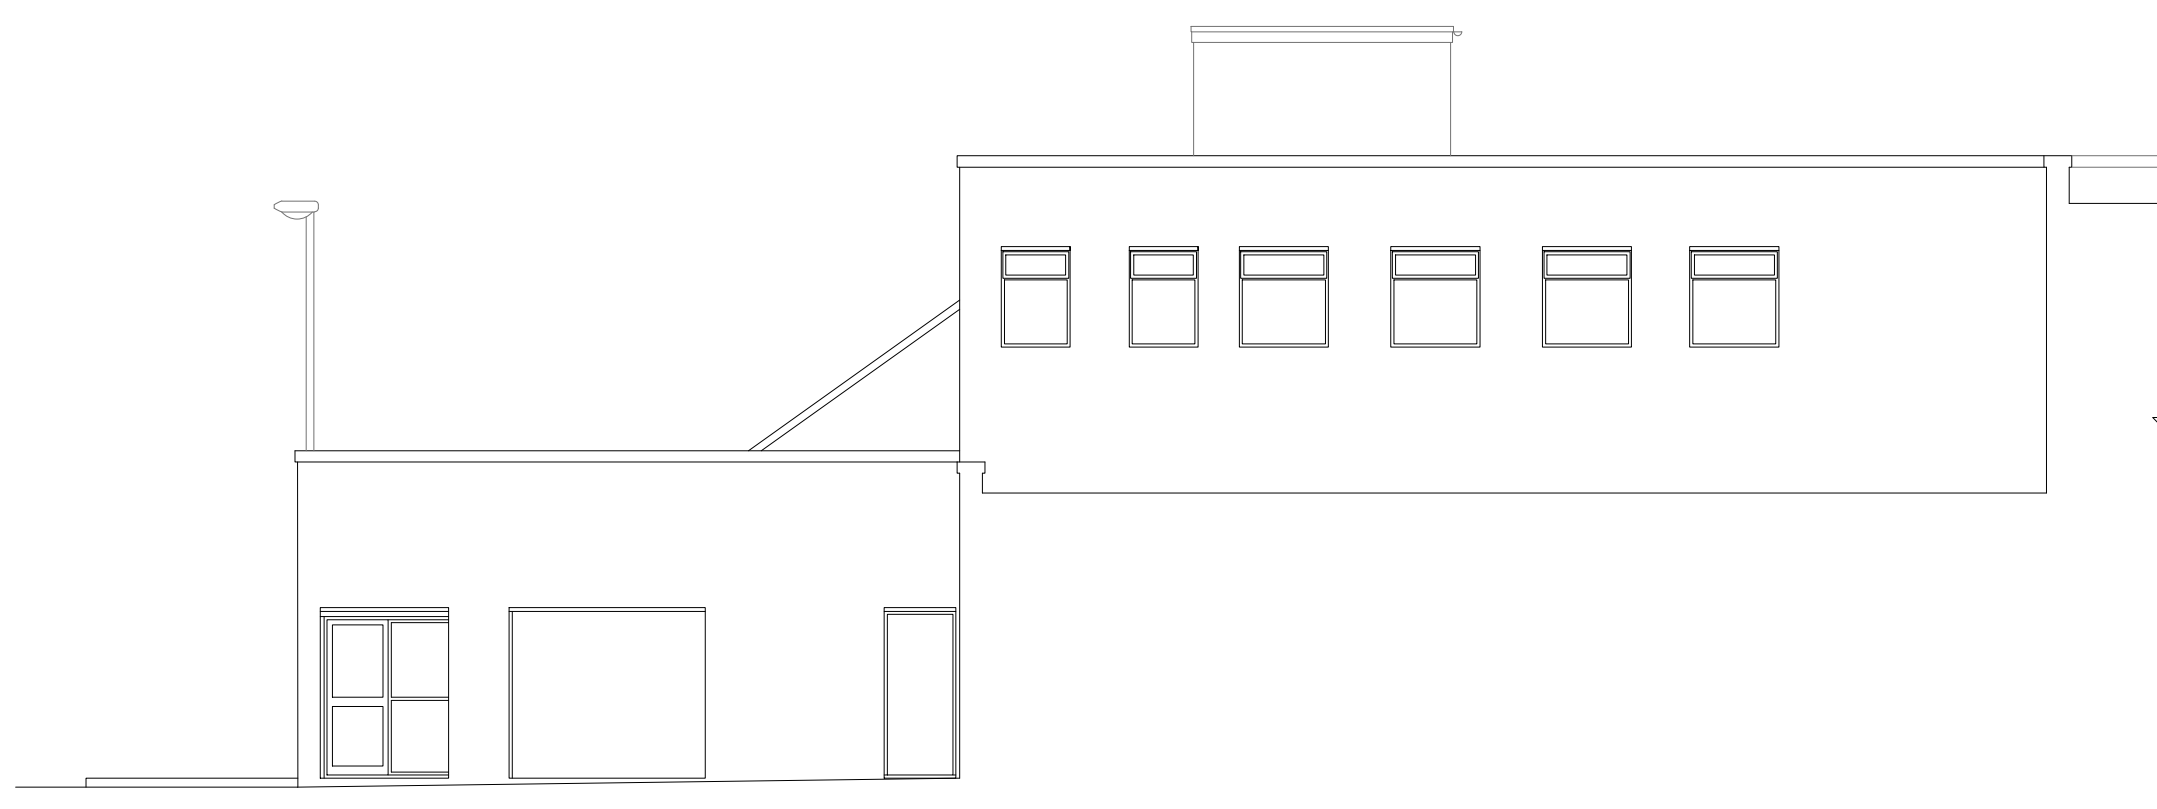

Existing Side Elevation (East) 1:100

amendments	
bpm	Architectural Services Ltd.
client	Moretons Investments Ltd
project	97-99 Montague Street Worthing BN11 3BN
project ref:	3110
Drawing No.	03
drawing title	Existing Elevations and Location Plan
drawn by	AW
date	May 26
scale	1:100@ A1
	www.bpmnet.co.uk info@bpmnet.co.uk
Check all dimensions on site before all work is commenced. All goods materials workmanship to conform with current building regs. BSS and COP's	

1:100 0 1 2 3 4 5 6 7 8 9 10m