


1:50 0 1 2 3 4 5 6 7 8 9 10m

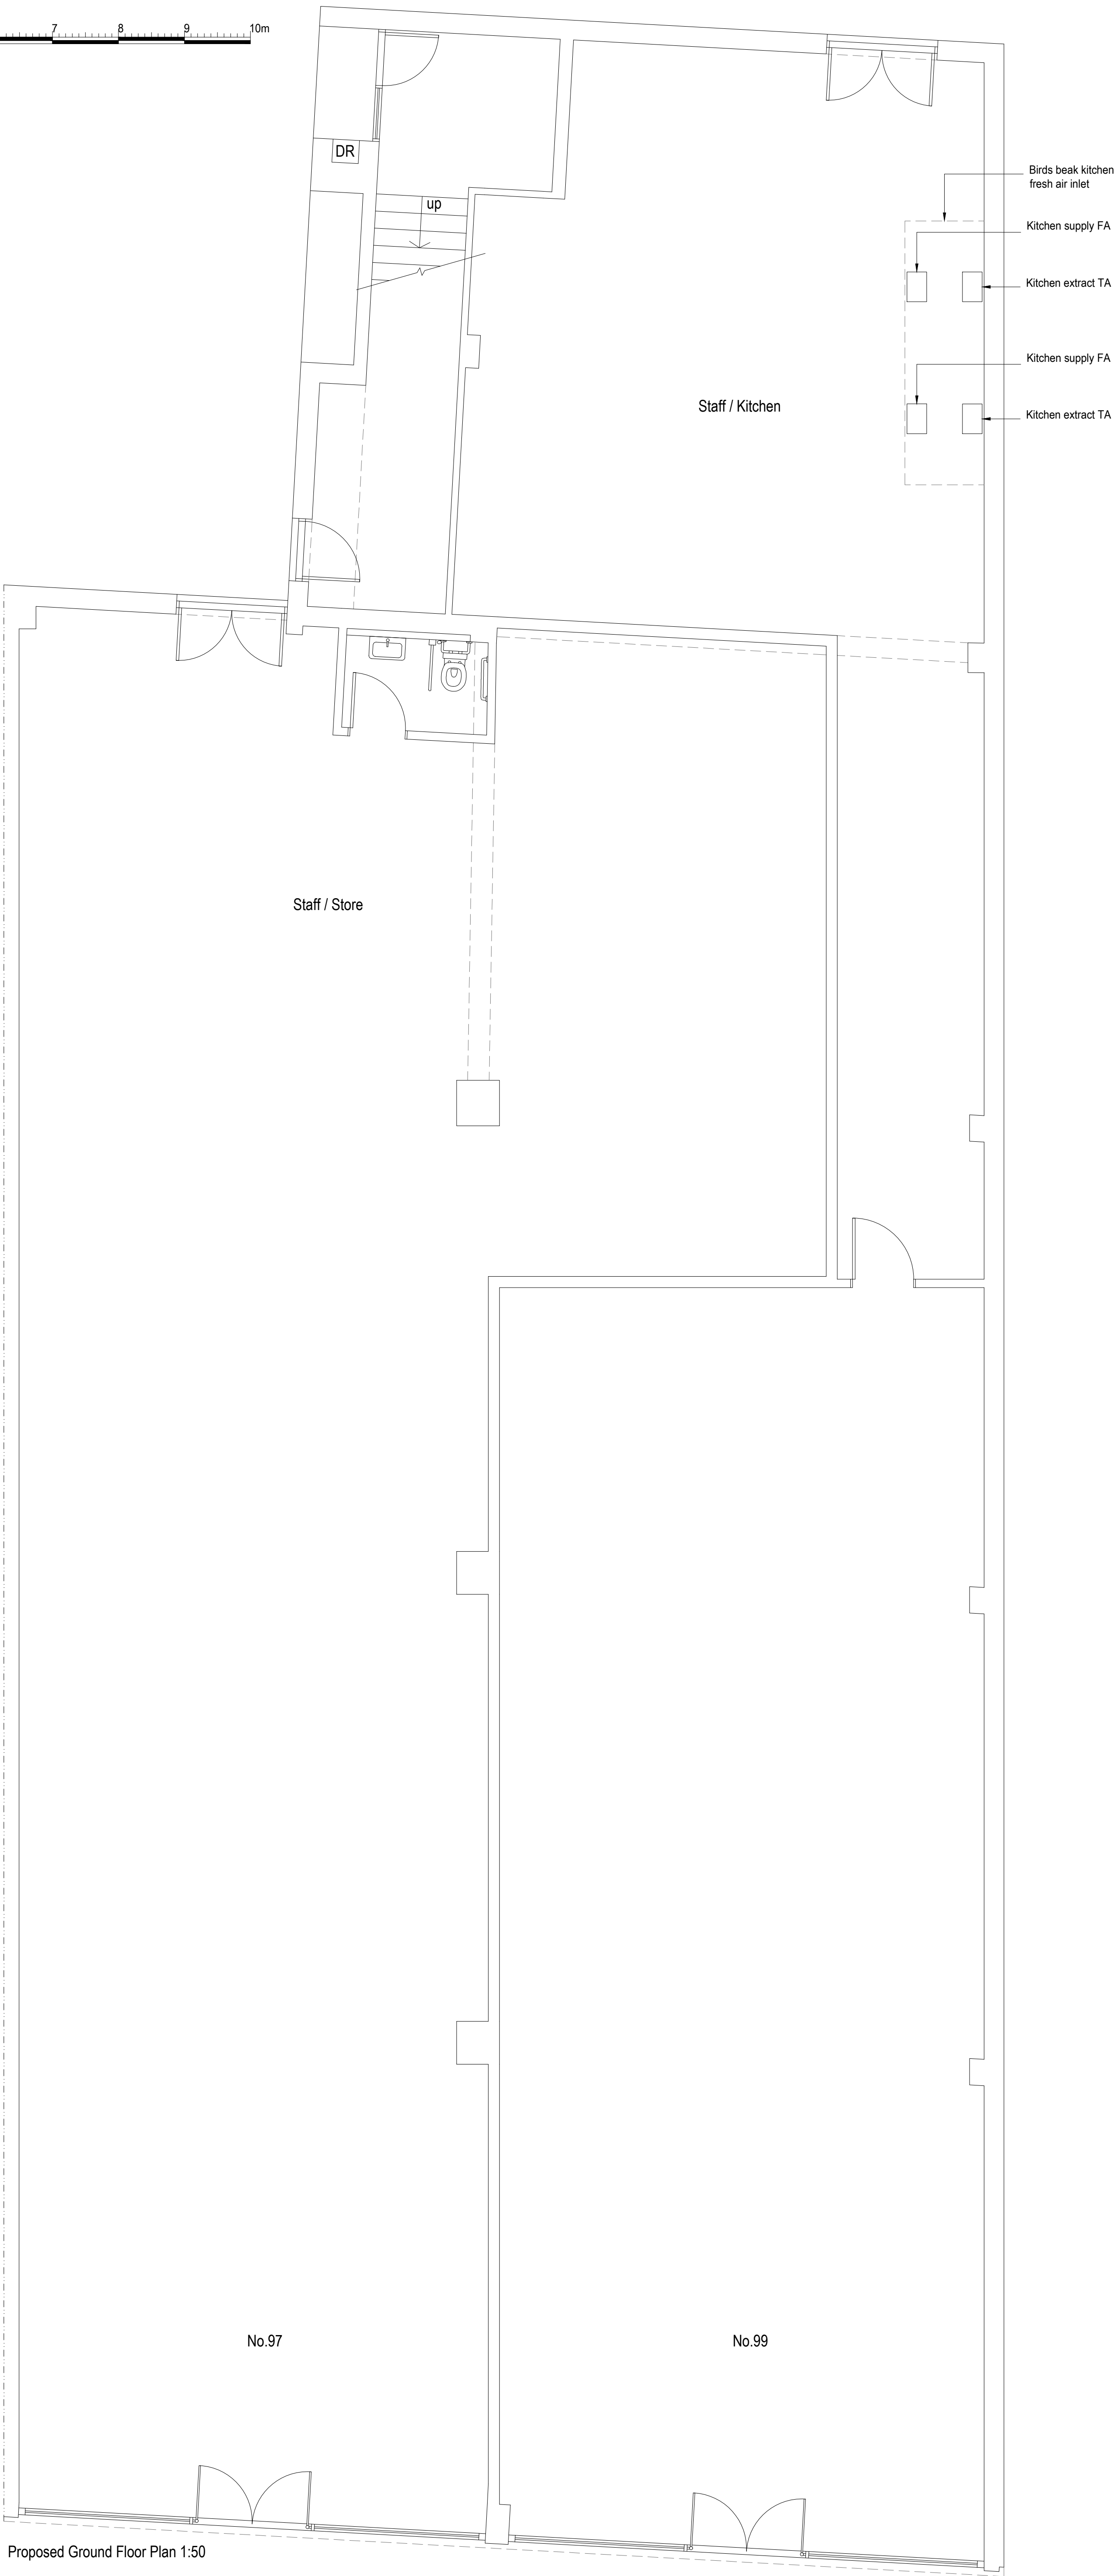

Proposed Ground Floor Plan 1:50

amendments

bpm

Architectural Services Ltd.

client	Moretons Investments Ltd		
project	97-99 Montague Street Worthing BN11 3BN		
project ref.	3110	Drawing No.	04
drawing title	Proposed Ground Floor Plan		
drawn by	AW		
date	May 26	scale	1:50@ A1
www.bpmnet.co.uk info@bpmnet.co.uk			
Check all dimensions on site before all work is commenced. All goods materials workmanship to conform with current building regs. BSS and COP's			