
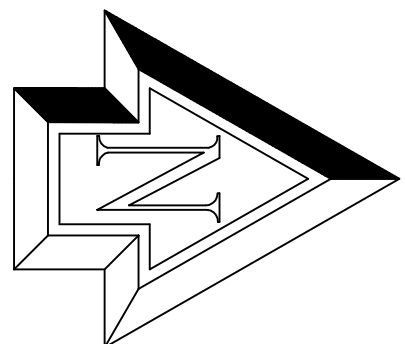
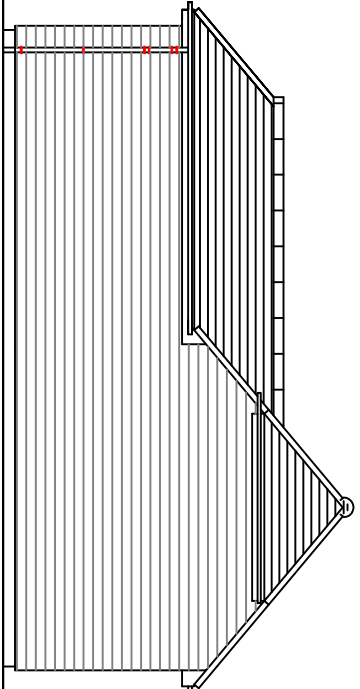
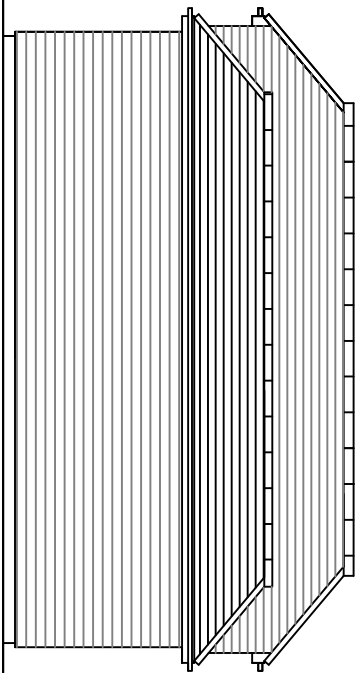
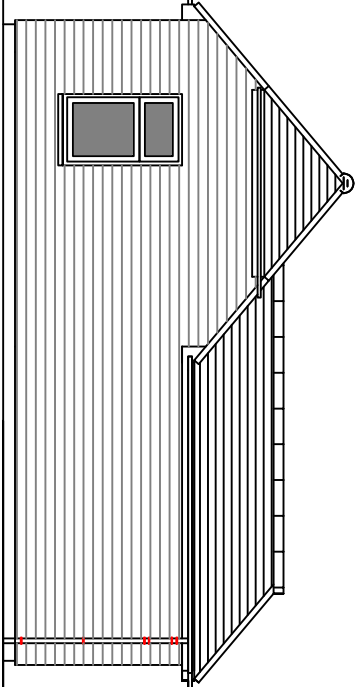


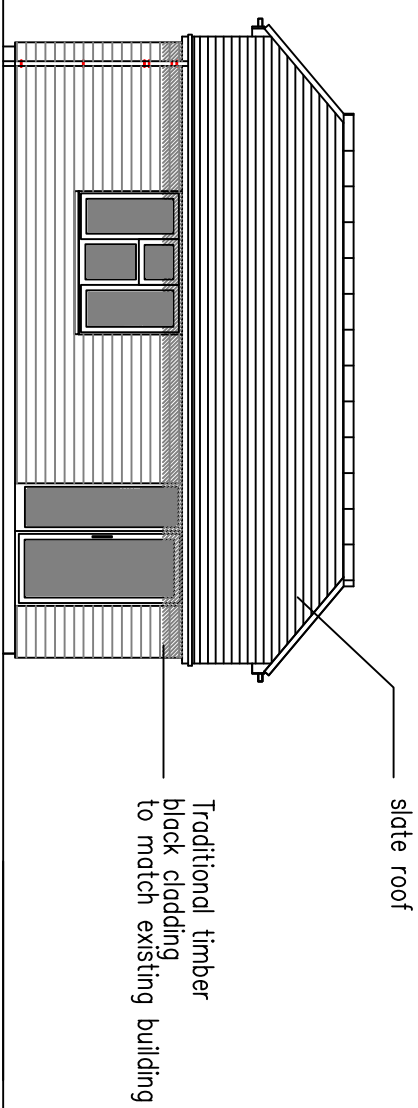

8 West Facing Front Elevation

1m 2m 3m 4m 5m 6m 7m 8m 9m 10m
1:100 Scale Bar

9 South Facing Side Elevation


1m 2m 3m 4m 5m 6m 7m 8m 9m 10m
1:100 Scale Bar

10 East Facing Rear Elevation

1m 2m 3m 4m 5m 6m 7m 8m 9m 10m
1:100 Scale Bar

11 North Facing Side Elevation

1m 2m 3m 4m 5m 6m 7m 8m 9m 10m
1:100 Scale Bar

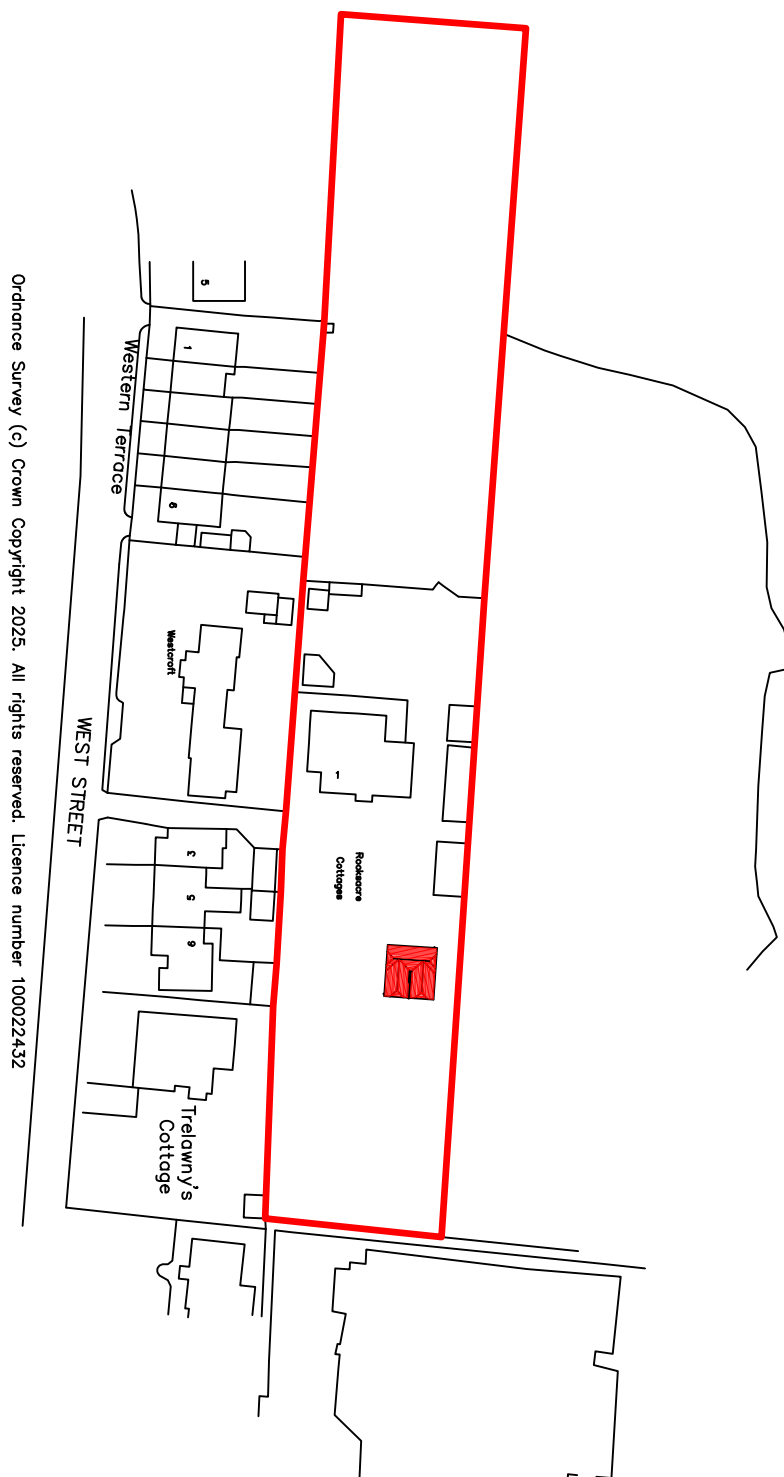

Ordnance Survey (c) Crown Copyright 2020. All rights reserved. Licence number 100022432

Location PLAN 1:1250

10m 20m 30m 40m 50m
1:1250 Scale Bar




DO NOT SCALE FROM THIS DRAWING EXCEPT FOR PLANNING AS PHOTOCOPIES WILL BE SUBJECT TO DISTORTION DRAWINGS TO BE READ IN CONJUNCTION WITH ALL OTHER ARCHITECT'S & STRUCTURAL ENGINEER'S CONTRACT DRAWINGS & SPECIFICATIONS. ANY DISCREPANCIES MUST BE BROUGHT TO THE ATTENTION OF THE ARCHITECT IMMEDIATELY. THE CONTRACTOR MUST VERIFY ALL DIMENSIONS BY SITE MEASUREMENT BEFORE ORDERING MATERIALS OR MANUFACTURING COMPONENTS. PRODUCTS TO THOSE NAMED WILL BE ACCEPTABLE IF PROVEN TO BE OF EQUAL OR HIGHER PERFORMANCE AND NOT IN CONFLICT WITH OTHER ELEMENTS. FOUNDATIONS/FLOOR CONSTRUCTION DESIGNED BY STRUCTURAL ENGINEER TO SUIT LOCAL SOIL CONDITIONS PROXIMITY TO TREES ETC. ALL TO BE APPROVED BY BUILDING CONTROL.

Planning Submission


northern boundary line

garden

garden

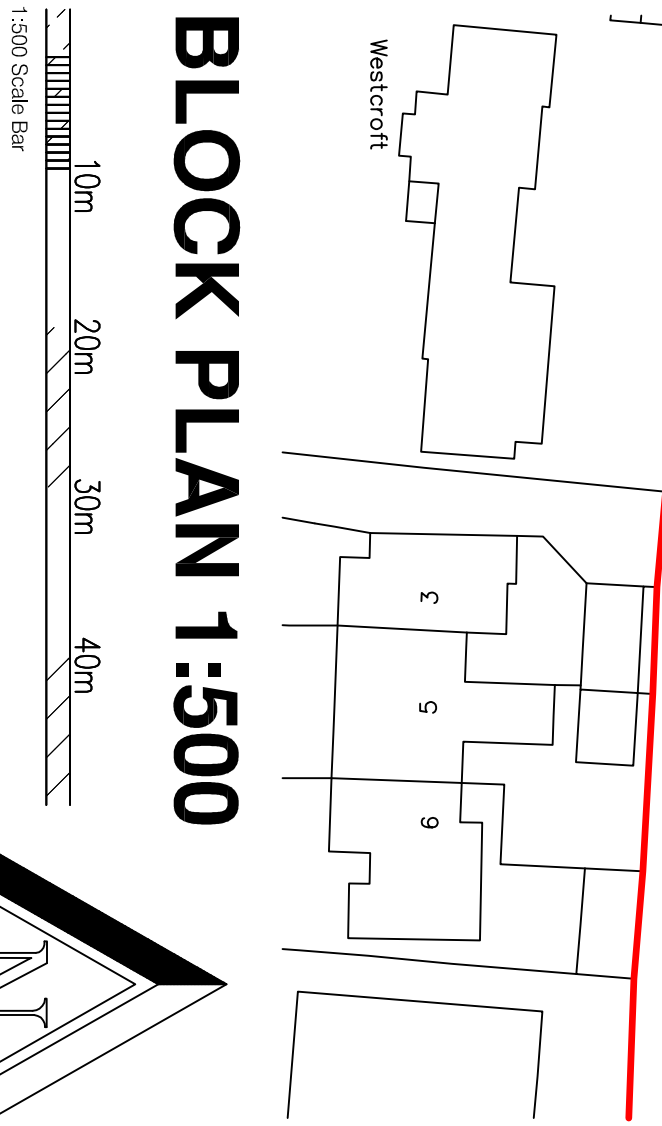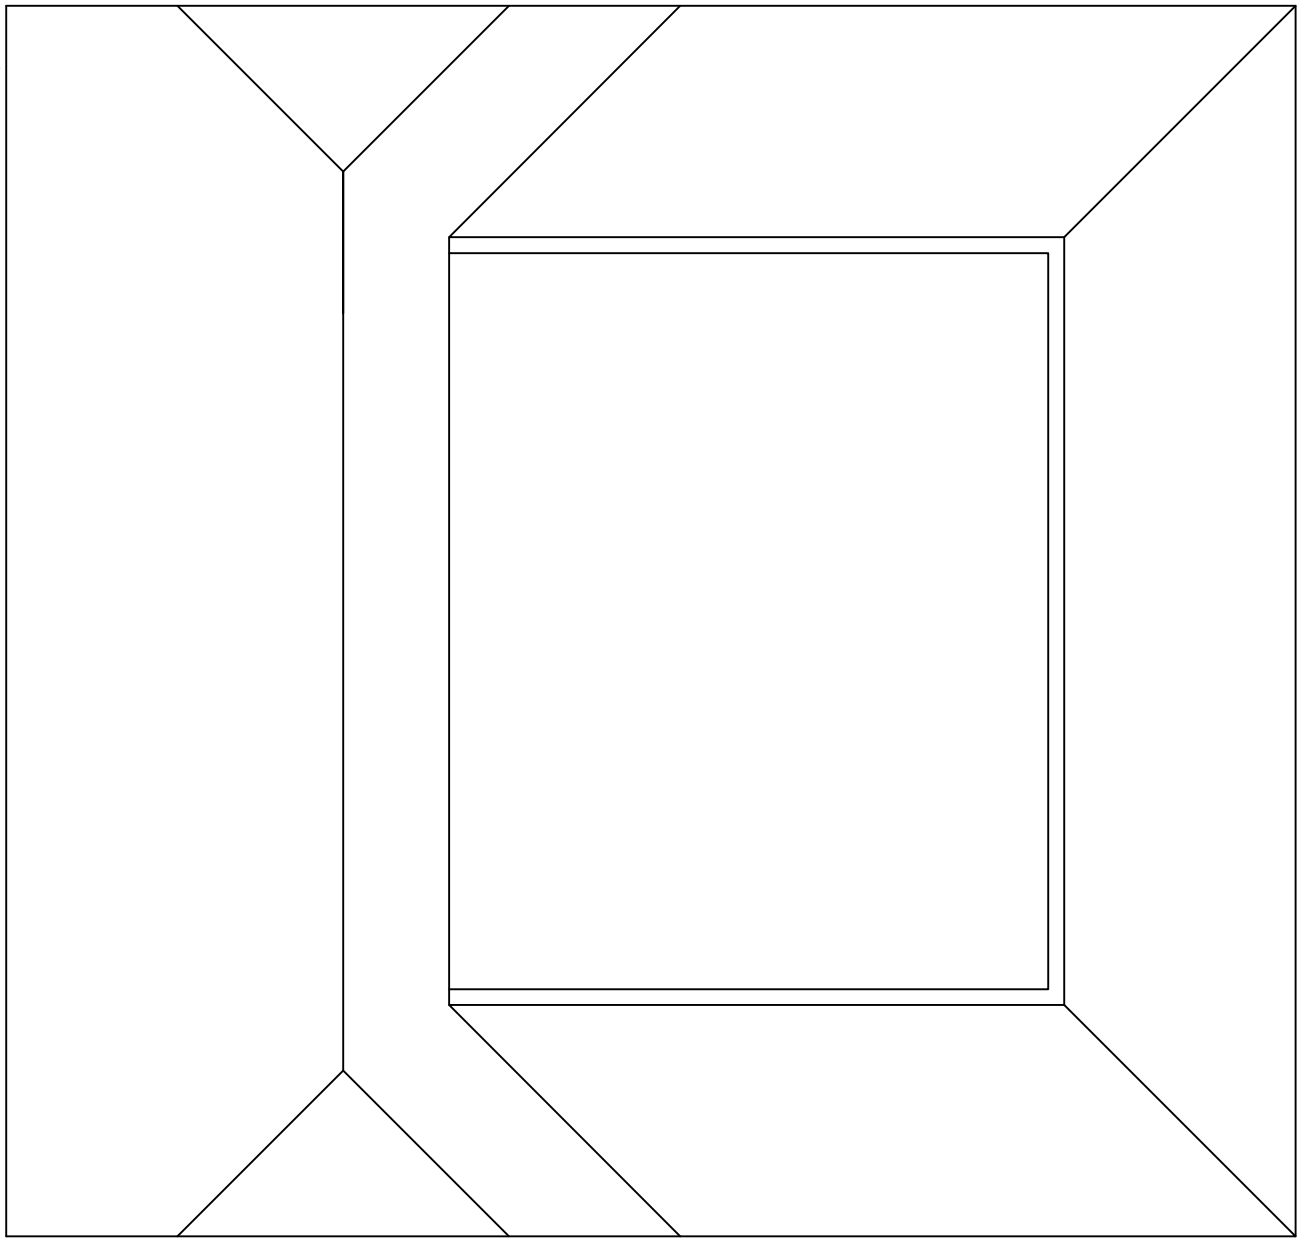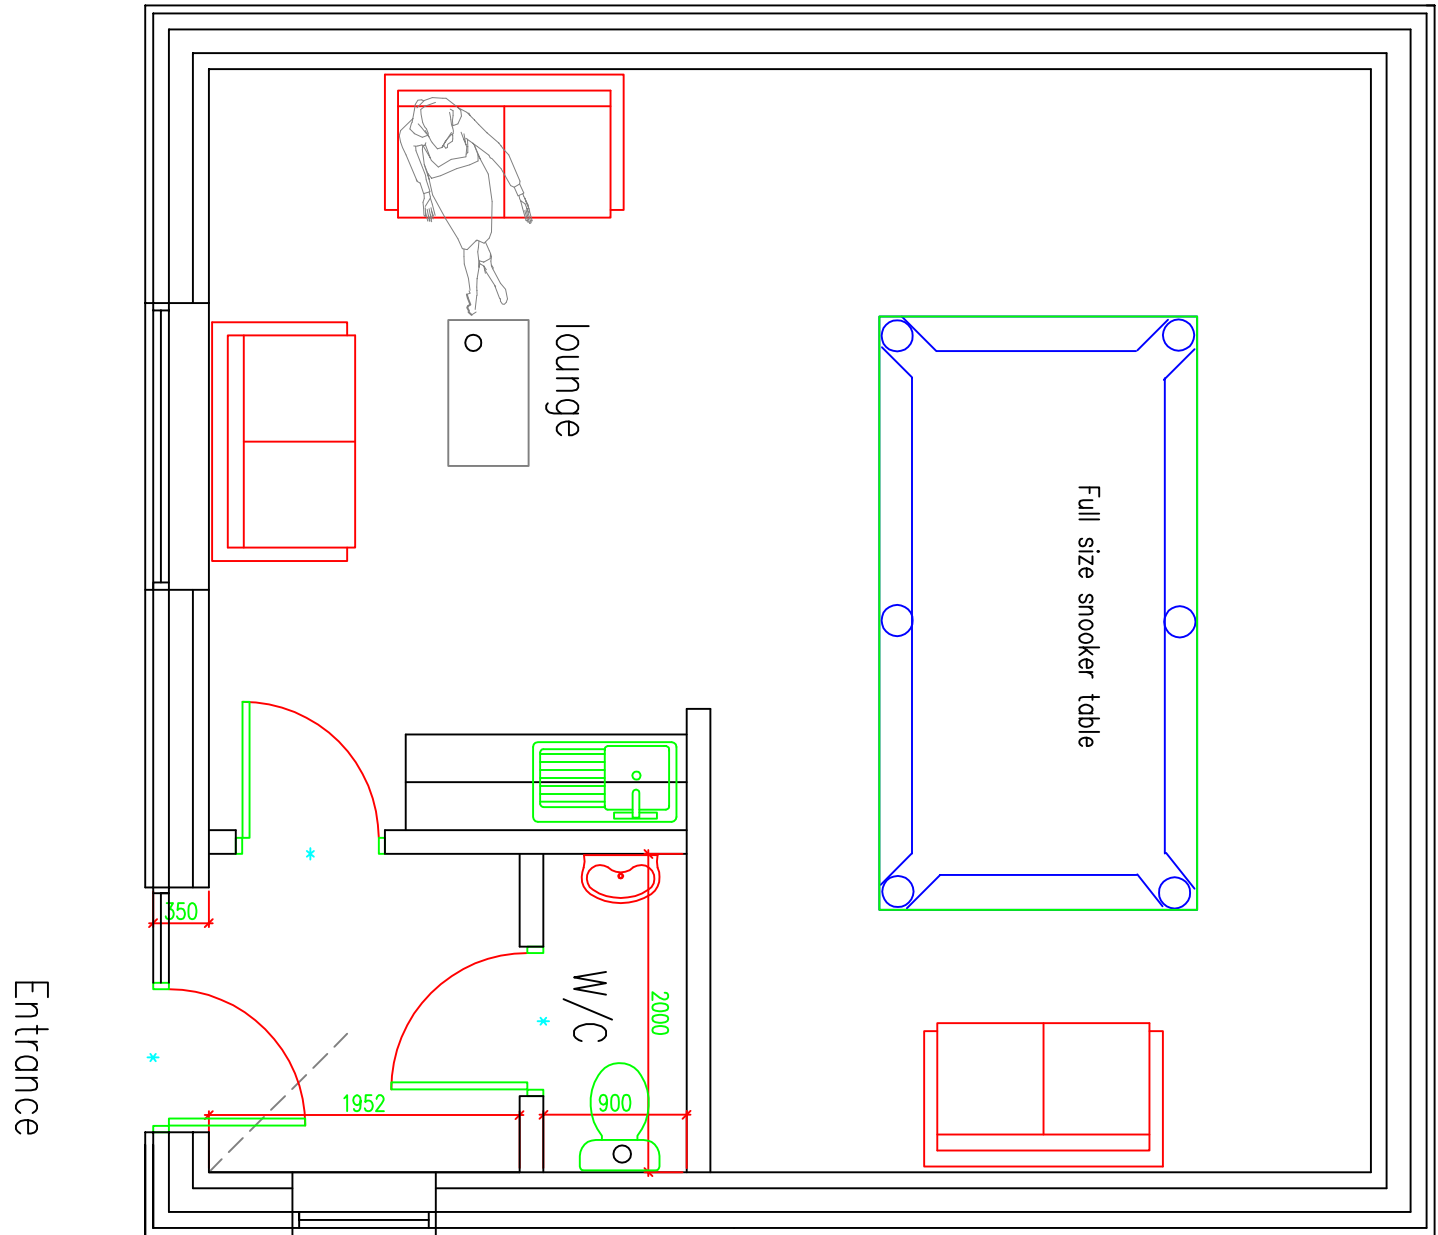

10m 20m 30m 40m
1:500 Scale Bar

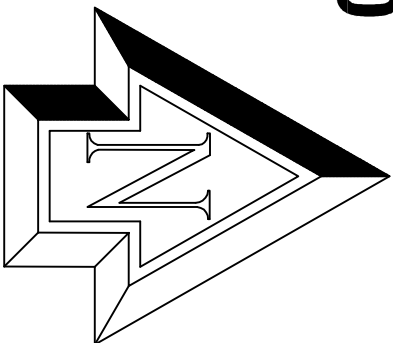


6 Ground Floor Plan

1:50 Scale Bar

1m 2m 3m 4m 5m 6m 7m 8m 9m 10m

Drive

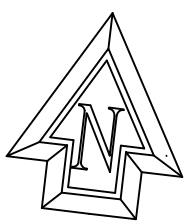


7 Roof Plan


1:50 Scale Bar

1m 2m 3m 4m 5m 6m 7m 8m 9m 10m

Drive

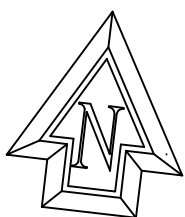

© Copyright of:
Architectural & Planning Services
7 Errington Rd
Shoreham By Sea
West Sussex
BN43 5ND
BJW
01273 441009
0756569017
e-mail: benw@bjwarchitectural.co.uk
website: bjwarchitectural.co.uk

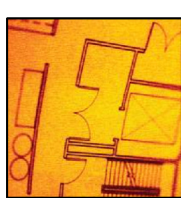

Scale: 1:50 1:100

Paper size
A1

Date: 25.11.2025

Drawn: BJW

Dwg No. 02

Rev'n
A

Note: All dimensions to be checked on site.