


Key Plan:

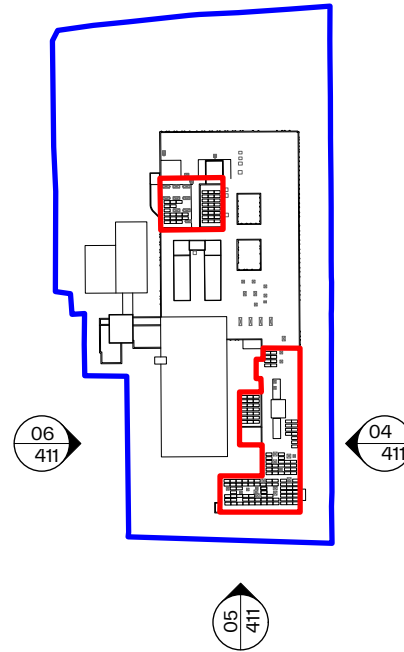

Revisions		
No.	Description:	Date:
A	Planning	20.03.2026
B	Planning	24.03.2026
C	Planning	25.03.2026

SUPERVENE

Supervene Architects Ltd, The Office, 8 Chapel Place, Tunbridge Wells, Kent. TN1 1YQ
t. +44 (0) 1892 341899
w. www.supervenearchitects.com
tw. @SuperveneArch
insta. [supervenearchitects](https://www.instagram.com/supervenearchitects)

- Notes:**
1. Do not scale drawings
 2. Site verify all dimensions prior to construction
 3. Report all discrepancies to Supervene Architects Ltd immediately
 4. This drawing is to be read in conjunction with all relevant documents and drawings

Client	Stage	Status
Batcheller Monkhouse	Stage 3	Planning

Job Title
Southlands Hospital



Project Number
2603

Scale:
1:200@A3


Drawing Title
Therapy, Physio & Dermatology Roof

Proposed Elevations
East, South & West

Drawing Number	Revision
2603-SLH-SVA-ARC-E-DR-411	C


© Supervene Architects - All rights reserved
This work is copyright and cannot be reproduced or copied in any form or by any other means (graphic, electronic or mechanical including photocopying) Without the written permission of author any license, express or implied. To use this document for any purpose whatsoever is restricted to the terms of the agreement or implied agreement between author and the instructing party.

04 East Elevation

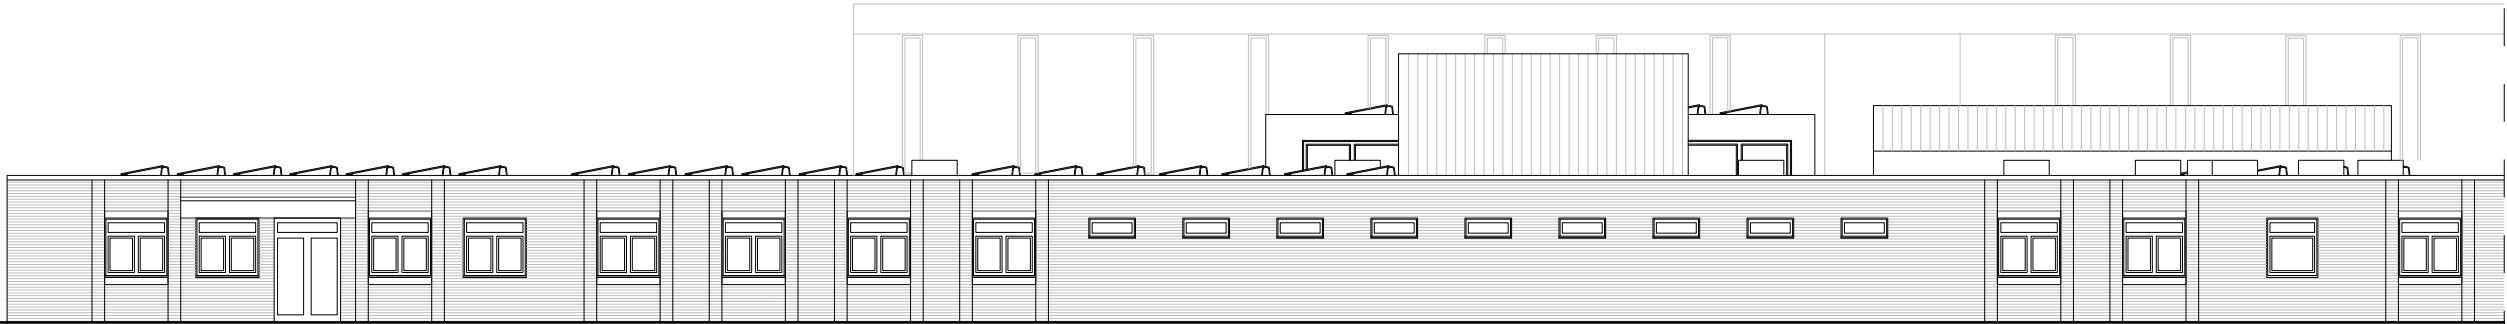

For continued elevation refer to drawing:
2603-SLH-SVA-ARC-E-DR-410 Elevation 02

05 South Elevation

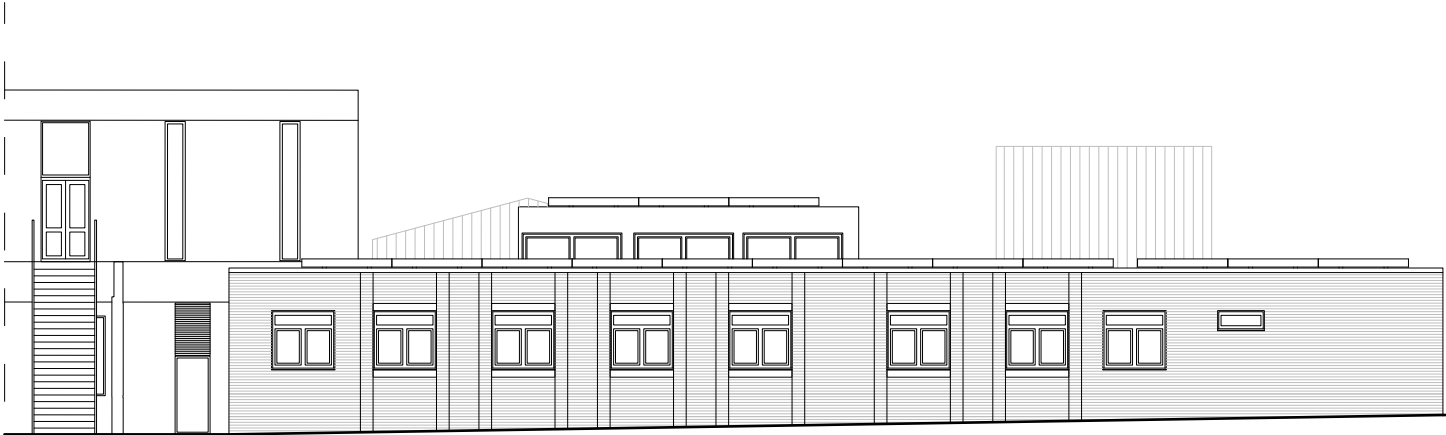

06 West Elevation

