




Key Plan:

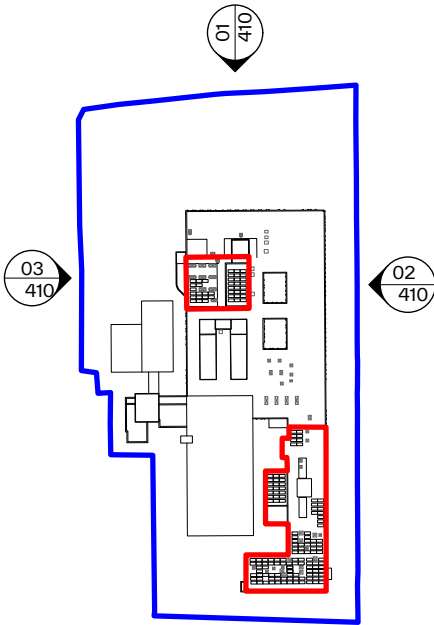

01 North Elevation

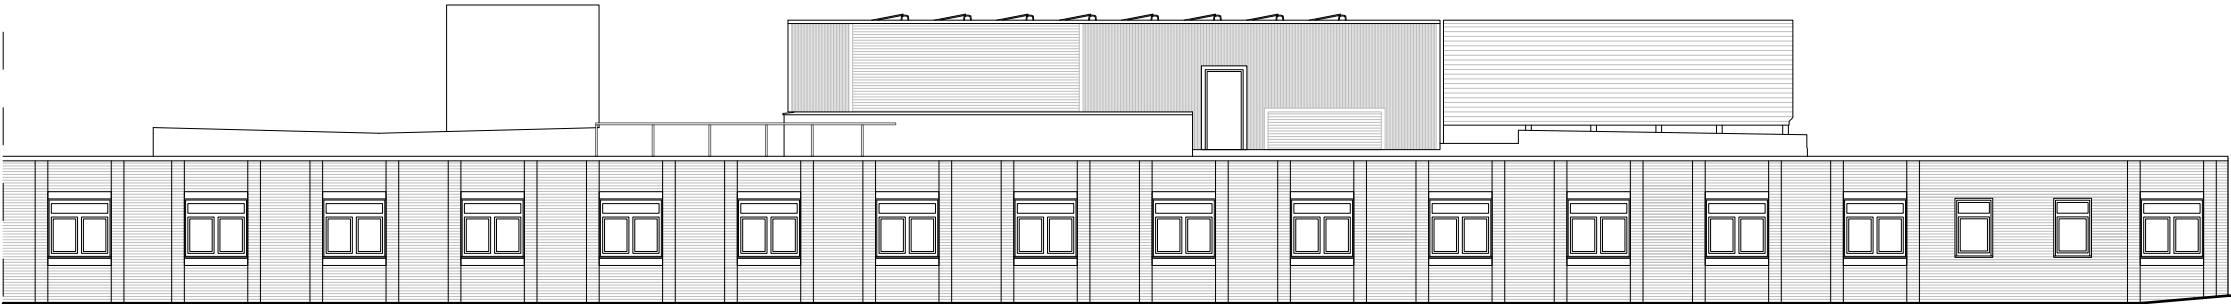

02 East Elevation

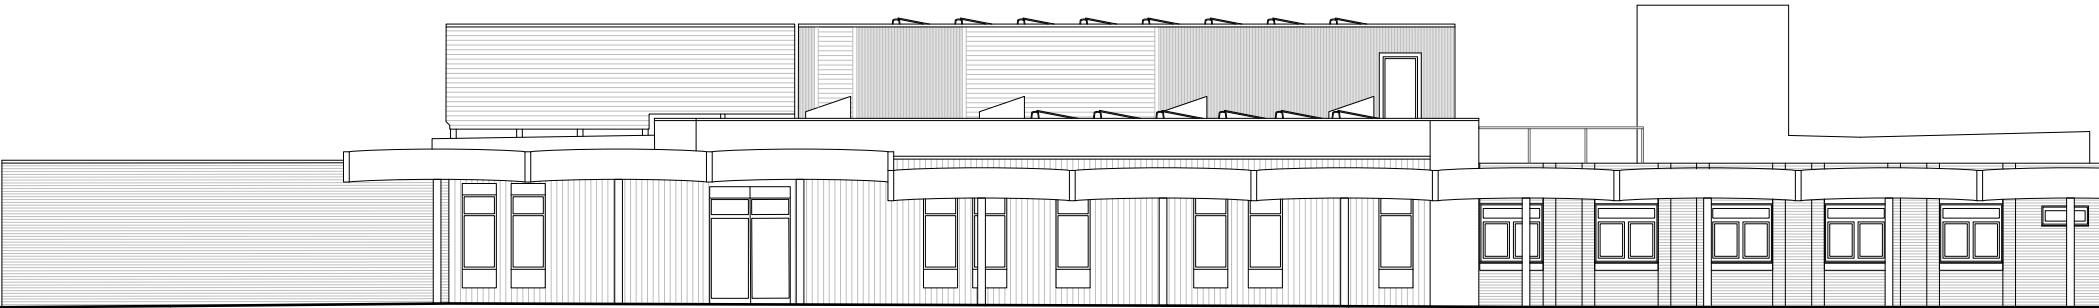

03 West Elevation

| Revisions |              |            |
|-----------|--------------|------------|
| No.       | Description: | Date:      |
| A         | Planning     | 20.03.2026 |
| B         | Planning     | 24.03.2026 |
| C         | Planning     | 25.03.2026 |

# SUPERVENE

Supervene Architects Ltd, The Office, 8 Chapel Place, Tunbridge Wells, Kent. TN1 1YQ  
t. +44 (0) 1892 341899  
w. [www.supervenearchitects.com](http://www.supervenearchitects.com)  
tw. @SuperveneArch  
insta. [supervenearchitects](https://www.instagram.com/supervenearchitects)

- Notes:
1. Do not scale drawings
  2. Site verify all dimensions prior to construction
  3. Report all discrepancies to Supervene Architects Ltd immediately
  4. This drawing is to be read in conjunction with all relevant documents and drawings

| Client               | Stage   | Status   |
|----------------------|---------|----------|
| Batcheller Monkhouse | Stage 3 | Planning |

Job Title  
Southlands Hospital



| Project Number | Scale:   |
|----------------|----------|
| 2603           | 1:200@A3 |

Drawing Title  
Eye Clinic & Plant Room Roof

Proposed Elevations  
North, East & West

| Drawing Number            | Revision |
|---------------------------|----------|
| 2603-SLH-SVA-ARC-E-DR-410 | C        |

© Supervene Architects - All rights reserved  
This work is copyright and cannot be reproduced or copied in any form or by any other means (graphic, electronic or mechanical including photocopying) Without the written permission of author any license, express or implied. To use this document for any purpose whatsoever is restricted to the terms of the agreement or implied agreement between author and the instructing party.