



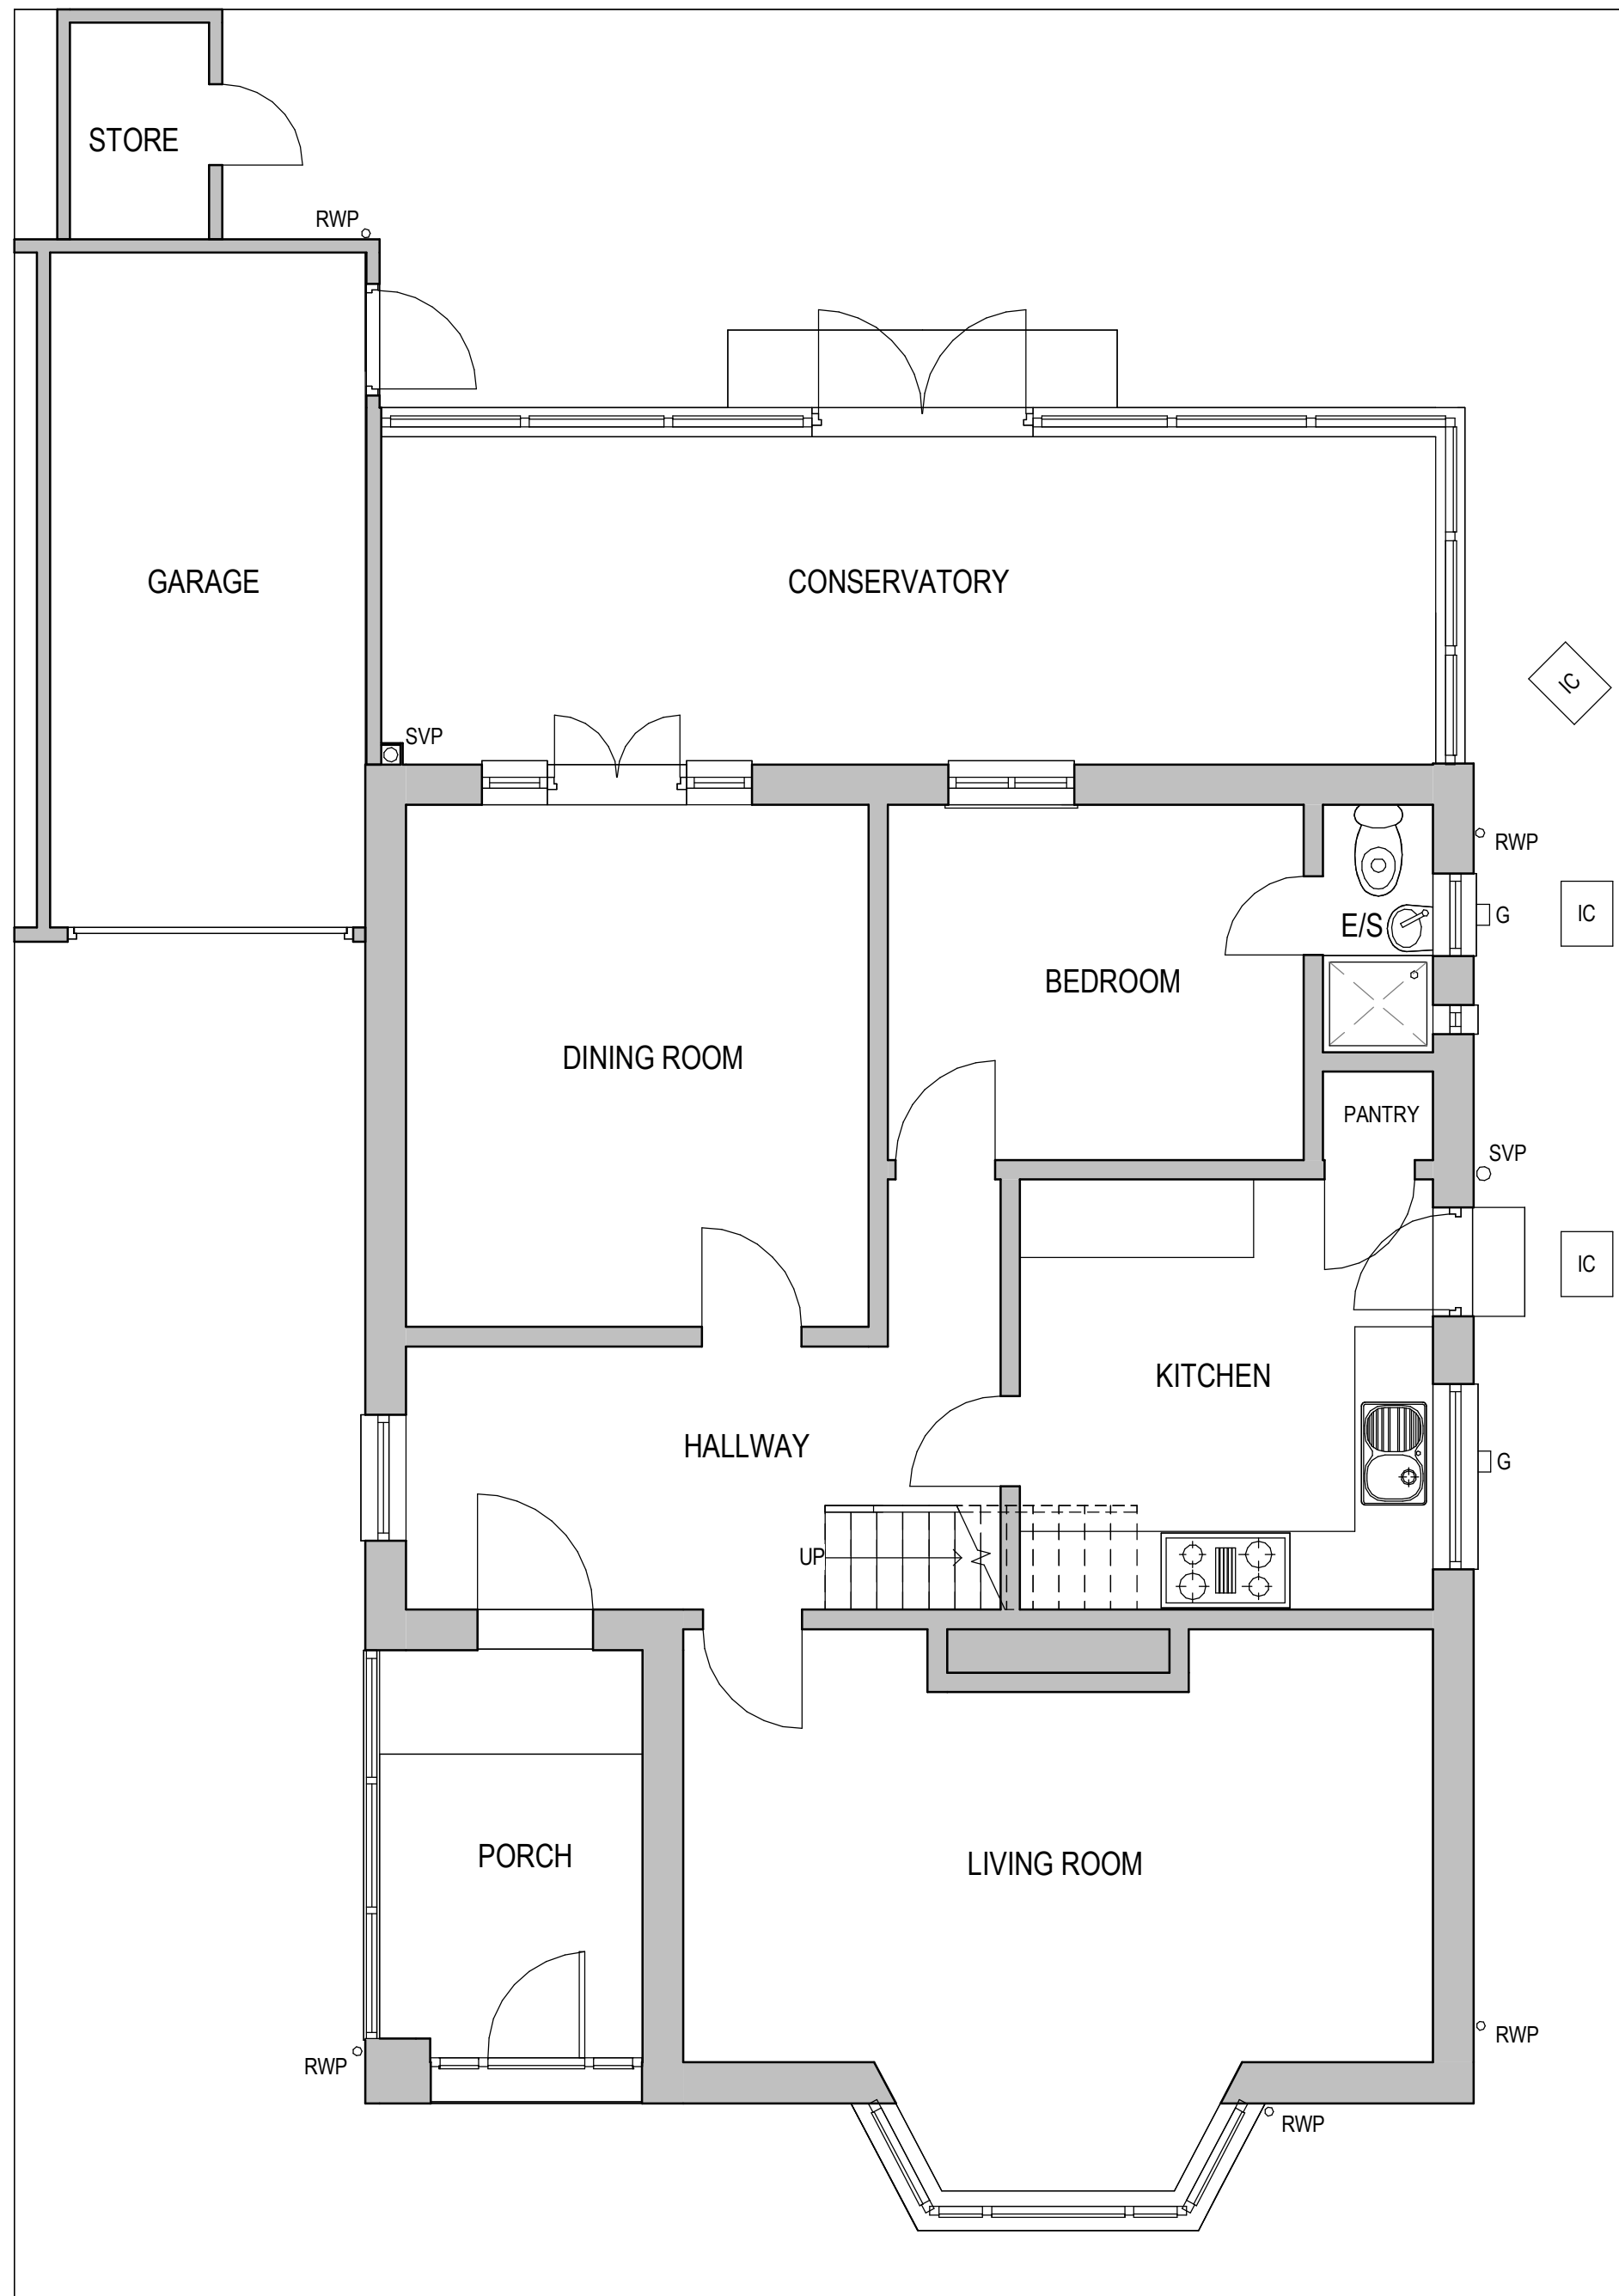


1 Existing Ground Floor

1 : 50

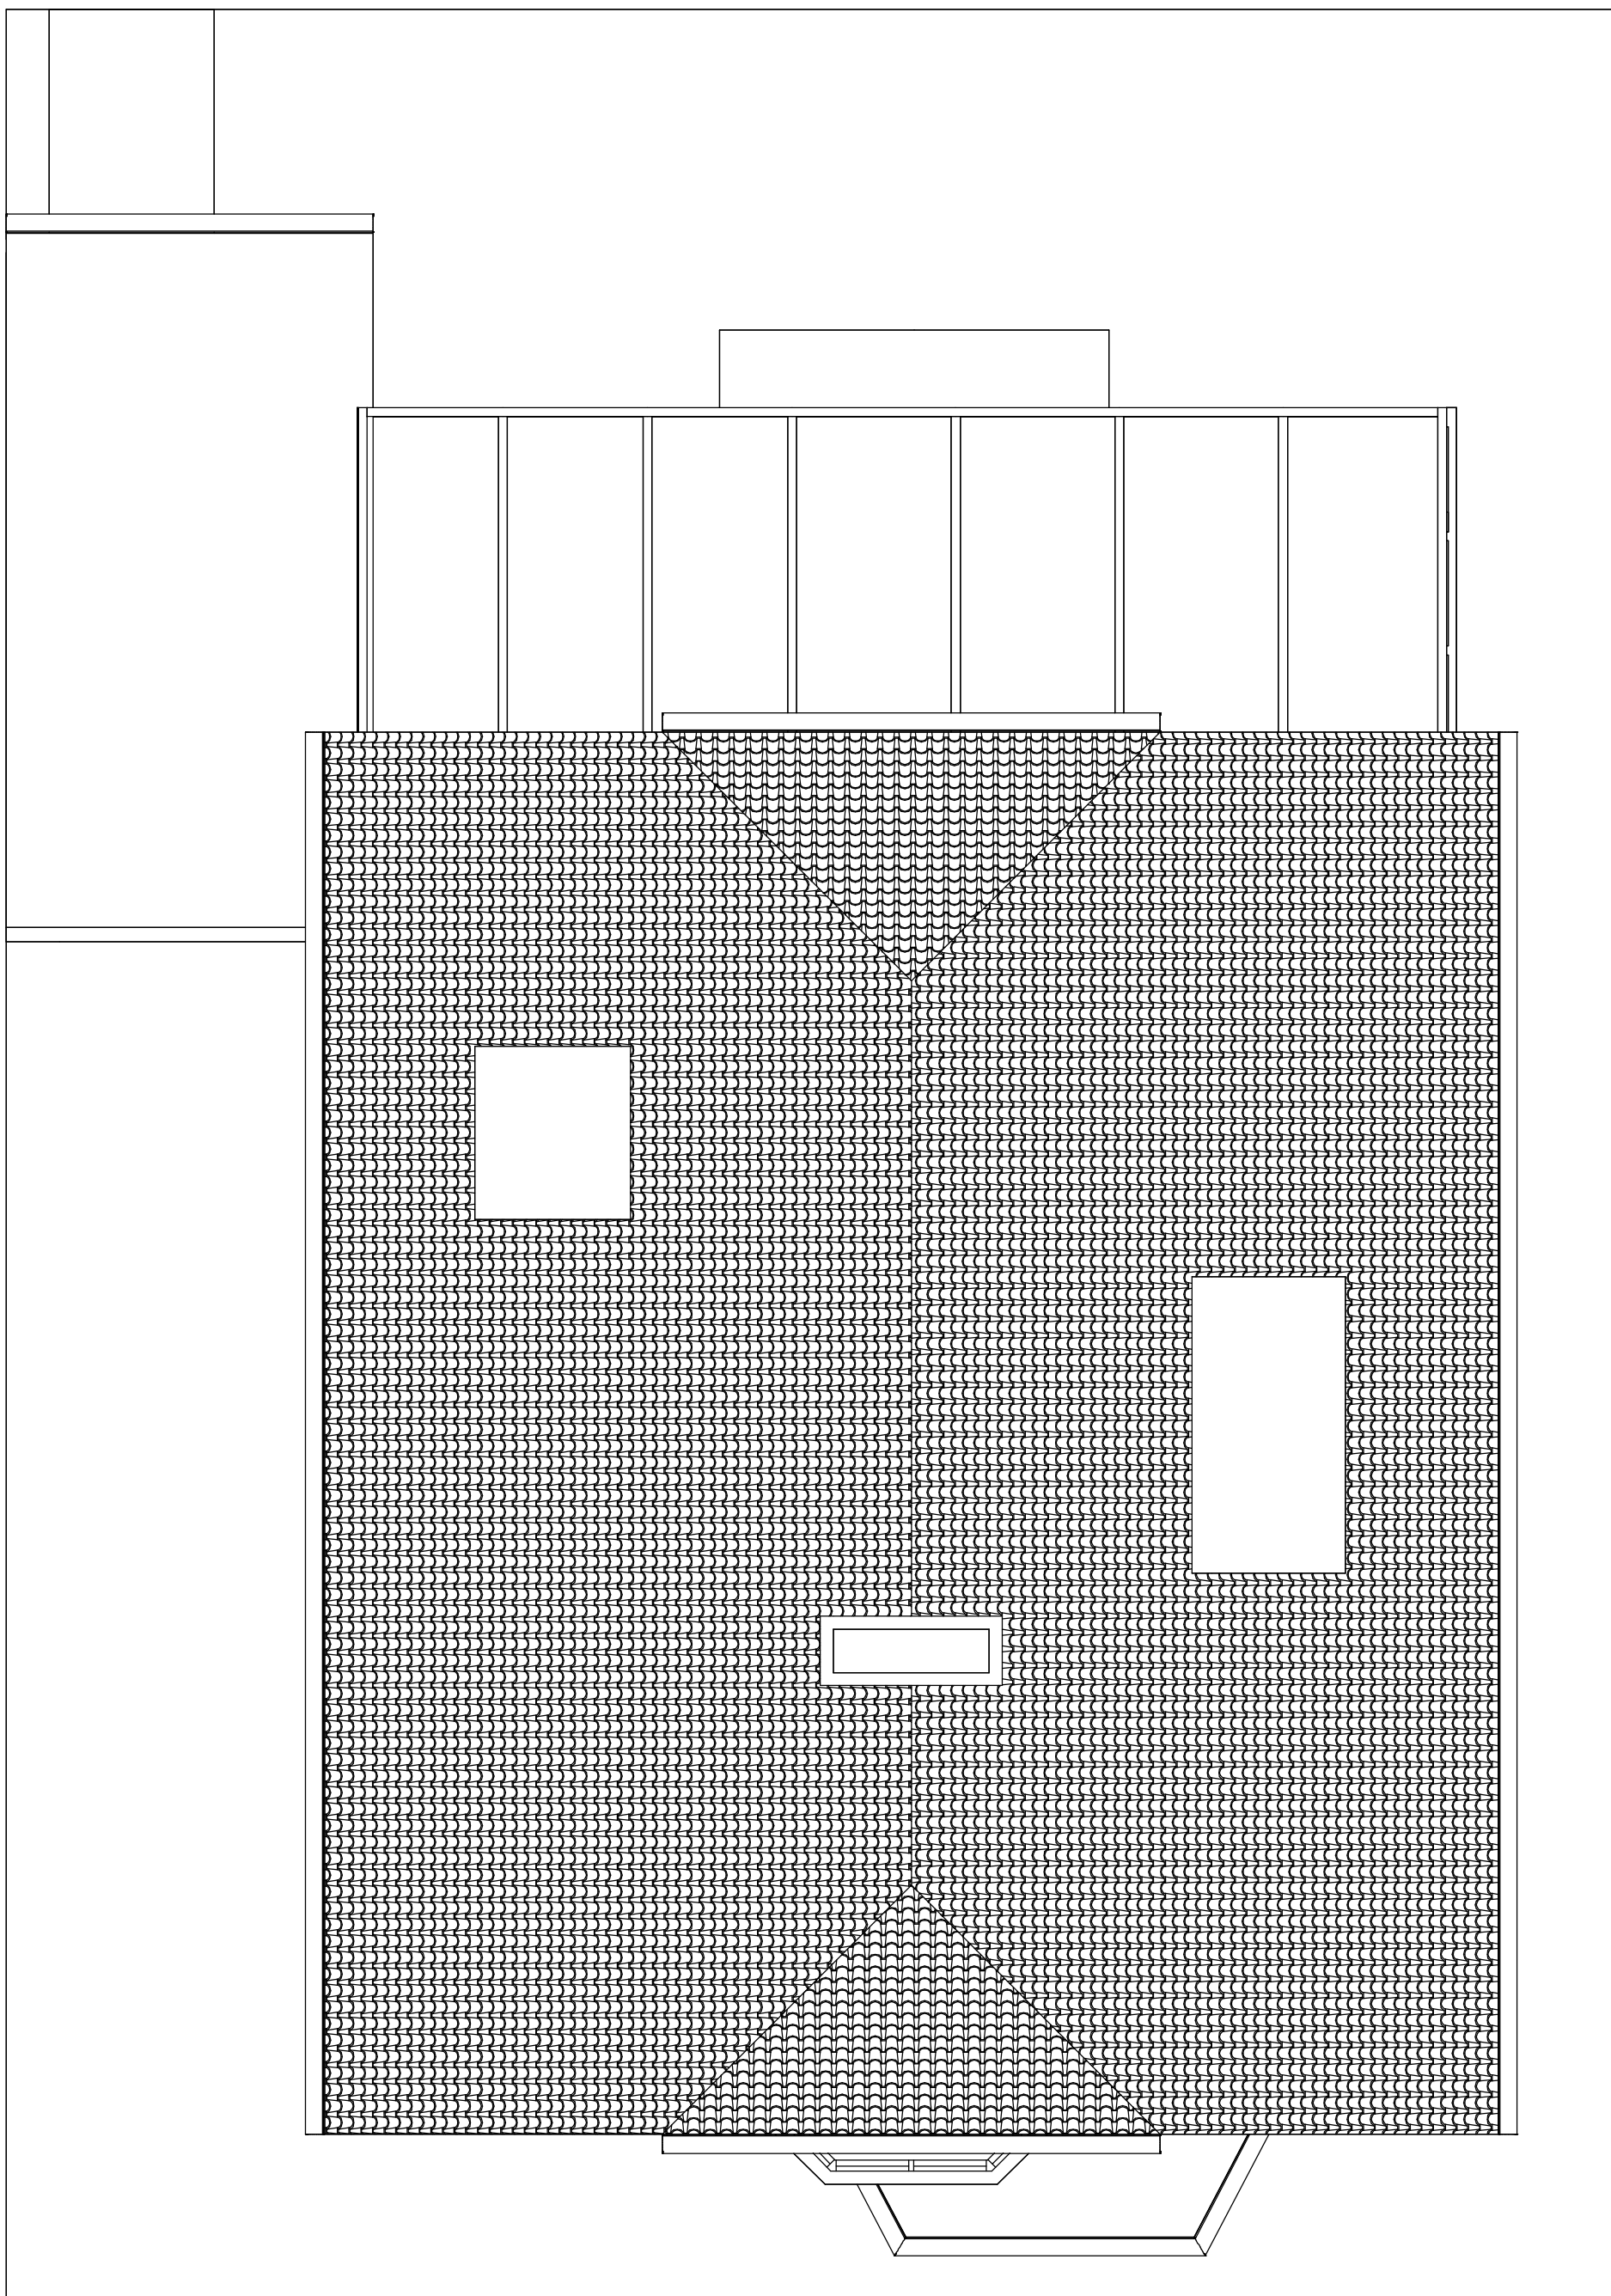

2 Existing Roof Plan

1 : 50

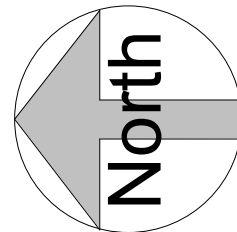

| REV   | DATE                                                              | DESCRIPTION    |
|---|-------------------------------------------------------------------|----------------|
| <div><div></div><div><div>Contact:</div><div>01903 357 047</div><div>info@coastlinearchitects.com</div><div>www.coastlinearchitects.com</div></div></div> |                                                                   |                |
| CLIENT   | Mrs V Cutton                                                      |                |
| SITE ADDRESS   | 22 Compton Avenue<br>Worthing BN12 4UJ                            |                |
| PROJECT TITLE   | Proposed single storey rear extension<br>and internal alterations |                |
| DRAWING TITLE   | EXISTING FLOOR PLANS                                              |                |
| STATUS   | Planning                                                          |                |
| DATE   | 17th Sep 2025                                                     | DRAWN BY<br>EL |
| SCALE   | 1 : 50 @A1                                                        |                |
| DRAWING NO   | A-E-101                                                           |                |