


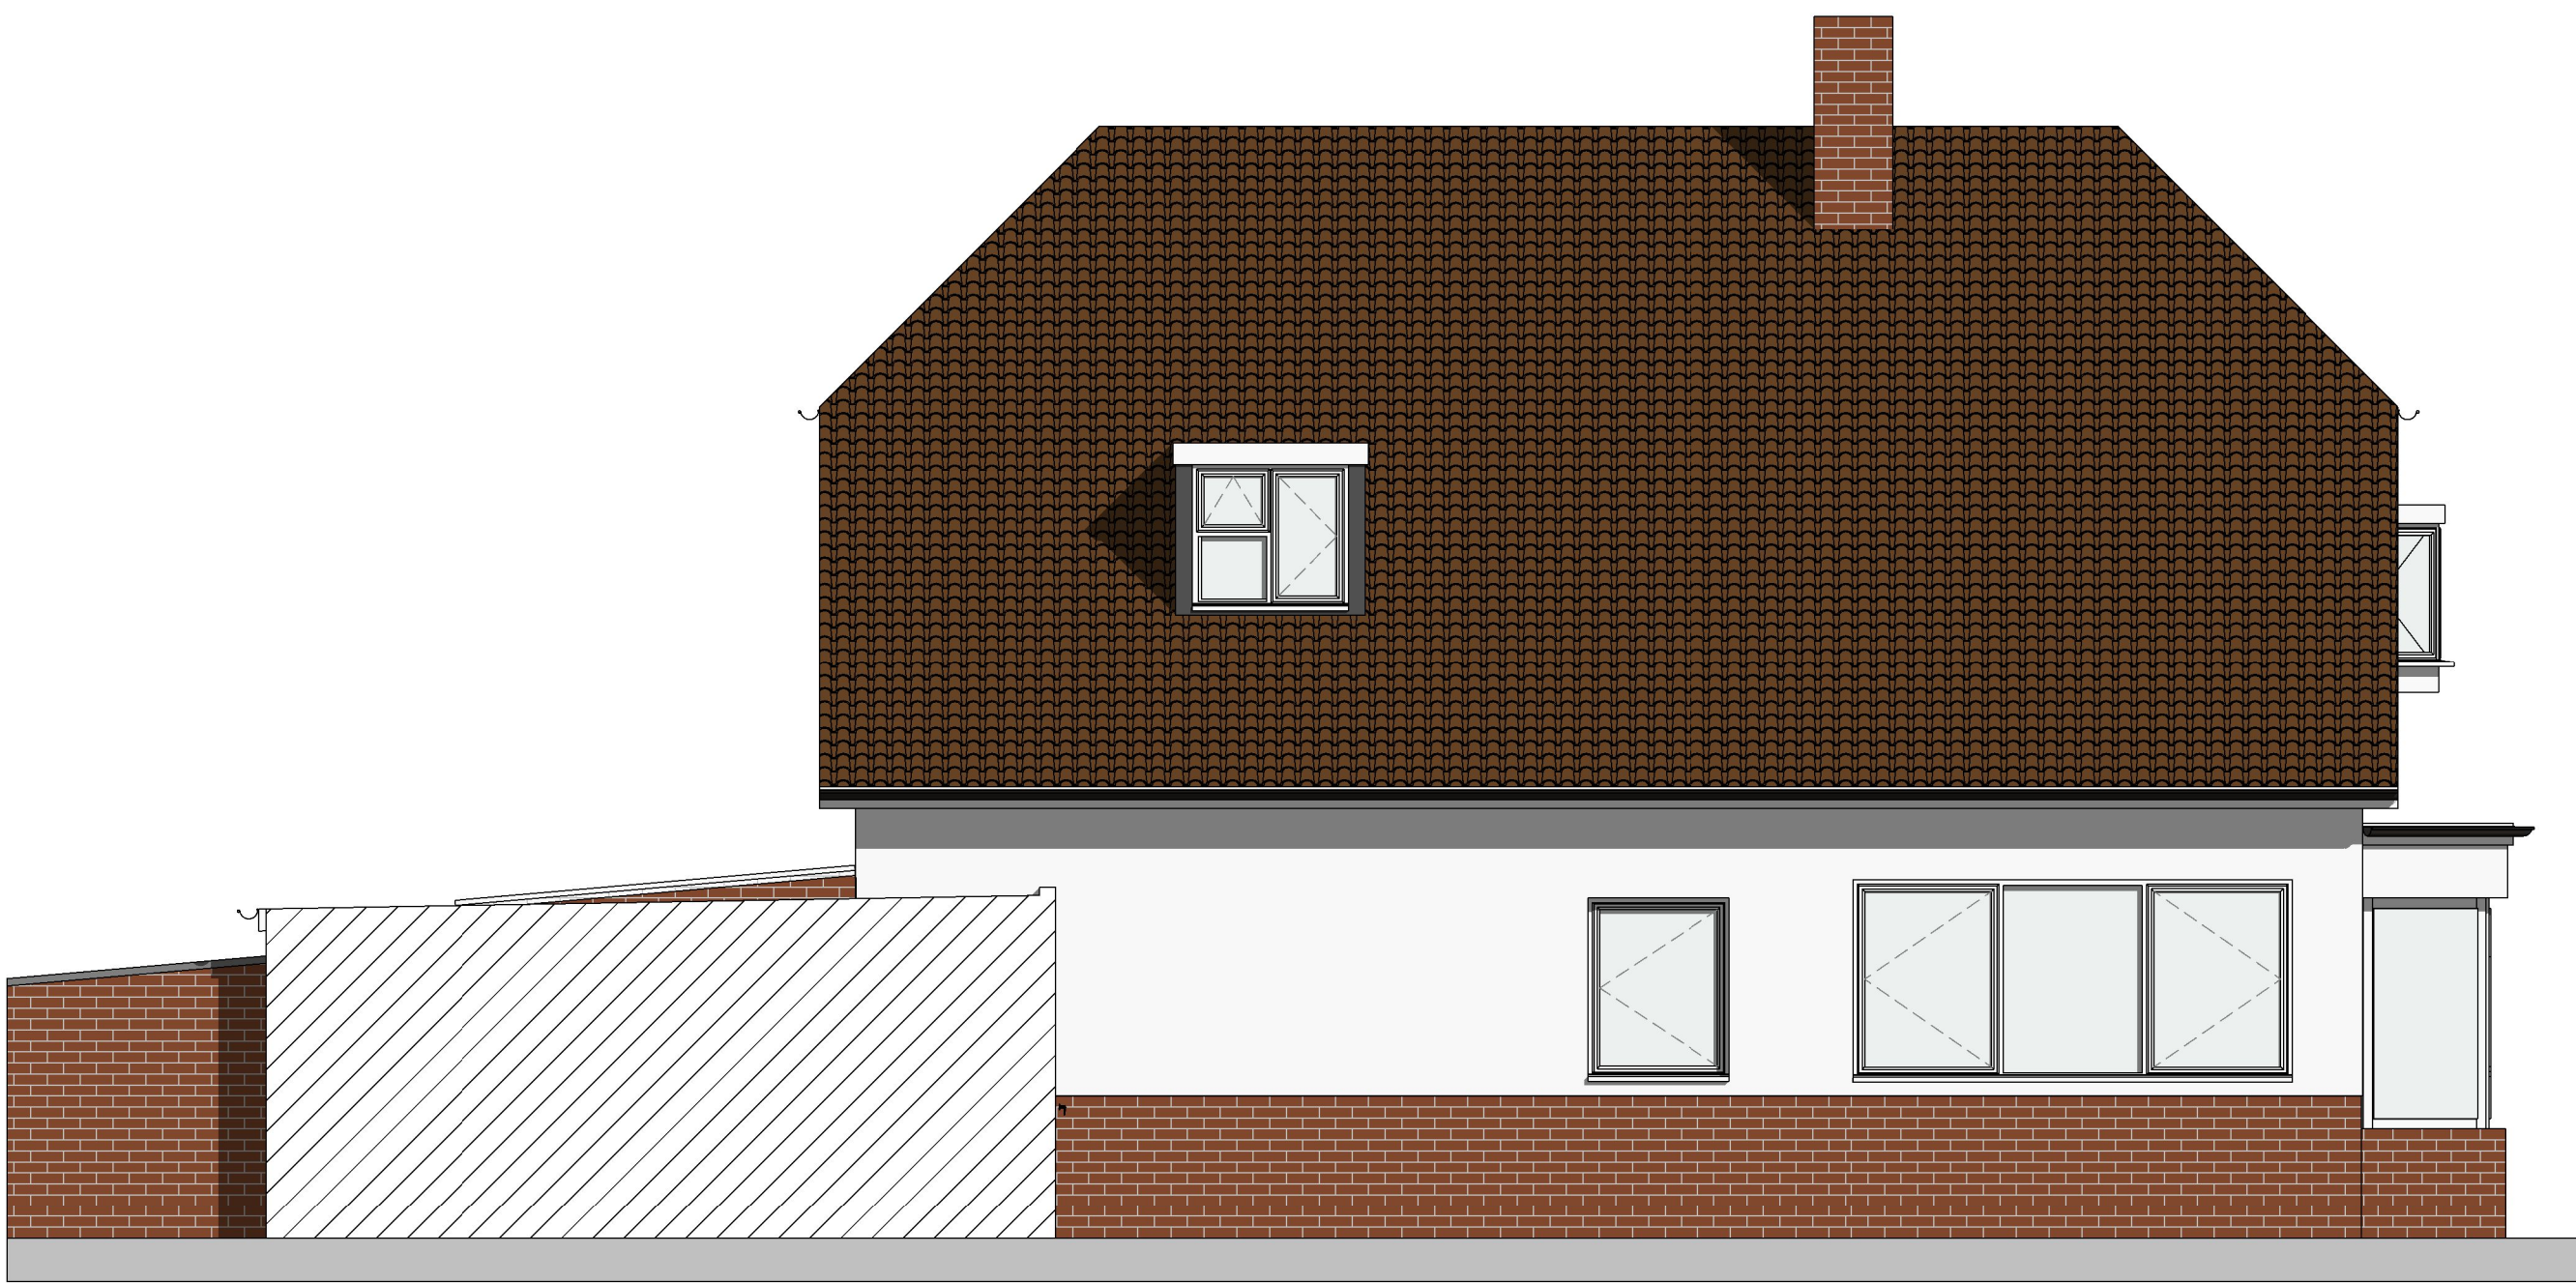

1 Existing West Elevation
1 : 50




2 Existing North Elevation
1 : 50




3 Existing East Elevation
1 : 50



4 Existing South Elevation
1 : 50

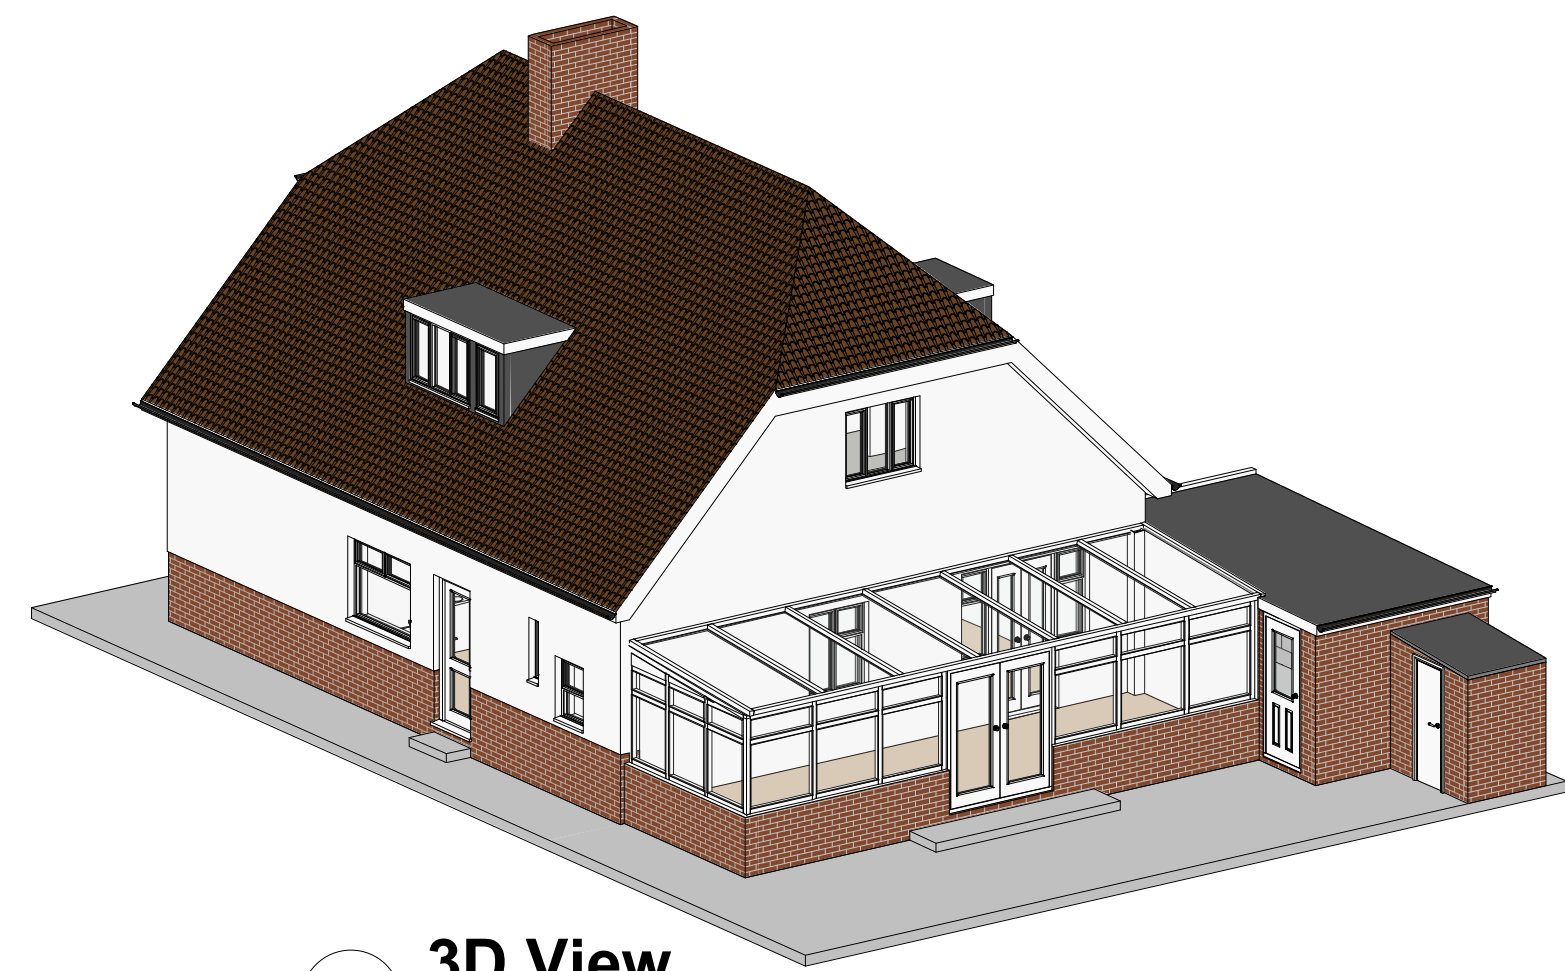

5 3D View

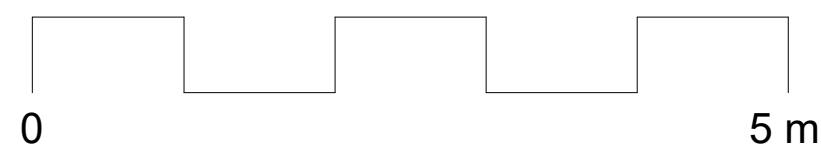

REV	DATE	DESCRIPTION
		
Contact: 01903 557 047 info@coastlinearchitects.com www.coastlinearchitects.com		
CLIENT	Mrs V Cutton	
SITE ADDRESS	22 Compton Avenue Worthing BN12 4UJ	
PROJECT TITLE	Proposed single storey rear extension and internal alterations	
DRAWING TITLE	EXISTING ELEVATIONS	
STATUS	Planning	
DATE	17th Sep 2025	DRAWN BY EL
SCALE	1 : 50 @A1	
DRAWING NO	A-E-102	