


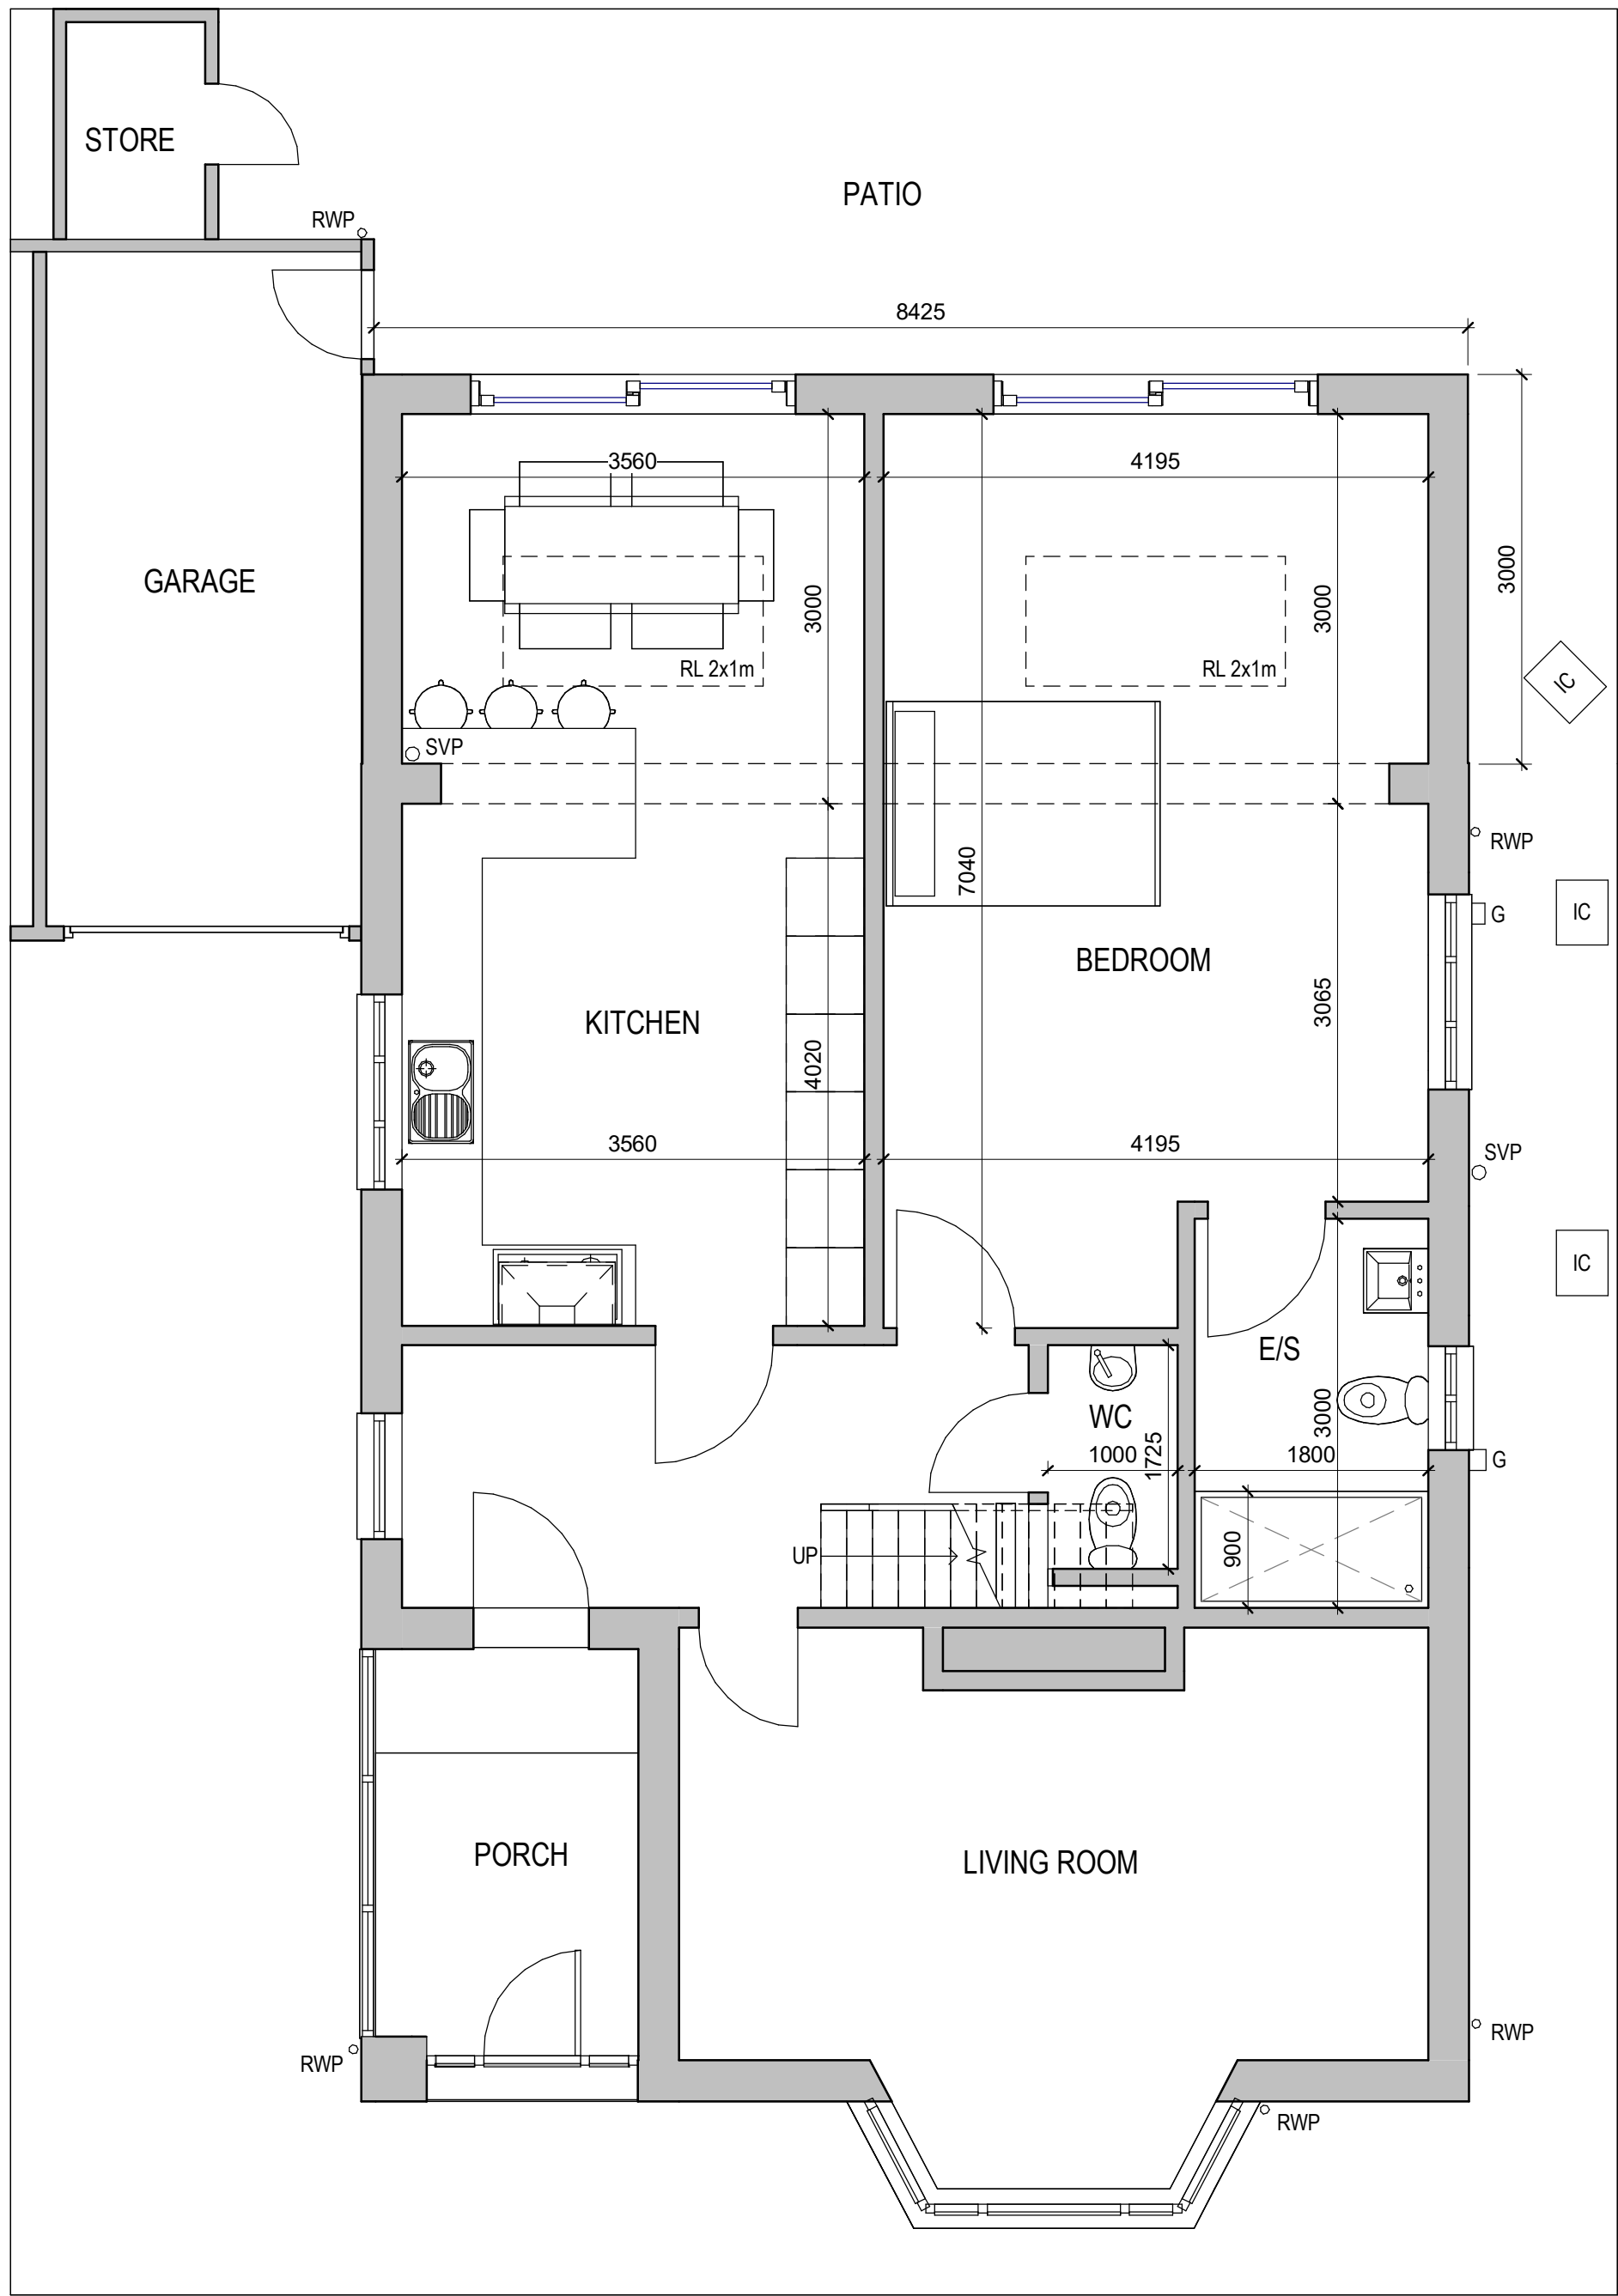


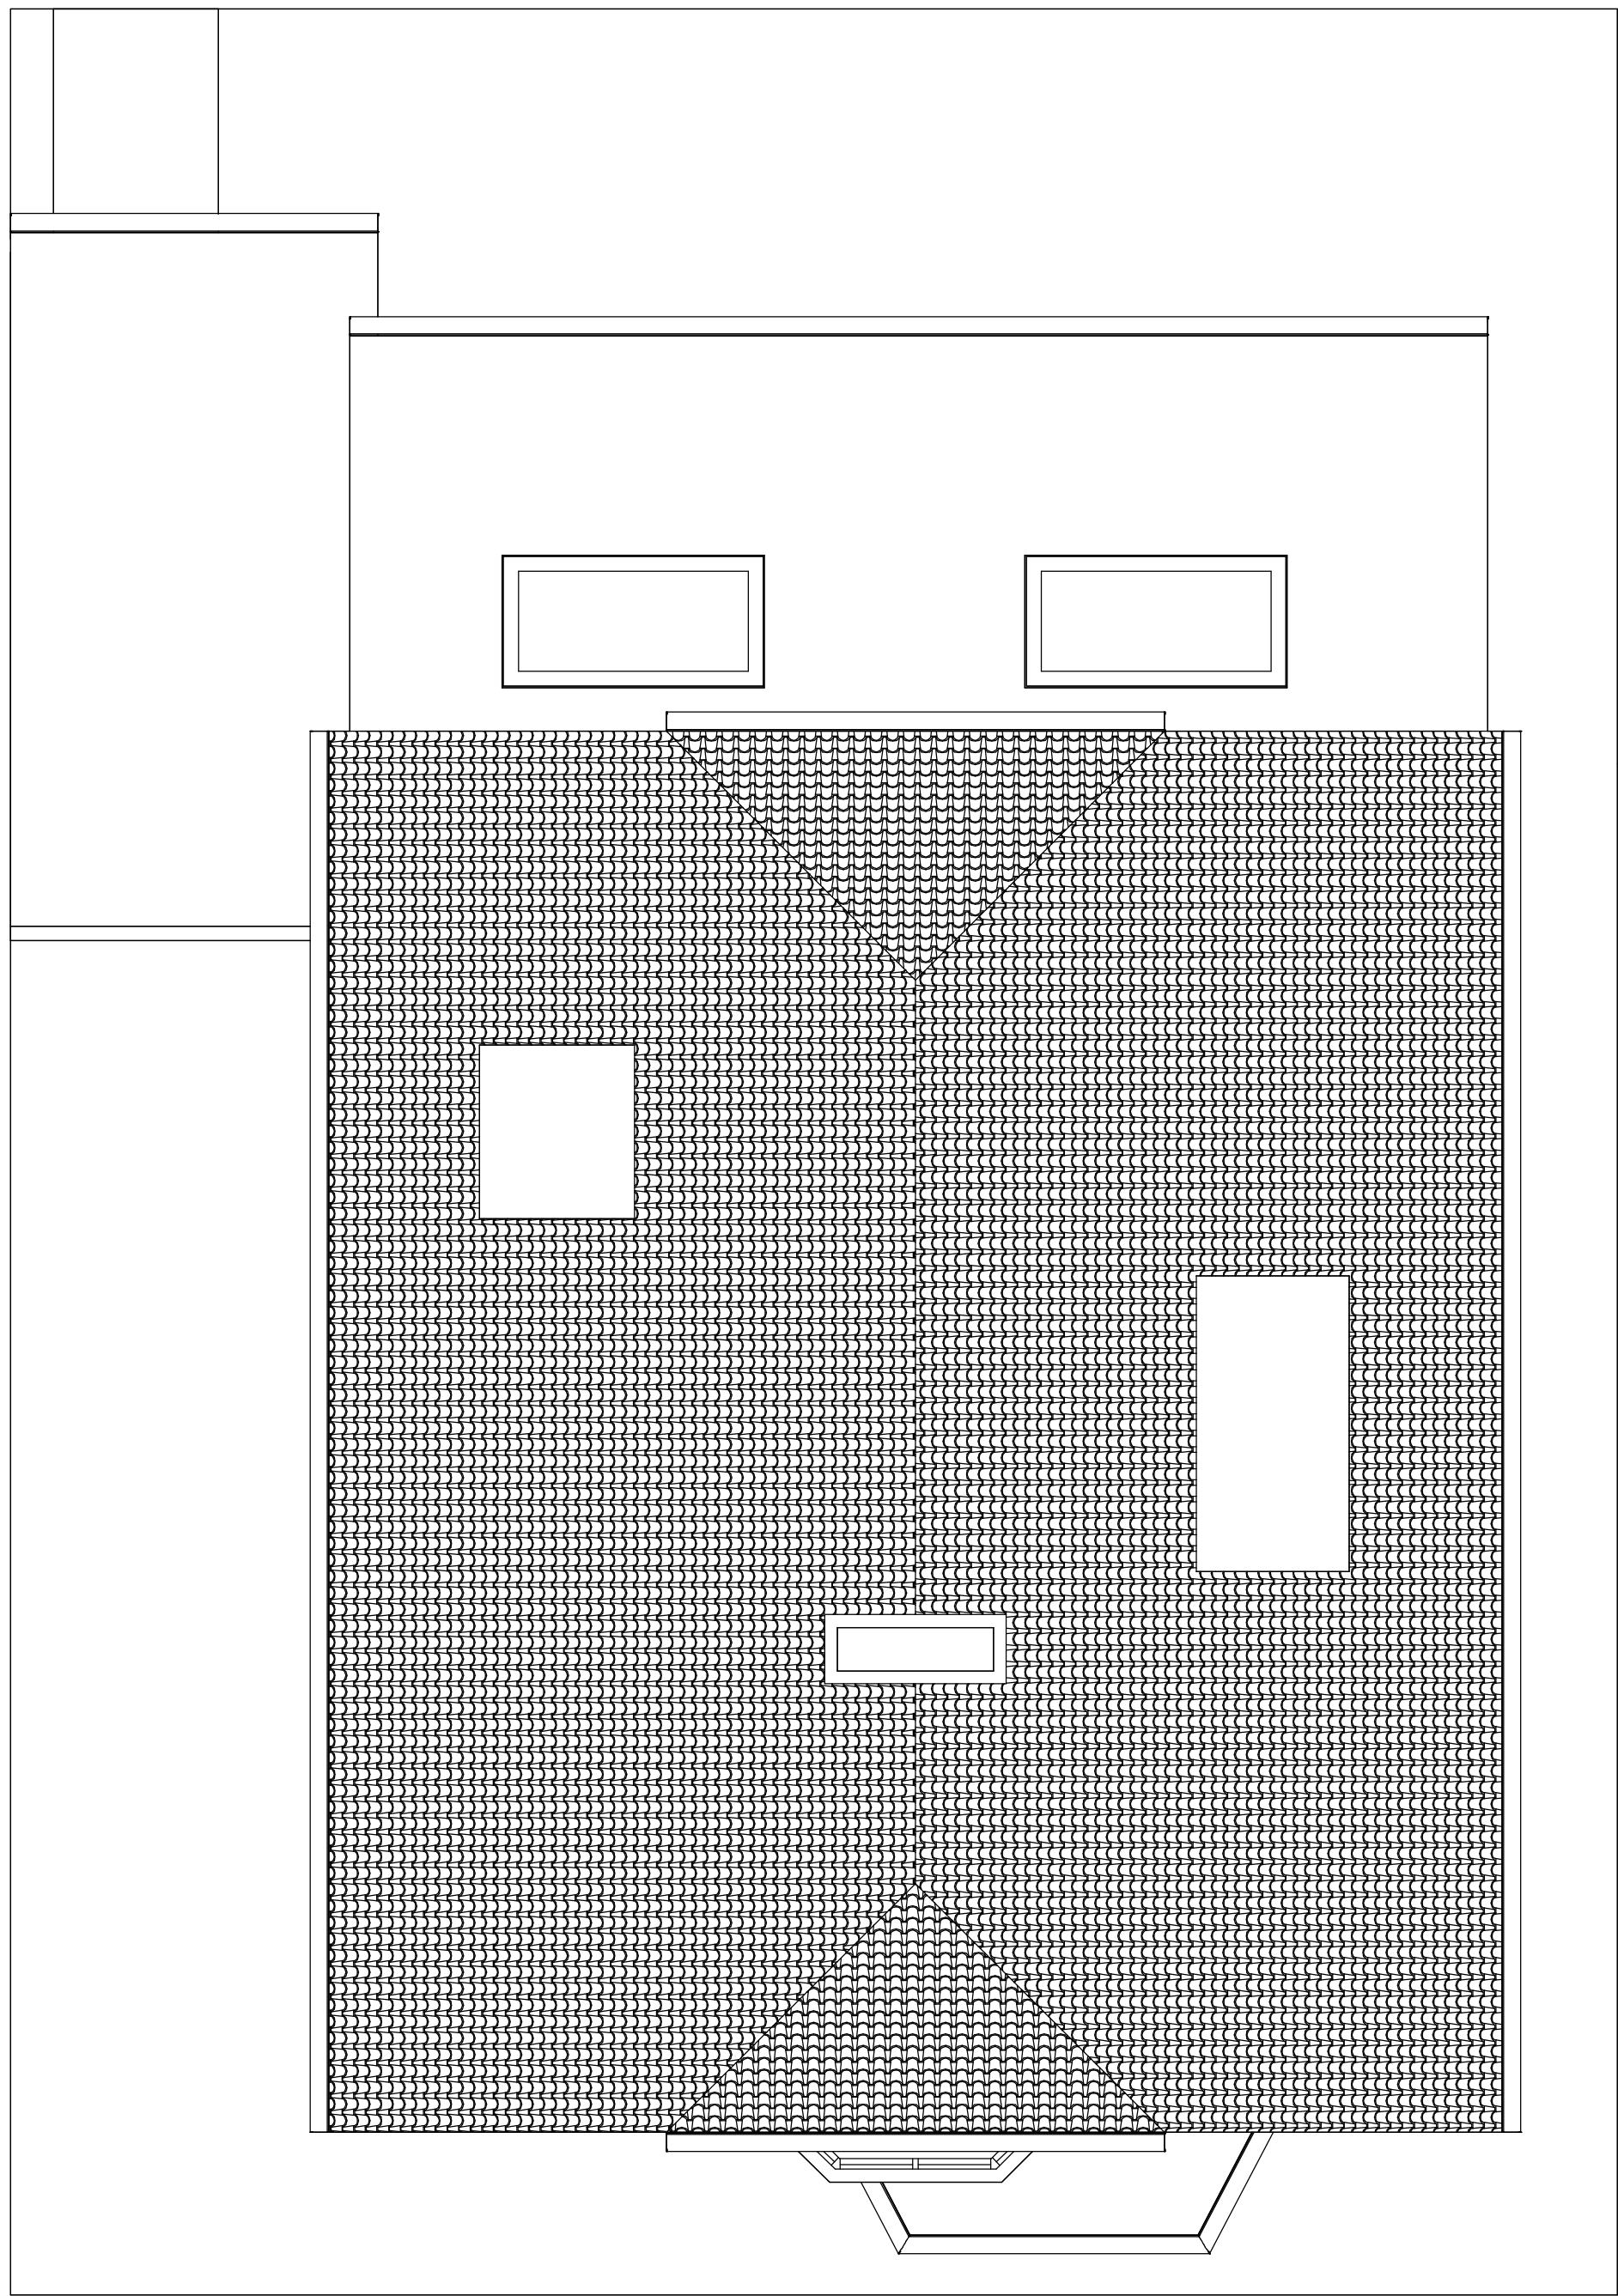

1 Proposed Ground Floor  
1 : 50

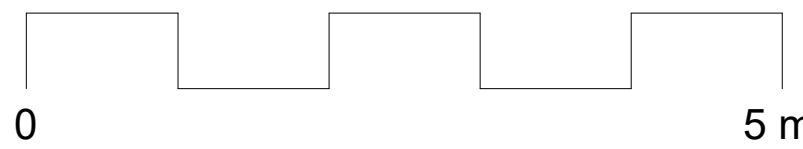

2 Proposed Roof Plan  
1 : 50

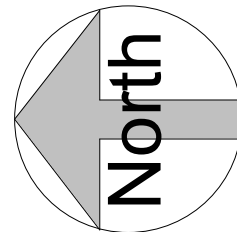

| REV   | DATE                                                              | DESCRIPTION |
|---|-------------------------------------------------------------------|-------------|
| <br>Contact: 01903 357 047<br>info@coastlinearchitects.com<br>www.coastlinearchitects.com |                                                                   |             |
| CLIENT   | Mrs V Cutton                                                      |             |
| SITE ADDRESS   | 22 Compton Avenue<br>Worthing BN12 4UJ                            |             |
| PROJECT TITLE   | Proposed single storey rear extension<br>and internal alterations |             |
| DRAWING TITLE   | PROPOSED FLOOR PLANS                                              |             |
| STATUS   | Planning                                                          |             |
| DATE   | 7th Nov 2025                                                      | EL          |
| SCALE   | 1 : 50 @A1                                                        |             |
| DRAWING NO   | A-P-201                                                           |             |