



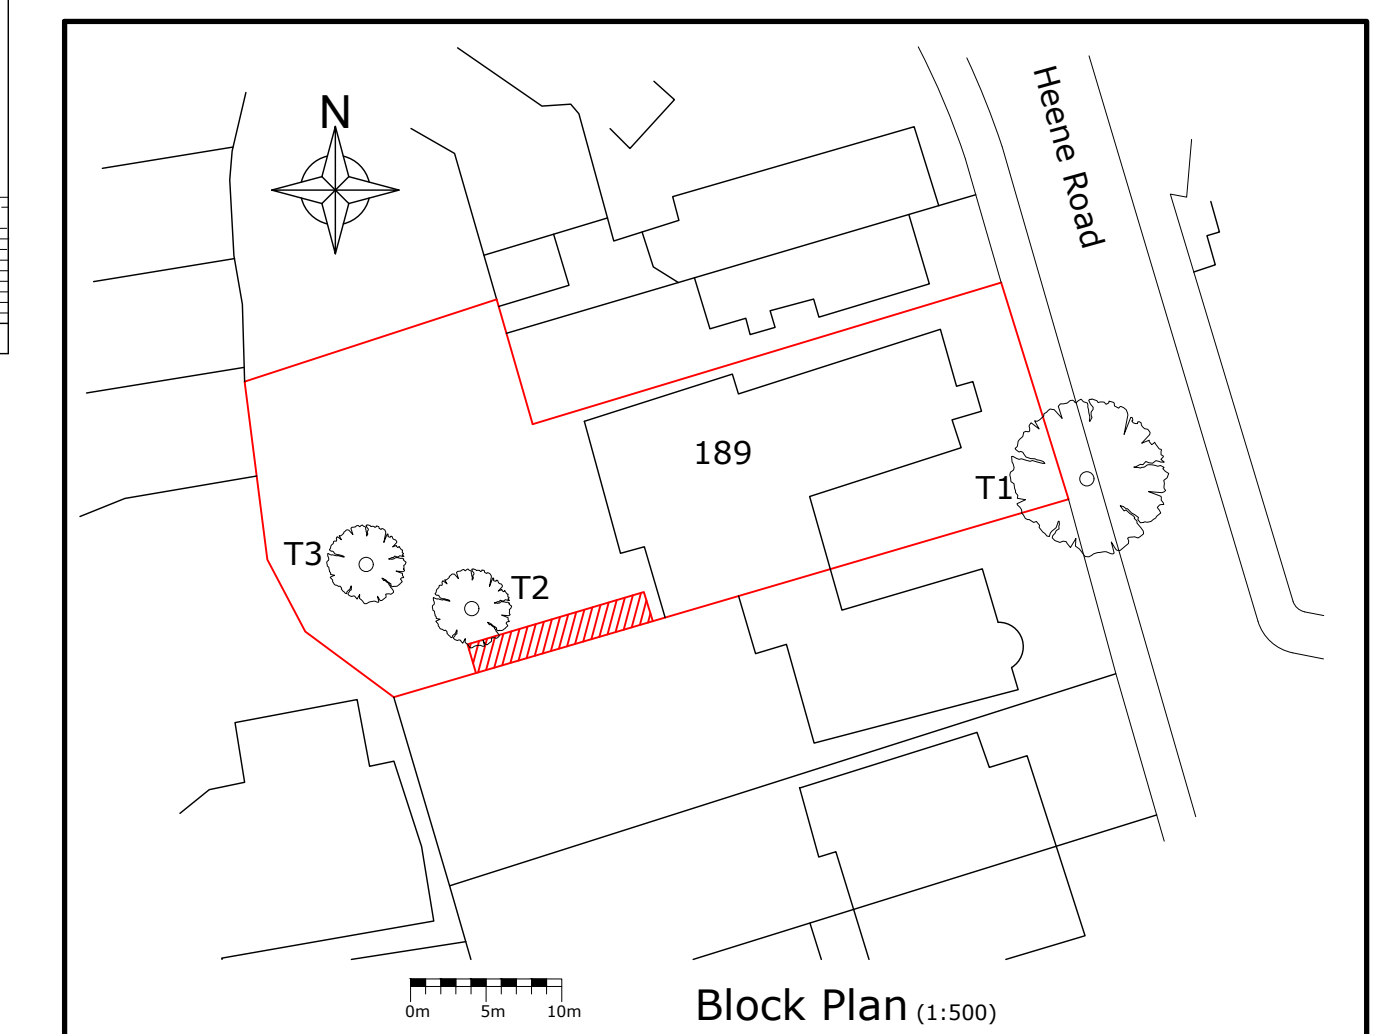

Side (South) Elevation (1:50)

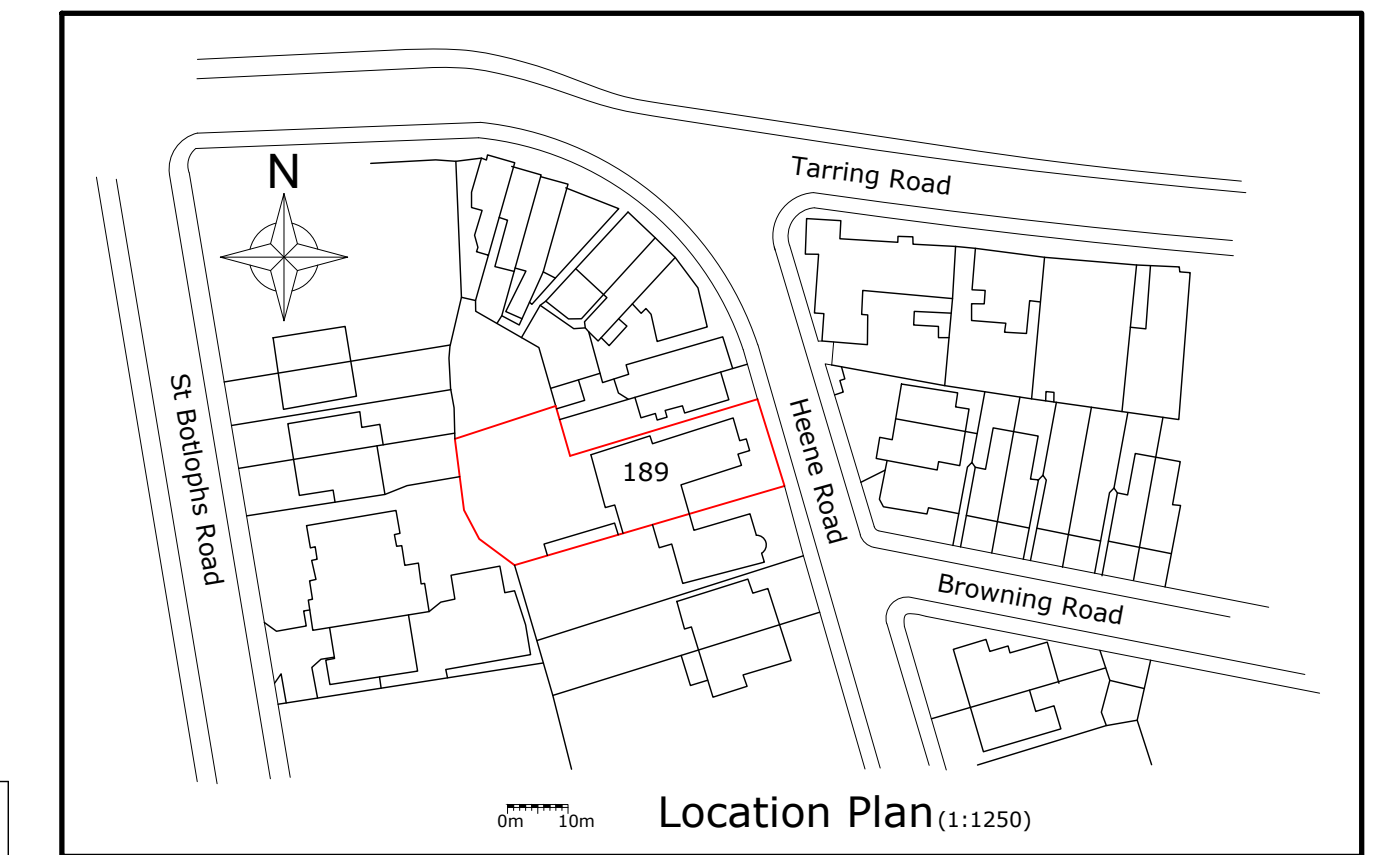


Location Plan (1:1250)

Block Plan (1:500)



SCALE BAR FOR ALL 1:50 DETAILS

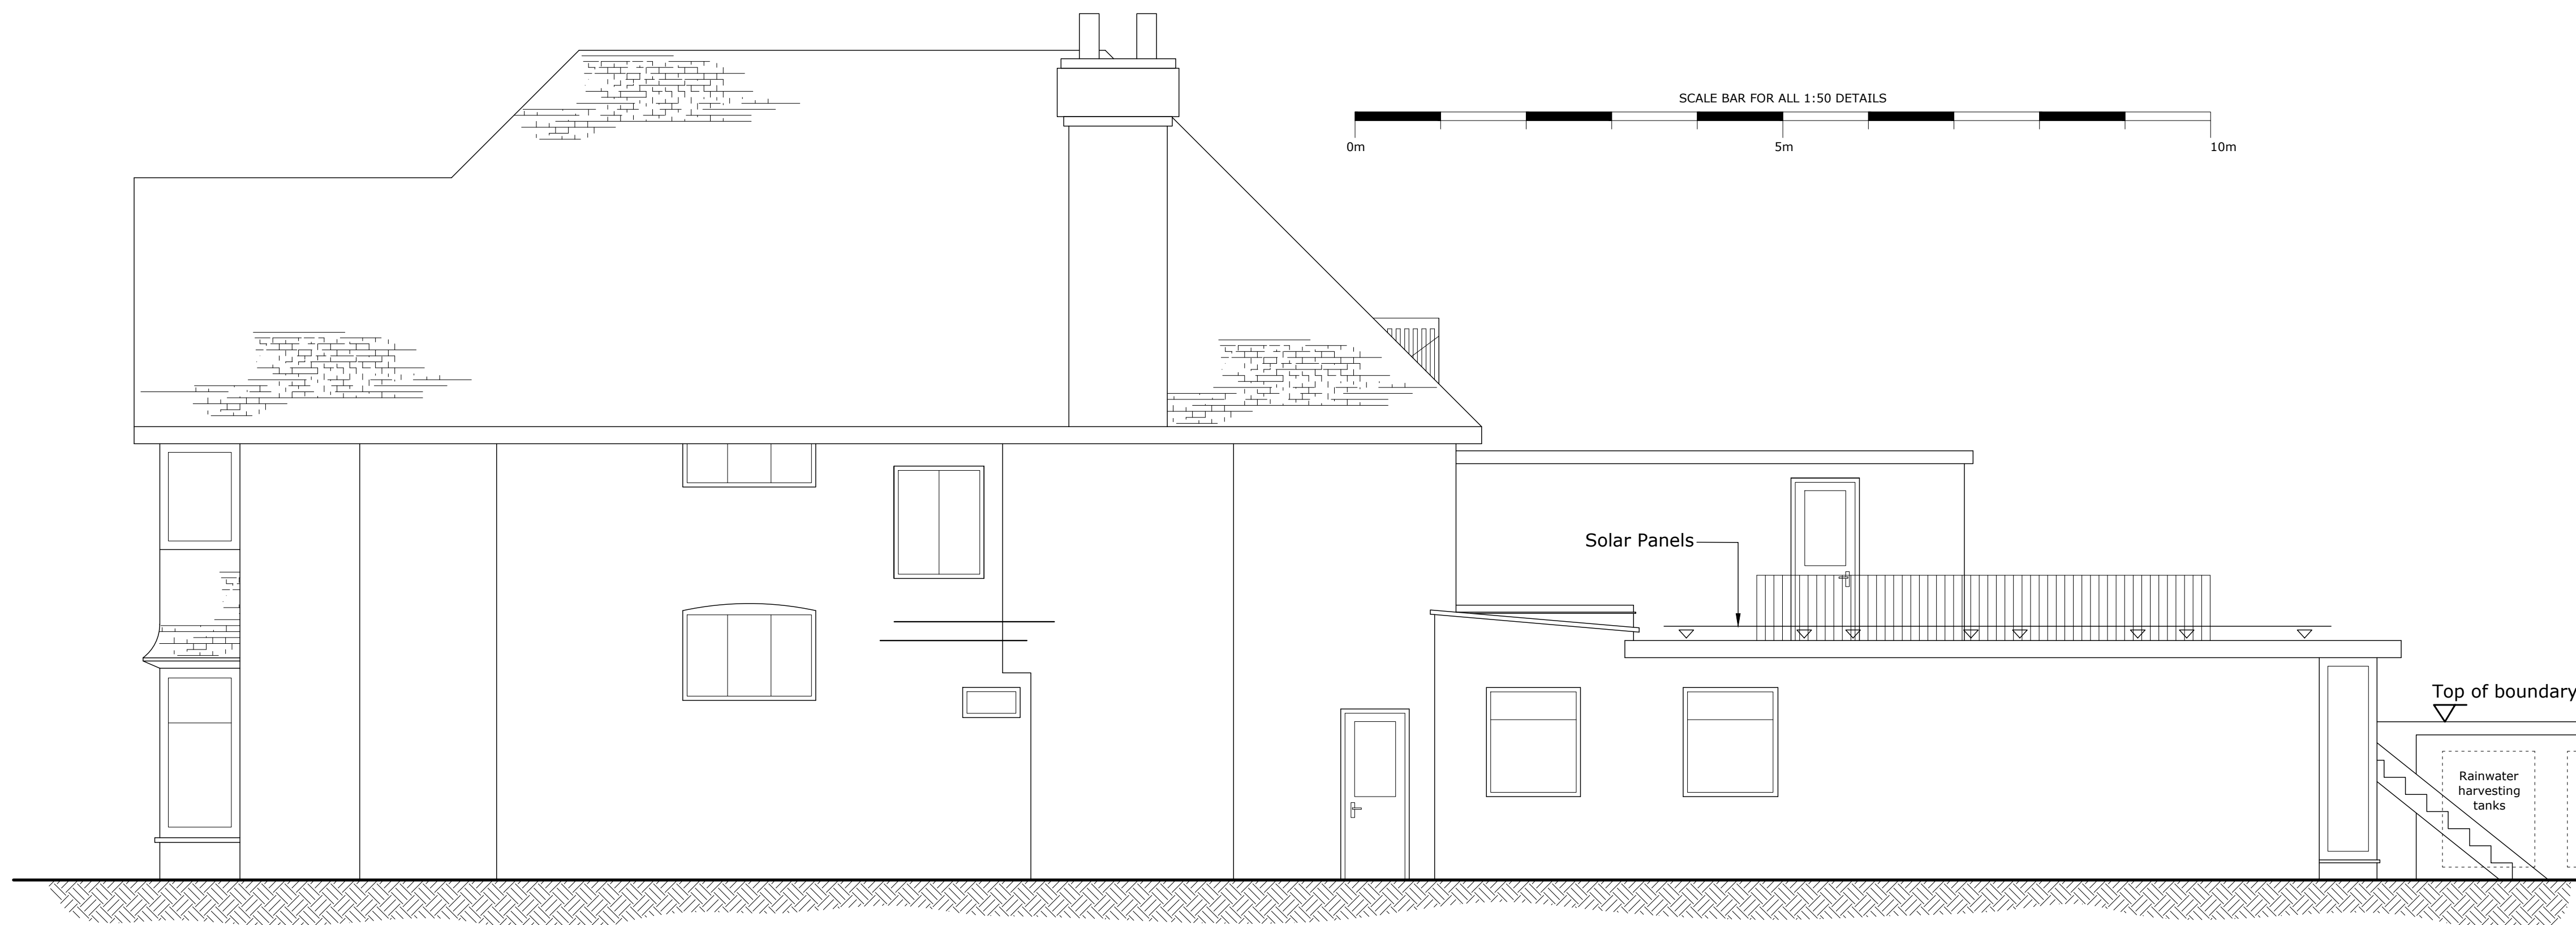

Side (North) Elevation (1:50)

REV	DATE	DESCRIPTION
REVISIONS		
LOCATION		
Henry House 189 Heene Rd Worthing		
PROJECT		
Solar-thermal Panels in Rear Garden		
DRG TITLE		
Pre-Existing North & South Elevations, Block & Location Plans		
ISSUED FOR:		
Retrospective Application for Planning Consent		
DRAWN Jove Group DATE Jan 2026 ORIGINAL PAPER SIZE A1		
DRAWING No. 100		REVISION P1



FULL BUILDING SERVICE
www.re-gen-works.co.uk
01903 804 008

PART OF THE JOVEGROUP.CO.UK



www.jovegroup.co.uk ■ 01903 804 008
RENOVATION ■ RENEWABLE ENERGY ■ JOINERY

