


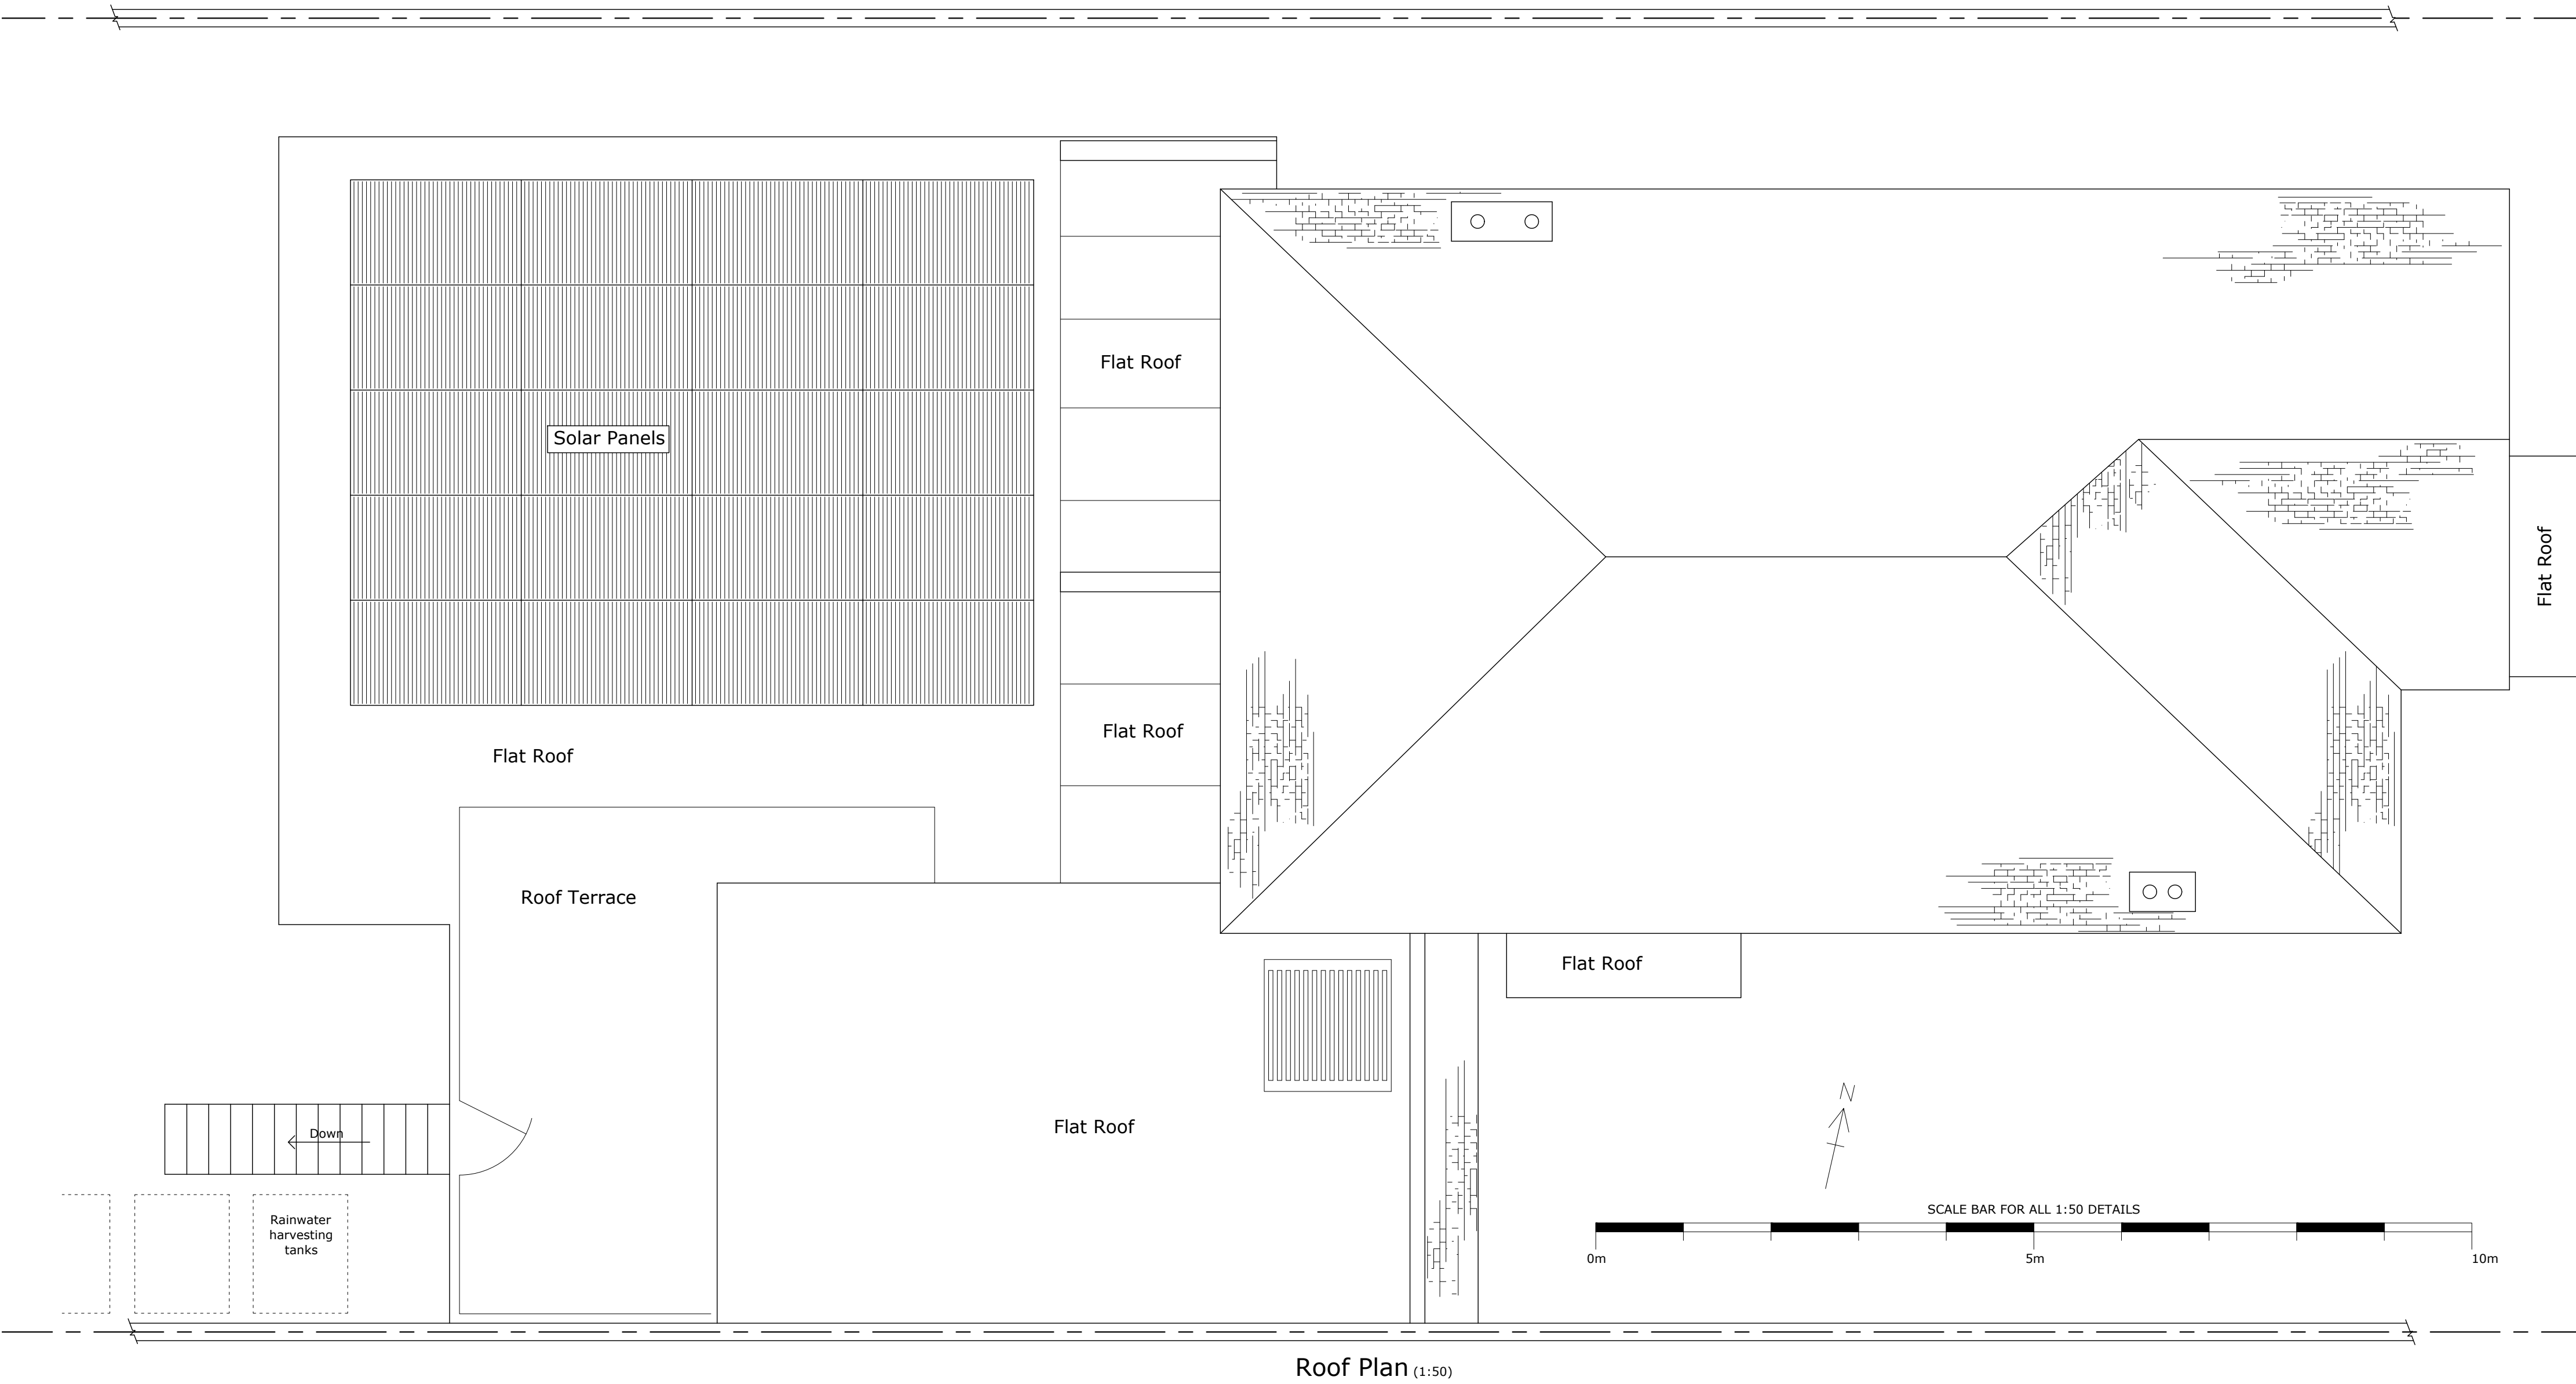

REV	DATE	DESCRIPTION
REVISIONS		
LOCATION		
Henry House		
189 Heene Rd Worthing		
PROJECT		
Solar-thermal Panels in		
Rear Garden		
DRG TITLE		
Pre-Existing East & West		
Elevations and Roof Plan		
ISSUED FOR:		
Retrospective Application		
for Planning Consent		
DRAWN Jove Group DATE Jan 2026 ORIGINAL PAPER SIZE A1		
DRAWING No. 101		REVISION P1



FULL BUILDING SERVICE
www.re-gen-works.co.uk
01903 804 008

PART OF THE JOVEGROUP.CO.UK



www.jovegroup.co.uk ■ 01903 804 008
RENOVATION ■ RENEWABLEENERGY ■ JOINERY

