


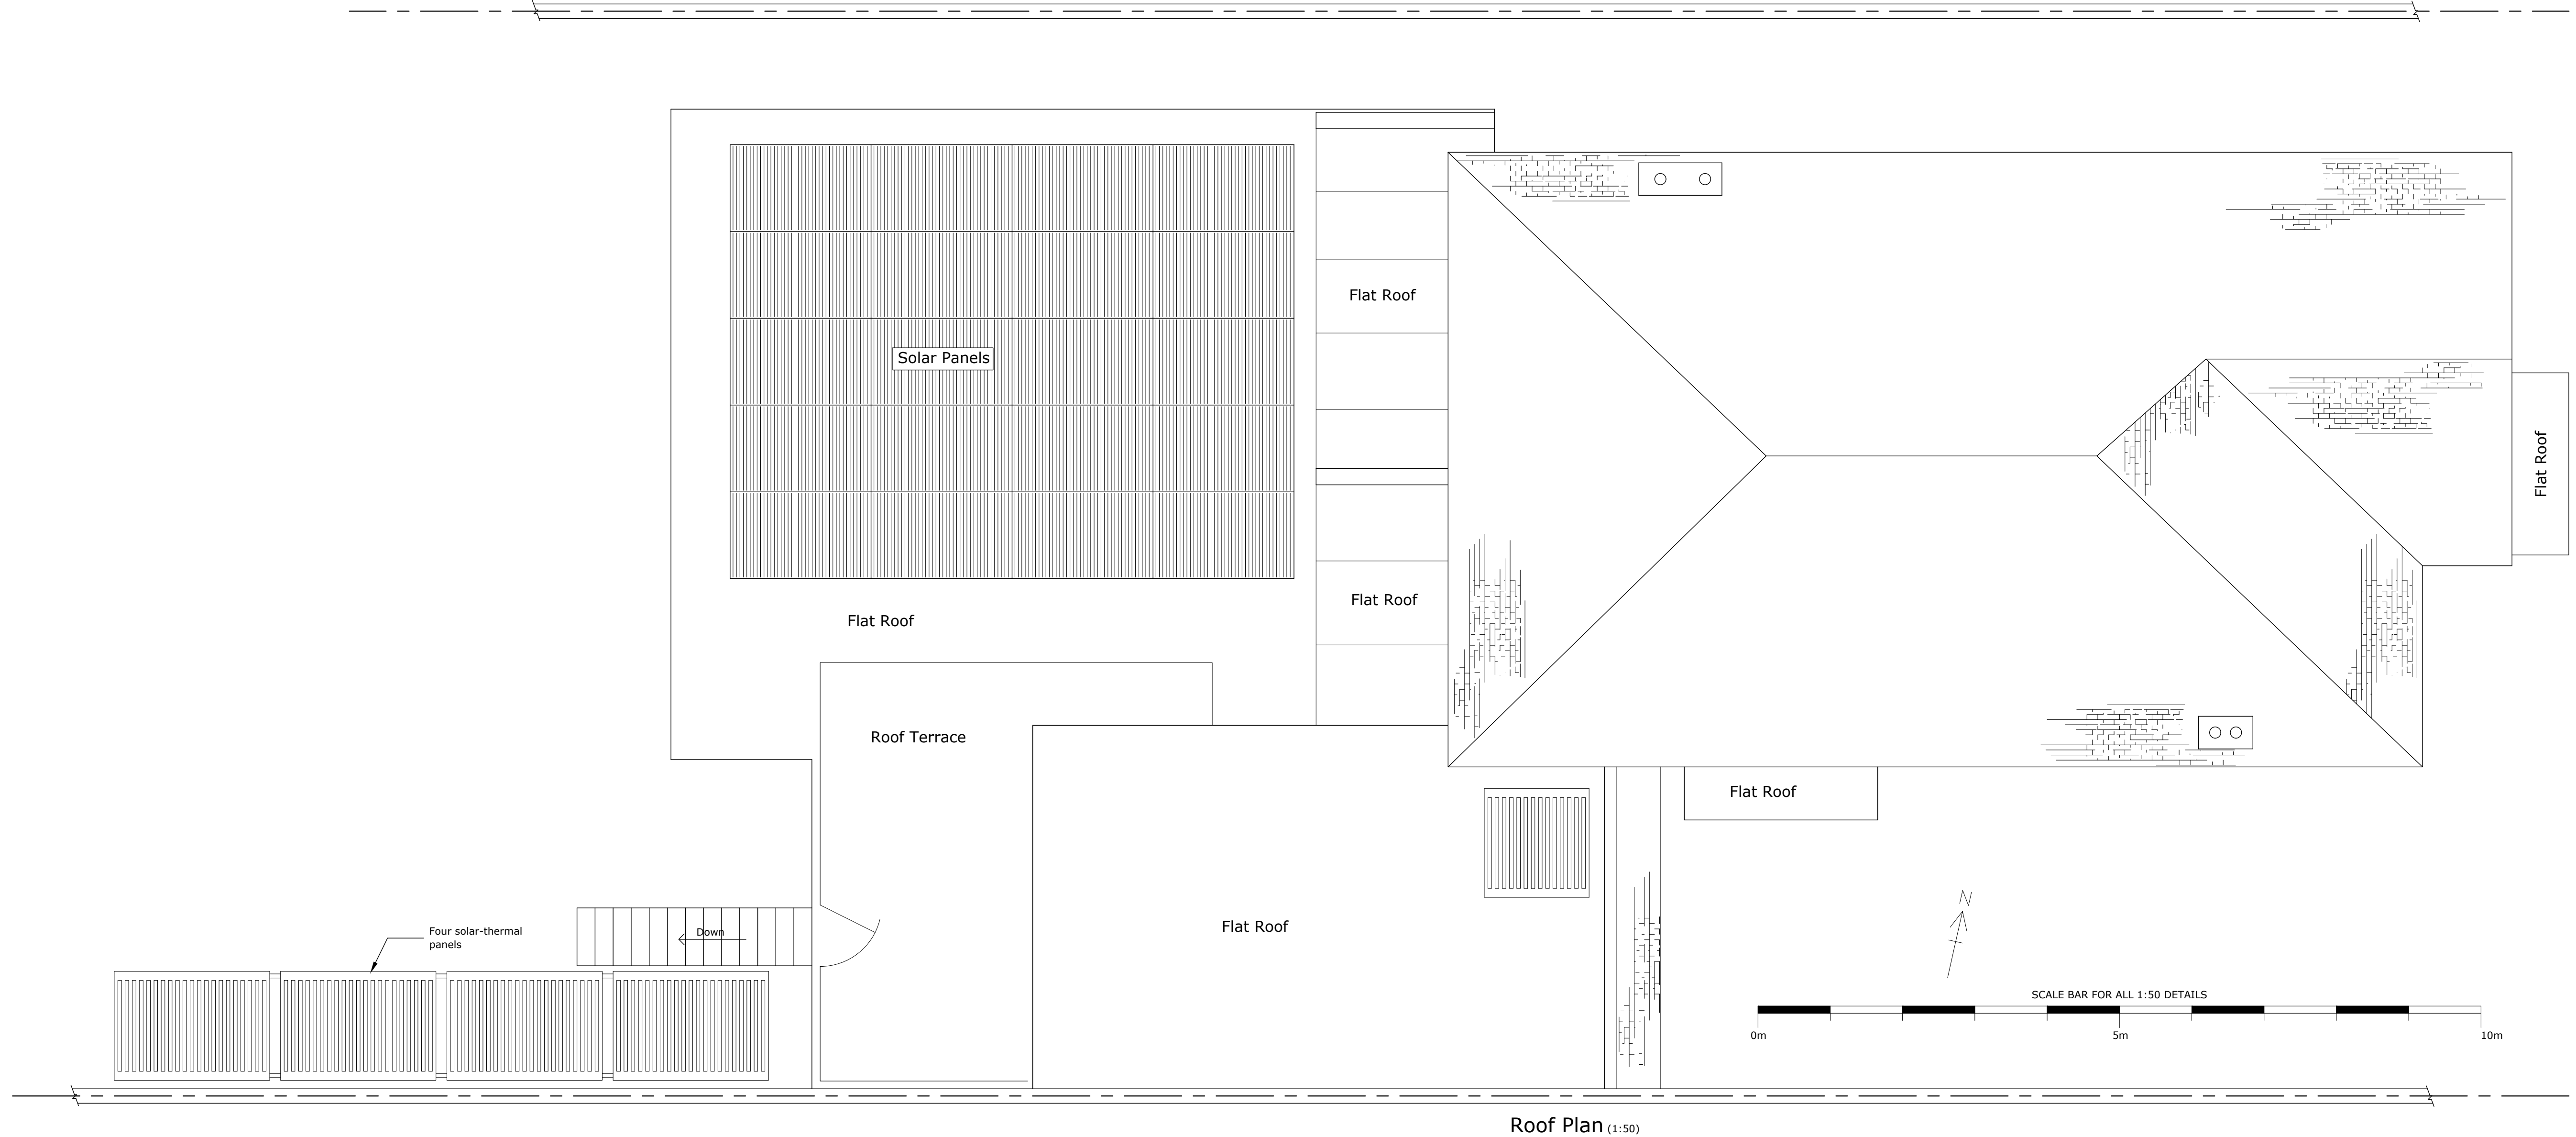

re-gen

FULL BUILDING SERVICE

www.re-gen-works.co.uk

01903 804 008

PART OF THE JOVEGROUP.CO.UK

jove

GROUP

www.jovegroup.co.uk

01903 804 008

RENOVATION ■ RENEWABLE ENERGY ■ JOINERY

eforests

DRAWN Jove Group	DATE Jan 2026	ORIGINAL PAPER SIZE	A1	REV	DATE	DESCRIPTION
DRAWING No.	201	REVISION	P1	REVISIONS		
LOCATION	Henry House 189 Heene Rd Worthing			DRG TITLE	Existing Roof Plan	
PROJECT	Solar-thermal Panels in Rear Garden			ISSUED FOR:	Retrospective Application for Planning Consent	