



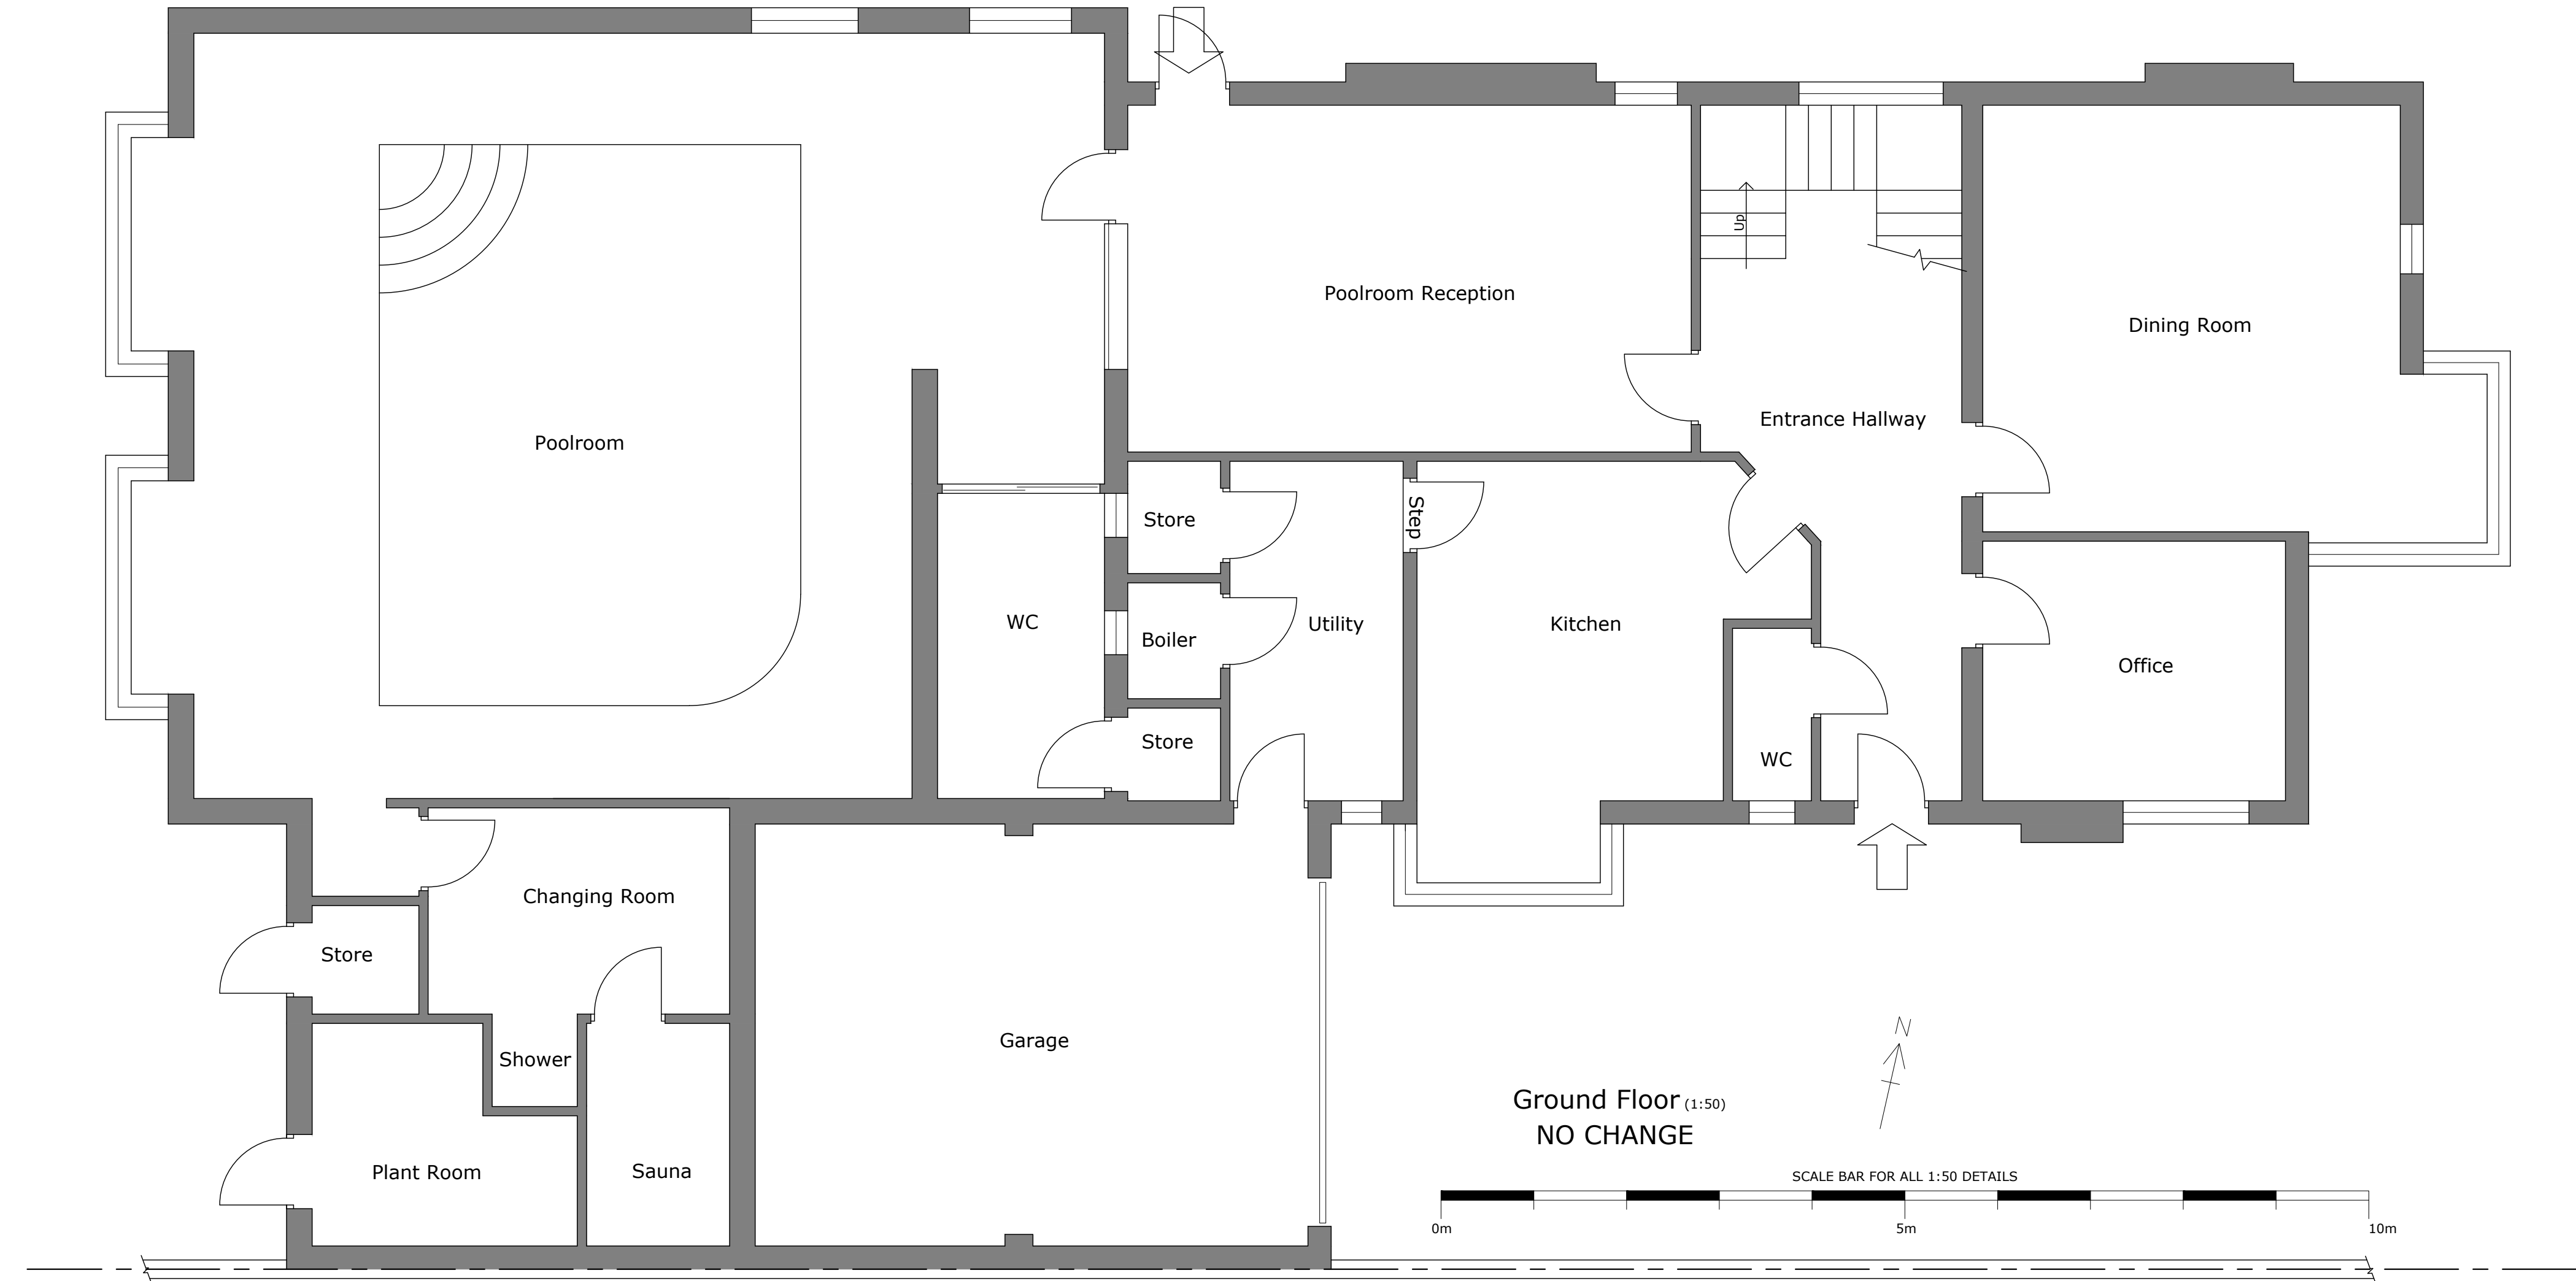

REV	DATE	DESCRIPTION
REVISIONS		
LOCATION		
Henry House 189 Heene Rd Worthing		
PROJECT		
Solar-thermal Panels in Rear Garden		
DRG TITLE		
Existing Ground and First Floor Plans (no change)		
ISSUED FOR:		
Retrospective Application for Planning Consent		
DRAWN Jove Group DATE Jan 2026 ORIGINAL PAPER SIZE A1		
DRAWING No. 202		REVISION P1

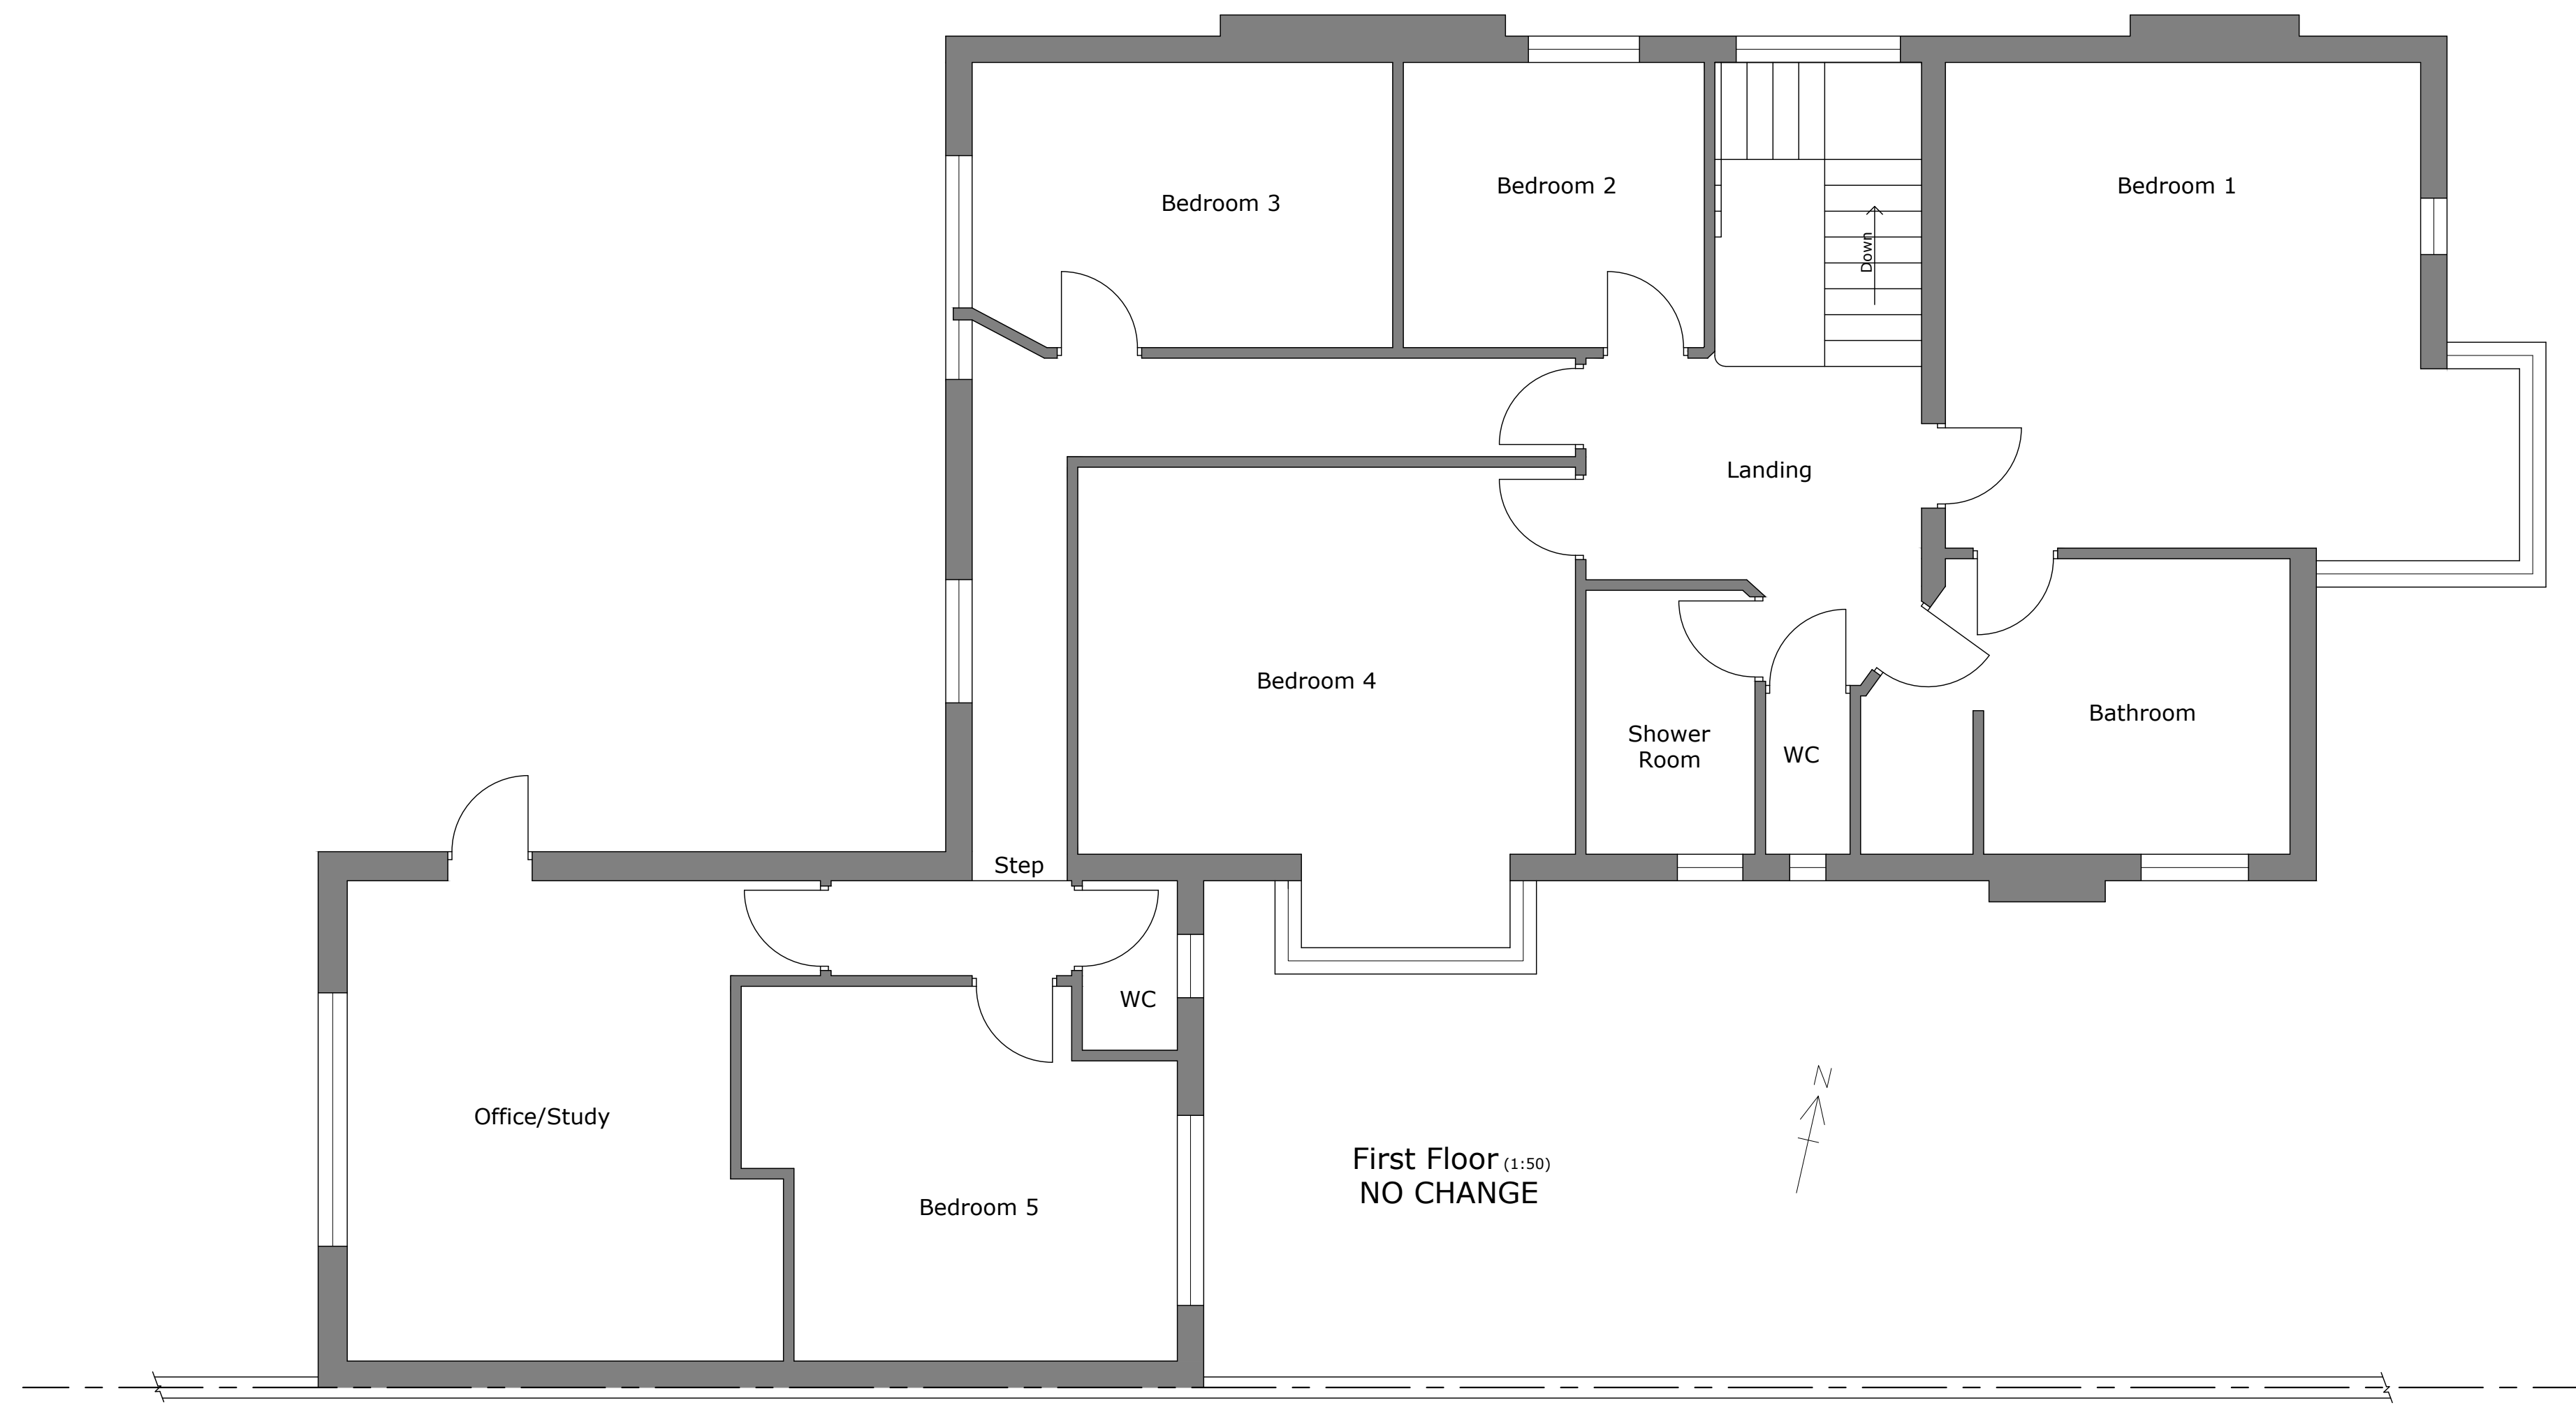

FULL BUILDING SERVICE
www.re-gen-works.co.uk
01903 804 008

PART OF THE JOVEGROUP.CO.UK



www.jovegroup.co.uk ■ 01903 804 008
RENOVATION ■ RENEWABLE ENERGY ■ JOINERY

