




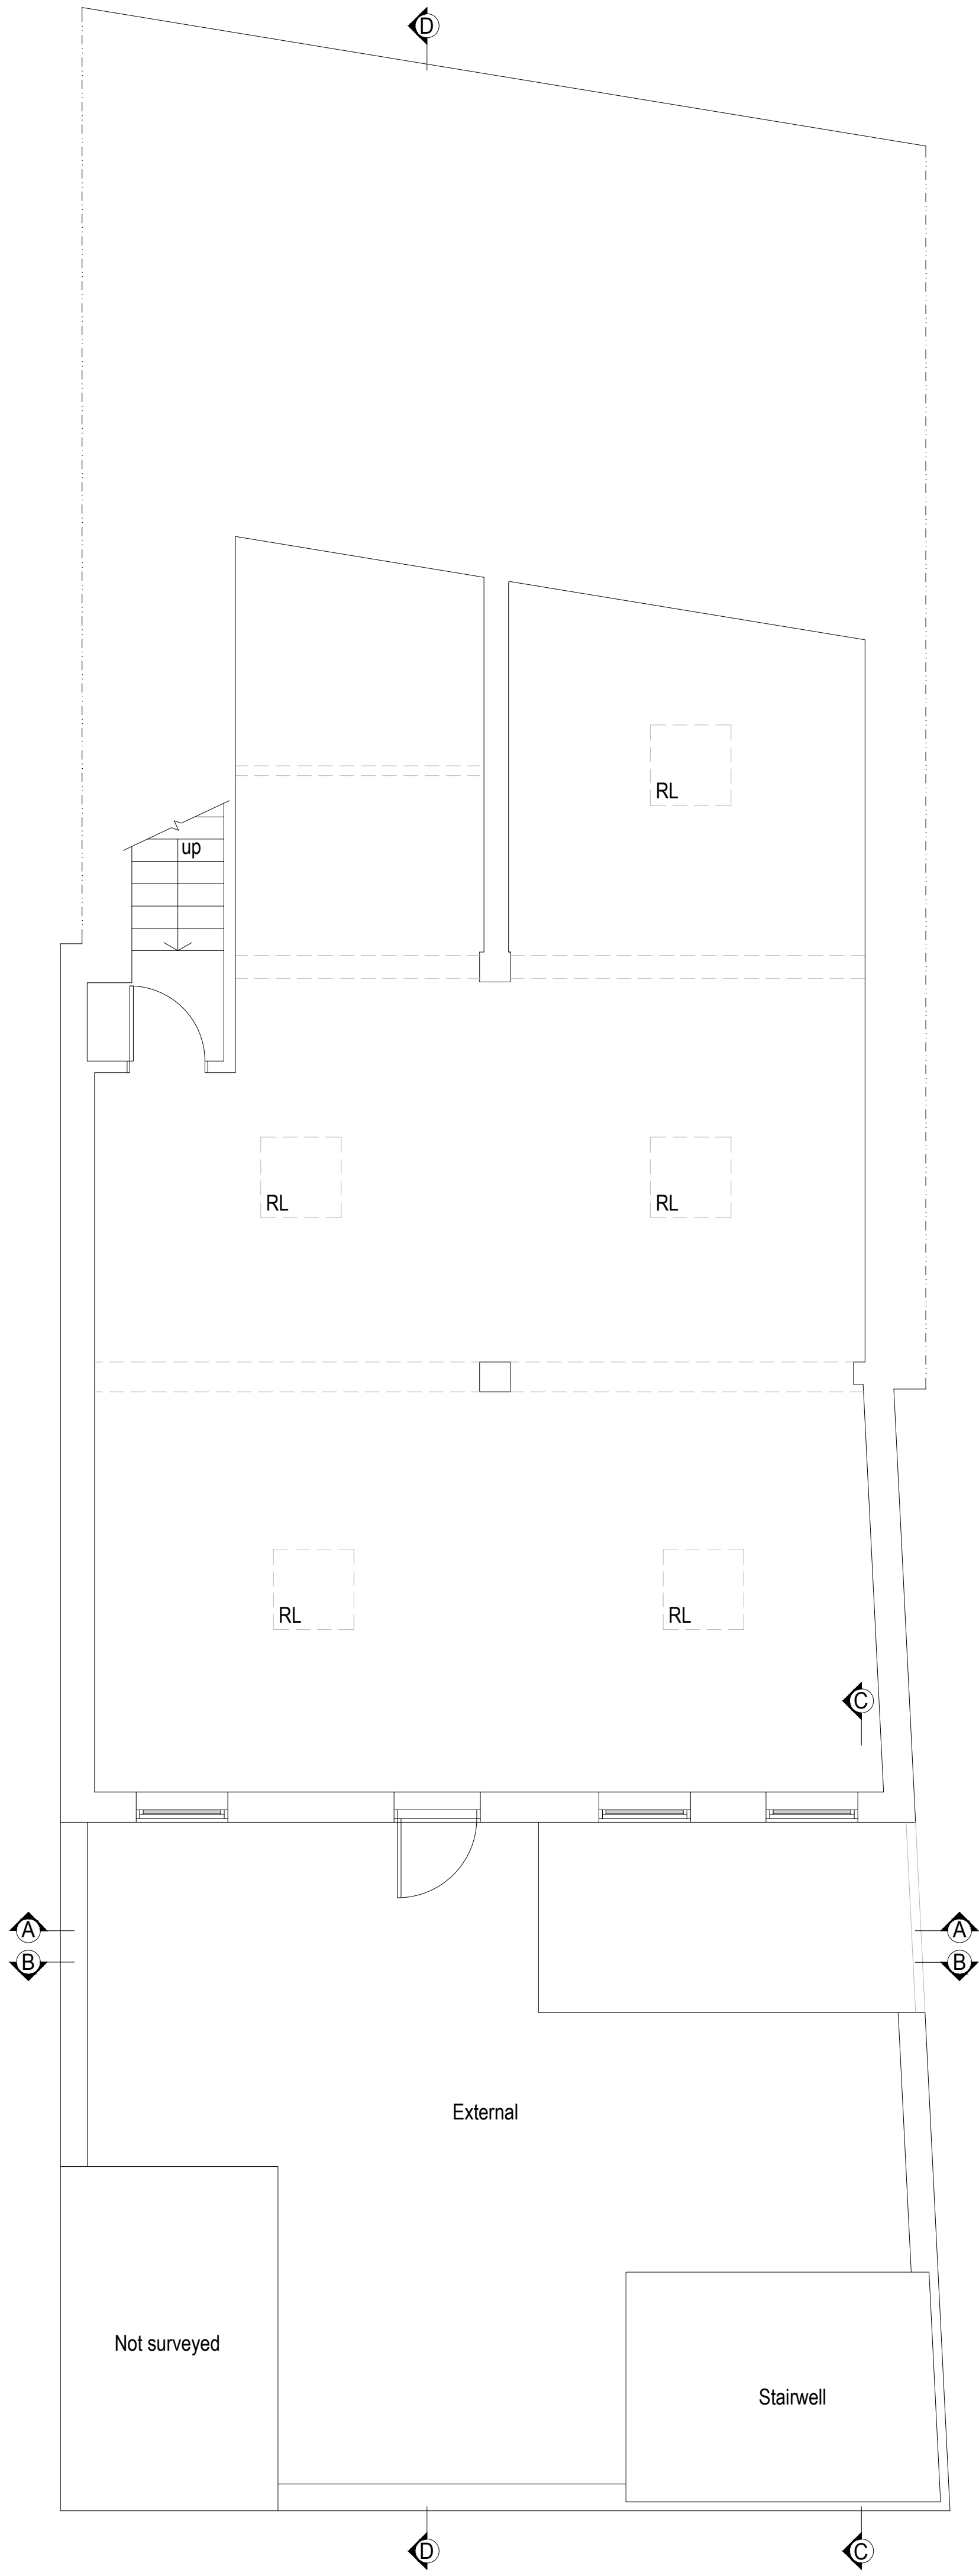

Existing Third Floor Plan 1:50

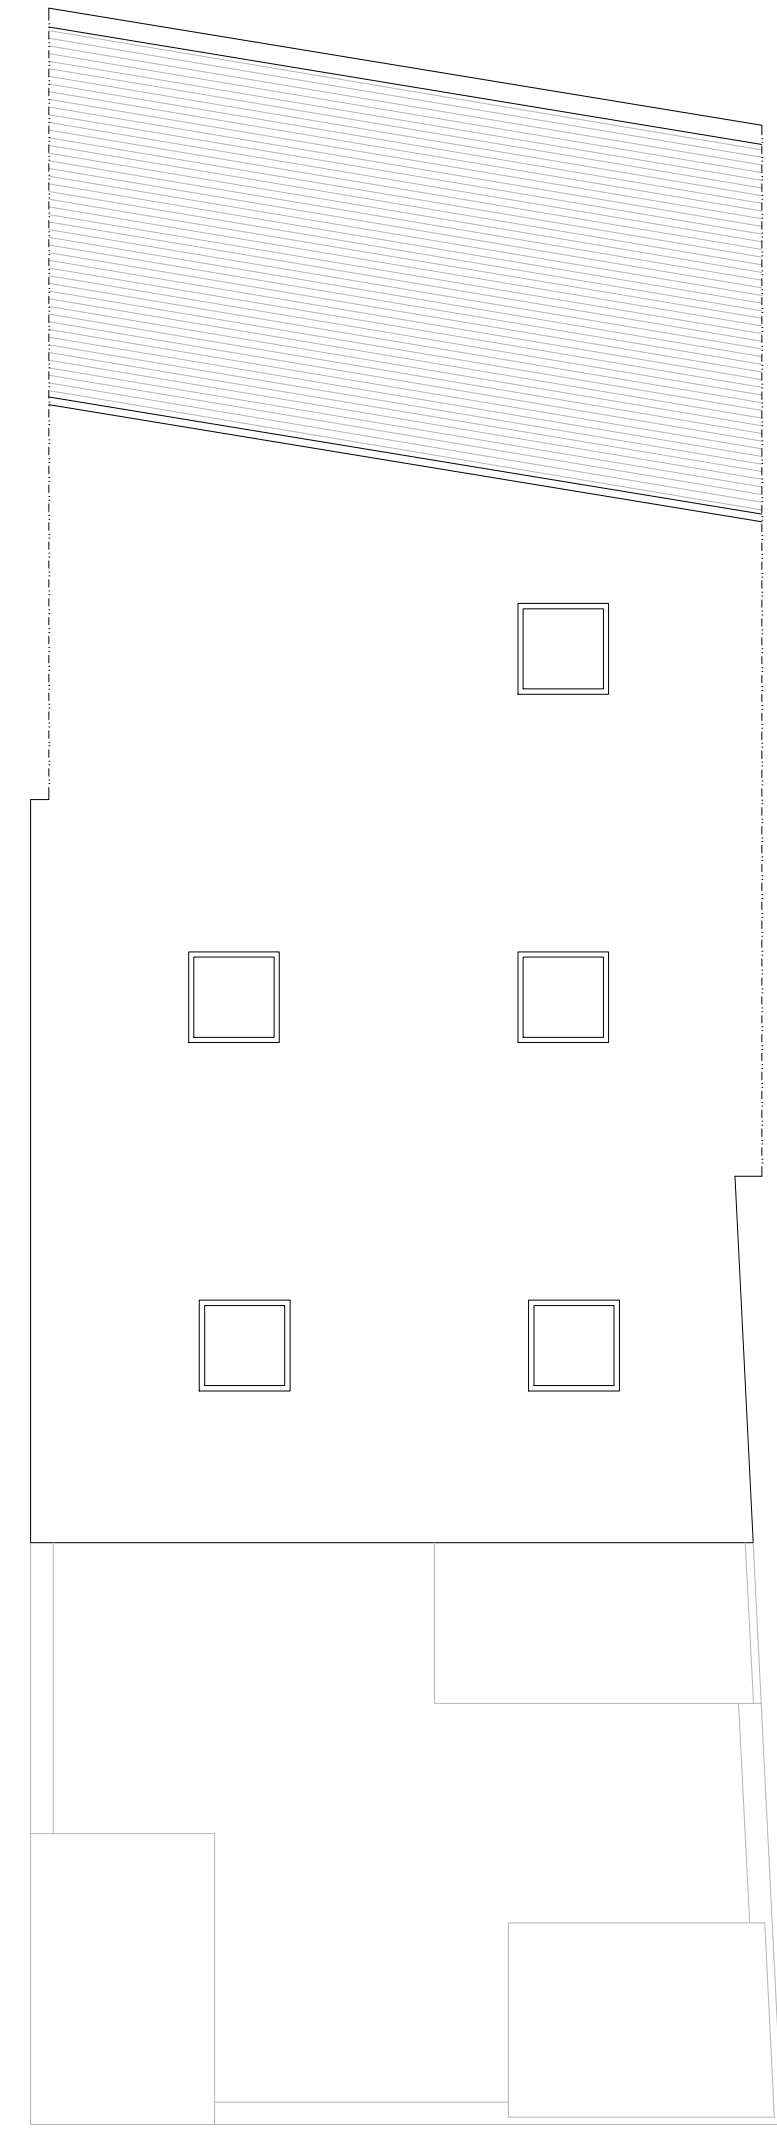

Existing Roof Plan 1:100

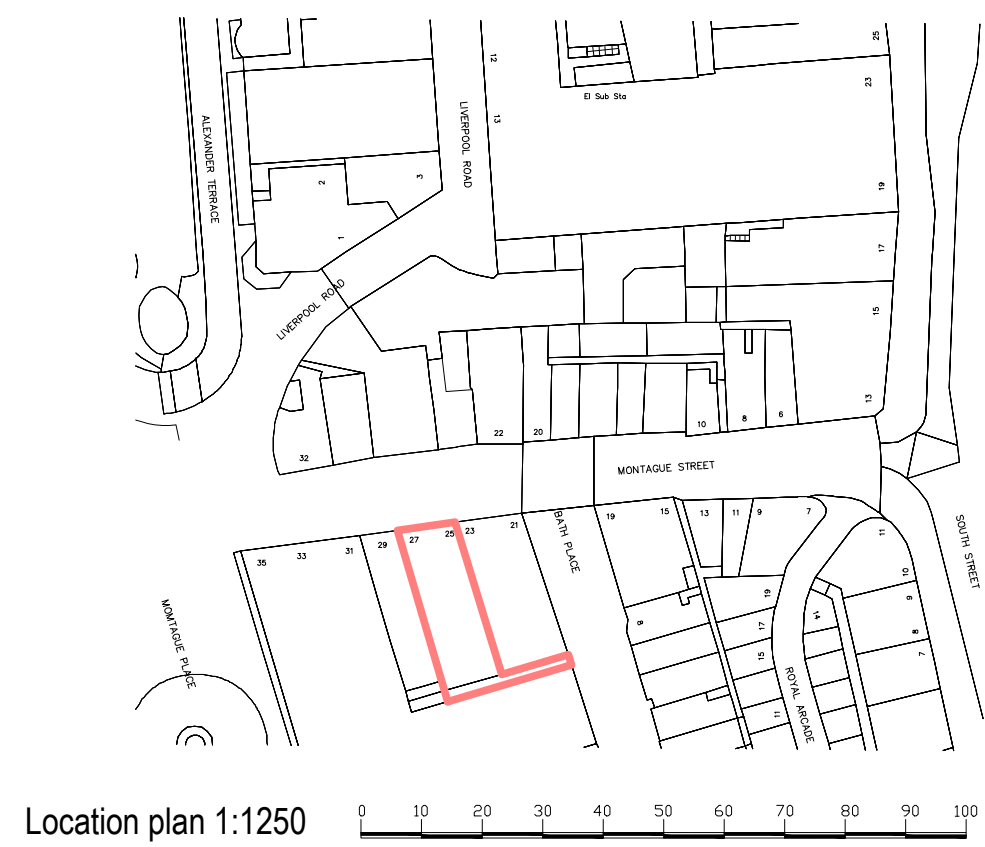

Location plan 1:1250



REV A 03/08/26 - Addition of roof plan.
amendments

bpm Architectural
Services Ltd.

client
Moretons Investments Ltd

project
25-27 Montague Street
Worthing
BN11 3BE

project ref.
3003 Drawing No.
03A

drawing title
Existing third floor plan

drawn by
AW

date
Nov 25 scale
1:50@ A1

www.bpmnet.co.uk
info@bpmnet.co.uk

Check all dimensions on site
before all work is commenced. All goods materials workmanship to
conform with current building regs.
BSS and COP's

