



24 PARK LANE SOUTHWICK BN42 4DL


AS EXISTING PLANS AND ELEVATIONS

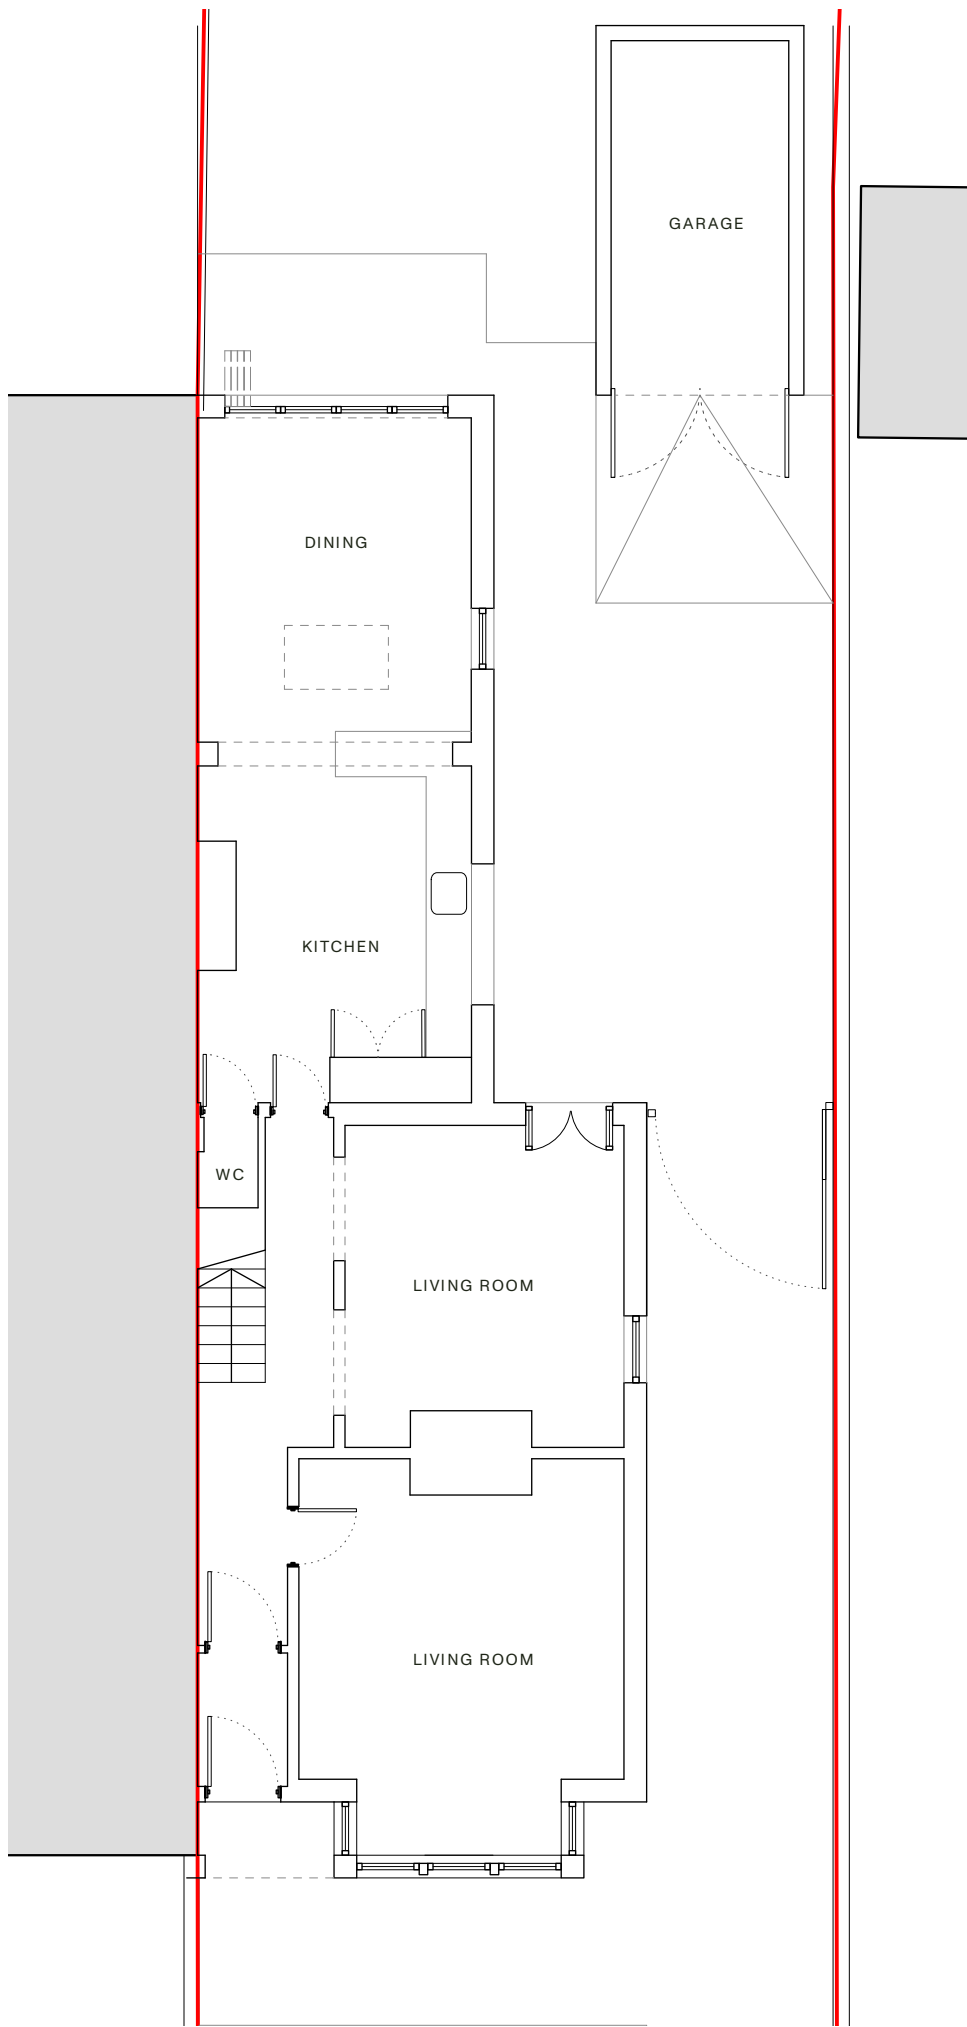

GROUND FLOOR PLAN

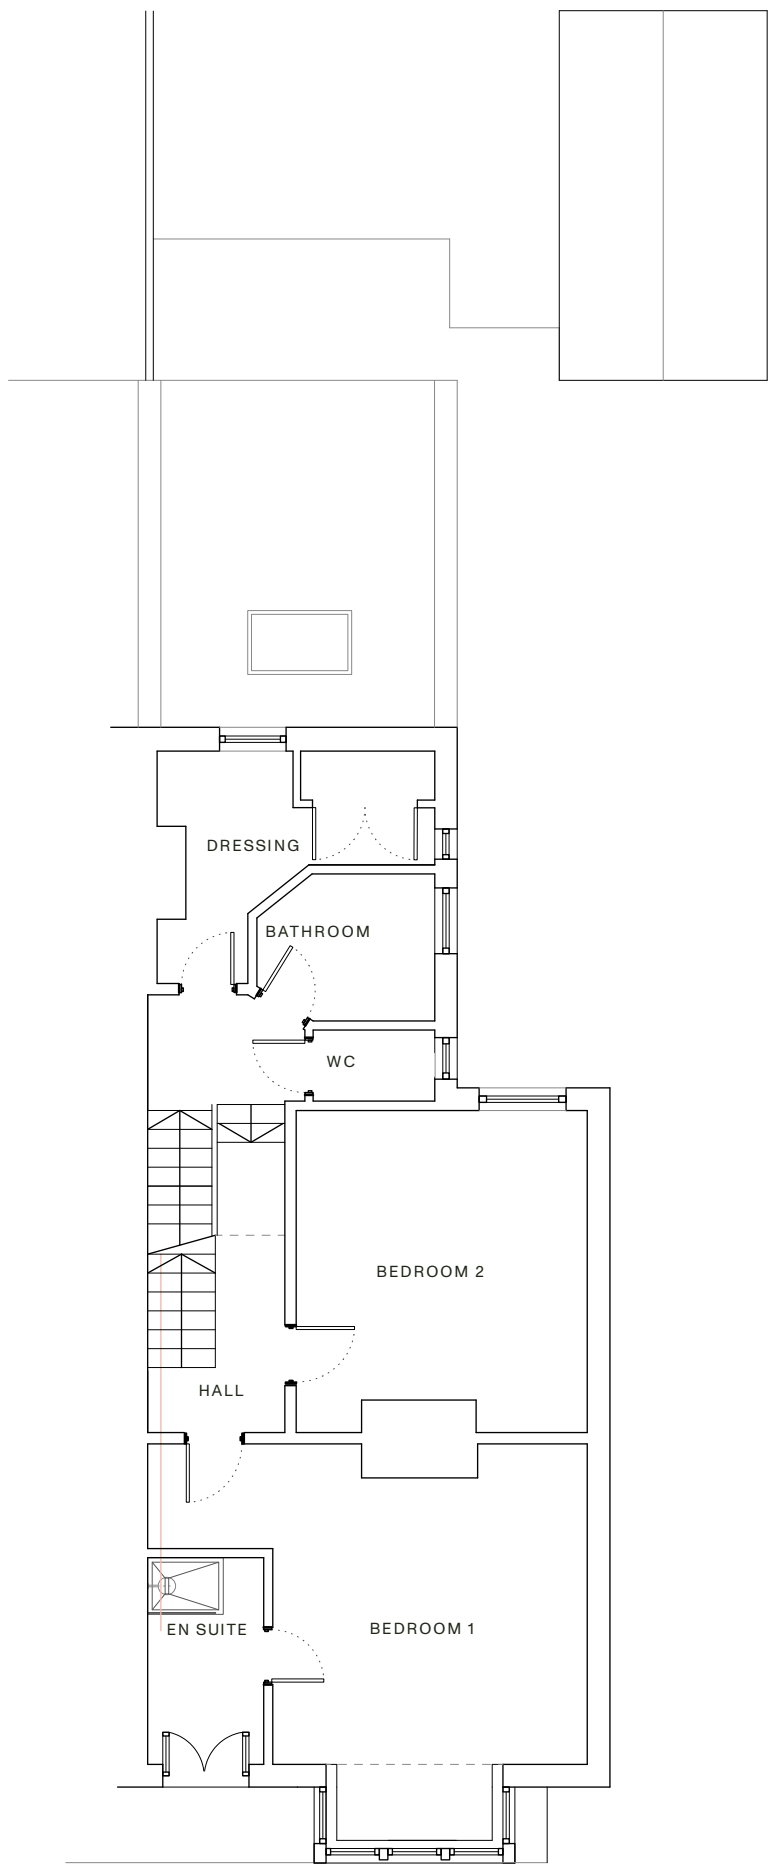

FIRST FLOOR PLAN

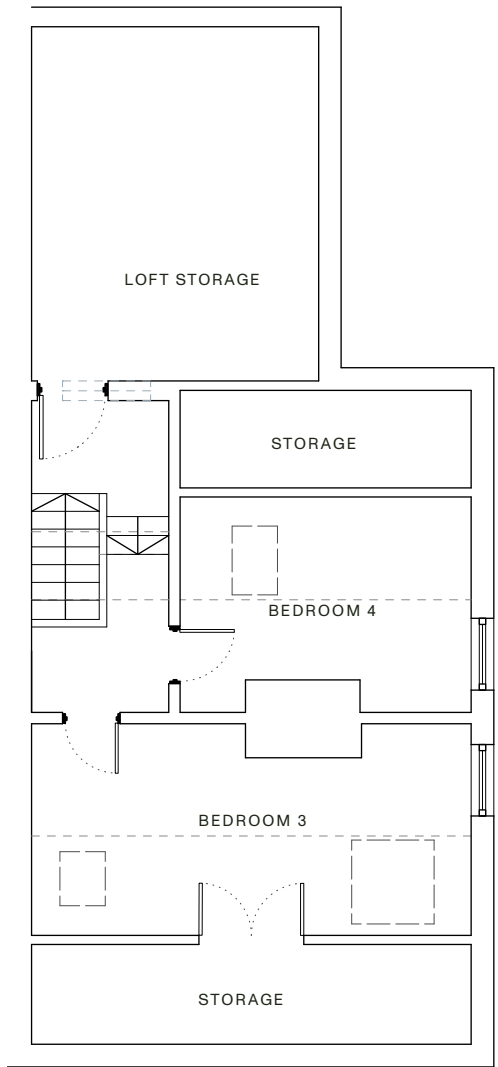

SECOND FLOOR PLAN



KEY PLAN




SIDE ELEVATION



REAR ELEVATION

SCALE 1:100

 

LANDÍVAR

ARCHITECTS

24 Park Lane, Southwick. BN42 4DL

1809 1.002 - Revision -

CLIENT	FAITH WHELLER
RIBA STAGE	STAGE 1 – SURVEY
DRAWING	EXISTING PLANS
DATE	AUGUST 2026
SCALE	1:100 @ A1

REV	DATE	COMMENT	BY

