


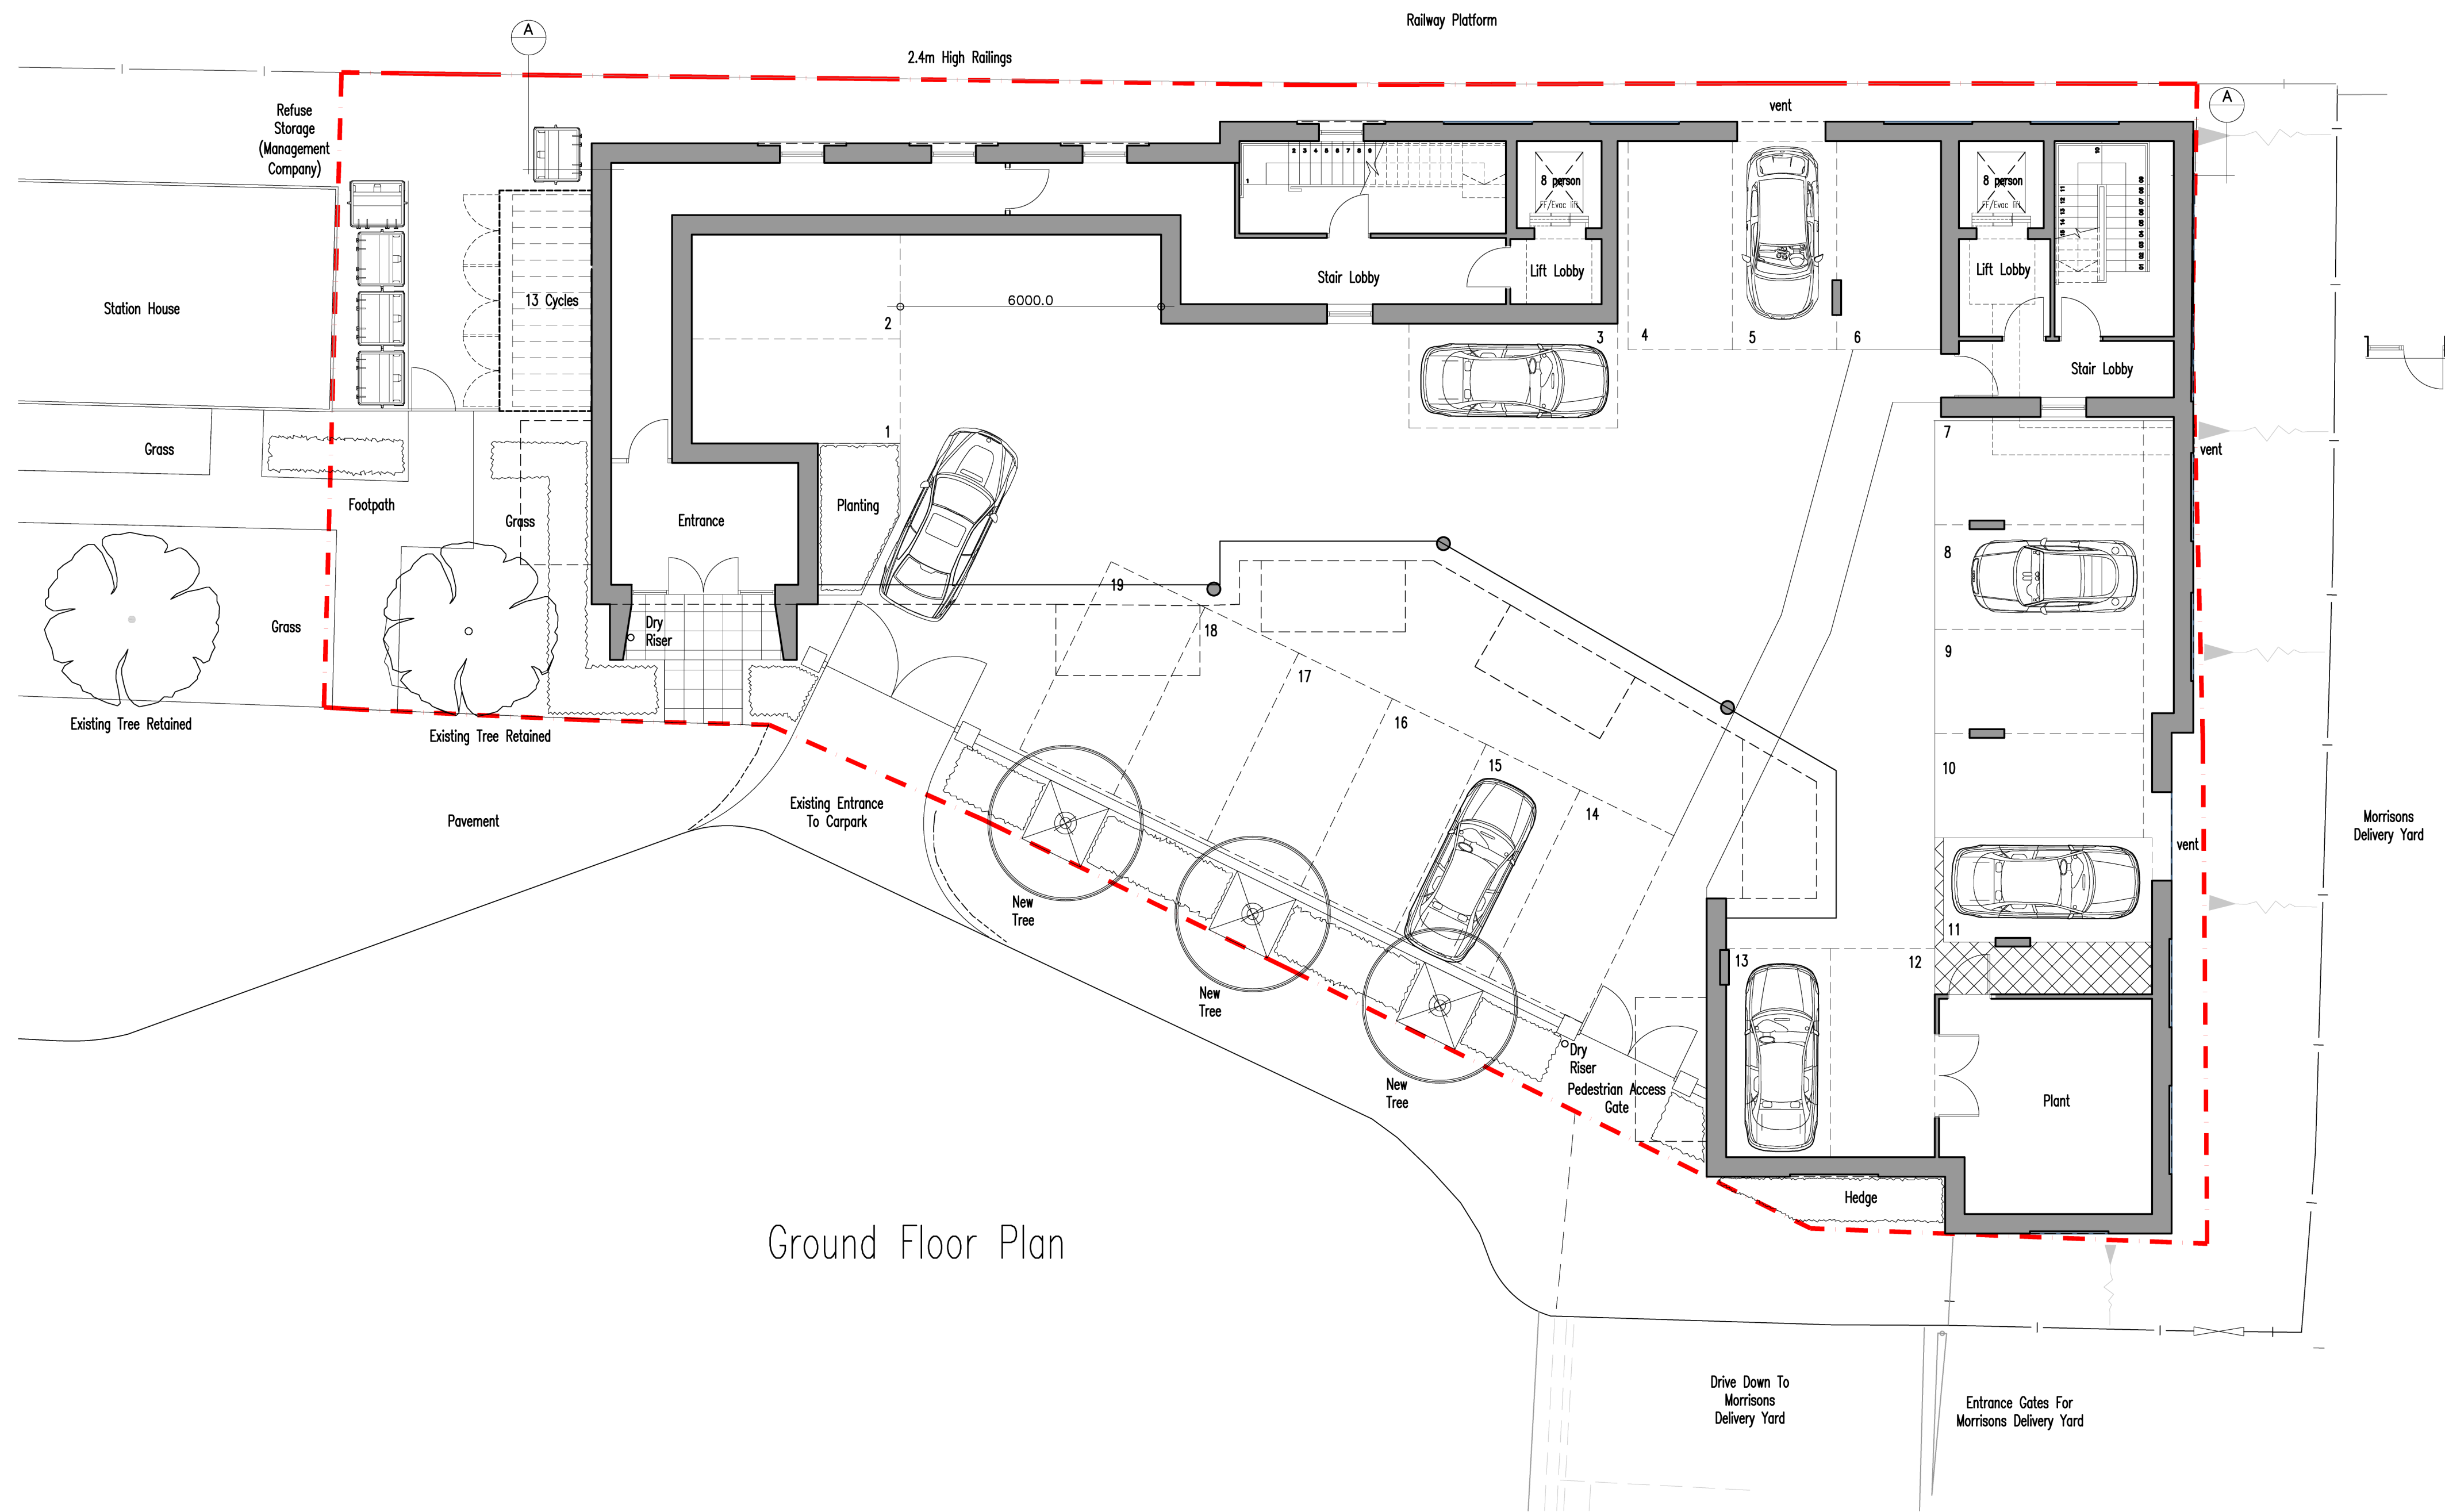

Ground Floor Plan

PL04 21.08.26 CW JR GF Stair Lobbies Amended
 PL03 15.07.26 CW JR Link Removed, Gates Relocated, Trees, Hedges, Parking, Refuse and Cycles Revised
 PL02 21.10.25 CW JR Window Added To Cycle Store
 PL01 15.10.25 CW JR First Planning Issue

REV DATE AMEN APP REVISION

Architectus
 Architectural Design and Technology
 Capella House, 4 Railway Approach, Worthing, West Sussex, BN11 1UR
 Tel: 01903 821001 Fax: 01903 821711 Email: designoffice@architectus.co.uk

CLIENT: CAPELLA PARTNERSHIP

PROJECT: CAPELLA HOUSE CAR PARK
 RAILWAY APPROACH
 WORTHING

DRAWING: GROUND FLOOR PLAN

DRG No: 24/014/004

REV: PL04

STATUS: PLANNING

SCALE: 1:100 @A1

DRAWN: CW

APPROVED: JR

DATE: 01.10.25

This drawing is the copyright of Architectus Limited. Information shown is explicitly for the purposes of Planning related applications or general Planning purposes only. This drawing should not be used to obtain Building Regulation approval and is not to be used for construction. Refer to scale bar and title block for drawing scale

0 1 2 3 4 5 6 10
 METRES