



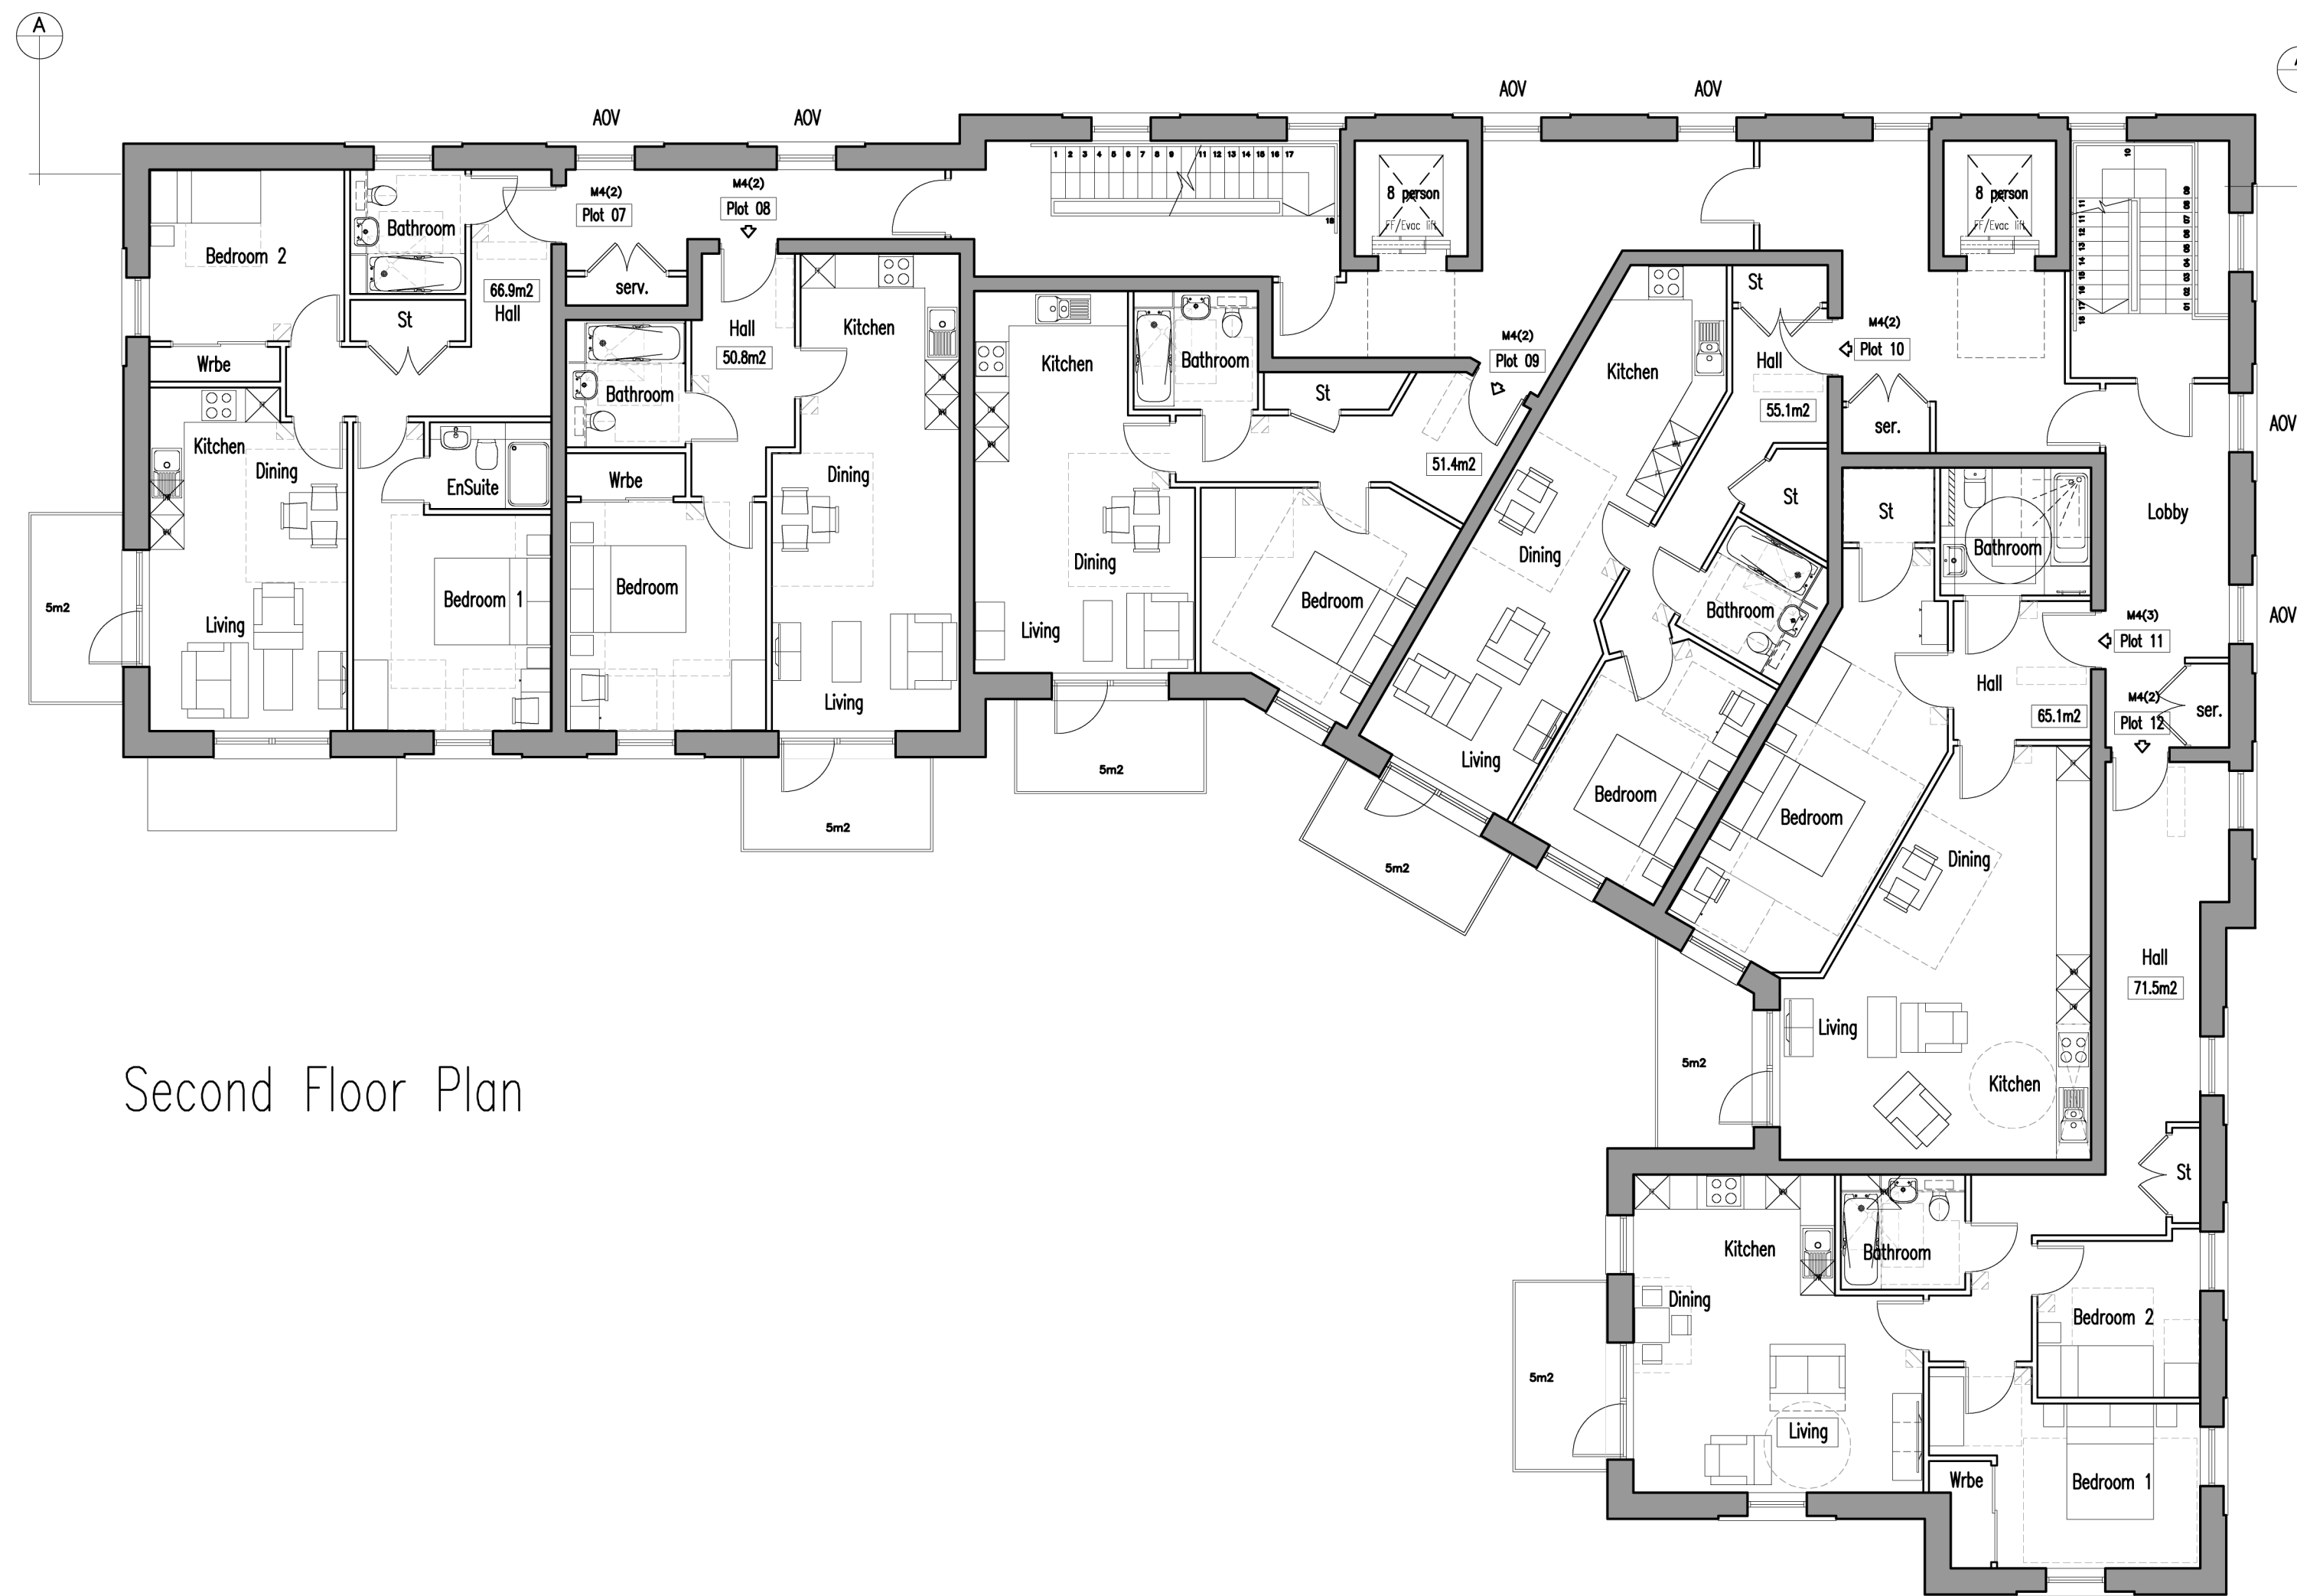

Second Floor Plan

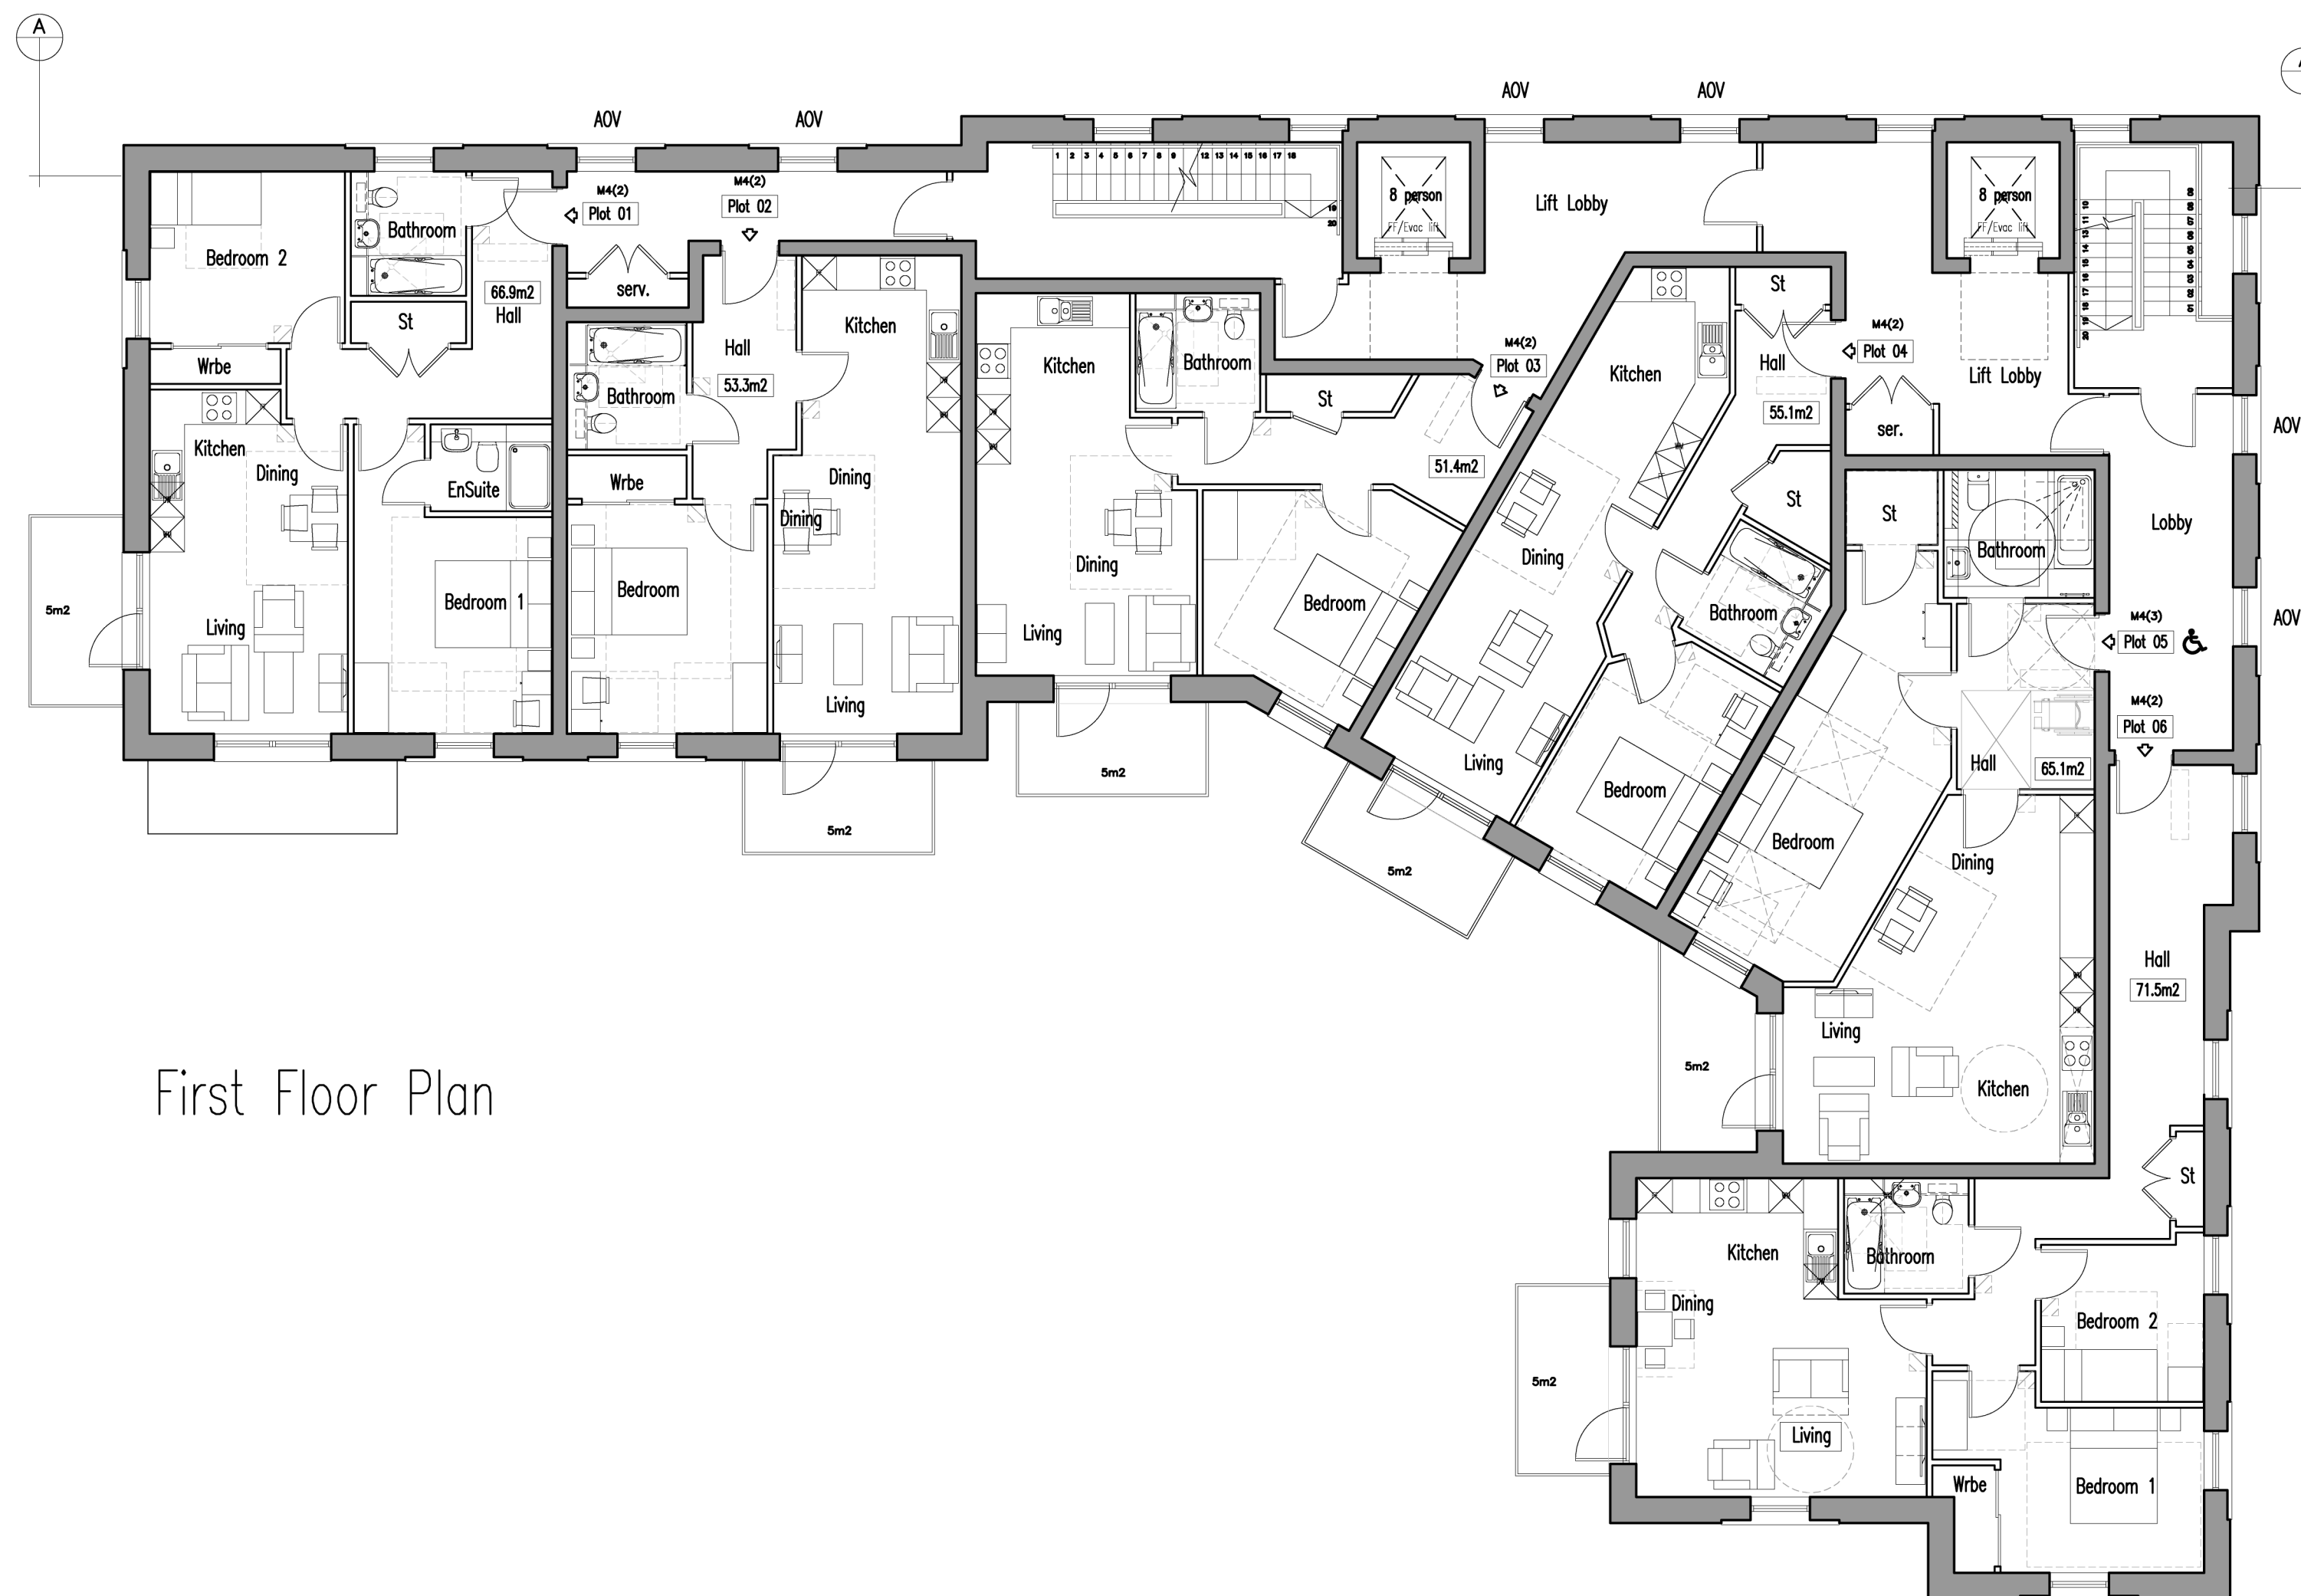

First Floor Plan

PL03	21.08.26	CW	JR	Minor Amendments to Lobbies and AOVs annotated
PL02	16.07.26	CW	JR	Inset Balconies Replaced, Southeast Corner Revised, Minor Amendments To Layouts
PL01	15.10.25			First Planning issue
REV	DATE	AMEN APP	REVISION	



CLIENT: CAPELLA PARTNERSHIP

PROJECT: CAPELLA HOUSE CAR PARK
RAILWAY APPROACH
WORTHING

DRAWING: FIRST FLOOR PLAN AND
SECOND FLOOR PLAN

DRG No: 24/014/005

REV: PL03

STATUS: PLANNING

SCALE: 1:100 @A1

DRAWN: CW

APPROVED: JR

DATE: 01.10.25

This drawing is the copyright of Architectus Limited. Information shown is explicitly for the purposes of Planning related applications or general Planning purposes only. This drawing should not be used to obtain Building Regulation approval and is not to be used for construction. Refer to scale bar and title block for drawing scale

