



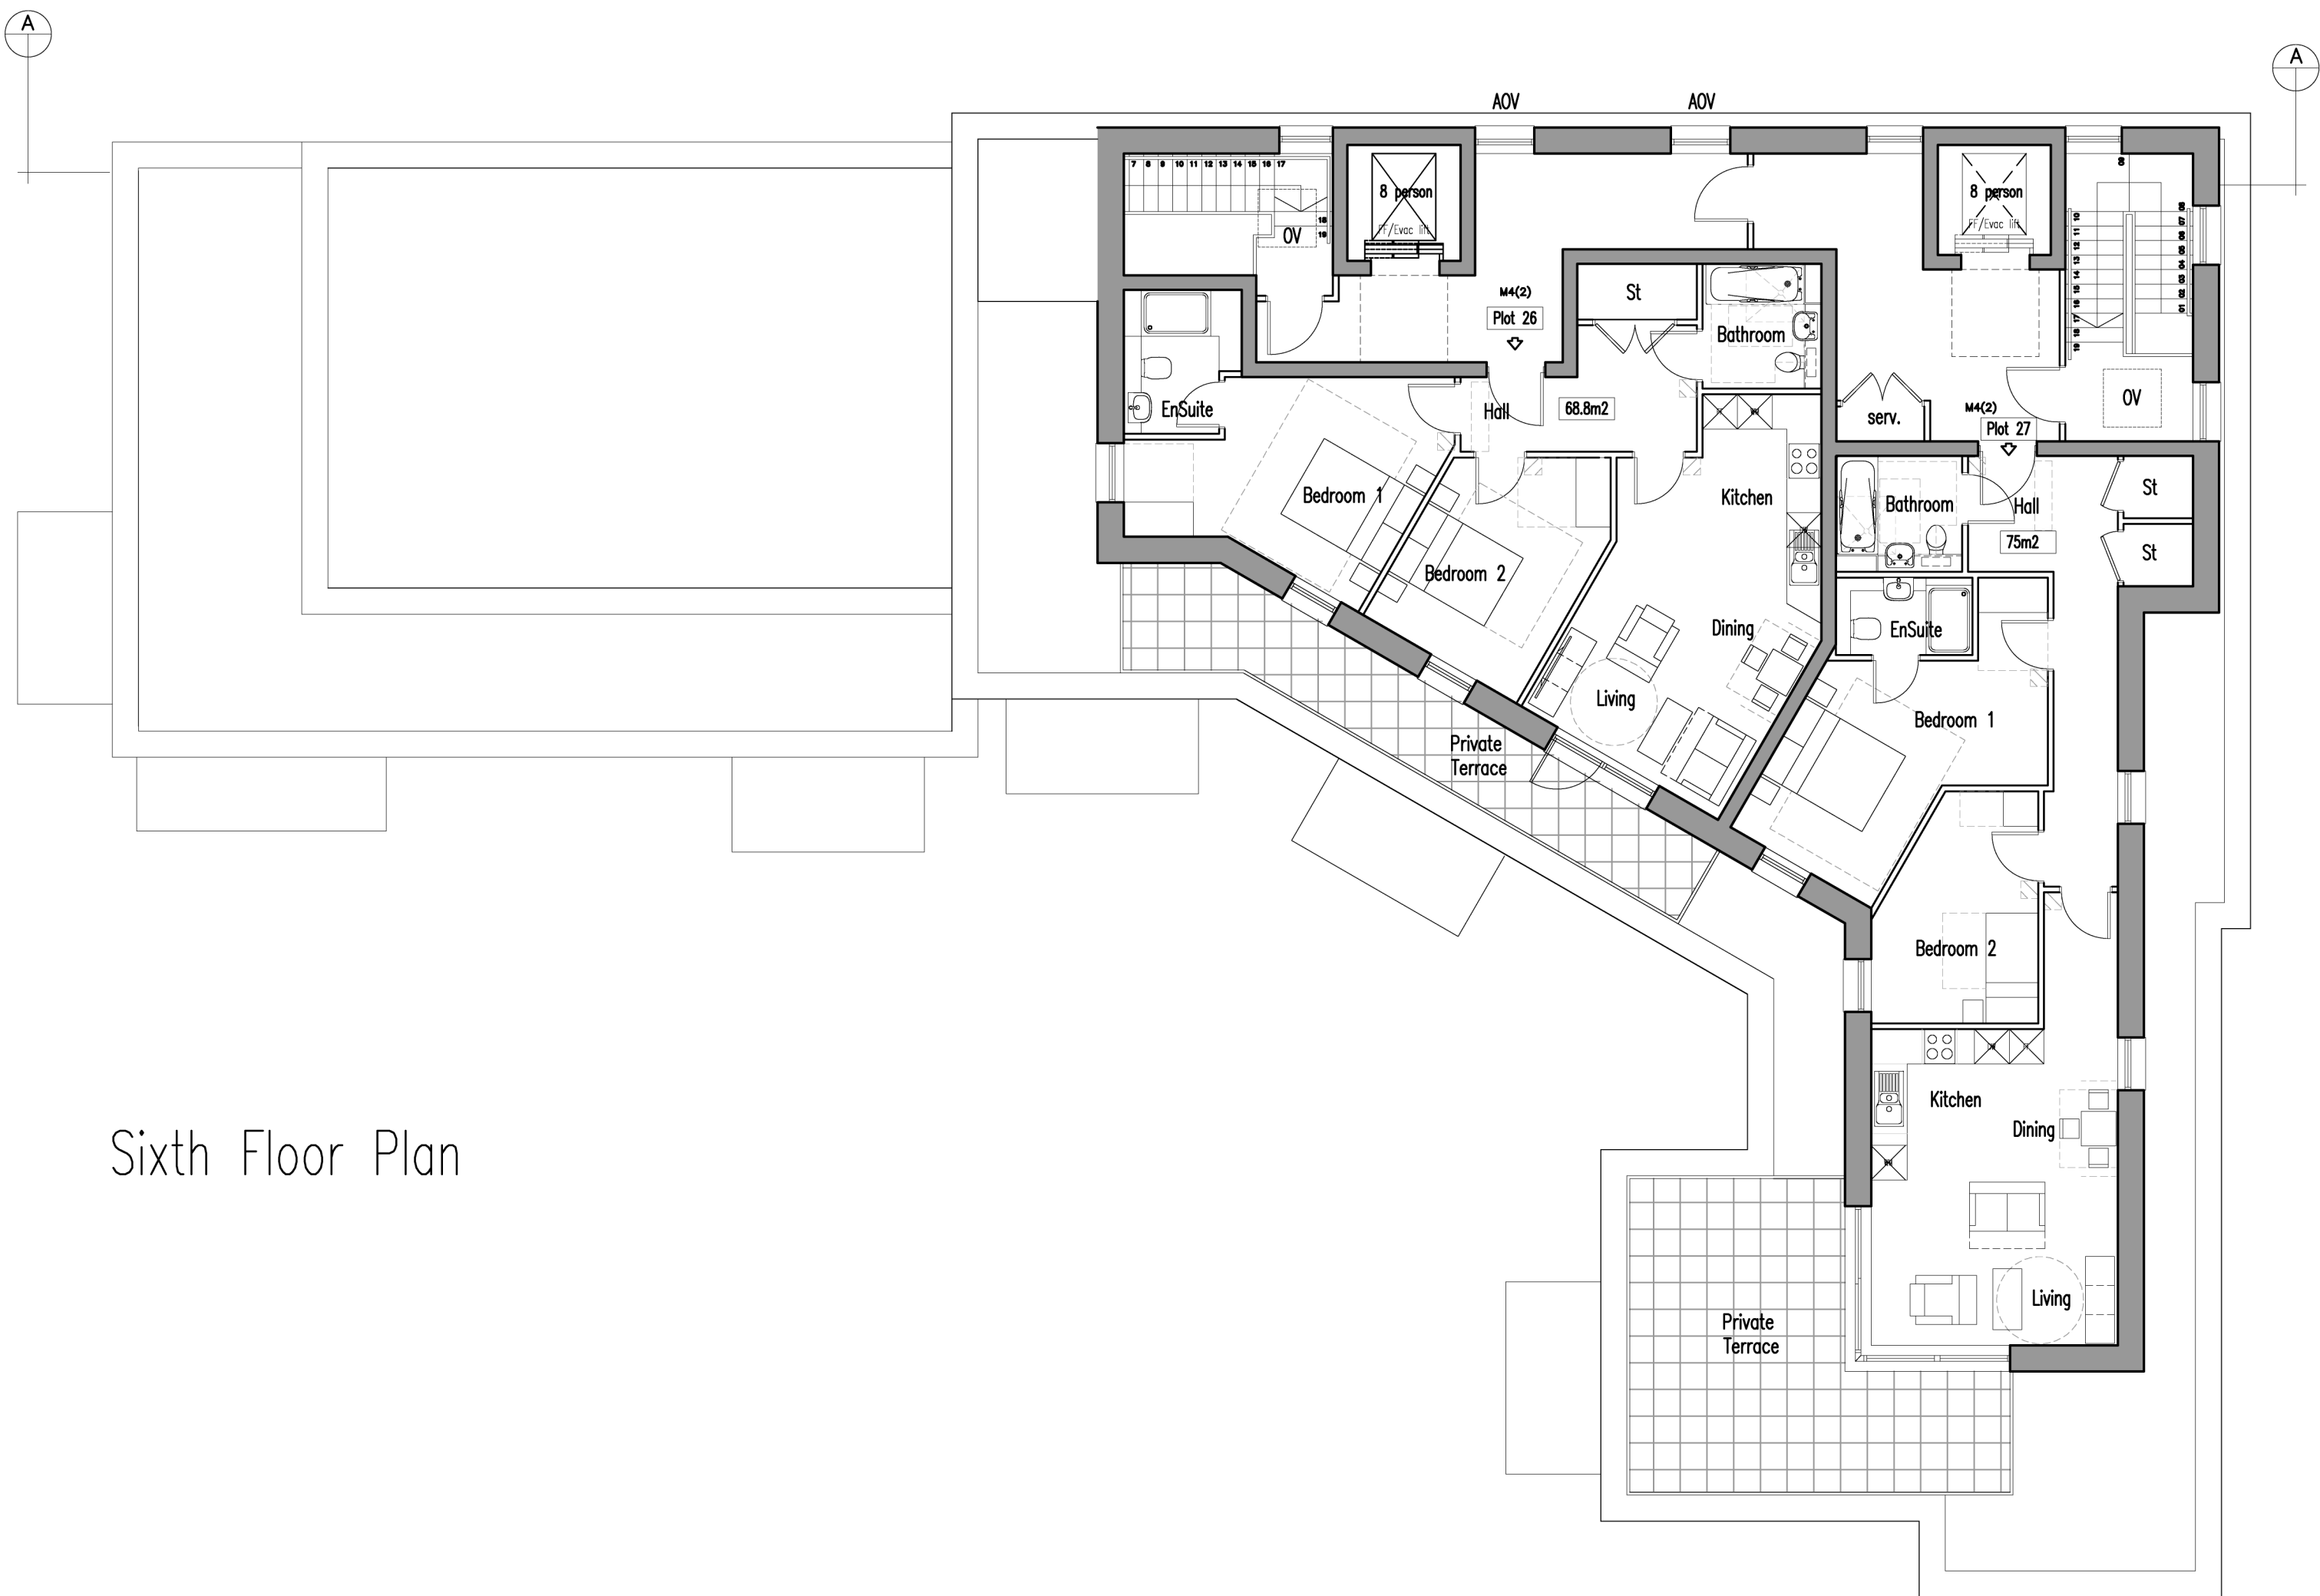

Sixth Floor Plan

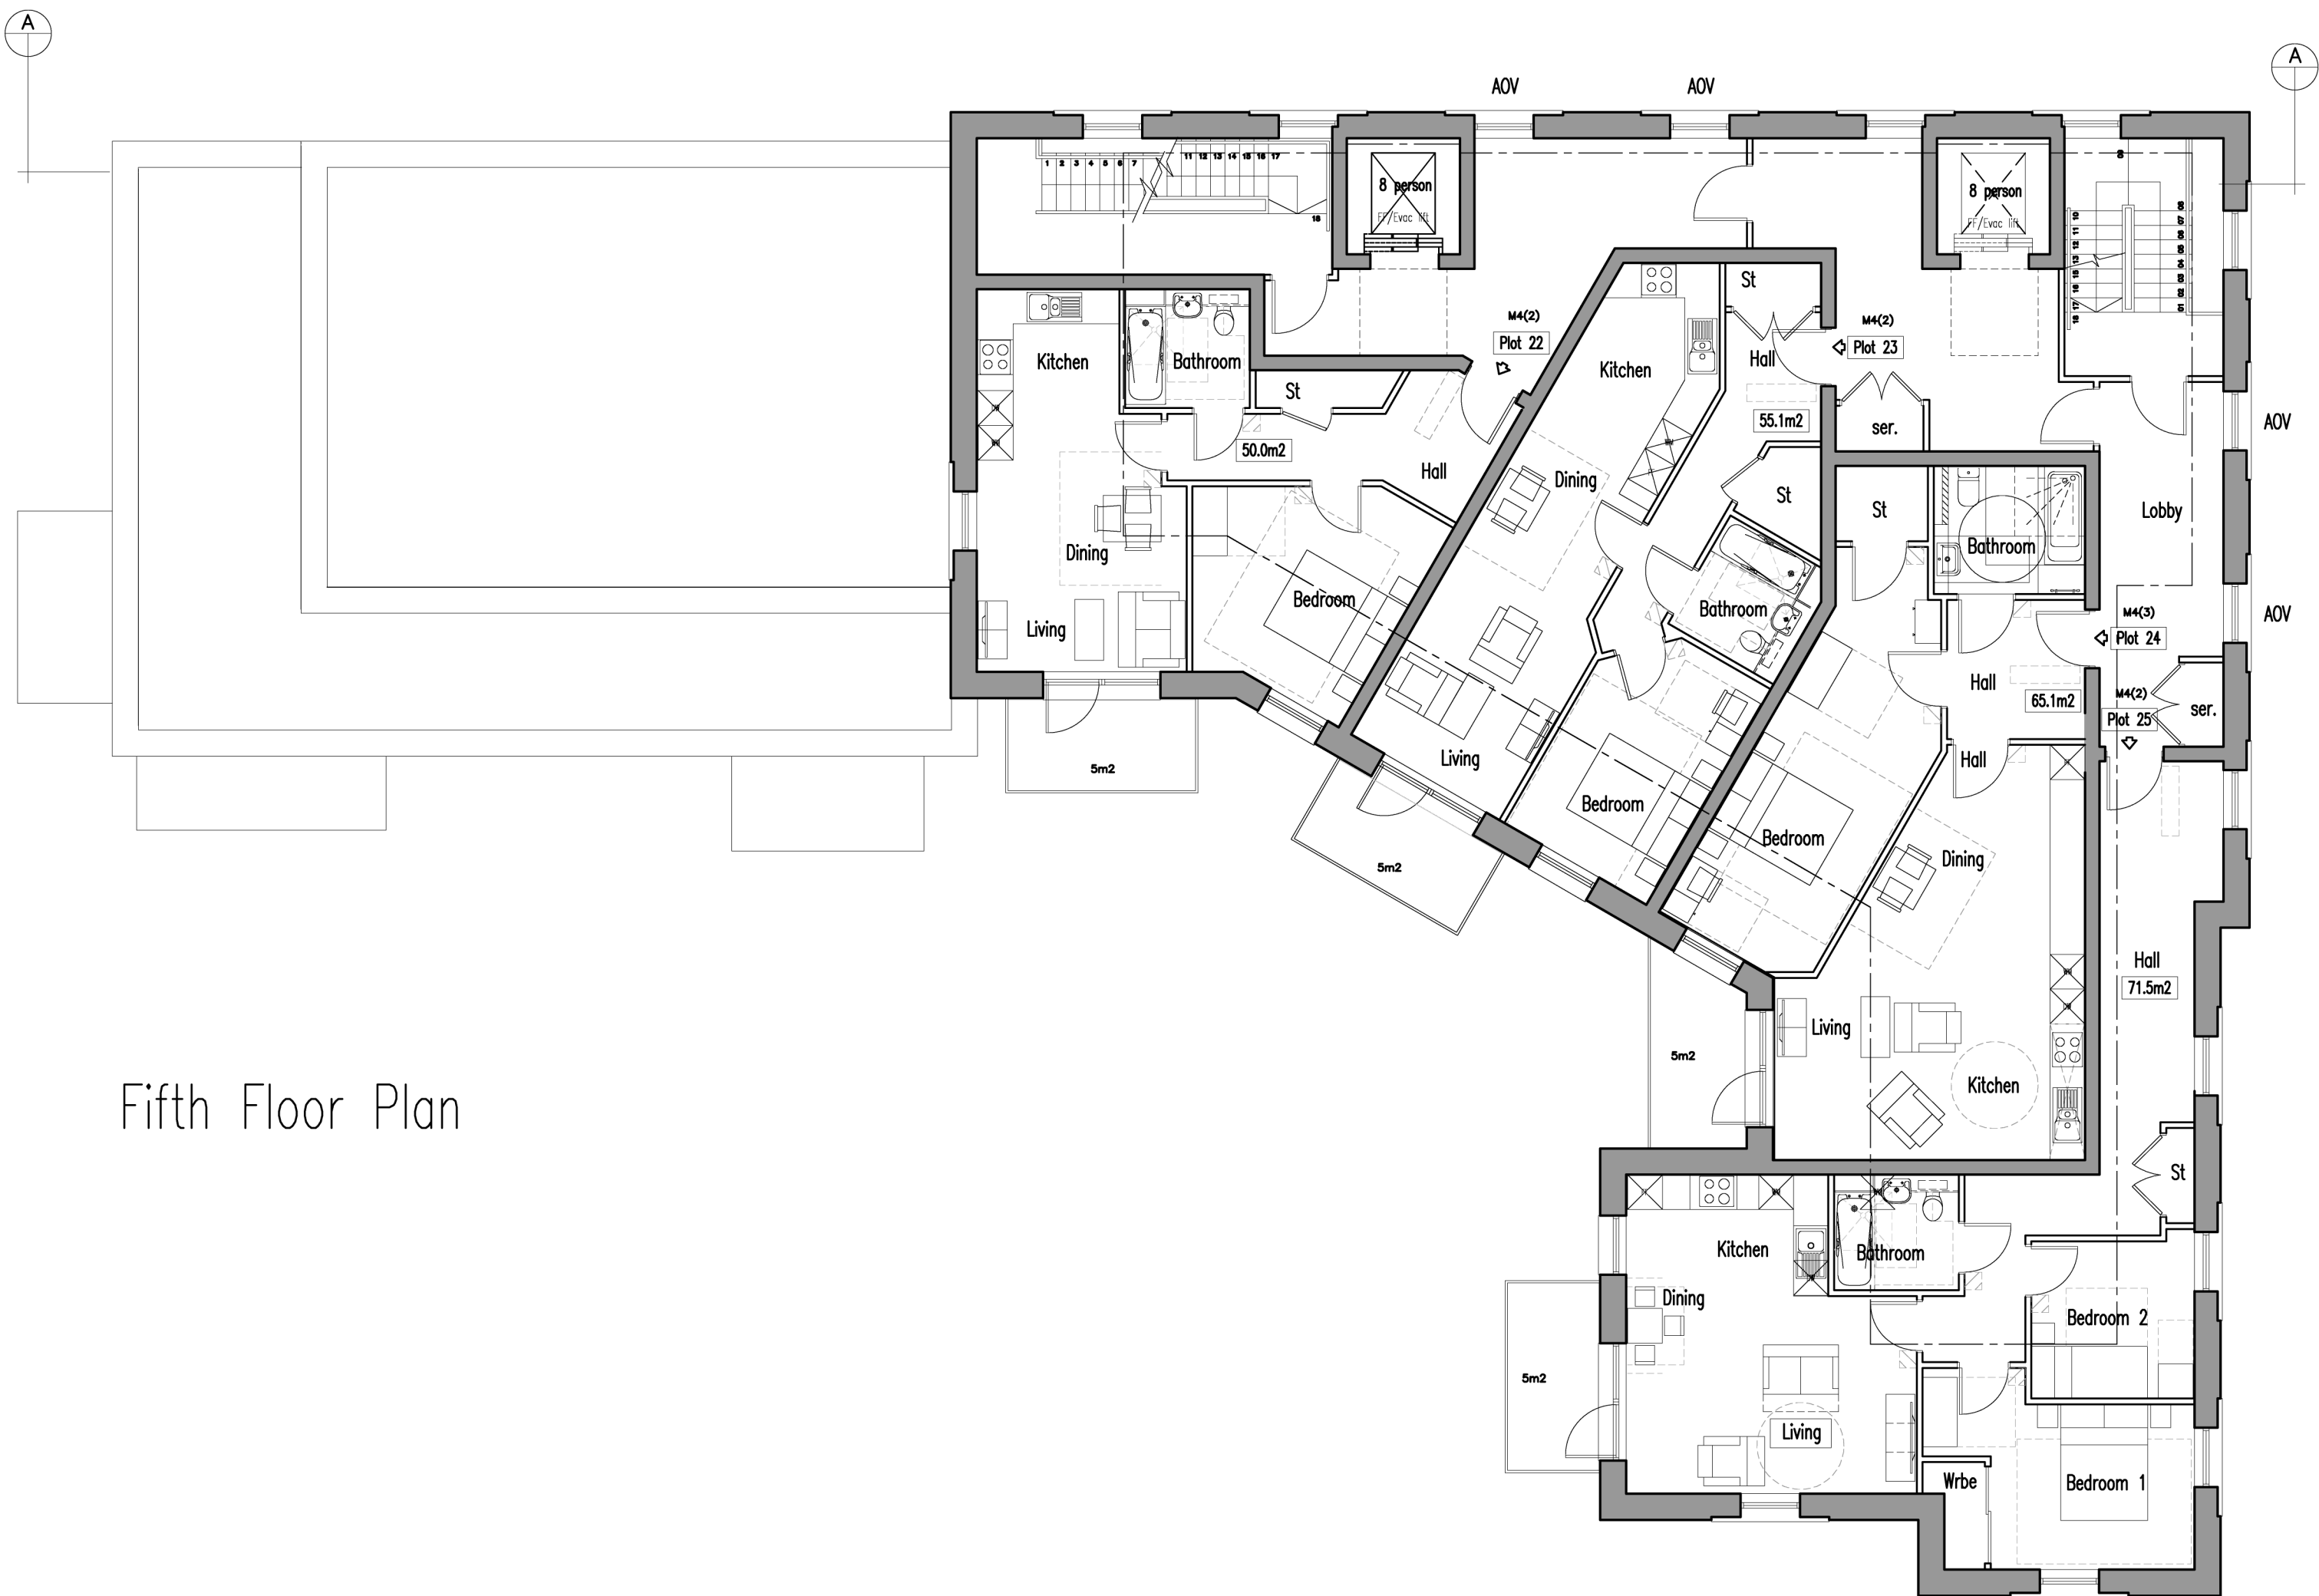

Fifth Floor Plan

PL03	21.08.26	CW	JR	Minor Amendments to Lobbies and AOVs annotated
PL02	16.07.26	CW	JR	Inset Balconies Replaced, Southeast Corner Revised, Minor Amendments To Layouts
PL01	15.10.25			First Planning issue

REV	DATE	AMEN APP	REVISION
-----	------	----------	----------

Architectus

Architectural Design and Technology

Capella House, 4 Railway Approach, Worthing, West Sussex, BN11 1UR

Tel: 01903 821001 Fax: 01903 821711 Email: designoffice@architectus.co.uk

CLIENT:	CAPELLA PARTNERSHIP
PROJECT:	CAPELLA HOUSE CAR PARK RAILWAY APPROACH WORTHING
DRAWING:	FIFTH FLOOR PLAN AND SIXTH FLOOR PLAN

DRG No:	24/014/007	REV:	PL03
STATUS:	PLANNING		
SCALE:	1:100 @A1		
DRAWN:	CW	APPROVED:	JR
		DATE:	01.10.25

This drawing is the copyright of Architectus Limited. Information shown is explicitly for the purposes of Planning related applications or general Planning purposes only. This drawing should not be used to obtain Building Regulation approval and is not to be used for construction. Refer to scale bar and title block for drawing scale

