




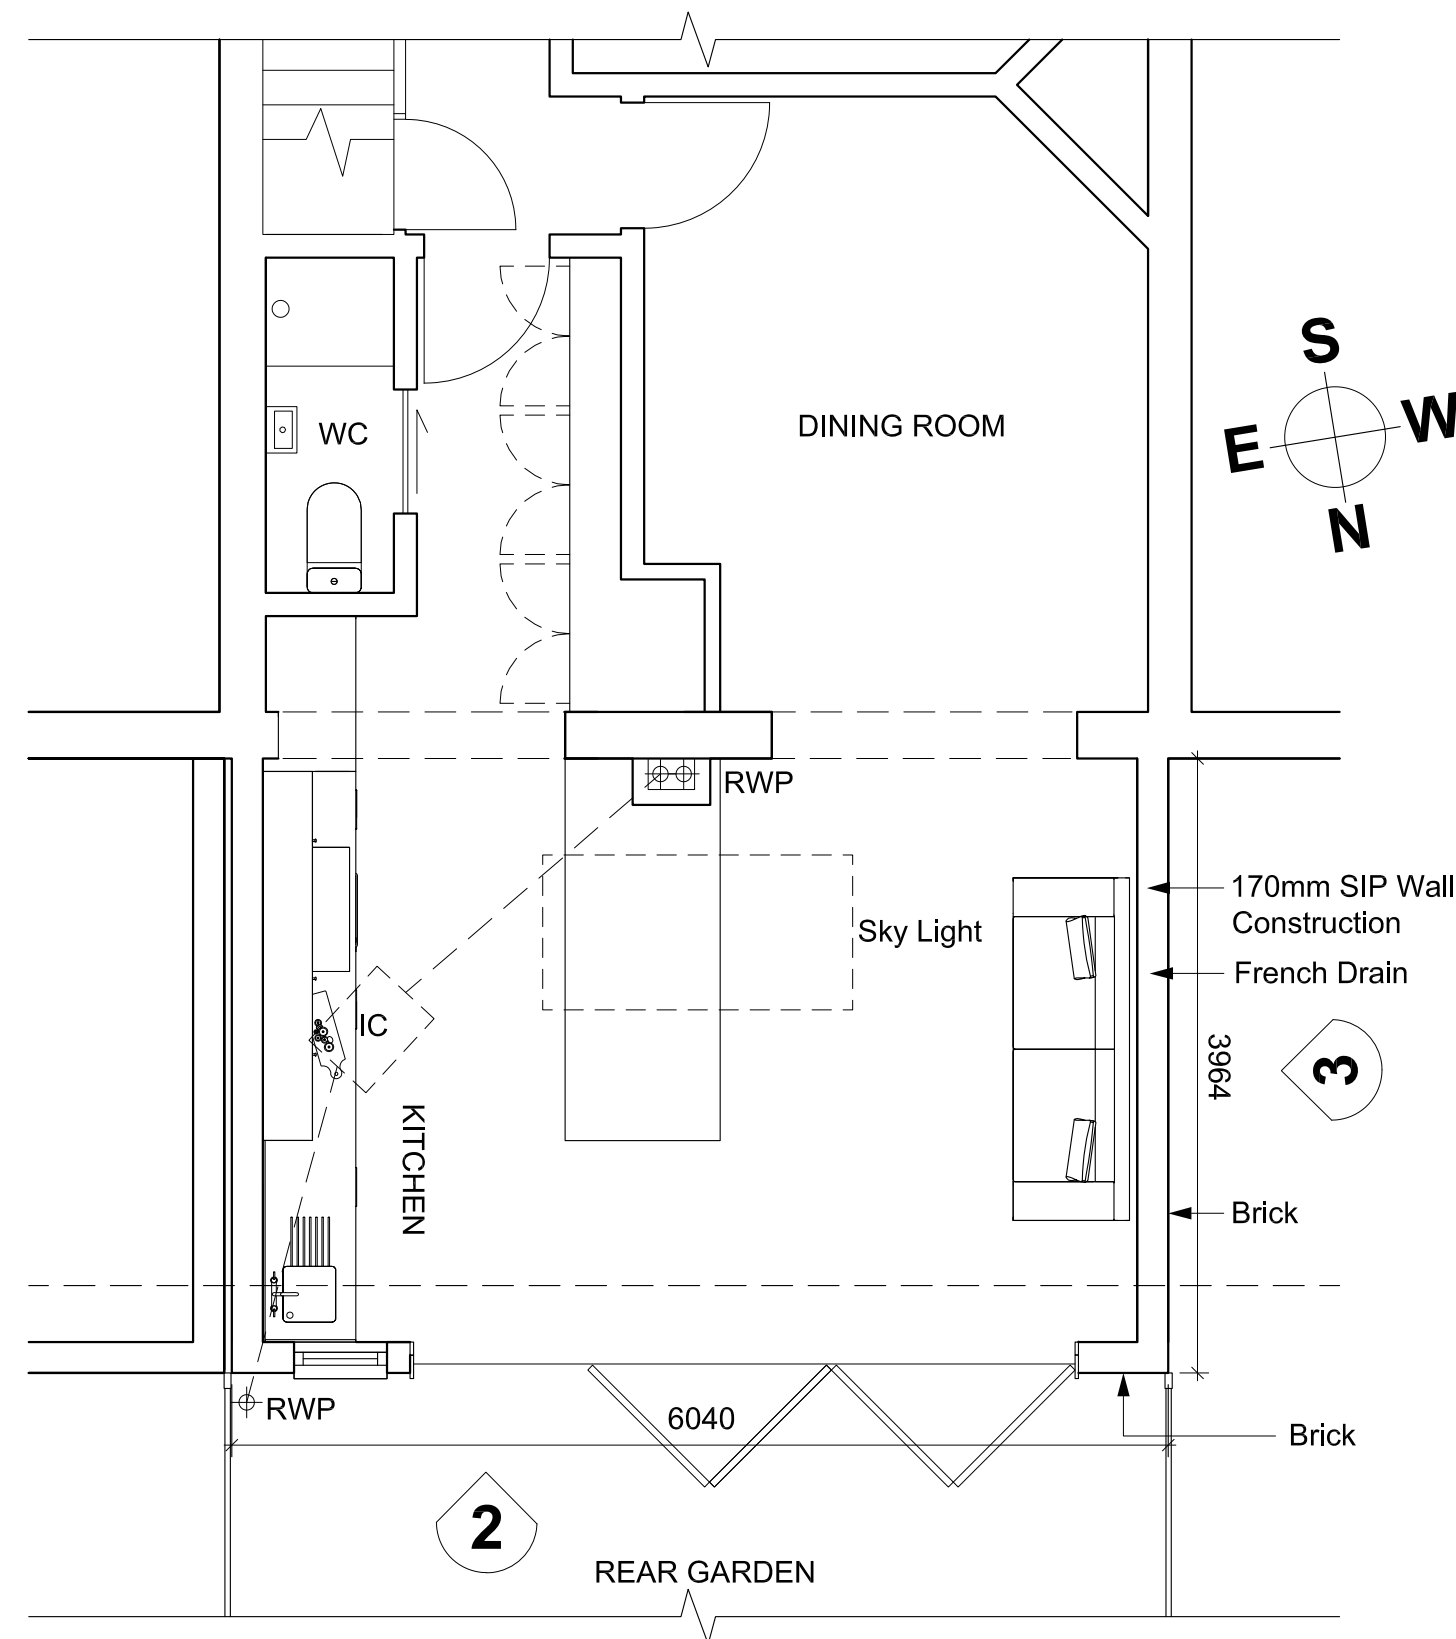


1 Existing Plan

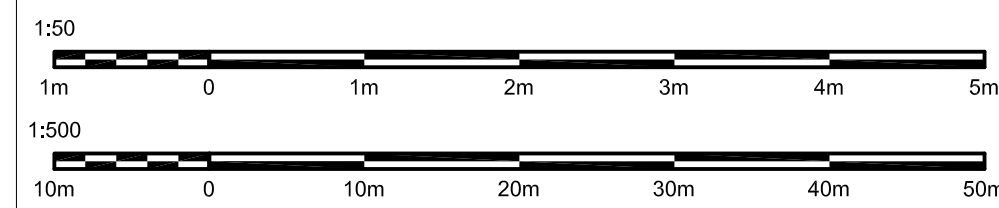

4 Proposed Plan Showing Render Finish Locations

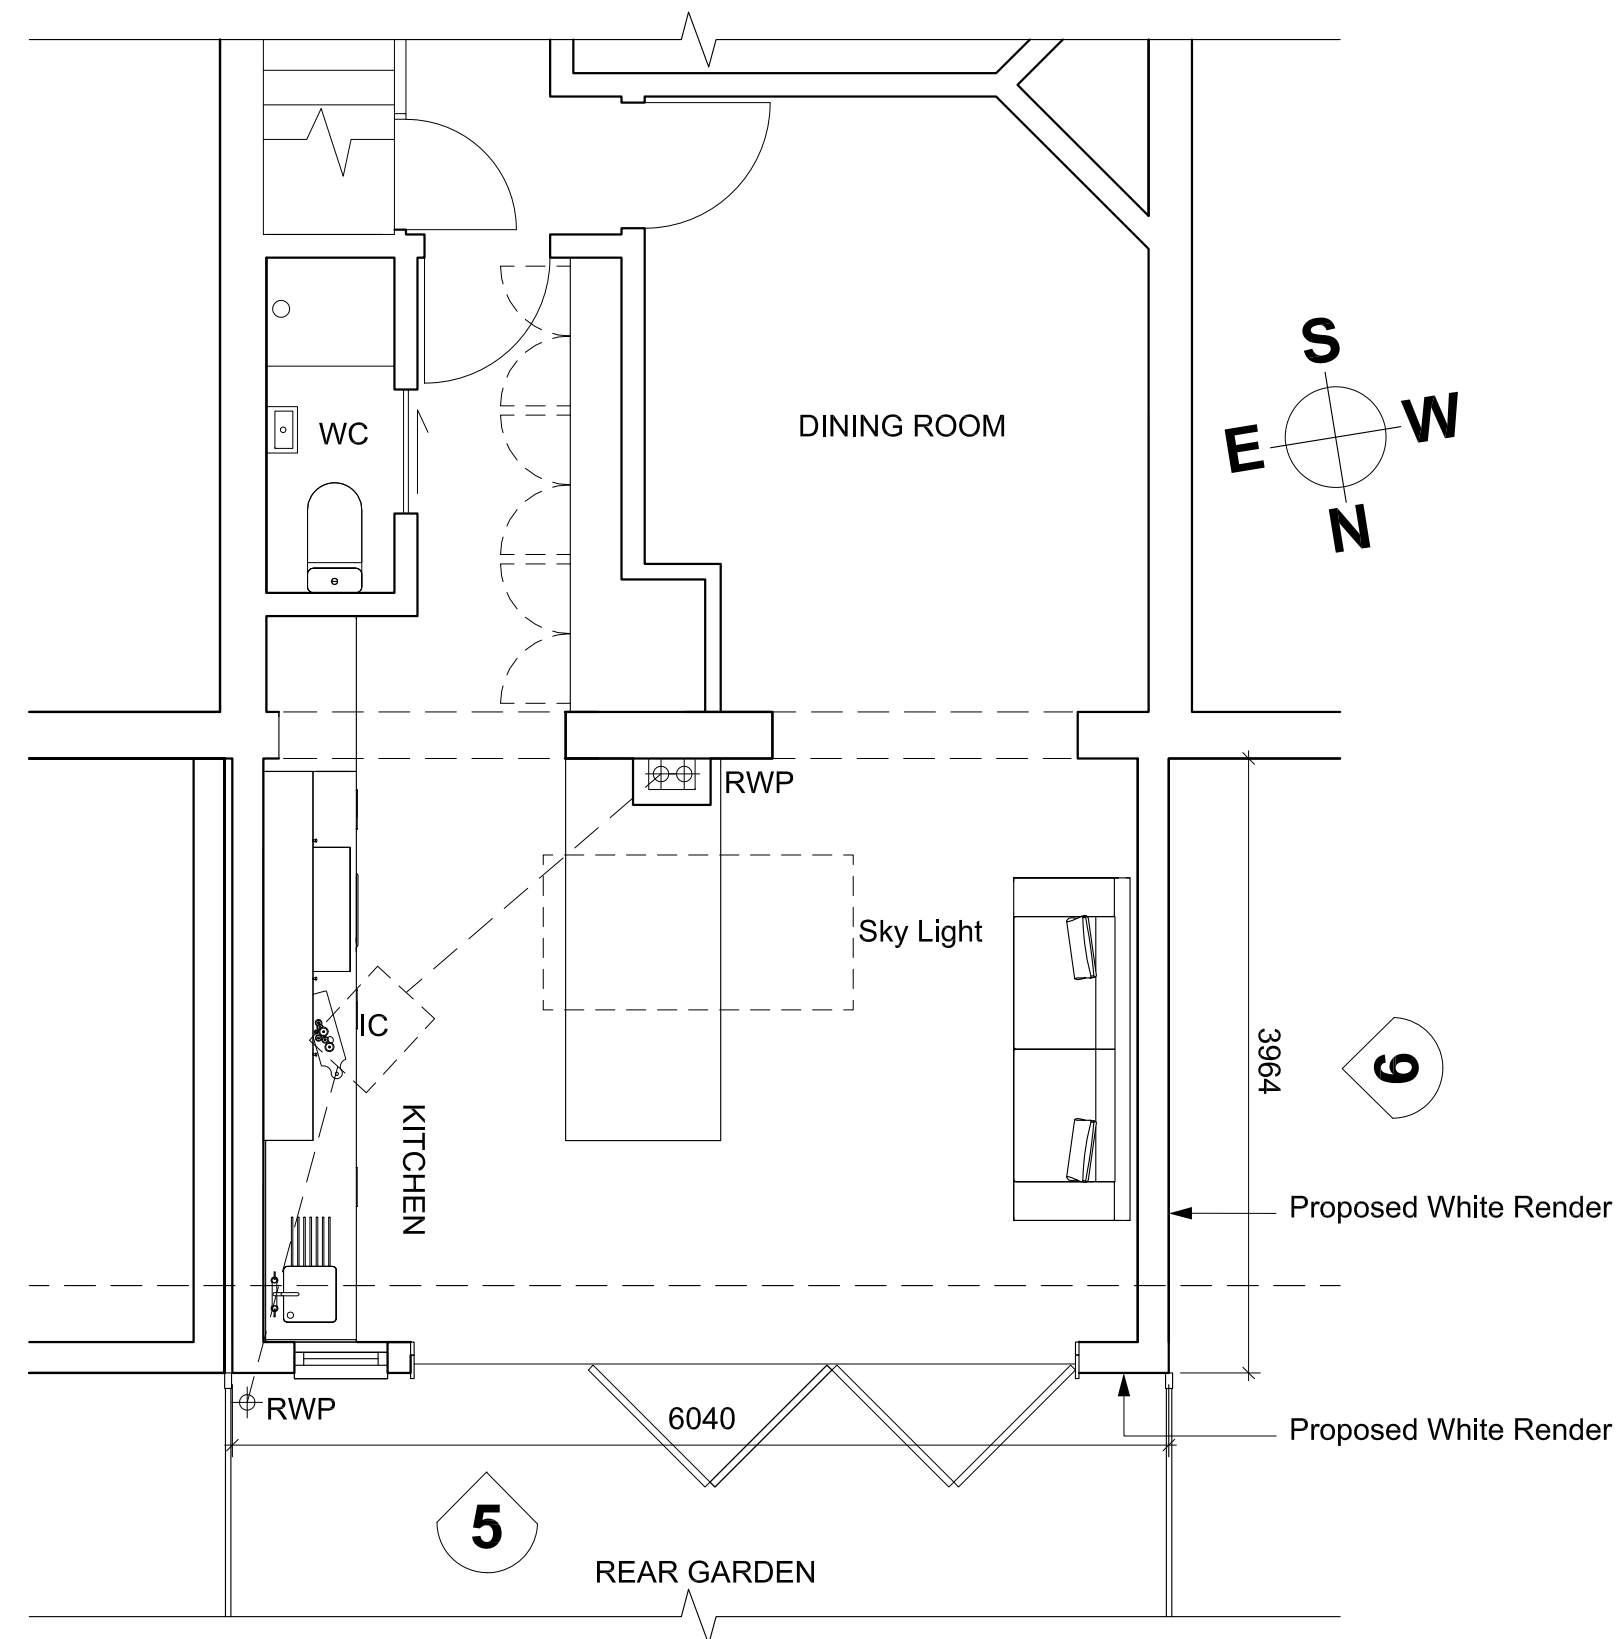

3 Block Plan

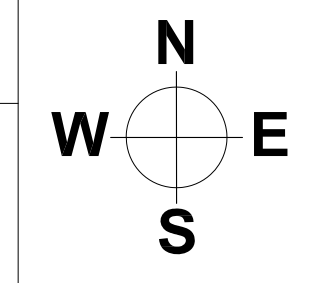

A H DESIGNS

Worthing West Sussex
T: 07443 619517 E: alexharris045@gmail.com

The copyright in this document (including in electronic form) shall remain vested in A H Designs. The client shall have a license to copy and use the document for the purposes for which it was provided. A H Designs shall not be liable for the use by any person of this document for any purpose other than which the same was provided by A H Designs. This document shall not be reproduced in whole or in part or relied upon by third parties for any use whatsoever without the express written authority of A H Designs.

The information contained within this drawing is design intent only. It must NOT be used for construction or installation purposes unless expressly stated. The Contractor is to fully validate and co-ordinate the package.

Do not scale from this drawing.

Notes:

- Drawing showing the proposed ground floor rear extension, including a change in external finish from brickwork to white render. White render is proposed to the north and west elevations. The east wall adjoins the neighbouring extension and will therefore remain unrendered.

REVISIONS

[illegible]

CLIENT Mr & Mrs Harris
48 Littlehampton Road, Worthing,
BN13 1QH

PROJECT


Home Rear Extension Render Submission

DRAWING TITLE


Existing & Proposed Drawings of Render Alterations

STATUS FOR COMMENT


DRAWN AFH		CHECKED AH
SCALE As indicated	SHEET SIZE A1	DATE 24/08/2026
DRAWING NUMBER AH004-GF-10-001		REVISION 01

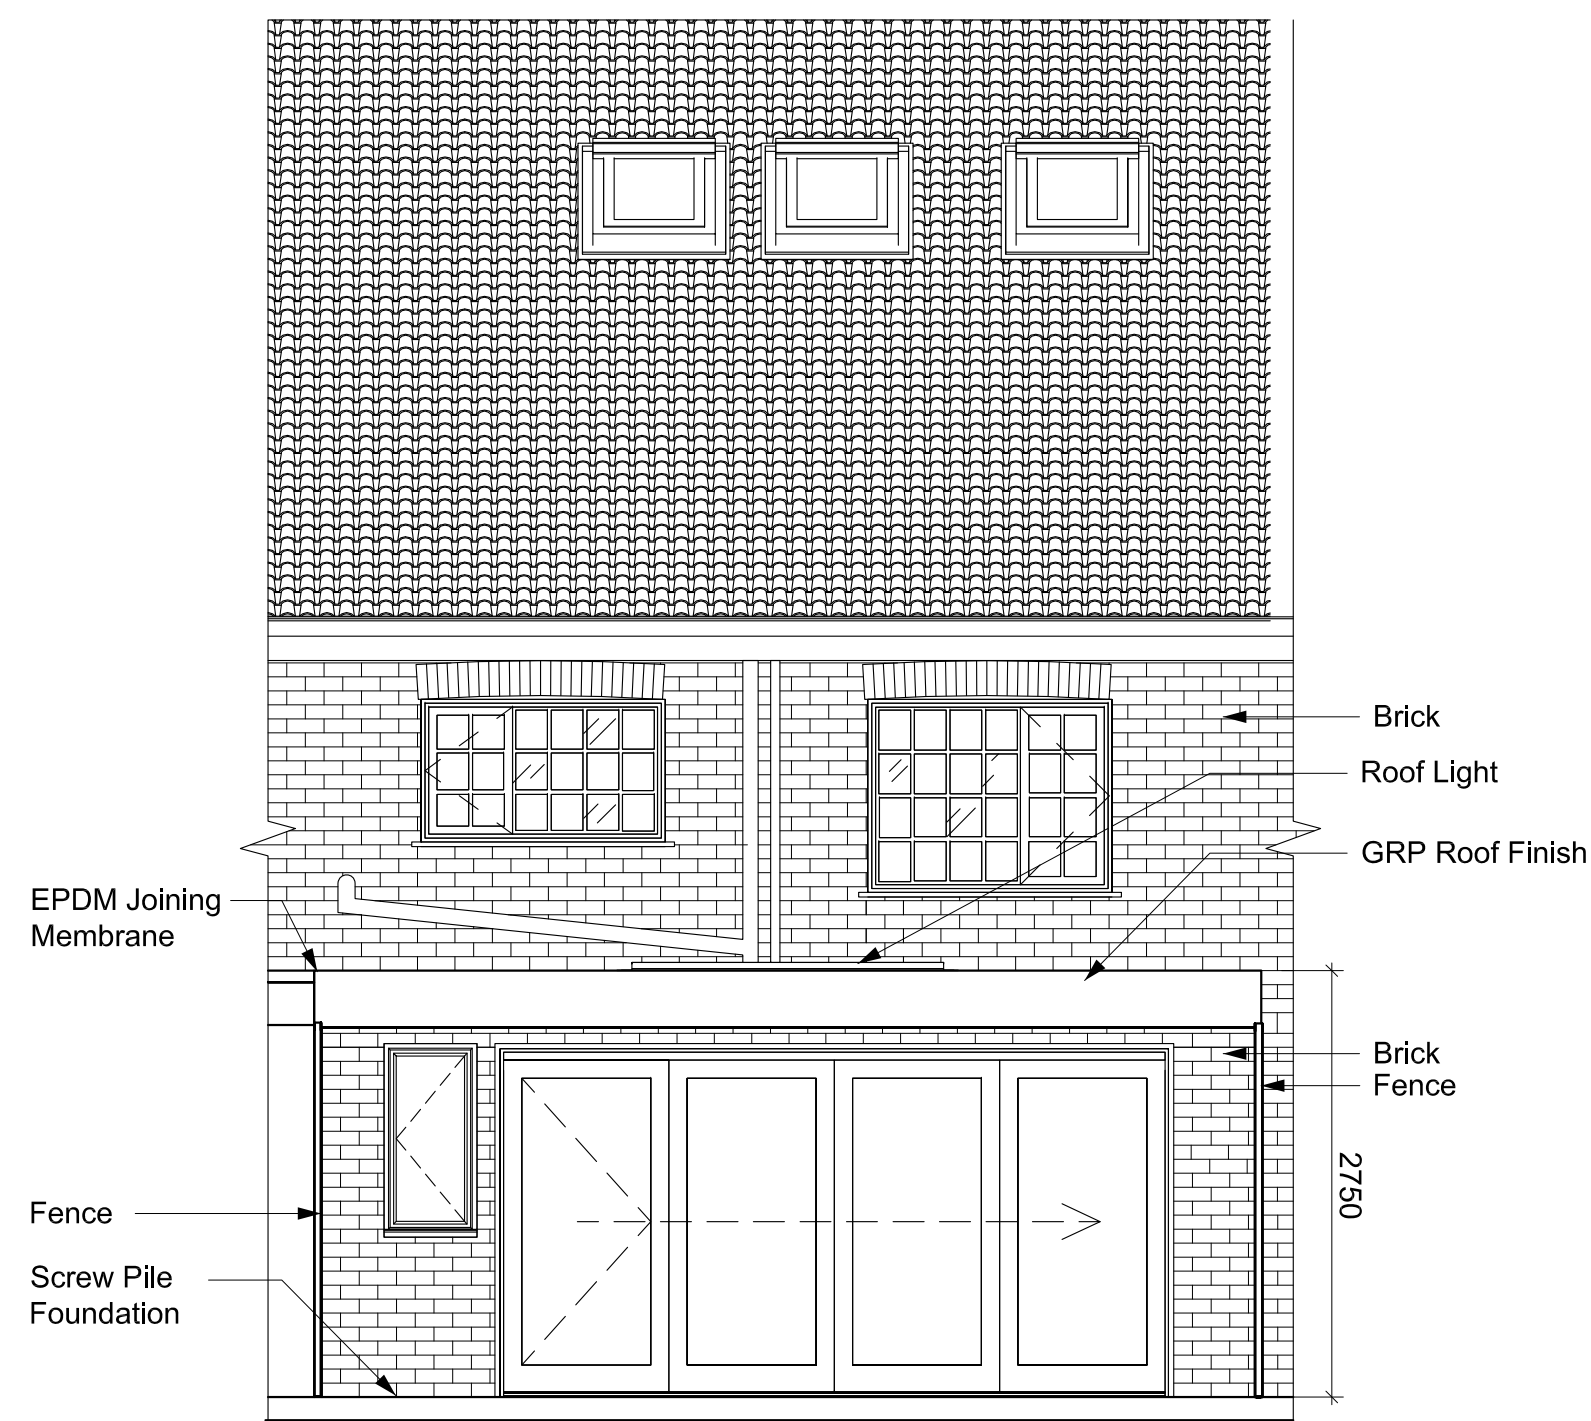


2 Existing North Rear Elevation

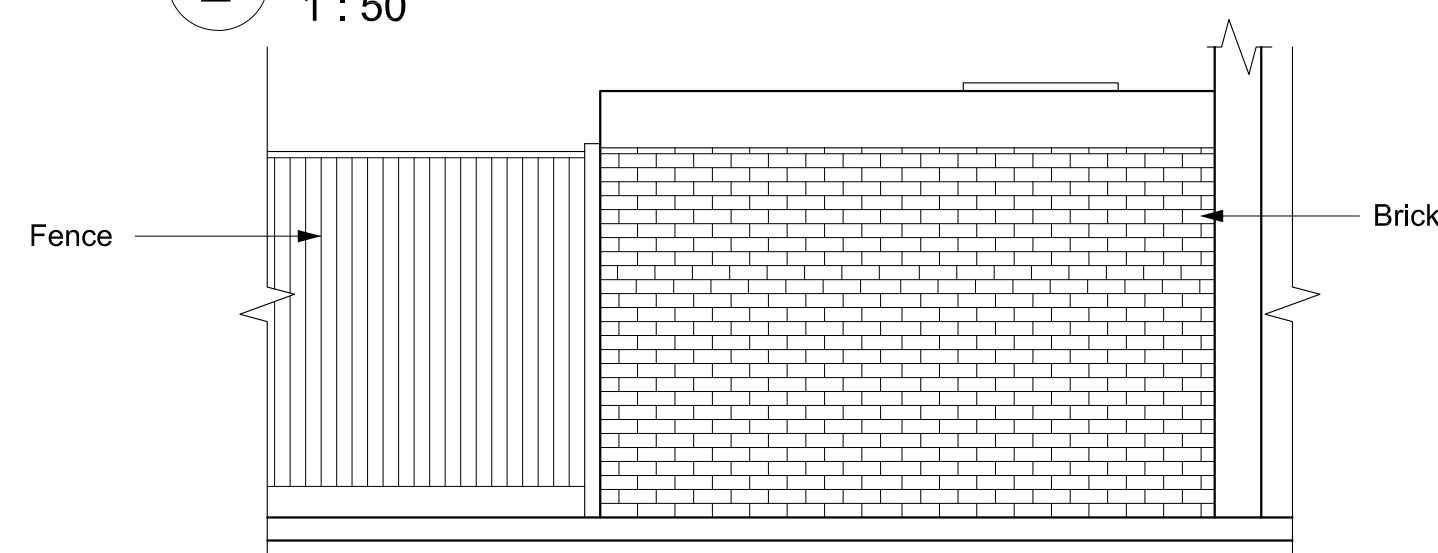

3 Existing West Side Elevation

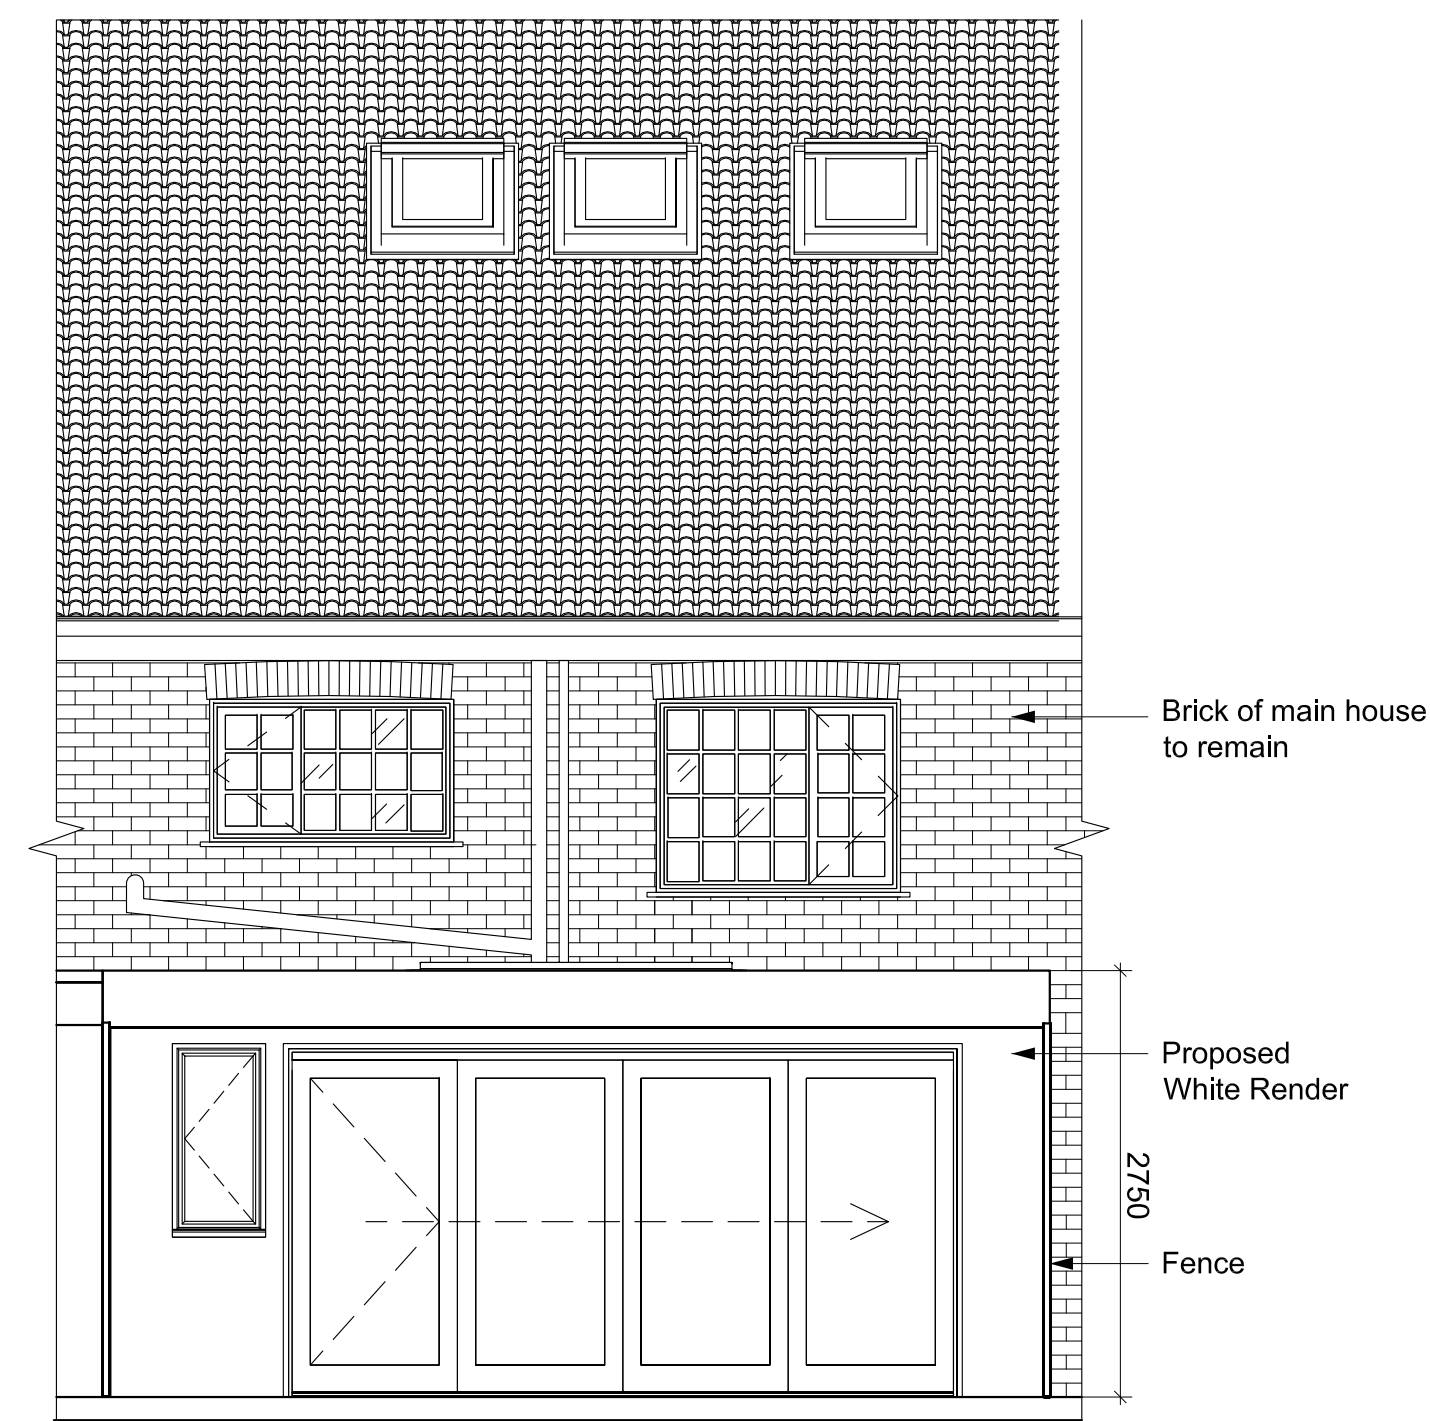

5 Proposed North Rear Elevation

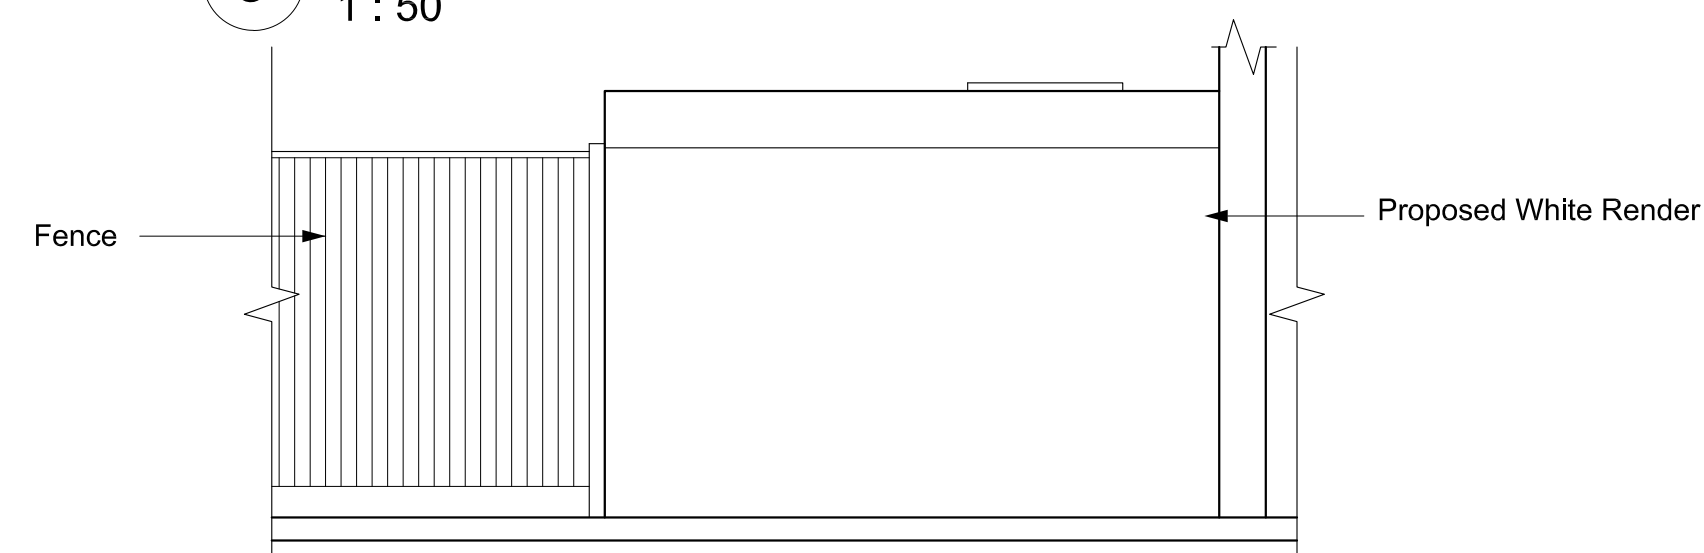

6 Proposed West Side Elevation



7 Existing 3D Sketch



Proposed 3D Sketch