


West Facing (front) Elevation
1m 2m 3m 4m 5m 6m 7m 8m 9m 10m
1:100 Scale Bar

South Facing (side) Elevation
1m 2m 3m 4m 5m 6m 7m 8m 9m 10m
1:100 Scale Bar

East Facing (rear) Elevation
1m 2m 3m 4m 5m 6m 7m 8m 9m 10m
1:100 Scale Bar



North Facing (side) Elevation
1m 2m 3m 4m 5m 6m 7m 8m 9m 10m
1:100 Scale Bar

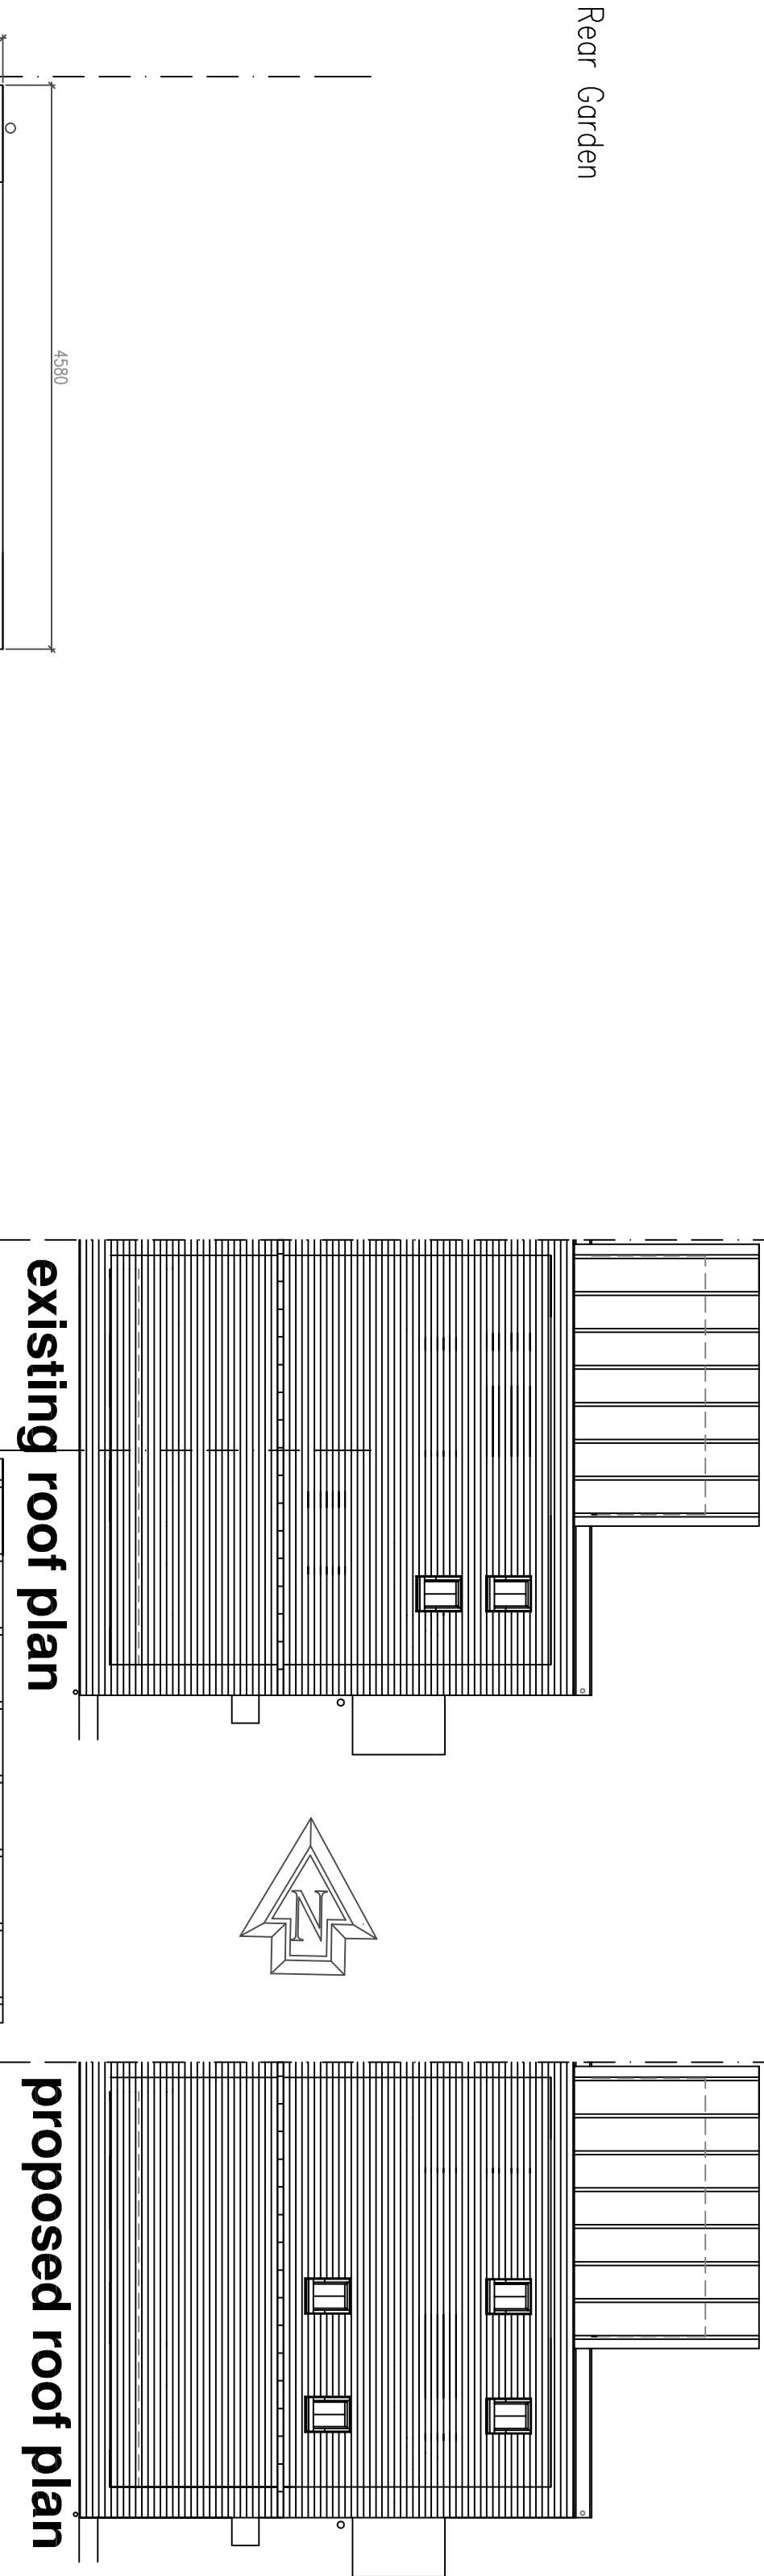

existing roof plan

proposed roof plan

SECTION
1m 2m 3m 4m 5m 6m 7m 8m 9m 10m
1:100 Scale Bar

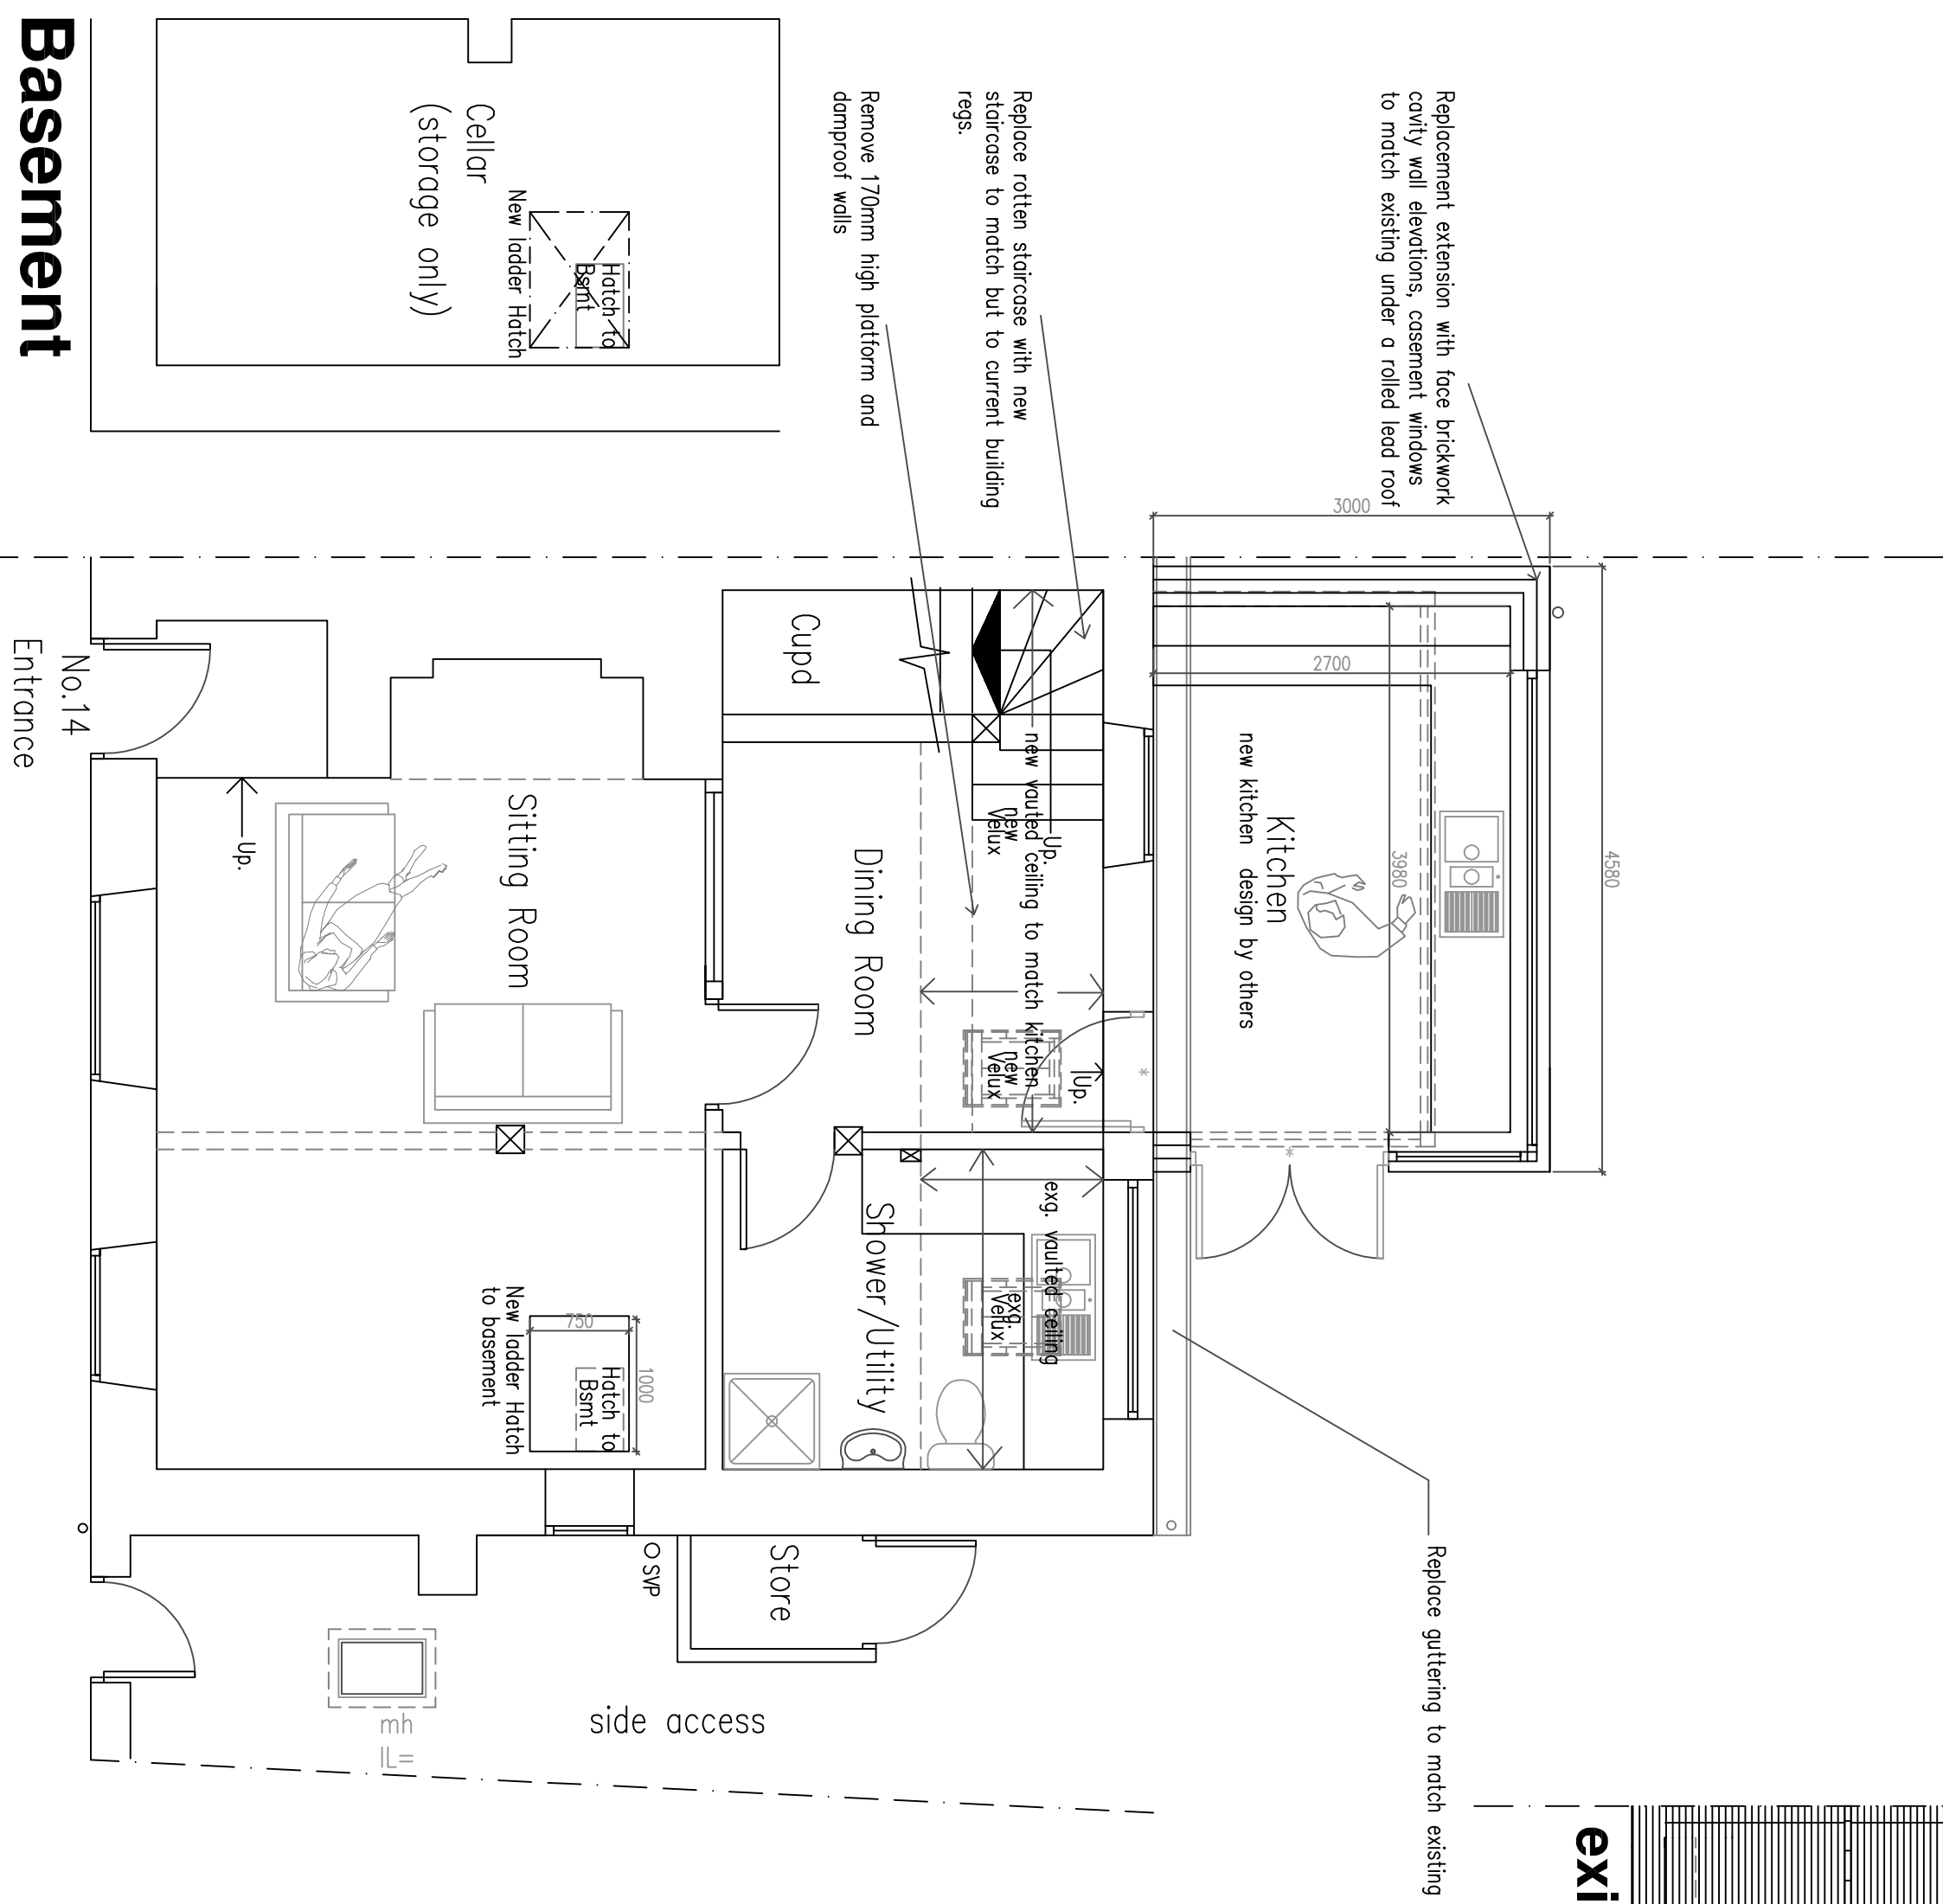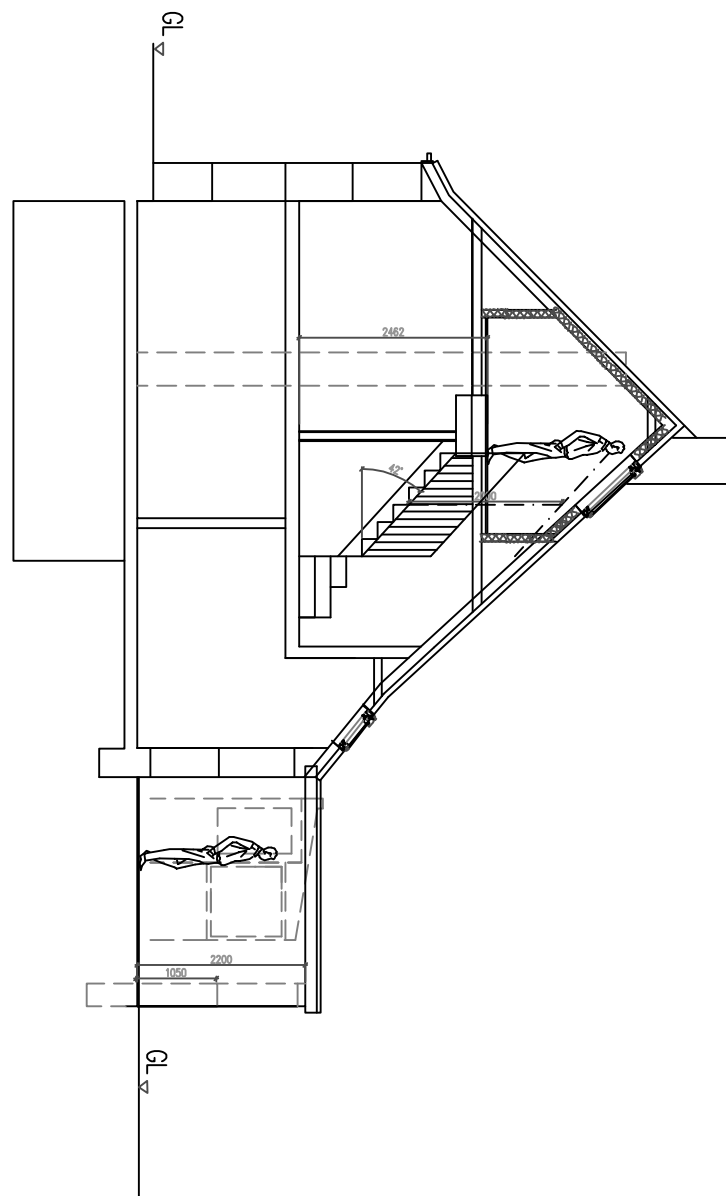

Ground Floor Plan

First Floor Plan

Second Floor Plan

DO NOT SCALE FROM THIS DRAWING EXCEPT FOR PLANNING AS PHOTOGRAPHS WILL BE SUBJECT TO DISTORTION. DRAWINGS TO BE READ IN CONJUNCTION WITH ALL OTHER ARCHITECTS' & STRUCTURAL ENGINEER'S CONTRACT DRAWINGS & SPECIFICATIONS. ANY DISCREPANCIES MUST BE BROUGHT TO THE ATTENTION OF THE ARCHITECT IMMEDIATELY. THE CONTRACTOR MUST VERIFY ALL DIMENSIONS BY SITE MEASUREMENTS. ALL MATERIALS AND PRODUCTS MUST BE MANUFACTURED IN THE UK. ALL MATERIALS AND PRODUCTS MUST BE SUBSTITUTED WITH EQUIVALENTS IF PROVEN TO BE OF EQUAL OR HIGHER PERFORMANCE AND NOT IN CONFLICT WITH OTHER ELEMENTS.

Project:
Proposed Replacement Extension
Conversion Of Roofspace
& Alterations At:
14 West Street
Shoreham By Sea
West Sussex
BN43 5WG

Drawing title:
Plans & Elevations As Proposed

Client:
Jeff Gorbek

© Copyright of:
Architectural & Planning Services
7 Ermingham Road
Shoreham By Sea
West Sussex
BN43 5NG
BJW
01273 441009
07856893101
www.bjwarchitectural.co.uk
website: bjwarchitectural.co.uk

Scale:
1:50 1:100
Paper size
A1

Date:
17.3.2026
Drawn:
BJW

Dwg. No.
02 B
Rev'n
B

Note: All dimensions to be checked on site.