




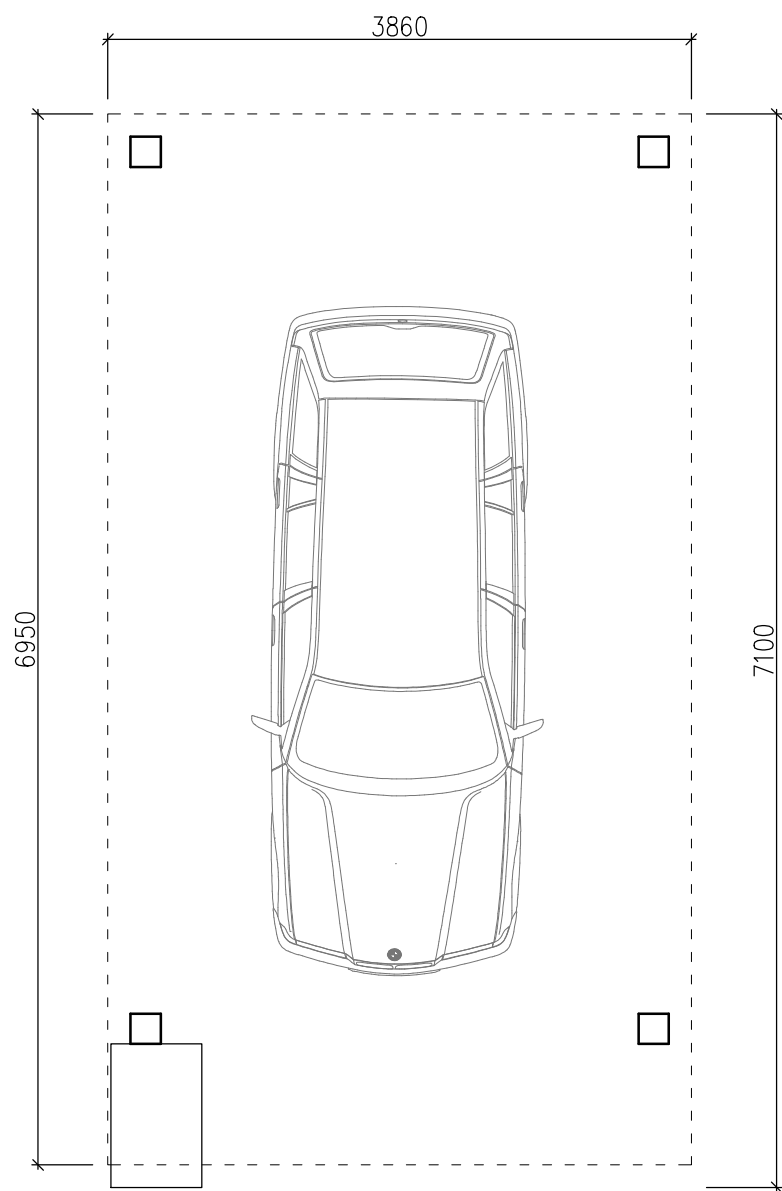


PROPOSED FLOOR PLAN

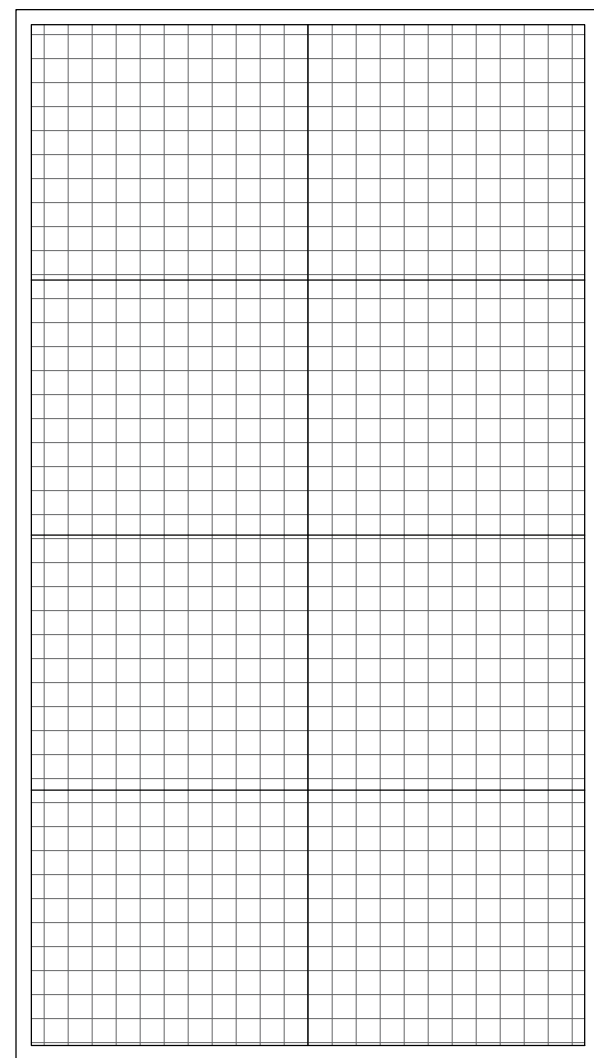


PROPOSED ROOF PLAN

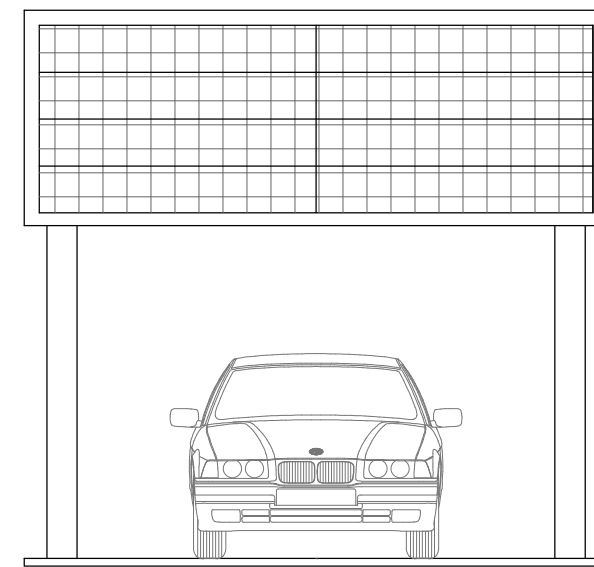


PROPOSED WEST (REAR) ELEVATION

 

PROPOSED EAST (FRONT) ELEVATION

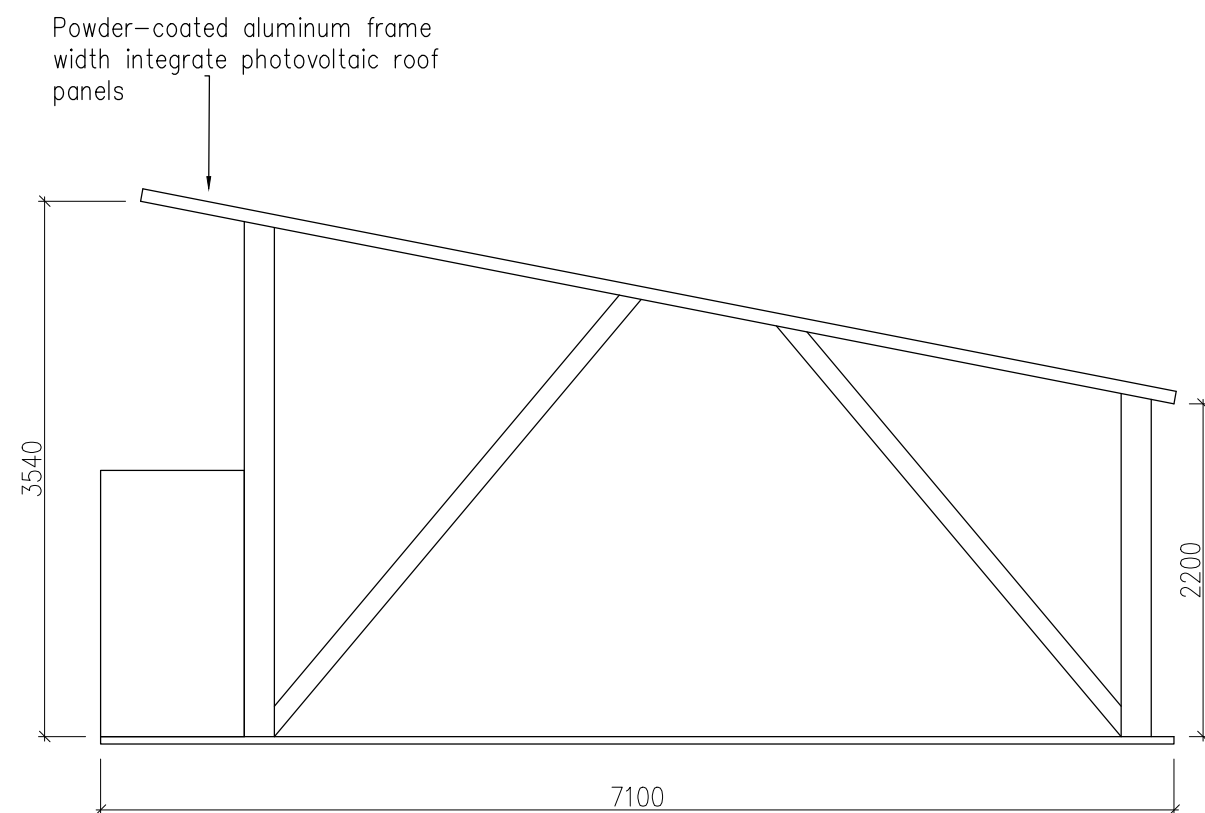

PROPOSED NORTH ELEVATION

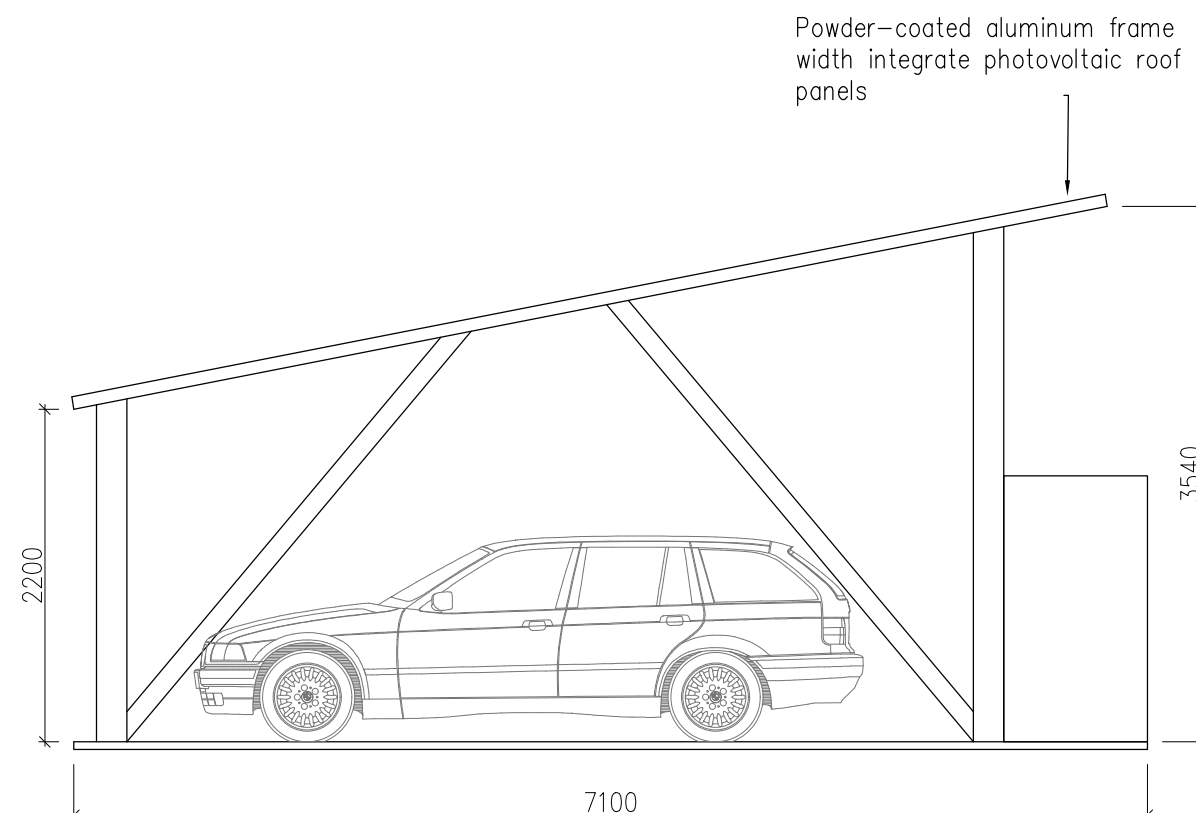


PROPOSED SOUTH ELEVATION

All dimensions must be checked on site and not scaled from this drawing, apart from by Local Authority.

No work is to be commenced until full Planning Permission/ Building Regulations have been approved and any conditions discharged. Any work started prior to approval is entirely at clients/ contractors risk.

The contractor is responsible for taking and checking all levels, dimensions etc, prior to ordering materials and starting work. Any discrepancies are to be reported back to Coastline Architects prior of commencement of works.

Drawings have been produced for Planning Permission/ Building Regulations submissions only and do not constitute full working drawings.

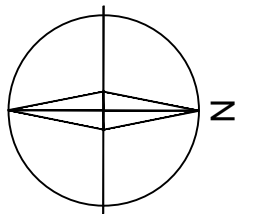

Scale 1:50



Rev.	Date	Description
		
Contact 01903 357 047 info@coastlinearchitects.com www.coastlinearchitects.com		
client	Mr & Mrs Beaulieu	
site address	4 WARWICK PLACE WORTHING, BN11 3EU	
project title	Proposed external alterations to dwelling, and proposed carport.	
drawing title	PROPOSED CAR PORT	
status	PLANNING	
date	3rd Jul 2026	drawn by AP
scale	1:50 @ A2	checked by EL
drawing no.	A-P-204	