




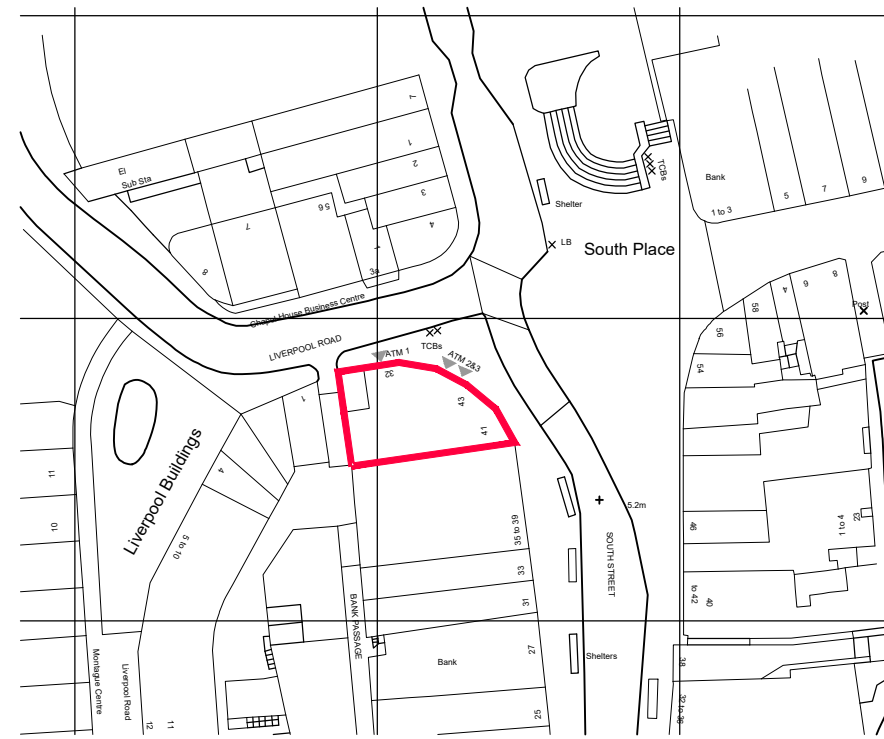

Ordnance Survey, (c) Crown Copyright 2024. All rights reserved. Licence number 100022432

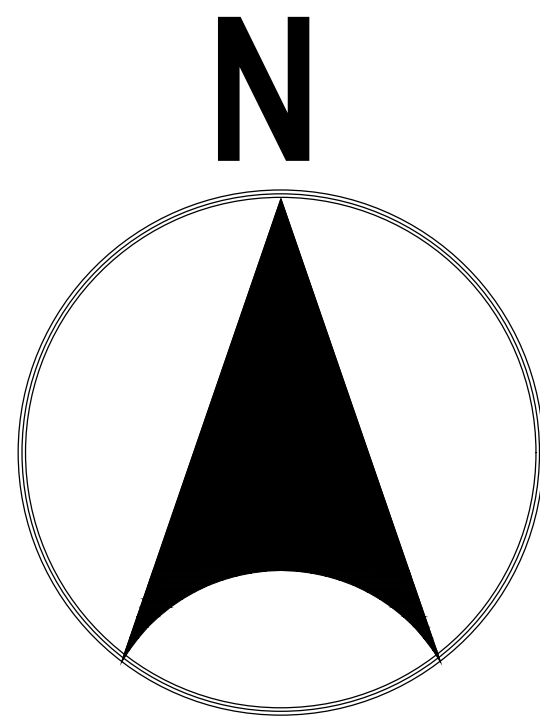


Location Plan scale 1:1250 at A1

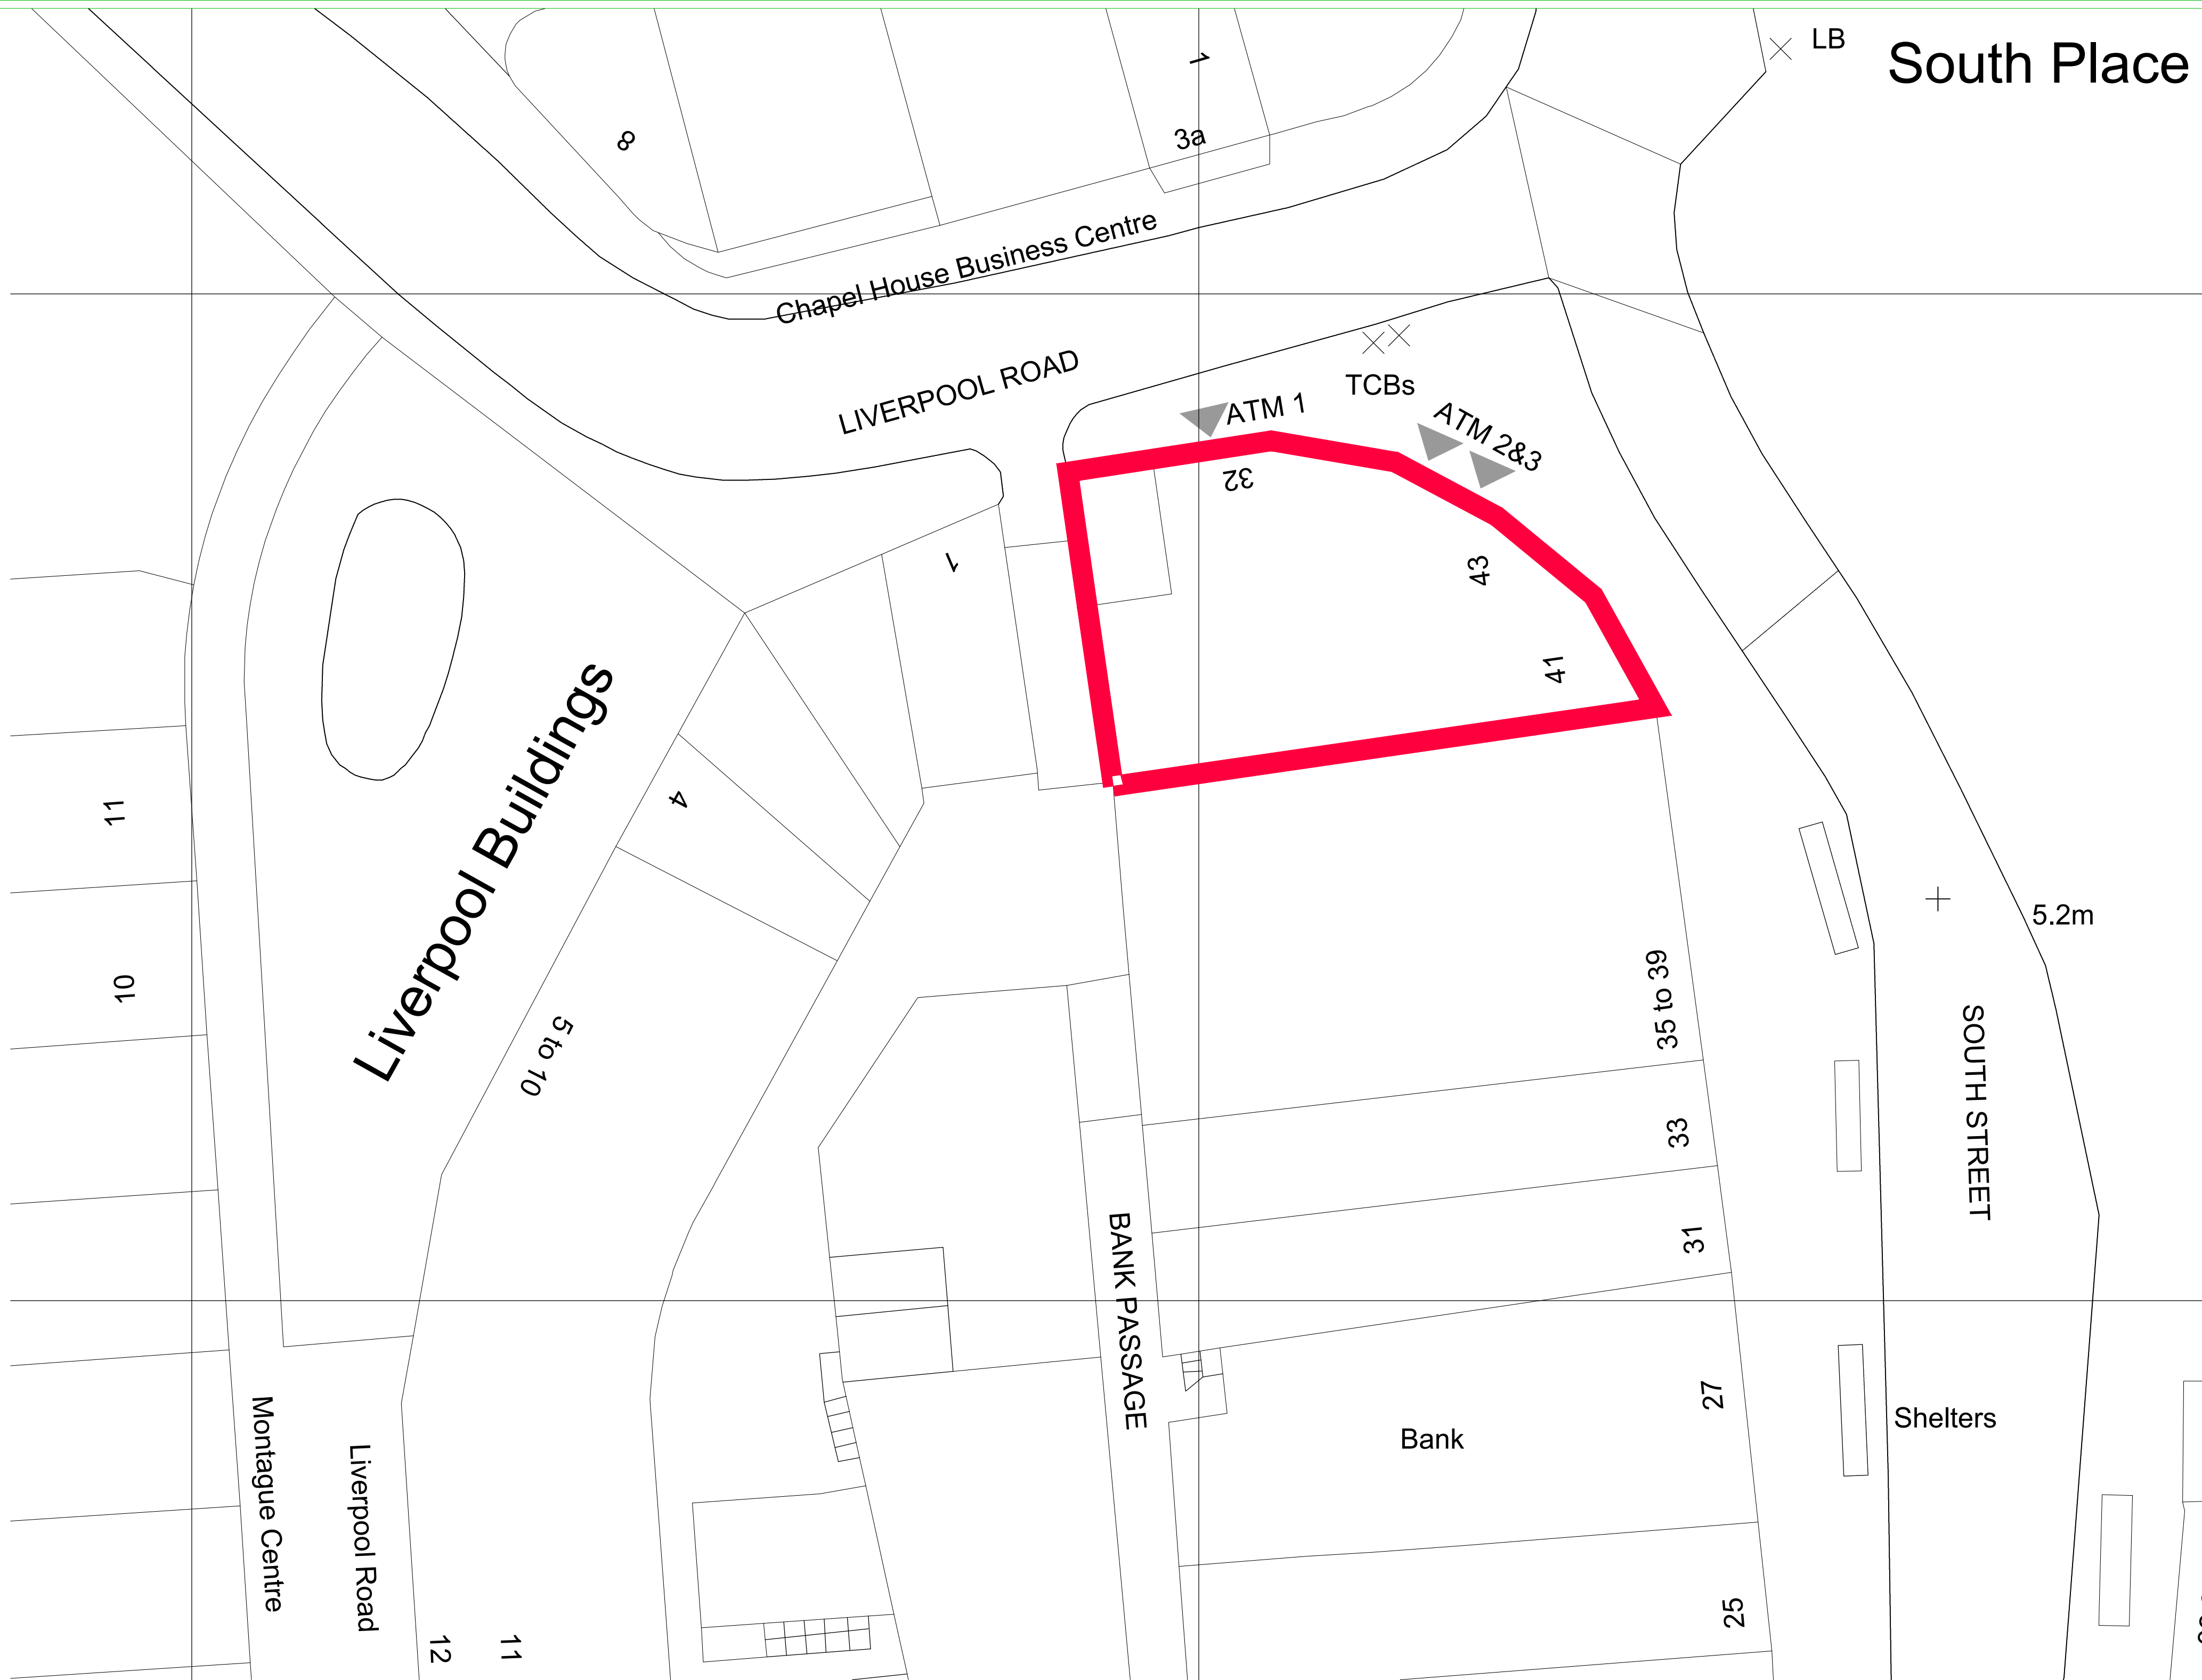

Ordnance Survey, (c) Crown Copyright 2024. All rights reserved. Licence number 100022432

SCALE

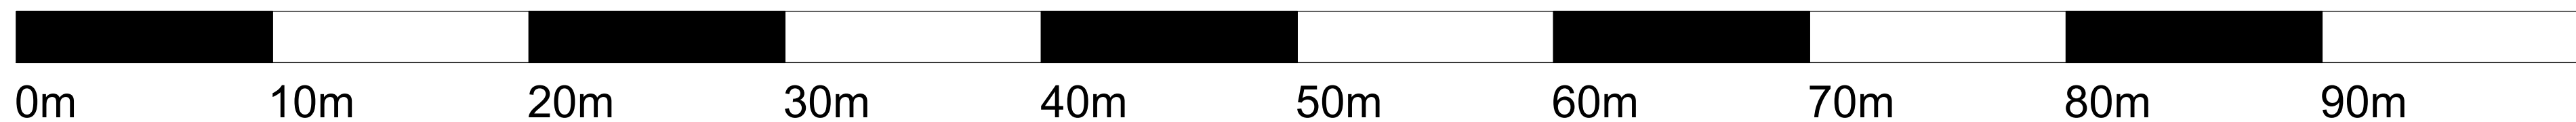

Block/Site Plan scale 1:200 at A1

STAGE 4 - CONTRACTORS PROPOSALS

B	19/05/2026	ATM Locations added	CMPW
A	18/05/2026	Planning Submission	CMPW
REV	DATE	REVISION	INITIALS

LLOYDS BANKING GROUP

ALL DIMENSIONS TO BE VERIFIED PRIOR TO COMMENCING WORK. DRAWING TO BE READ IN CONJUNCTION WITH PROJECT SPECIFICATIONS.

THIS DRAWING IS THE PROPERTY OF LLOYDS BANKING GROUP AND COPYRIGHT IS RESERVED BY THEM. THE DRAWING IS ISSUED ON CONDITION THAT IT IS NOT COPIED OR DISCLOSED BY OR TO ANY UNAUTHORISED PERSONS WITHOUT PRIOR CONSENT IN WRITING TO LLOYDS BANKING GROUP - GROUP PROPERTY. ALL MODIFIED DRAWINGS SHOULD BE RETURNED TO LLOYDS BANKING GROUP.

GROUP PROPERTY

BRISTOL - PO Box 112, Canons House, Canons Way, BRISTOL, BS99 7LB
EDINBURGH - Sighthill South, 12 Bankhead Crossway South, EDINBURGH, EH11 4EN
HALIFAX - Trinity Road, HALIFAX, West Yorkshire, HX1 2RG

PROJECT ADDRESS Lloyds Bank WORTHING 41-43 South Street WORTHING BN11 3AU	SCALE A1 - 1:1250, 1:200
DRAWING DESCRIPTION Site and Block Plan	DATE 18/05/2026
DRAWING NUMBER 50333700-HLN-XX-XX-M2-AREX-LP01	DRAWN BY HLN
	REVISION B