


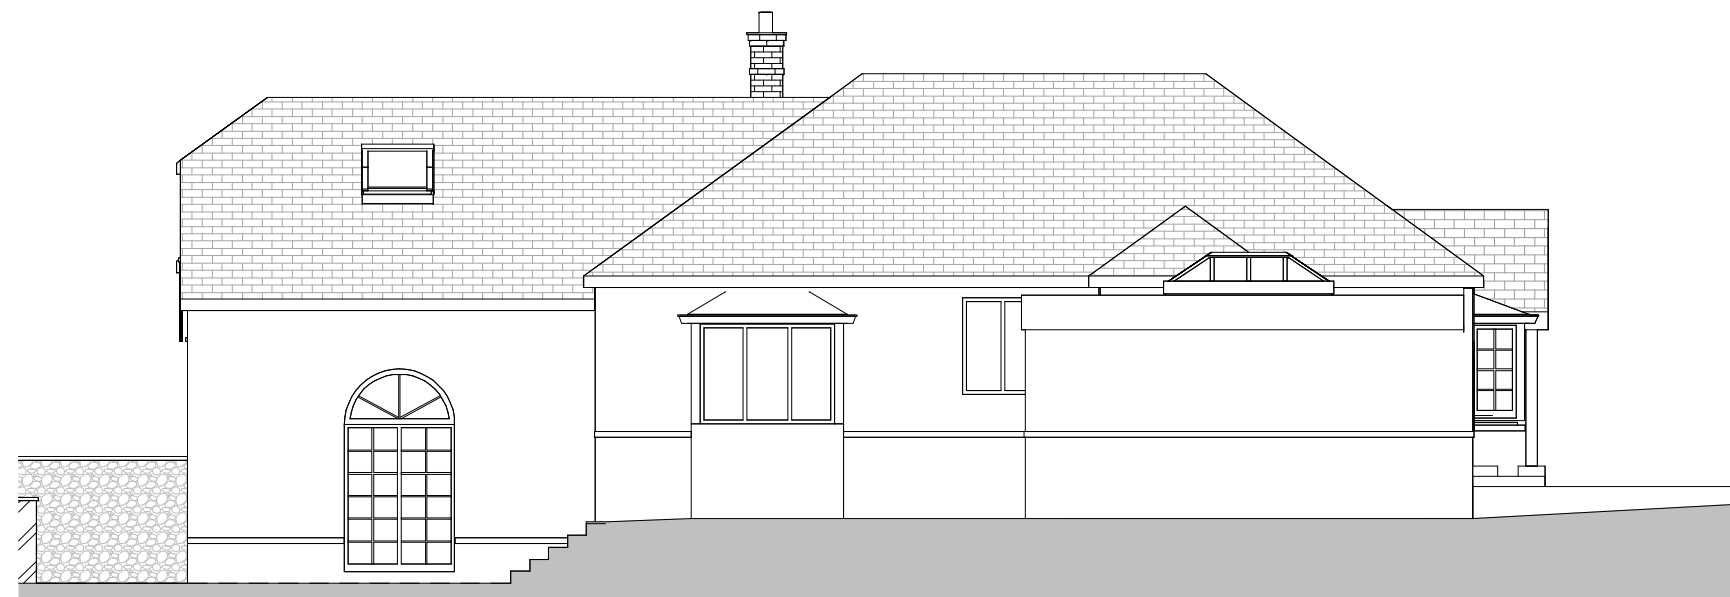

Proposed East Elevation
1 : 100




Proposed West Elevation
1 : 100




Proposed South Elevation
1 : 100




Proposed North Elevation
1 : 100

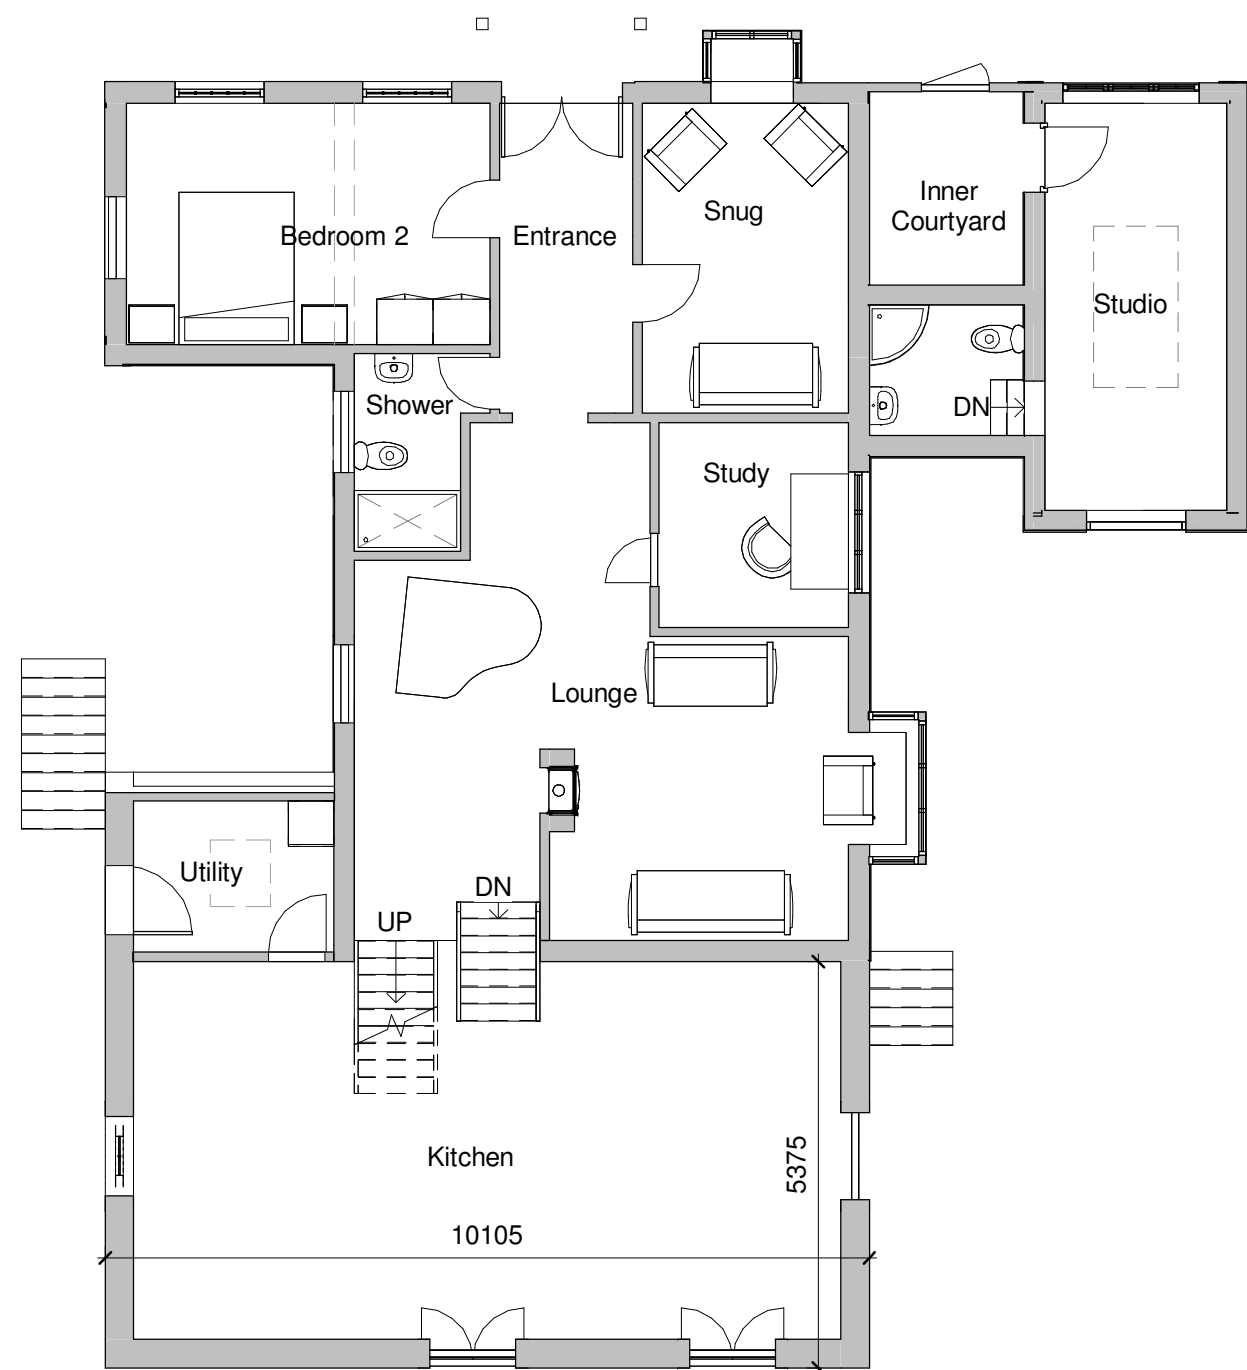



Proposed Ground Floor
1 : 100

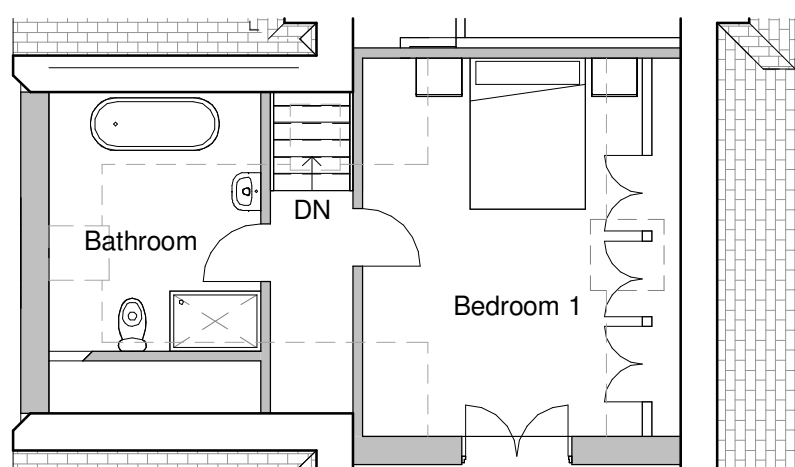

Proposed Loft Floor
1 : 100

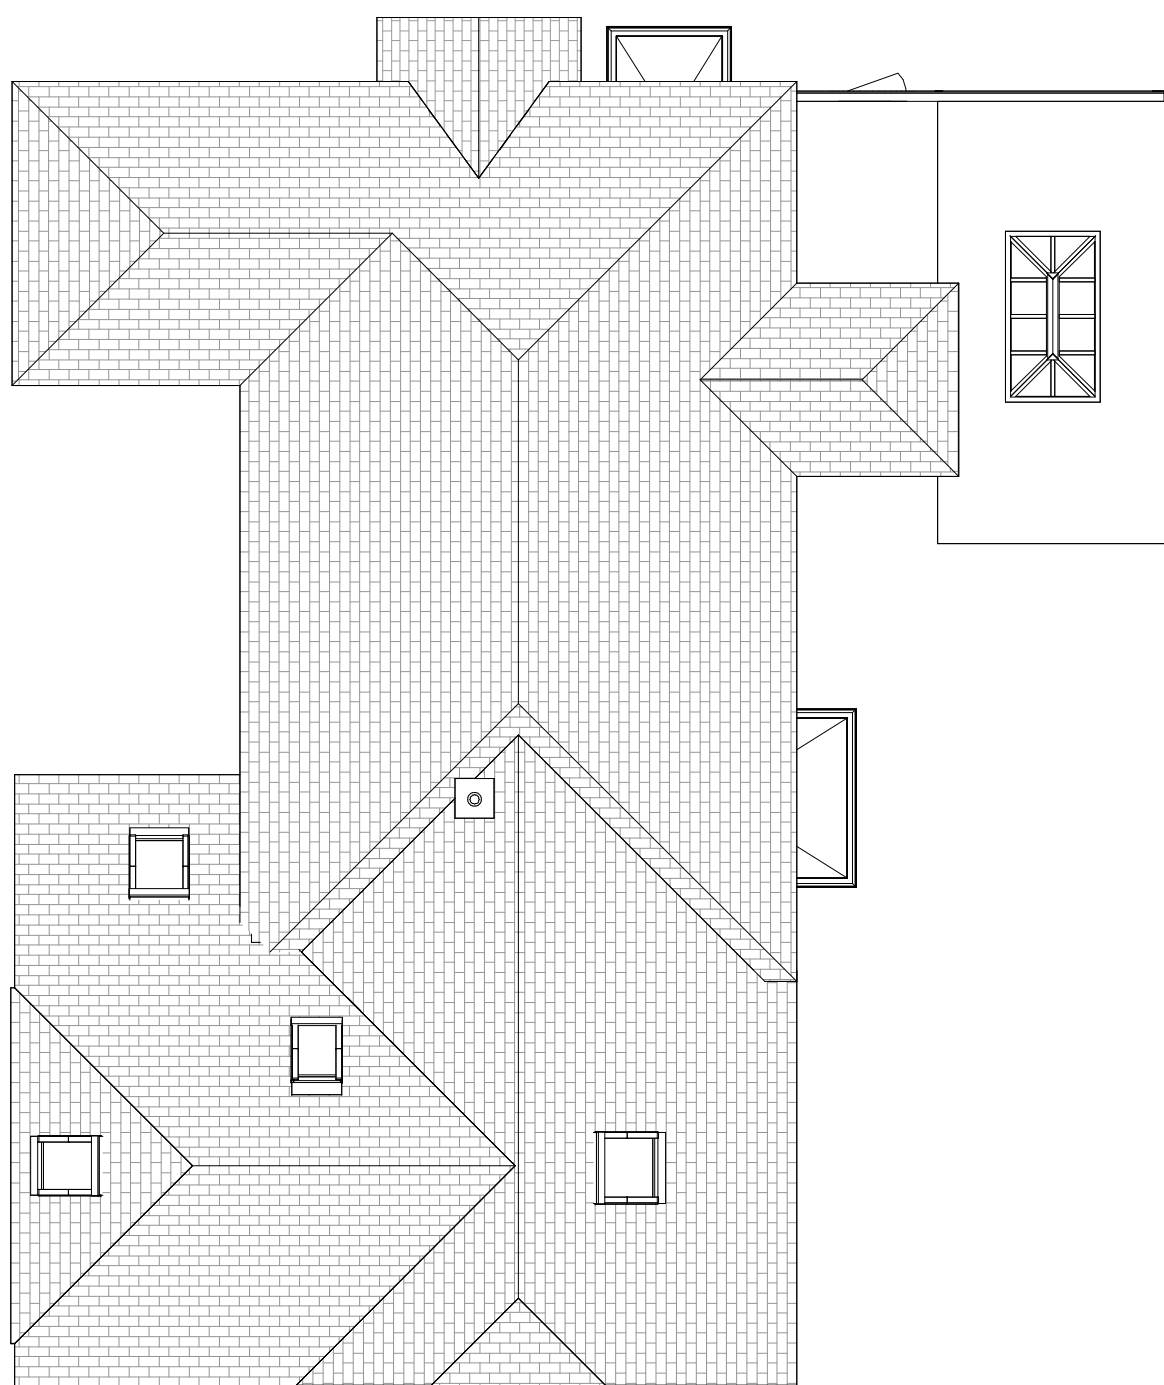

Proposed Roof Plan
1 : 100

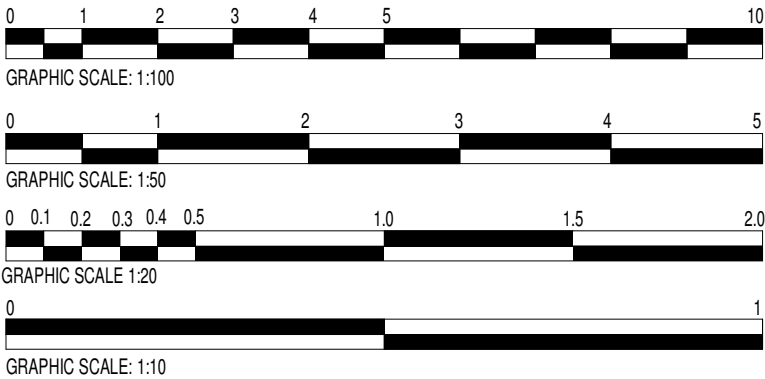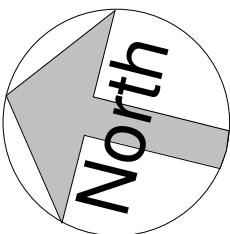

These drawings are for approval purposes. Materials and products should not be ordered based on scaling from drawings as errors may occur along existing building lines. All measurements and supporting elements are to be checked on site. Refer to Your Home Plans if any differences are found.



www.yourhomeplans.co.uk

Rev	Description	Date
A	Door added to utility & Site section	11/03/26
B	Topo Info added	17/04/26
C	Retaining Walls	28/04/26

CODE	SUITABILITY DESCRIPTION
STATUS	PURPOSE OF ISSUE



PROJECT

Bramble Cottage, West Hill, High Salvington, Worthing, BN13 3BY

TITLE

Proposed Plans

CLIENT

Mr Taberner

DRAWN BY
JG

DATE
23rd February 2026

SCALE (@ A1)
1 : 100

PROJECT NUMBER
BRA-26

DRAWING NUMBER
A102

REV
B