



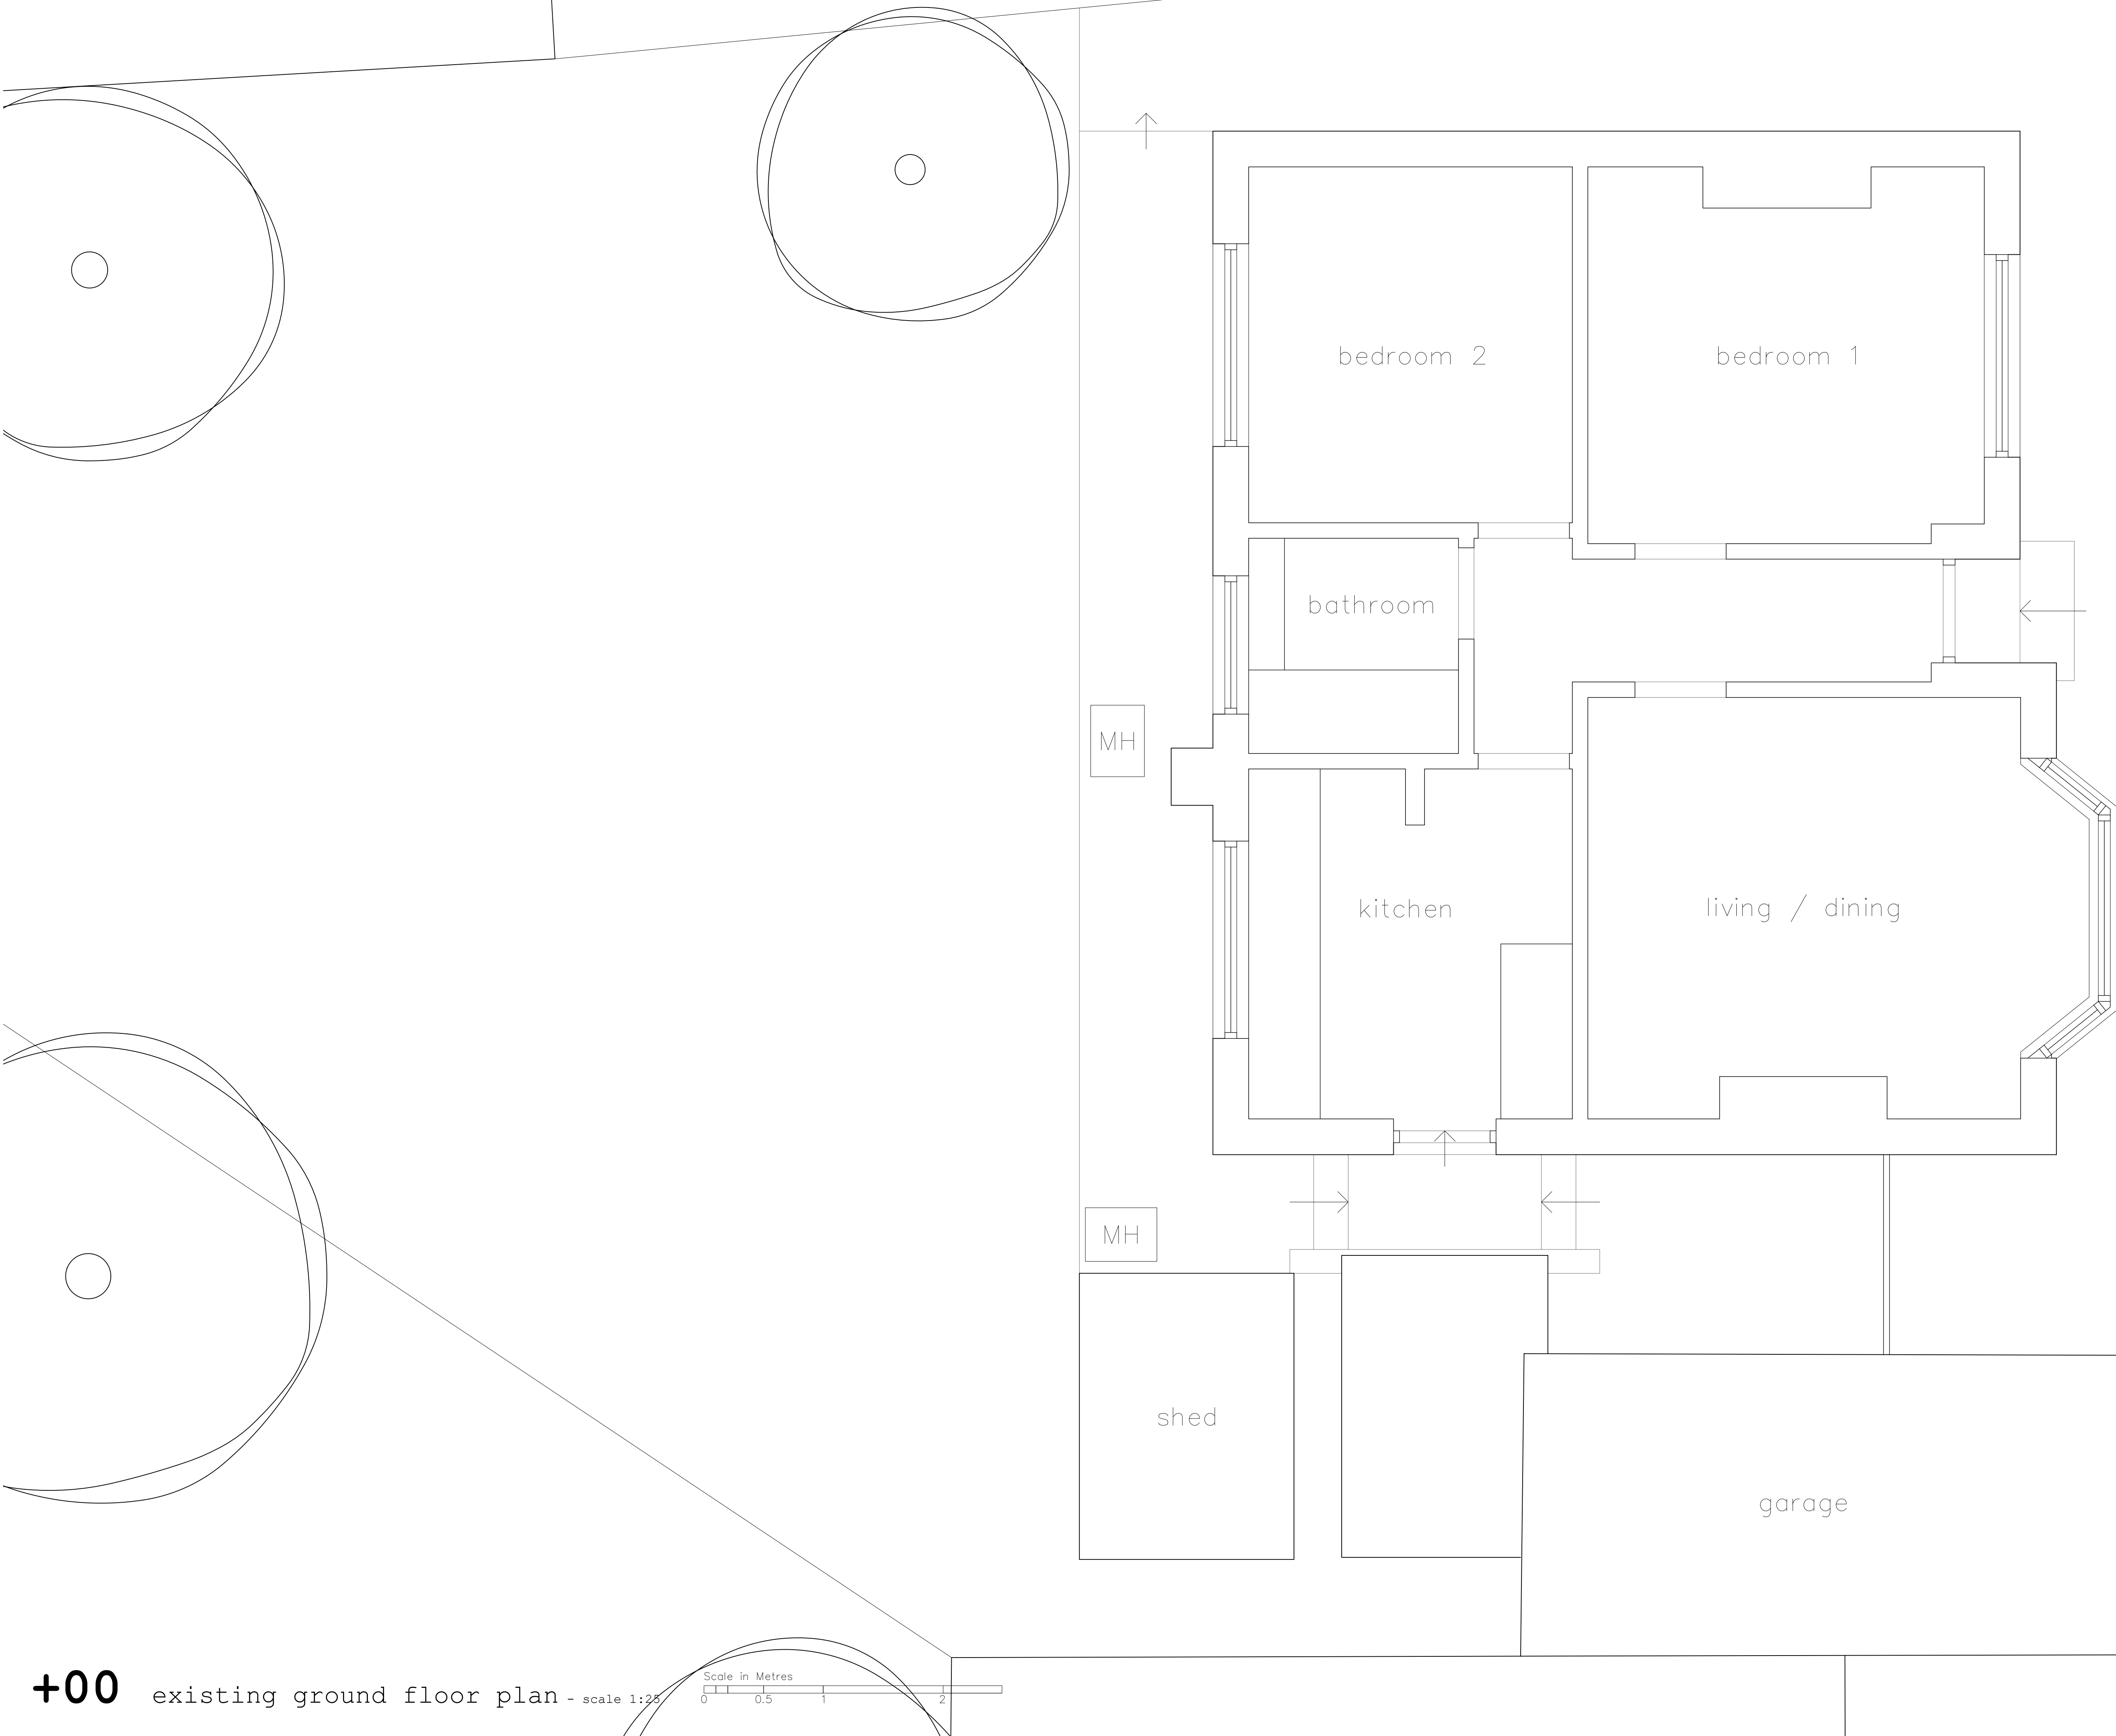


Only figured dimensions are to be used. All dimensions to be checked on site.

Please note: Refer to 'type' of drawing below; planning drawings should only be treated as such.

Notes

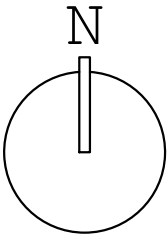

+00 existing ground floor plan - scale 1:25

 

REVISION	
Architecture of Calm <i>a less determined, more composed form of practice</i>	
95 Denton Road, Newhaven Scott J Currie BA (Hons) Arch 07786 848920 // scottjcurrie@icloud.com	
JOB 132 GREENWAYS CRESCENT SHOREHAM BN43 6HQ	DATE 08.25 SCALE 1:25 @ A1 1:50 @ A3
DRAWING EXISTING GROUND FLOOR SITE PLAN IN CONTEXT	CHECKED SJC DRAWN SJC
CLIENT KATE + RICHARD O'NEILL	REVISION
	NUMBER 0155-EX-010

DO NOT SCALE FROM THIS DRAWING.
THIS DRAWING IS COPYRIGHT ©