



Only figured dimensions are to be used. All dimensions to be checked on site.

Please note: Refer to 'type' of drawing below; planning drawings should only be treated as such.

Notes _____

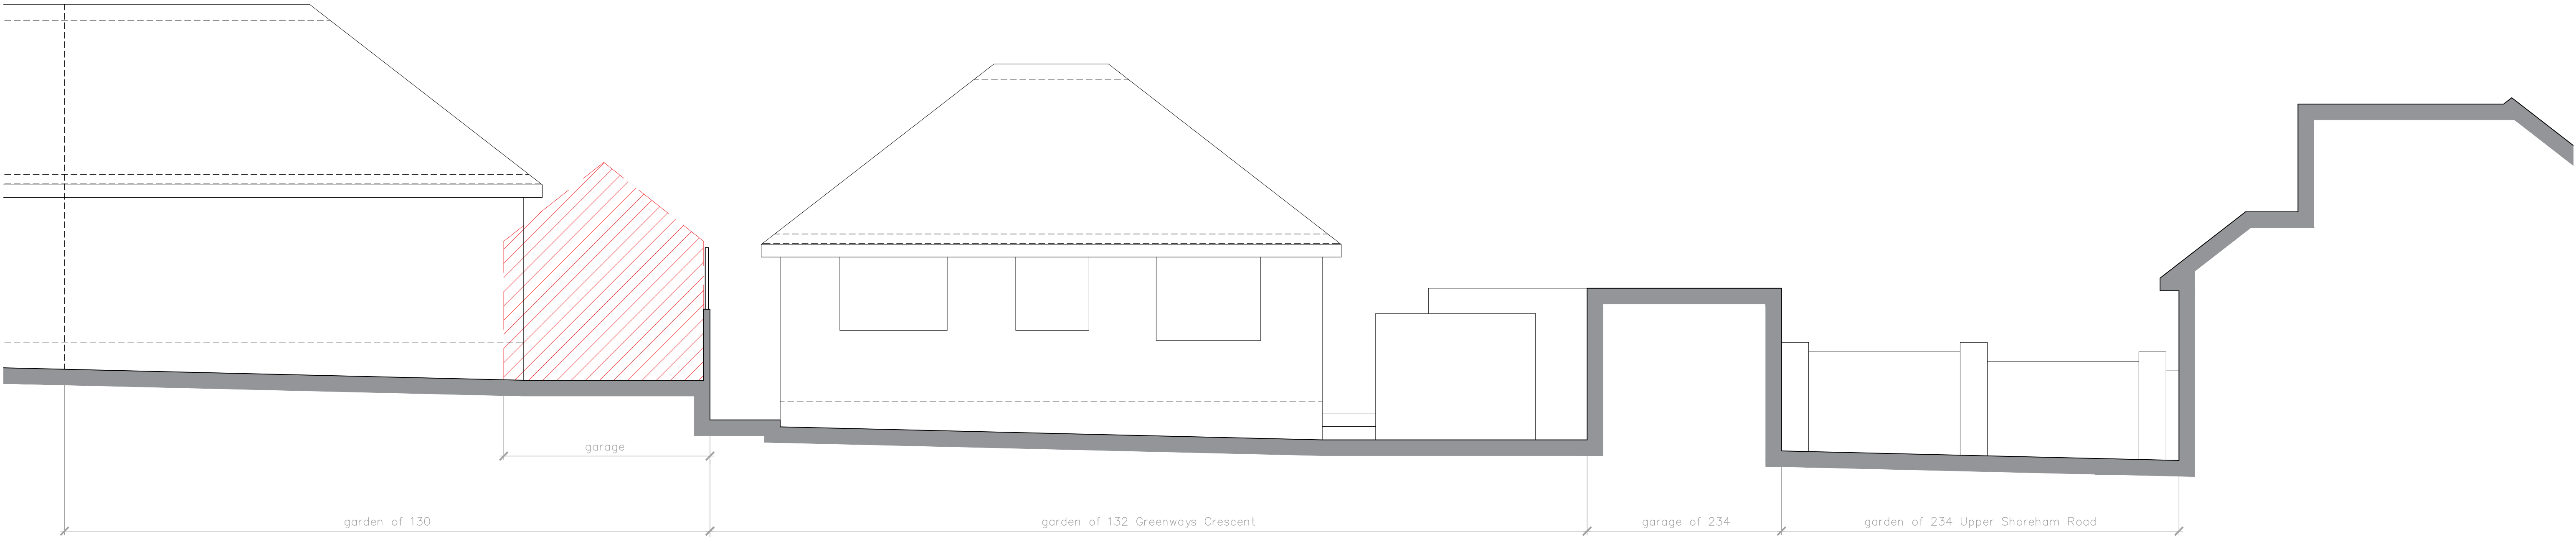

+EL existing west facing rear elevation - scale 1:50

 

REVISION

Architecture of Calm

a less determined, more composed form of practice

95 Denton Road, Newhaven
Scott J Currie BA (Hons) Arch

07786 848920 // scottjcurrie@icloud.com

JOB	DATE
132 GREENWAYS CRESCENT SHOREHAM	08.25
BN43 6HQ	SCALE
	1:50 @ A1 1:100 @ A3
DRAWING	CHECKED
EXISTING WEST FACING REAR ELEVATION	SJC
	DRAWN
	SJC
CLIENT	REVISION
KATE + RICHARD O'NEILL	NUMBER
	0155-EX-016

DO NOT SCALE FROM THIS DRAWING.
THIS DRAWING IS COPYRIGHT ©