


Notes:


1. THE COPYRIGHT OF THIS DRAWING IS VESTED IN ARCHEVOLVE AND IT MAY NOT BE REPRODUCED IN WHOLE OR PART OR USED FOR THE MANUFACTURE OF ANY ARTICLE WITHOUT THE EXPRESS PERMISSION OF THE COPYRIGHT HOLDERS.
2. WORK TO FIGURED DIMENSIONS ONLY.
3. THIS DRAWING IS TO BE READ IN CONJUNCTION WITH ALL RELEVANT ARCHITECT'S, SERVICE ENGINEER'S AND ARCHEVOLVE AND SPECIFICATIONS.

Plans Associated with planning reference AWDM/2234/21

Revision Number	Revision Description	Issued by	Revision Date
DATE: STATUS: SHEET SIZE:			
13/02/26 PLANNING ISSUE			
SCALE: DRAWN: CHECKED:			
1 : 50 AP			
CLIENT: SITE ADDRESS:			
Courtlands			

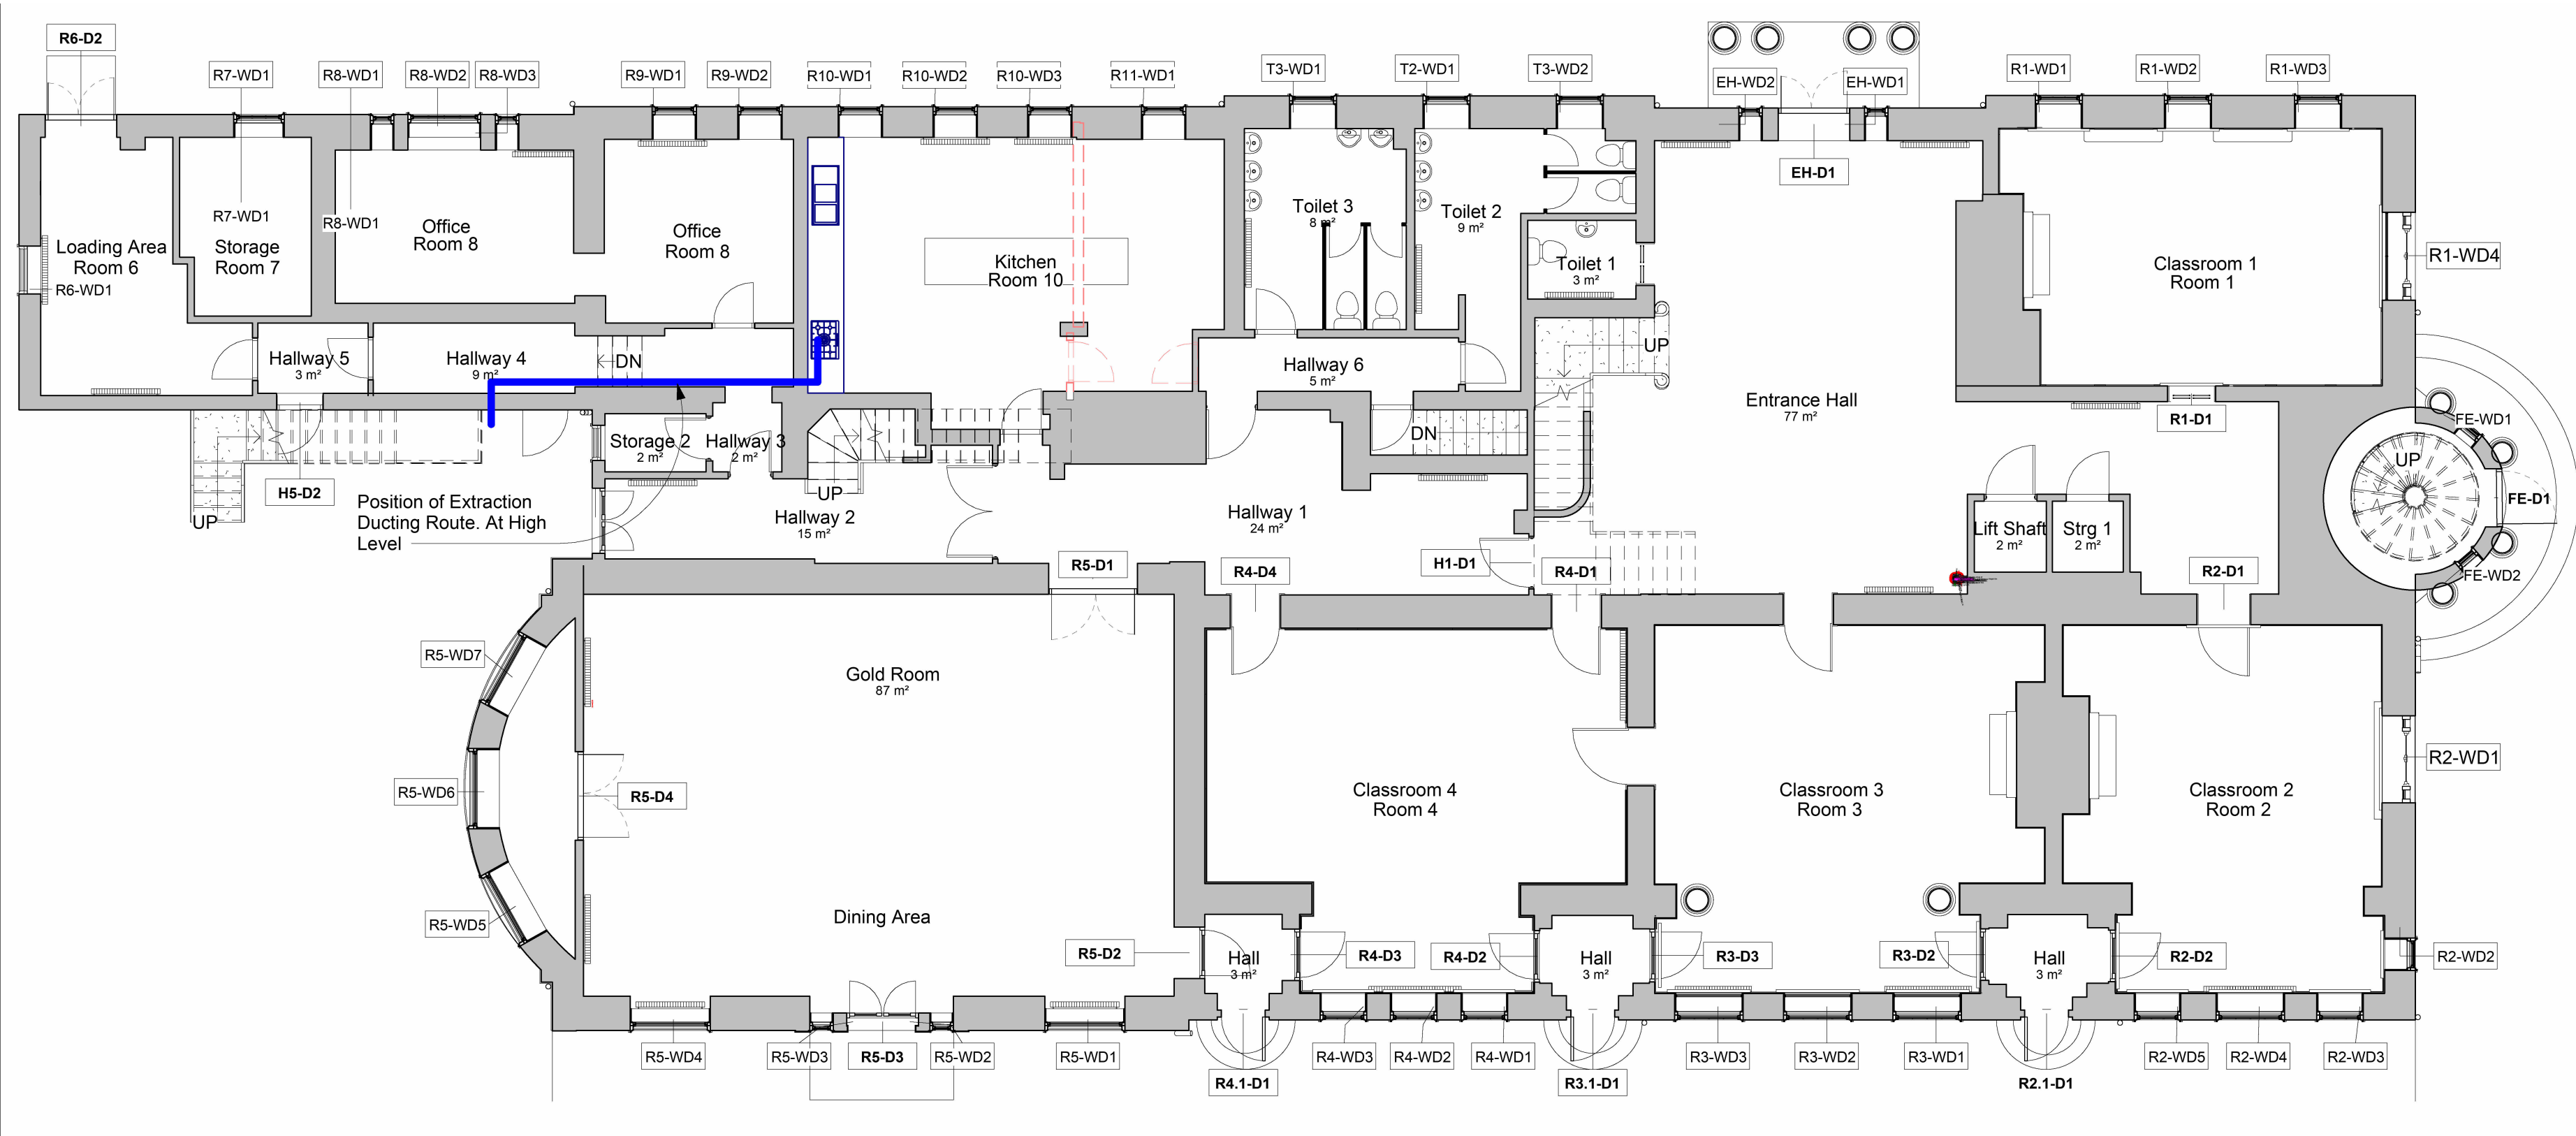

Approved Ground Floor Plan
1 : 50

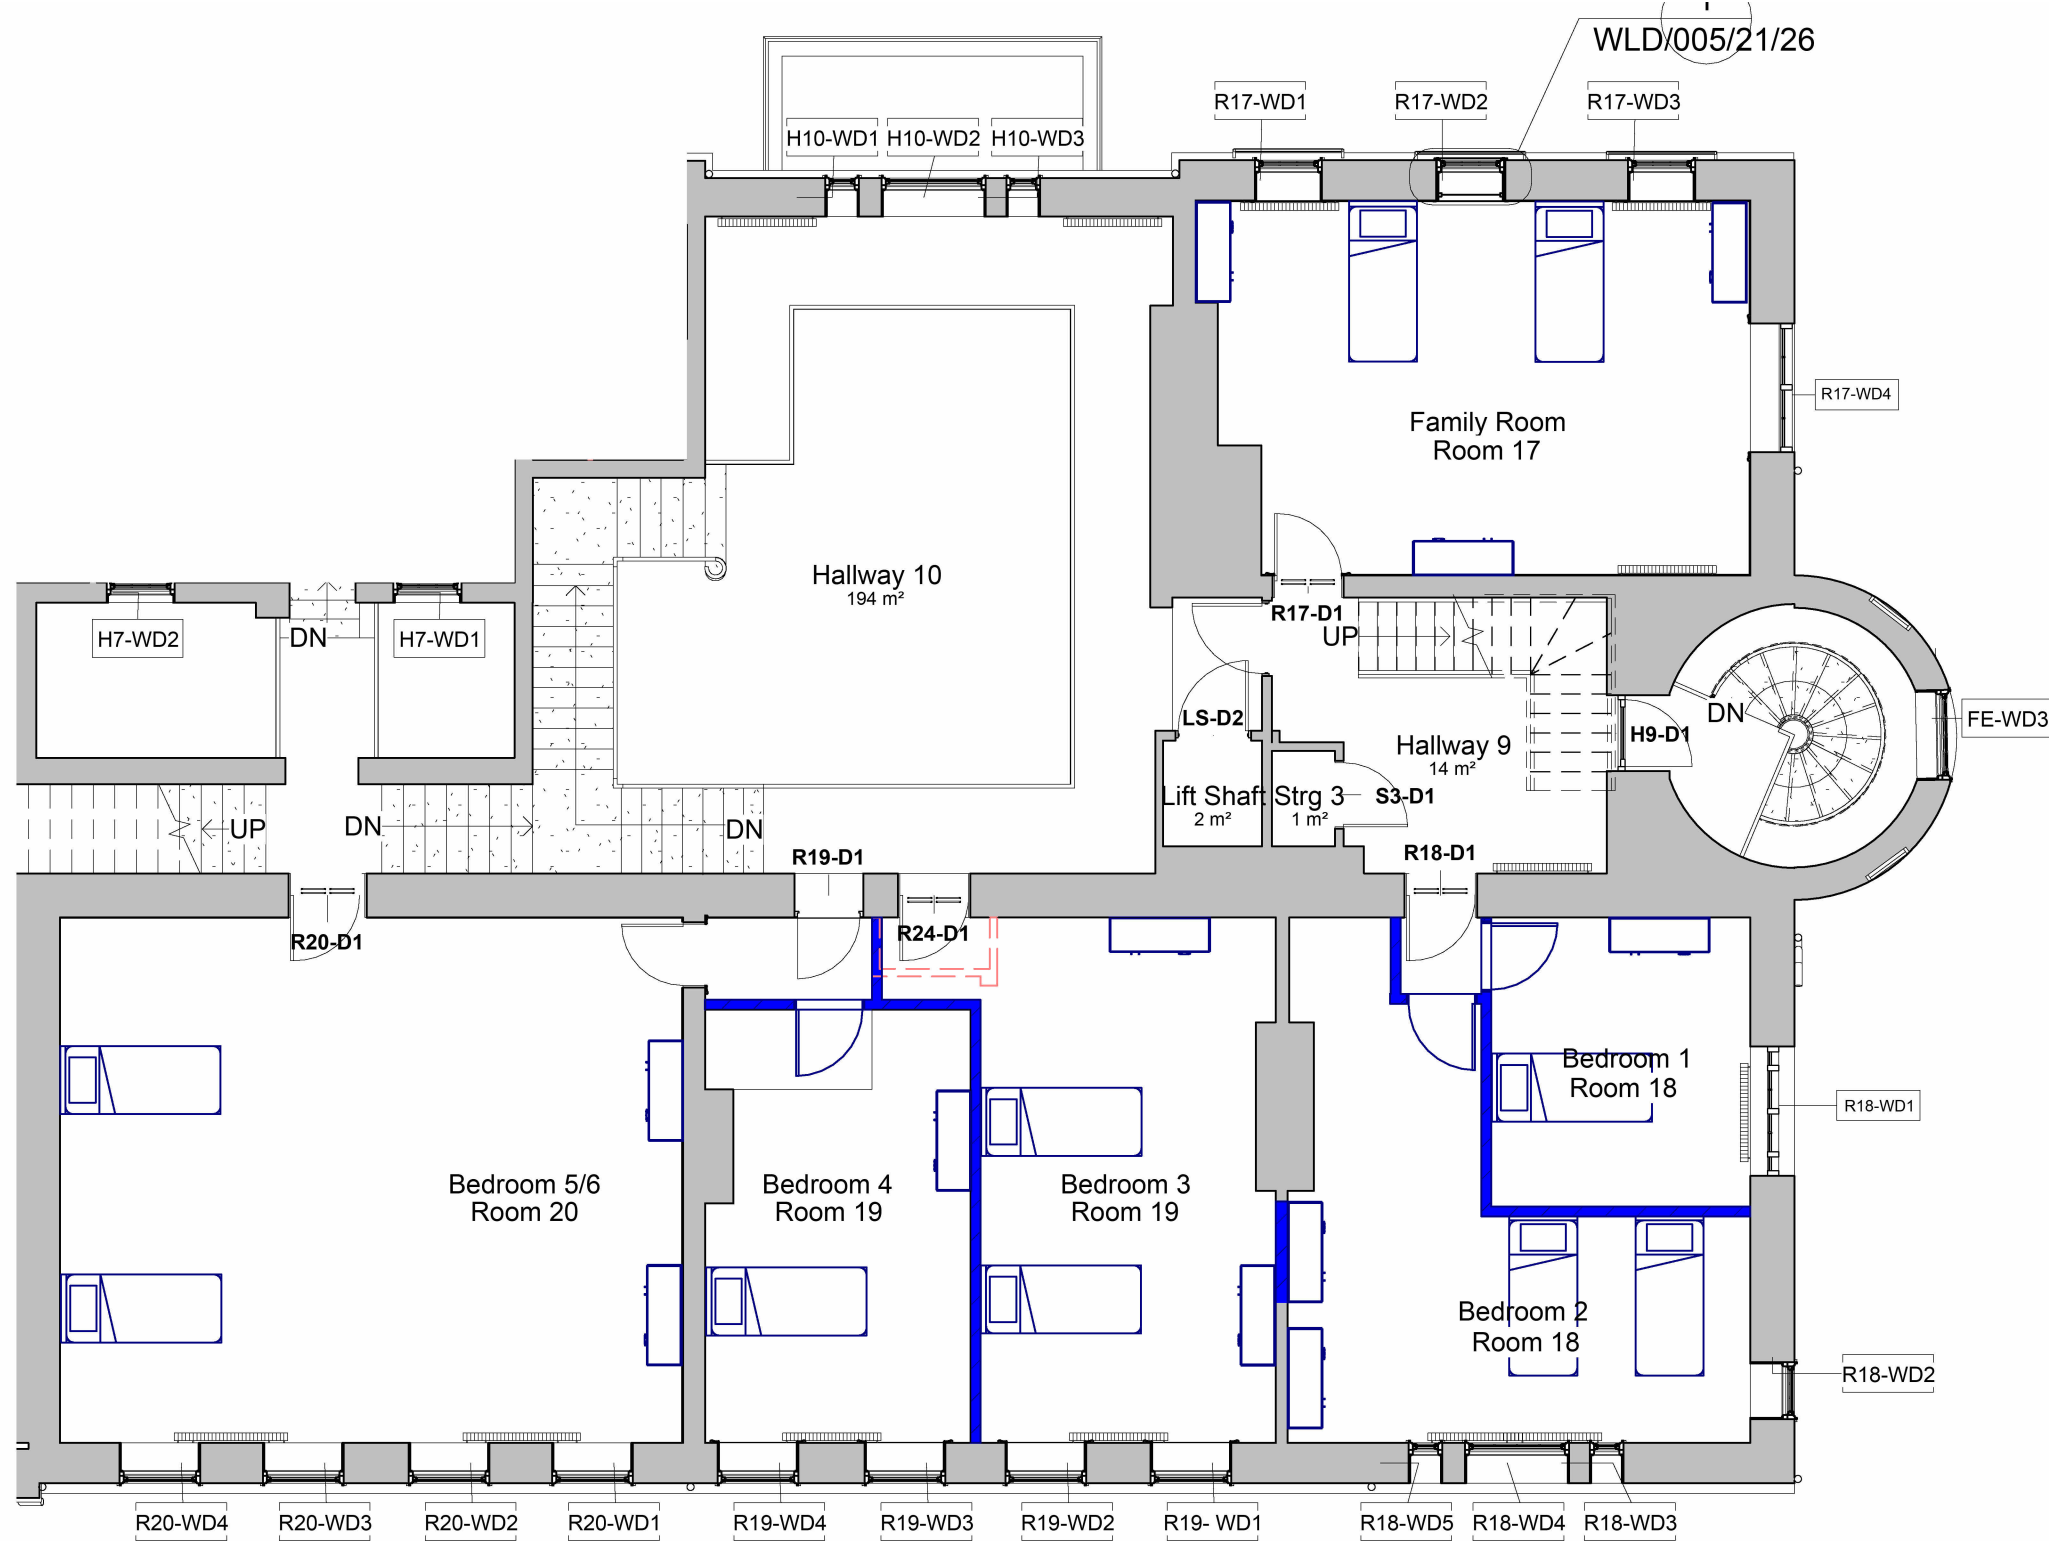

Approved First Floor
1 : 50

DRAWING: Change of Use

TITLE: Consented Floor Plans
1 of 2

PROJECT NO: Courtlands

DRAWING NO: ARC/012/ 26/07

REVISION:


ARCHIVEVOLVE

// design @archevolve.co.uk

// www. archevolve.co.uk

// 01798 879894

CIAT CHARTERED PRACTICE

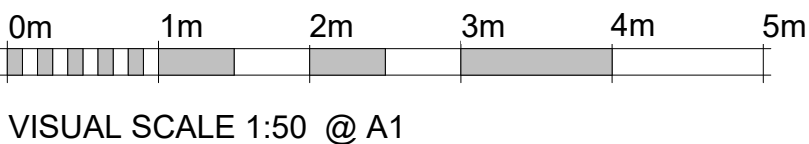

VISUAL SCALE 1:50 @ A1