




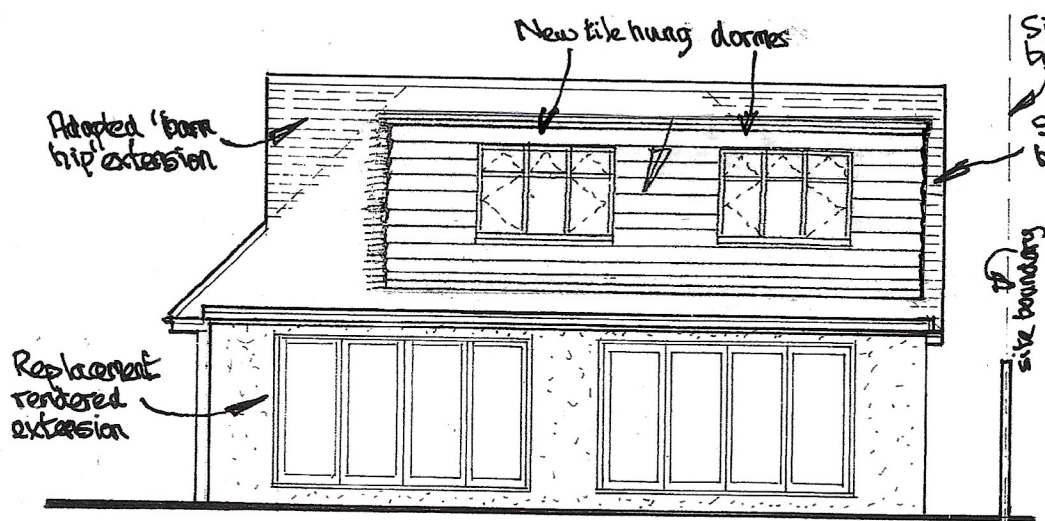


SOUTH ELEVATION - SIDE

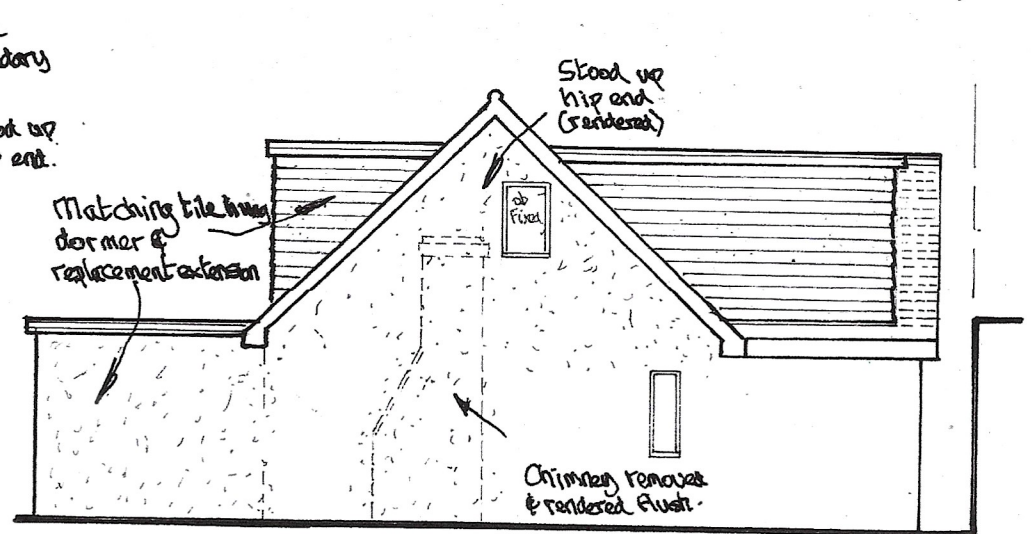


EAST ELEVATION - REAR

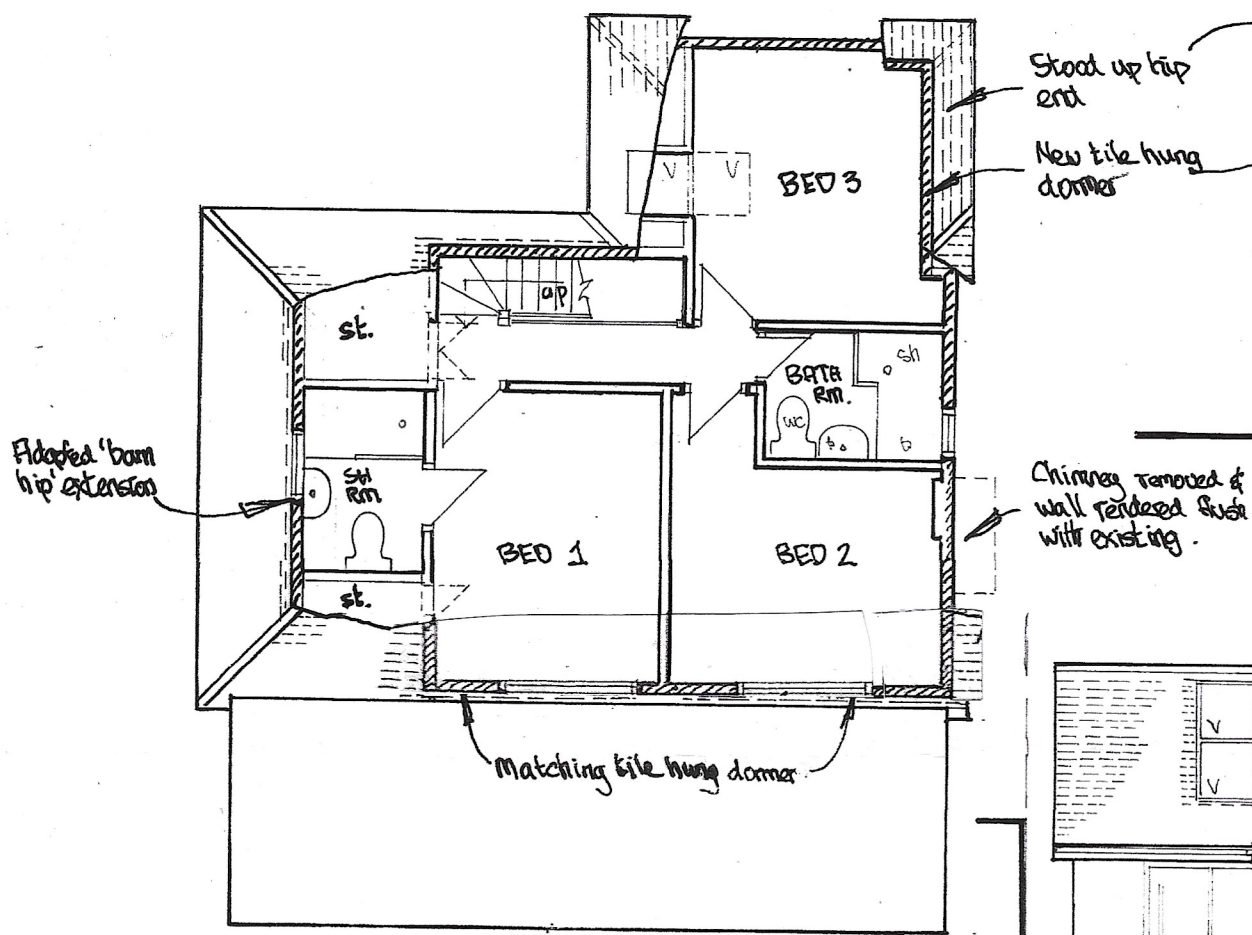


ROOF LEVEL PLAN

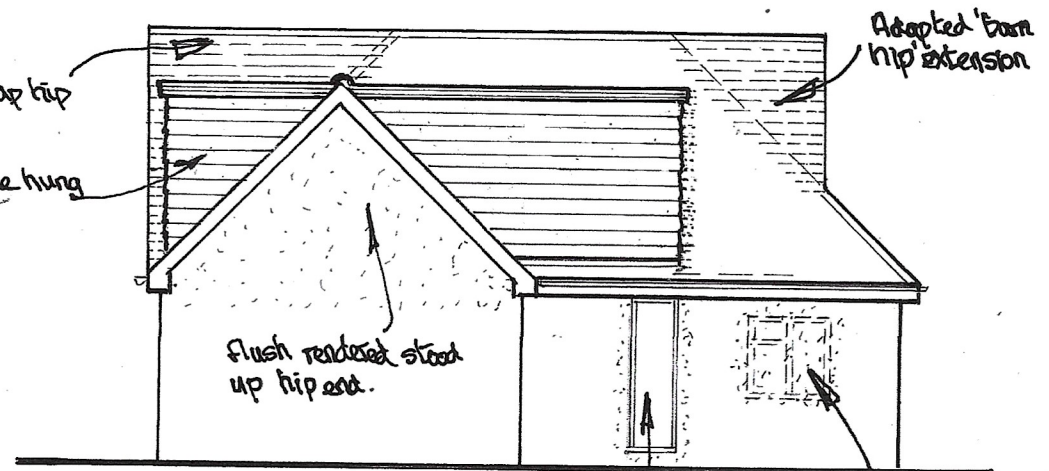

NORTH ELEVATION - SIDE

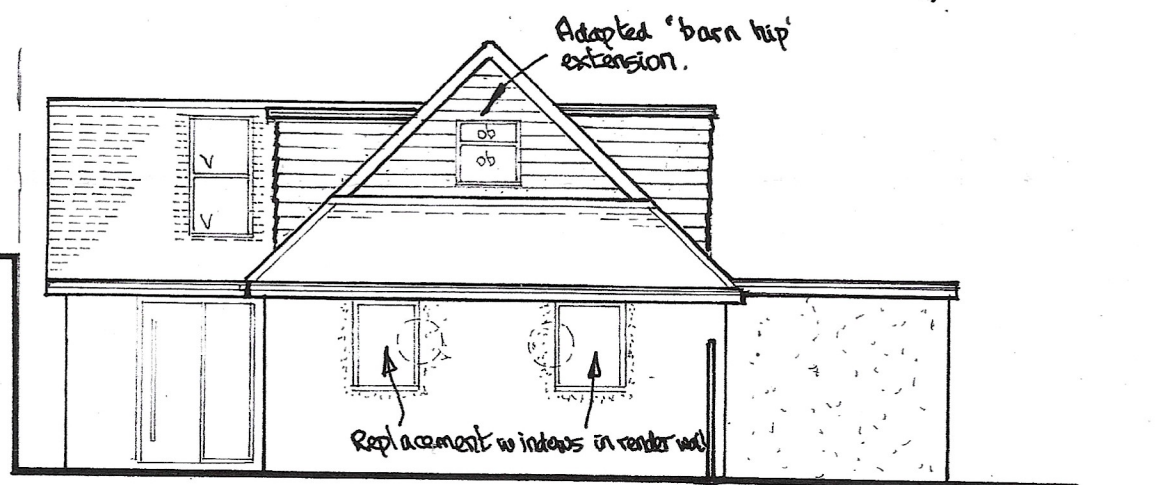

FRONT ELEVATION - PRINCIPLE

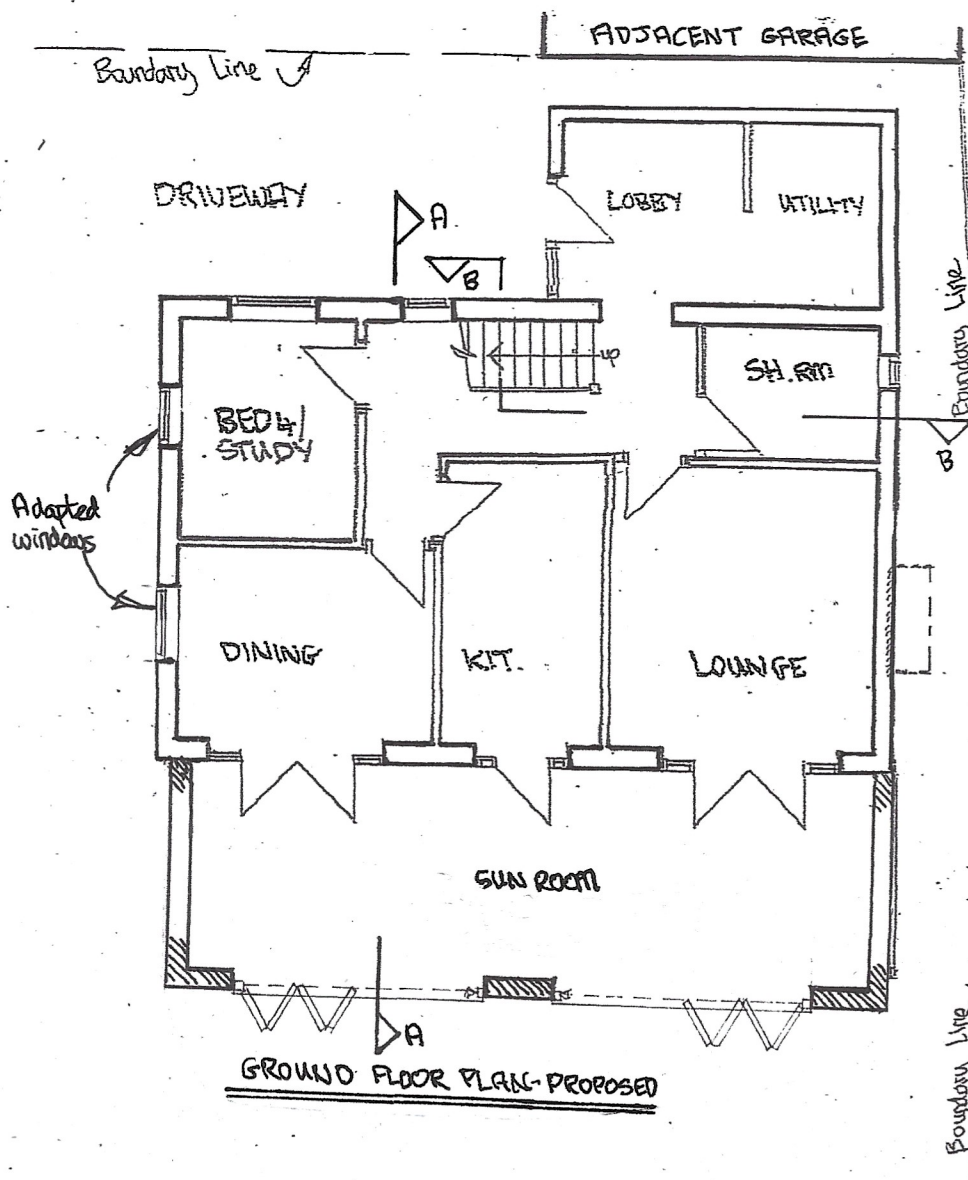

GROUND FLOOR PLAN - PROPOSED

A4 paper size



1m 2m 3m 4m 5m
1:100 Scale Bar

J	7-25	GJ	SOUTH DORMER CHANGES
H	12-25	GJ	Section lines added.
G	12-25	GJ	Planning update
F	11-25	GJ	Planning update
E	9-25	GJ	Planning update
D	5-25	GJ	Planning update.
no.	date	by	revision

Project 31, ROMAN WAY SOUTHWICK SX BN42 4TN		Title ROOF CONVERSION/ EXTENSION AS PROPOSED	
Graham Johnson Designs 134 HOLLINGBURY ROAD BRIGHTON EAST SUSSEX BN1 7JD grahamjohnson134@aol.com		Date 2-25	Scale 1:100 @ A3
Drawn G.J.		Drawing number 45404/245	