


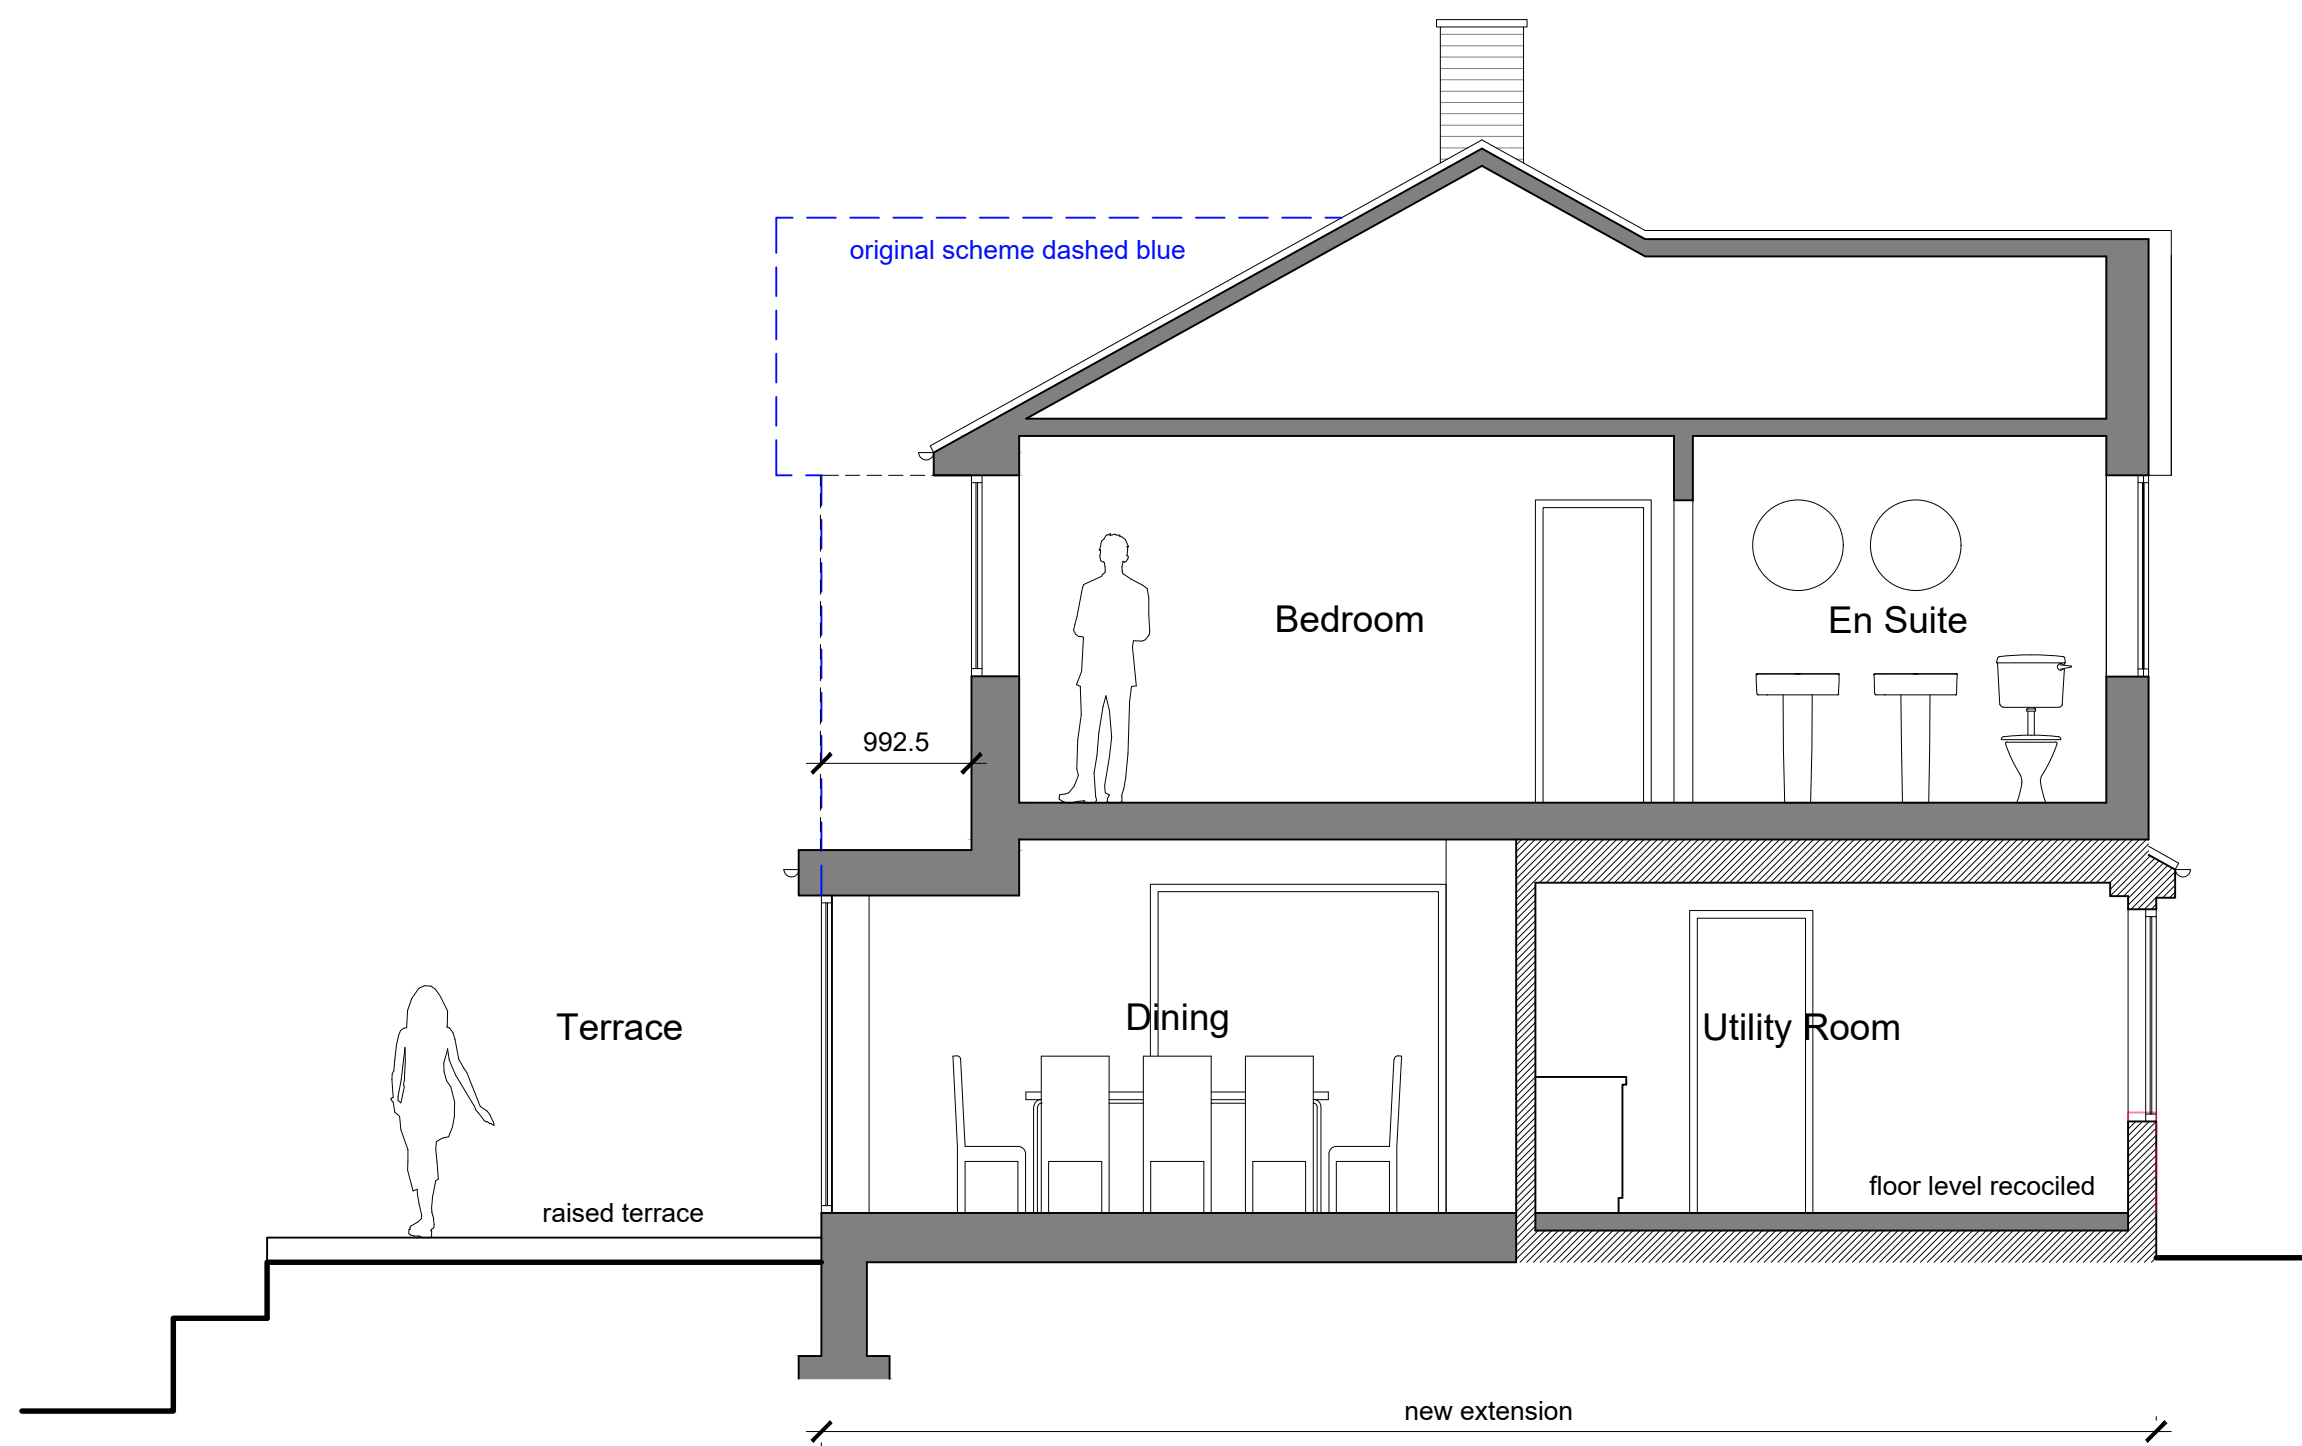


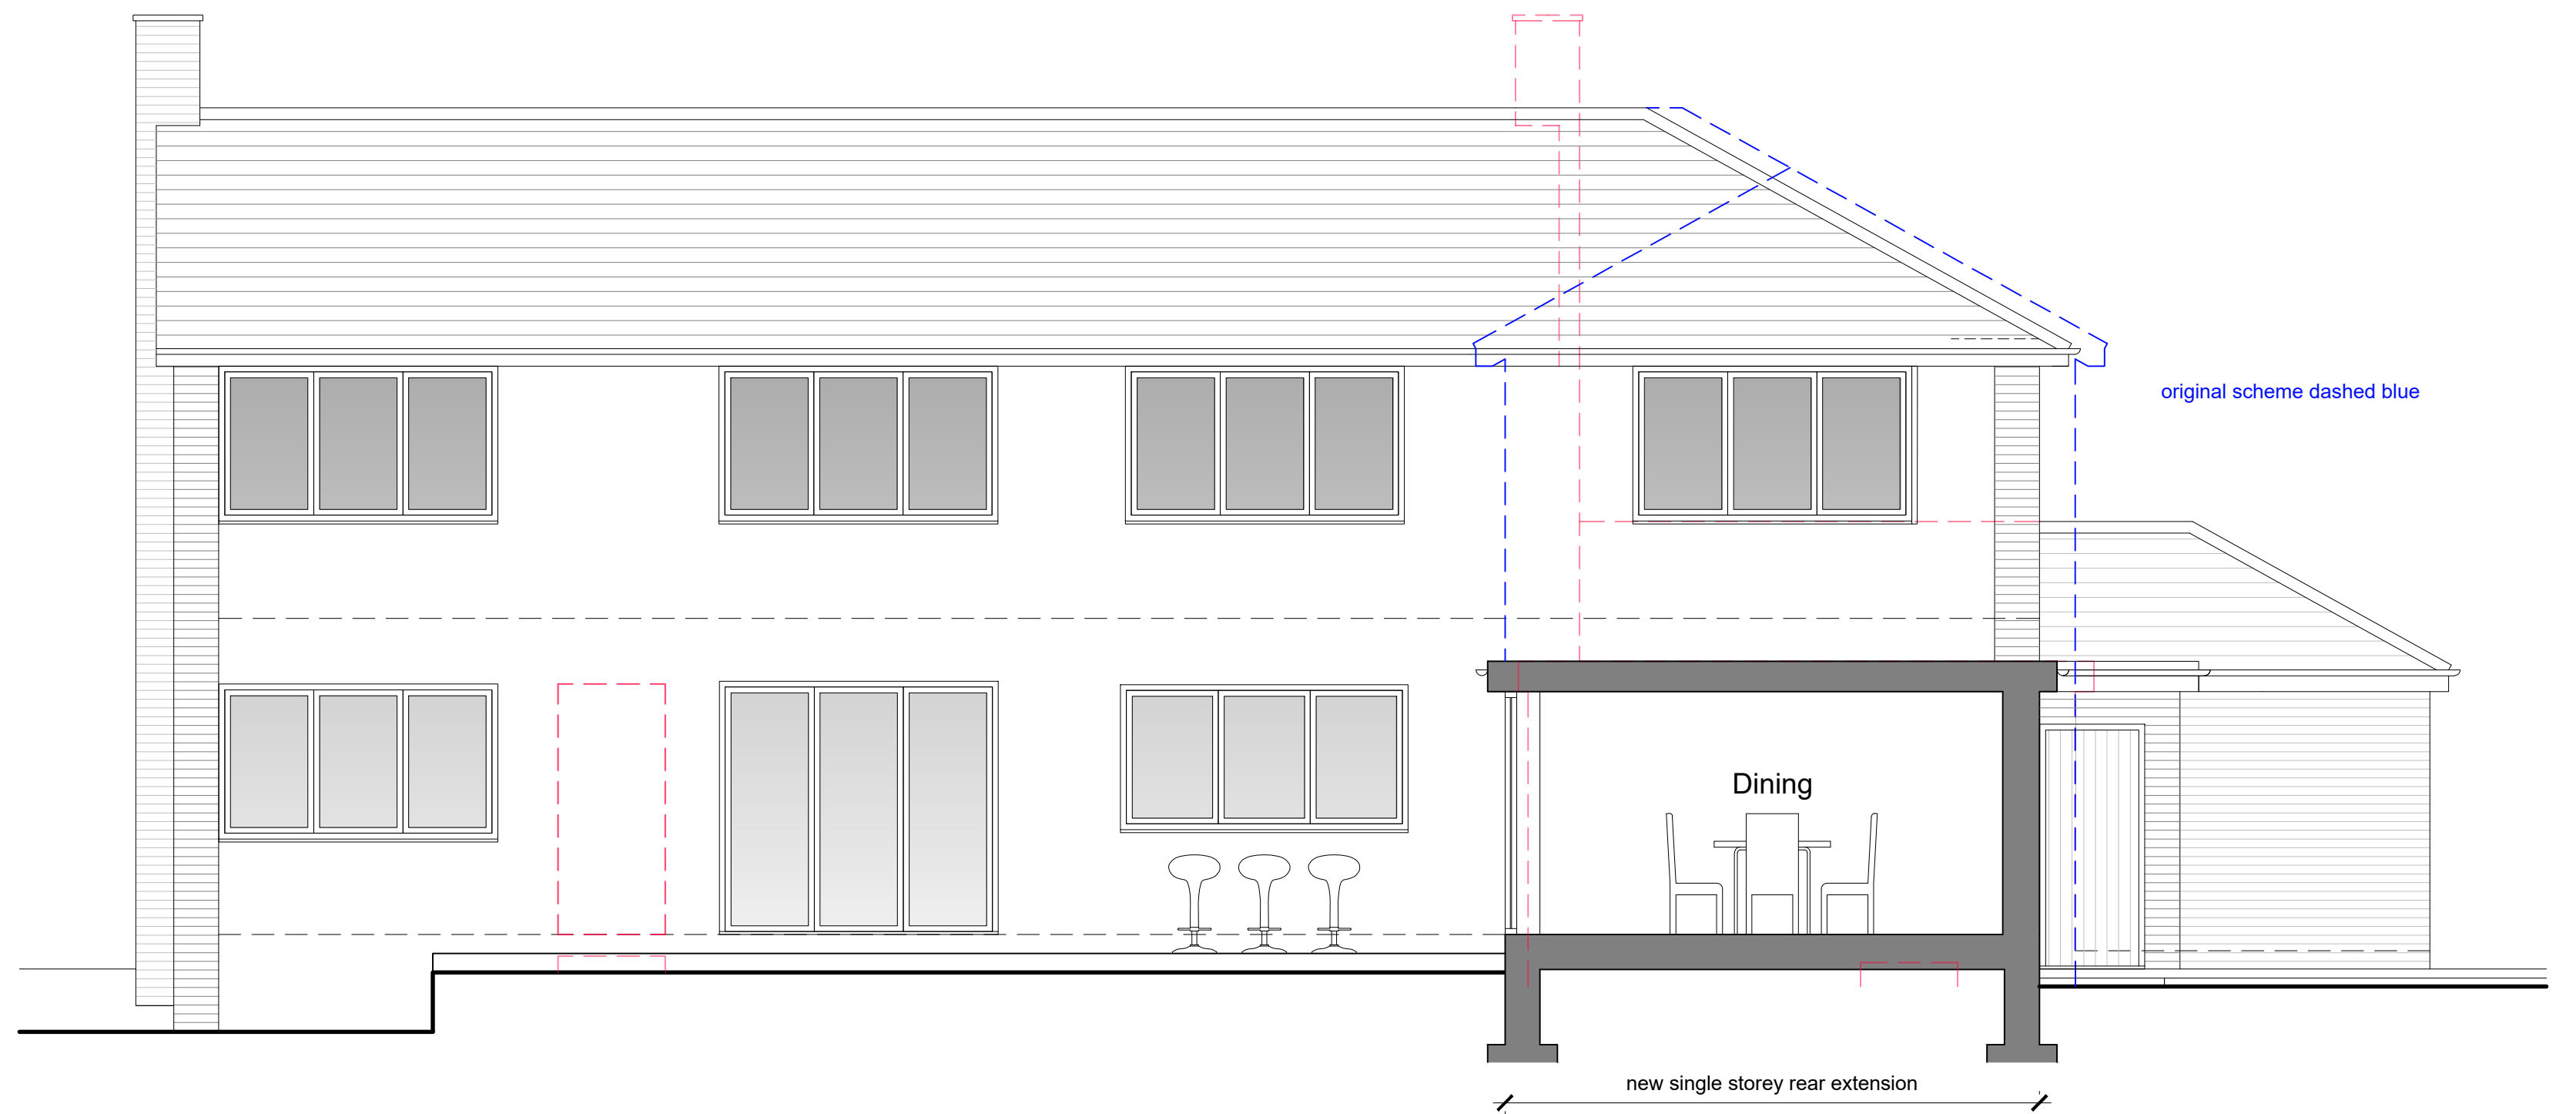


Proposed Section A-A 1:50

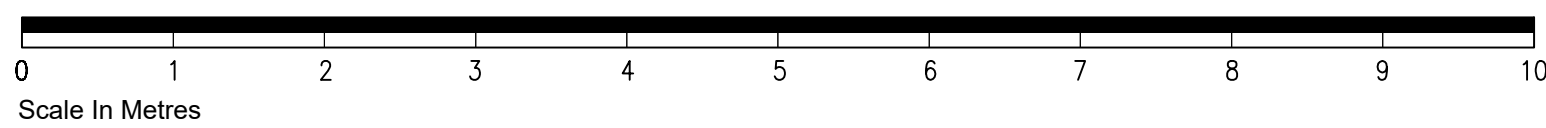


Proposed Section B-B 1:50

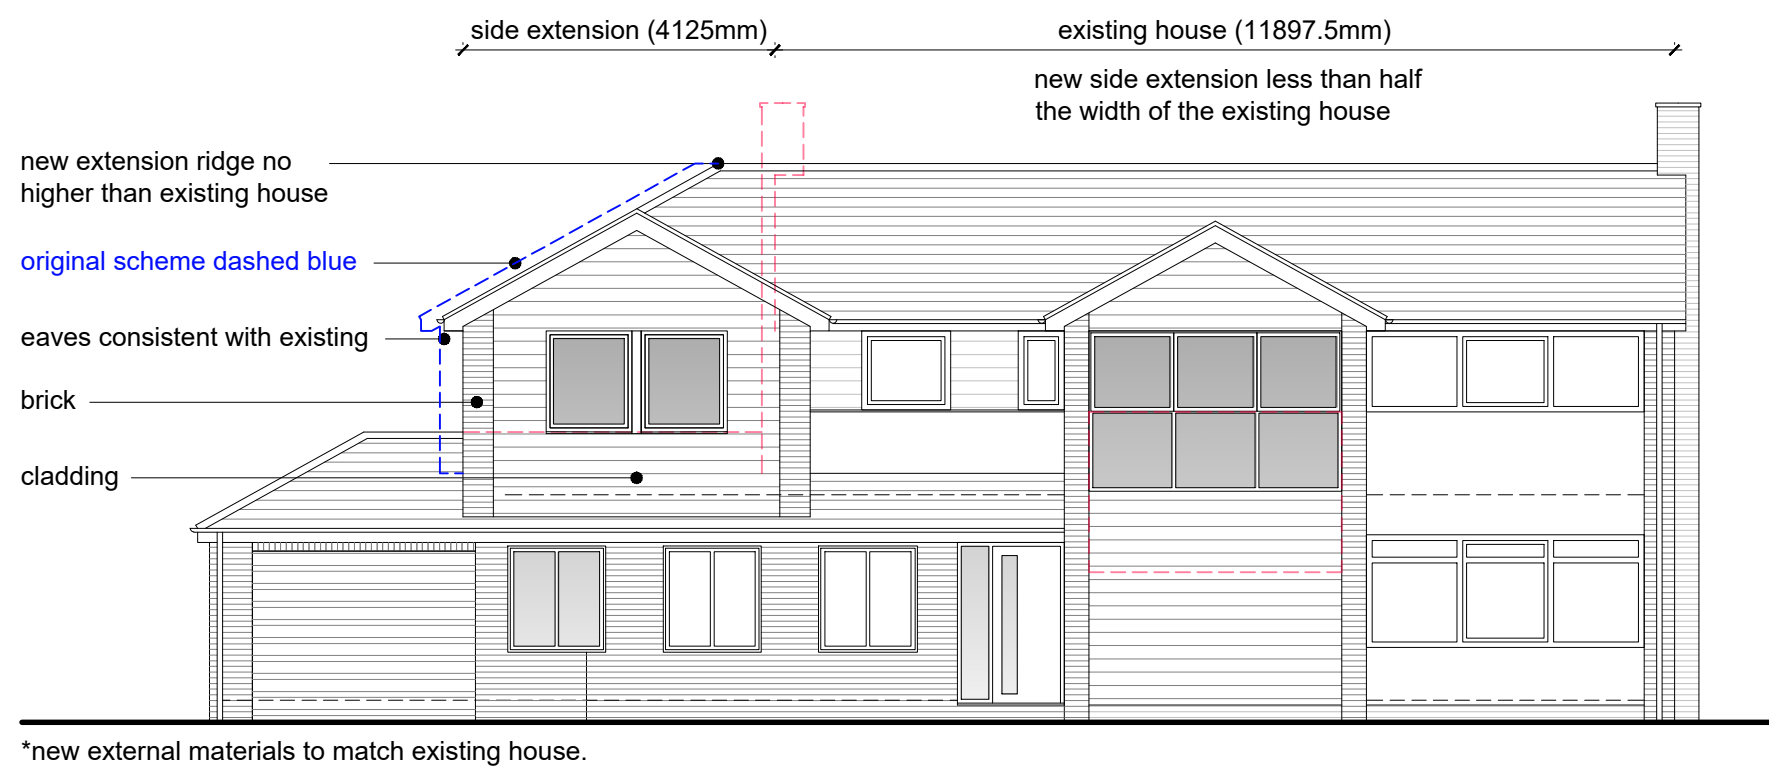



Proposed Front Elevation (North-East) 1:100

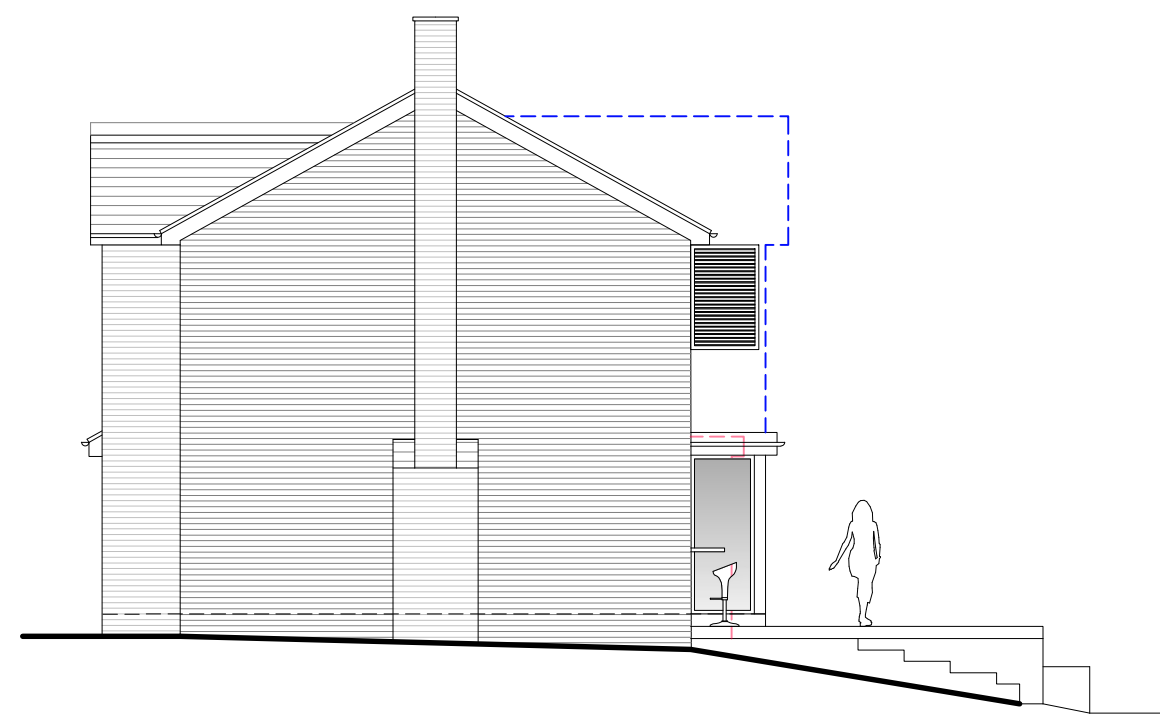

Proposed Side Elevation (North West) 1:100

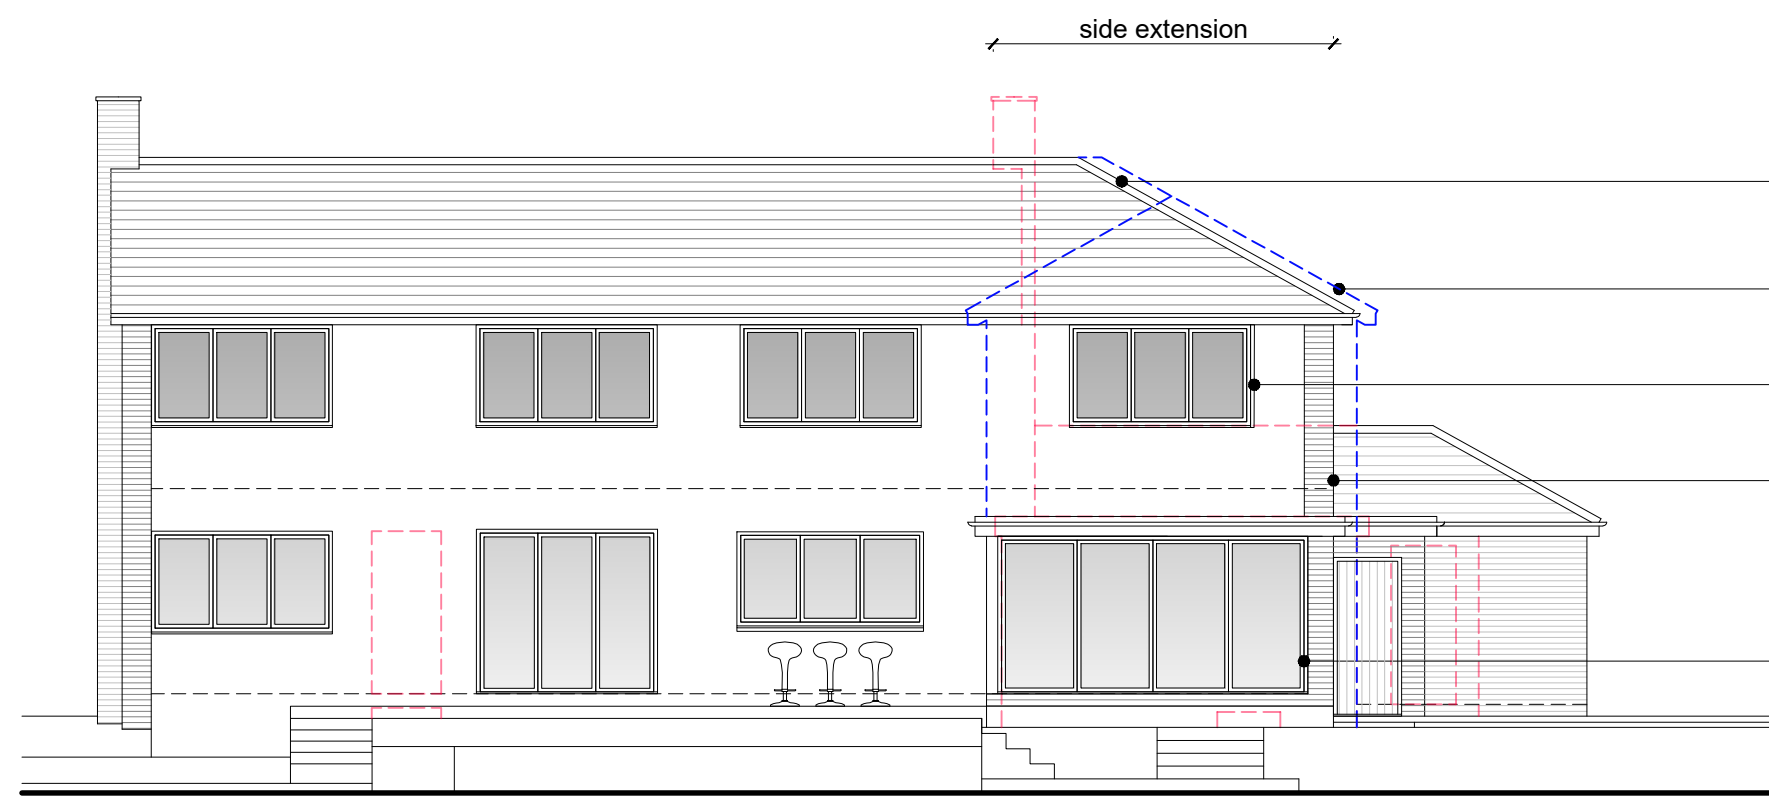

Proposed Rear Elevation (South-West) 1:100

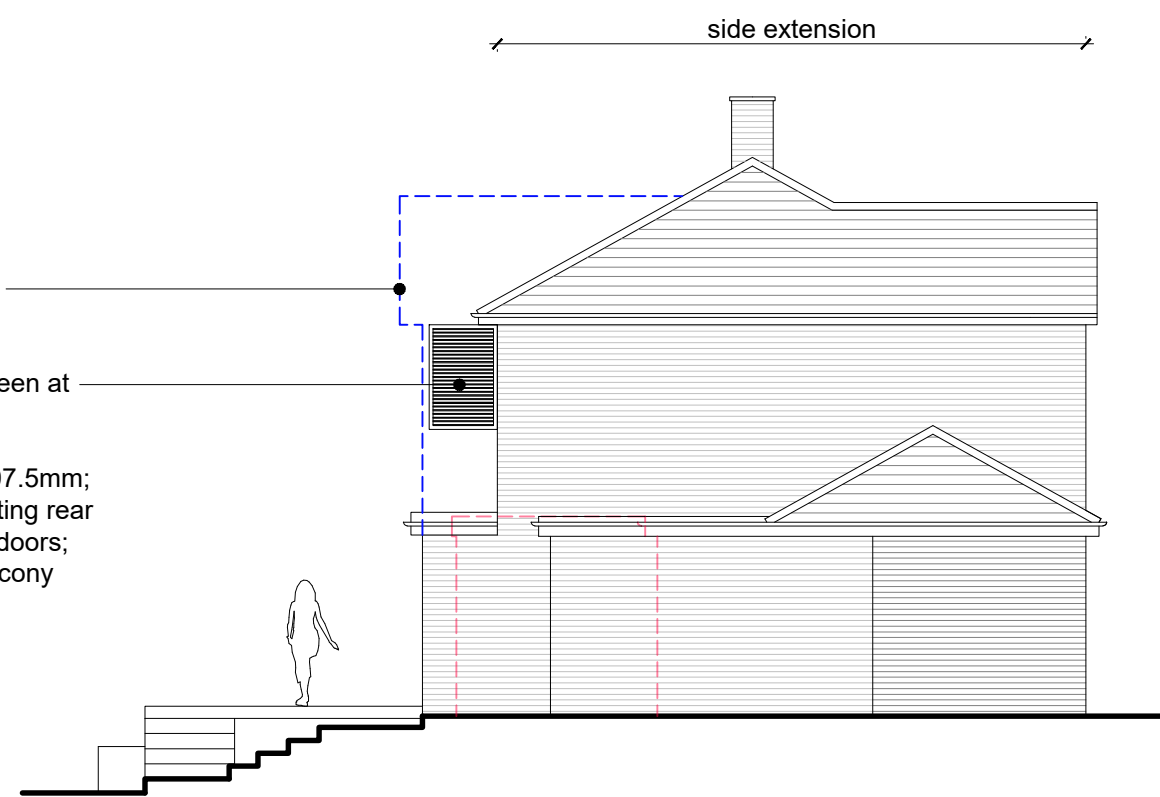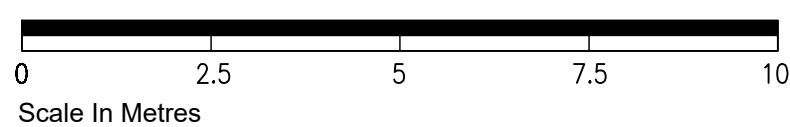

Proposed Side Elevation (South East) 1:100

TIM DEACON
architect

timdeacon.architect@gmail.com

rev.	date	comment
f.	17.07.26	NMA amendments.
e.	21.05.26	Privacy screen amended.
d.	10.03.26	Privacy screen amended.
c.	18.02.26	Privacy screen added.
b.	03.12.25	Planning amendments.
a.	24.10.25	Planning amendments.

client Mr & Mrs Hall
job 1 Longlands Glade
Worthing
West Sussex
BN14 9NR

dwg # 210.PL.02f
dwg title Proposed Sections and Elevations

PLANNING
scale Varies @ A1

Do not scale off drawing unless solely for Planning purposes.
Check all dimensions on site before work commences.
All goods materials workmanship to conform with current building regulations BBS and COP's.
© Copyright Tim Deacon, Architect

date Aug' 2025 RIBA work stage D