



10 metres @ 1:100 on A3


1 metre @ 1:100 on A3

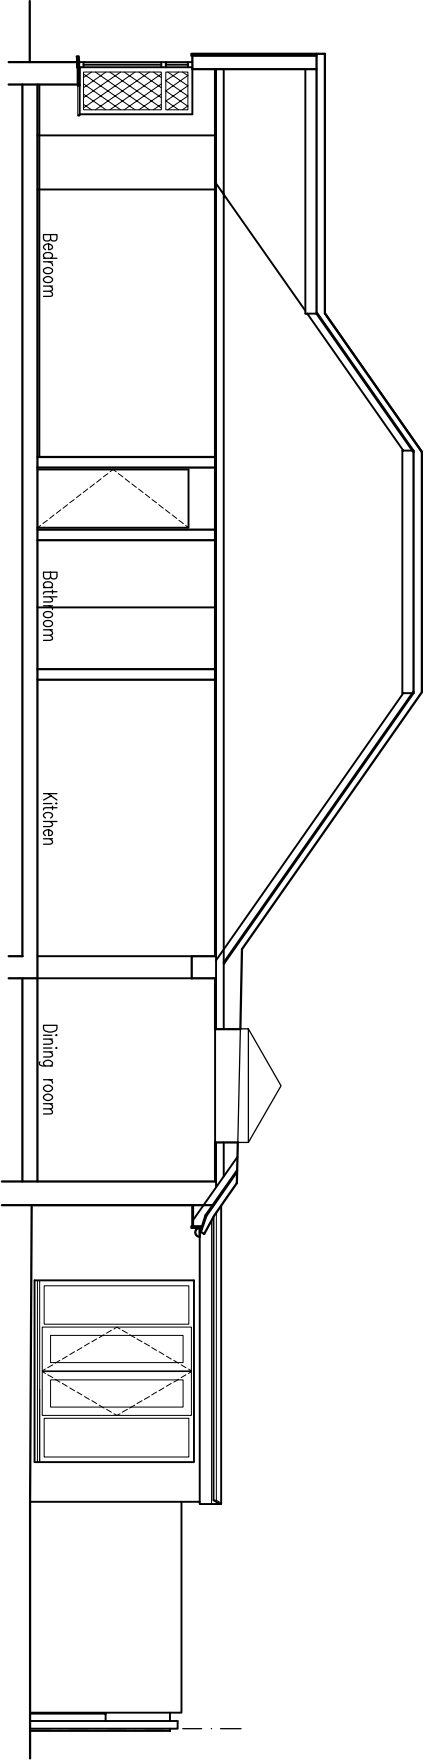


SECTION A : A

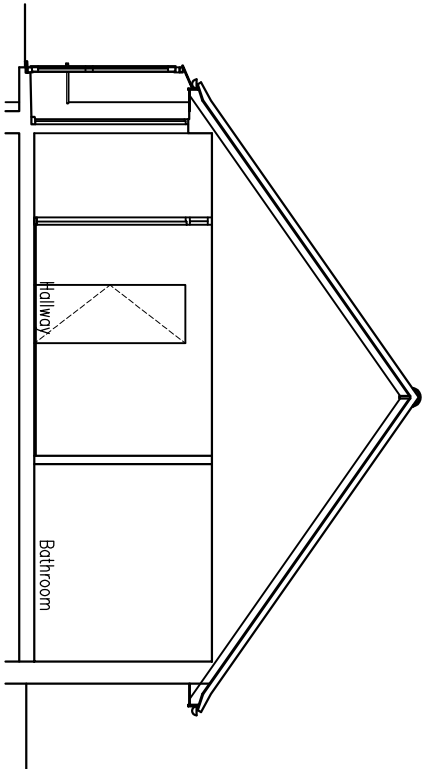


SECTION B : B

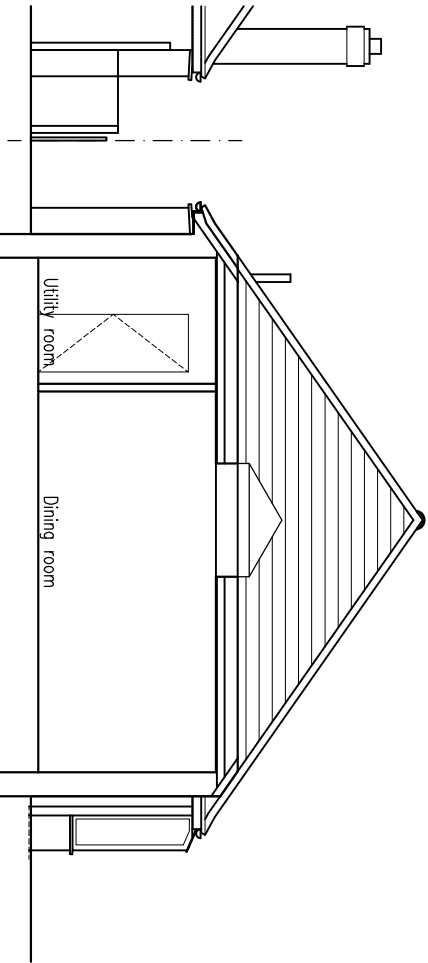


SECTION C : C

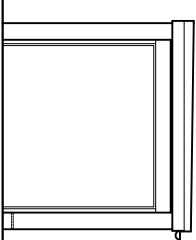


FRONT

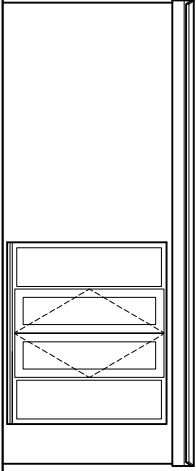

EAST ELEVATION

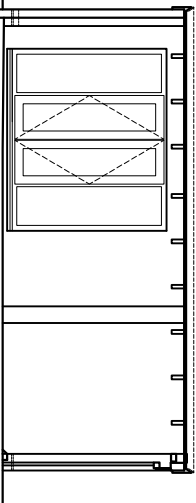

SECTION

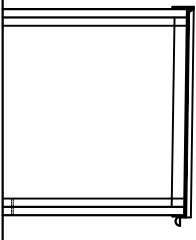

SECTION

GARAGE

rev.	date

These drawings should be approved by Local Authority Building Control or other appropriate checking Authority prior to commencement of the work.
No dimensions to be scaled from this drawing.
All dimensions to be checked on site.
This drawing is copyright.

client Julie & Stephen Kennedy

project 6 Field Close
Lancing

drawing Proposed Sections

scale 1:100@A3 date 08.07.2025
drawn CH

9 Kenton Road
Hove, East Sussex
BN3 9TC
tel: 01273 298217
fax: 01273 298217
e-mail: info@clairehaighassociates.com

Claire Haigh
Associates Ltd

CH 1335 /007

rev. A