



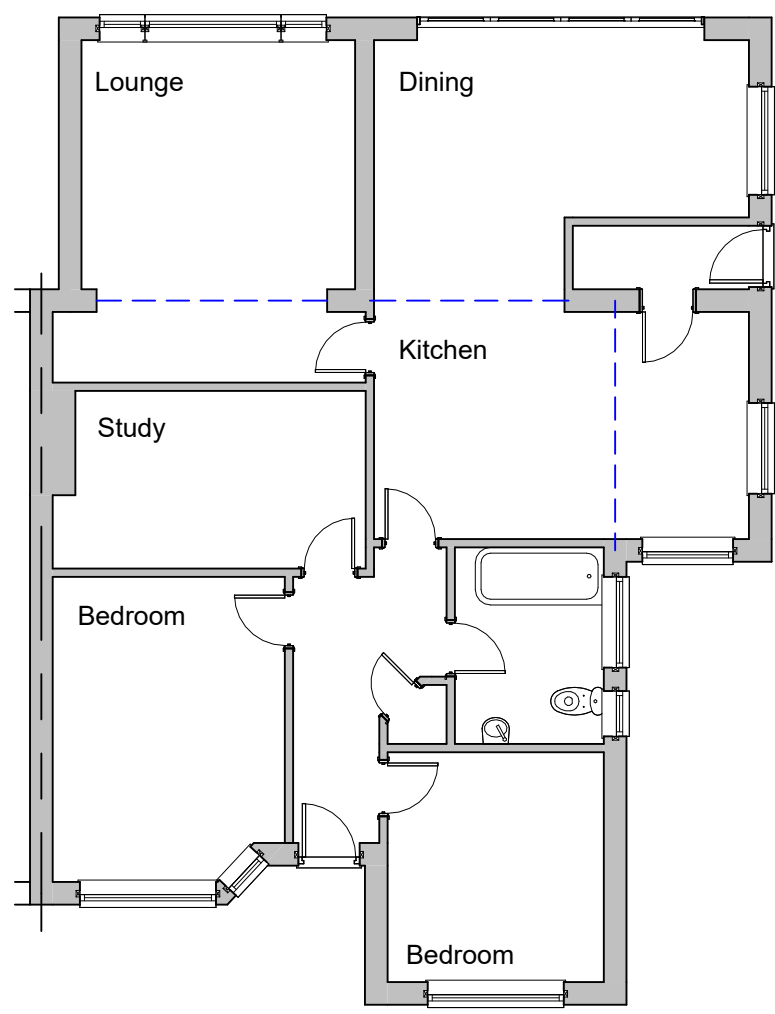

Ground Floor

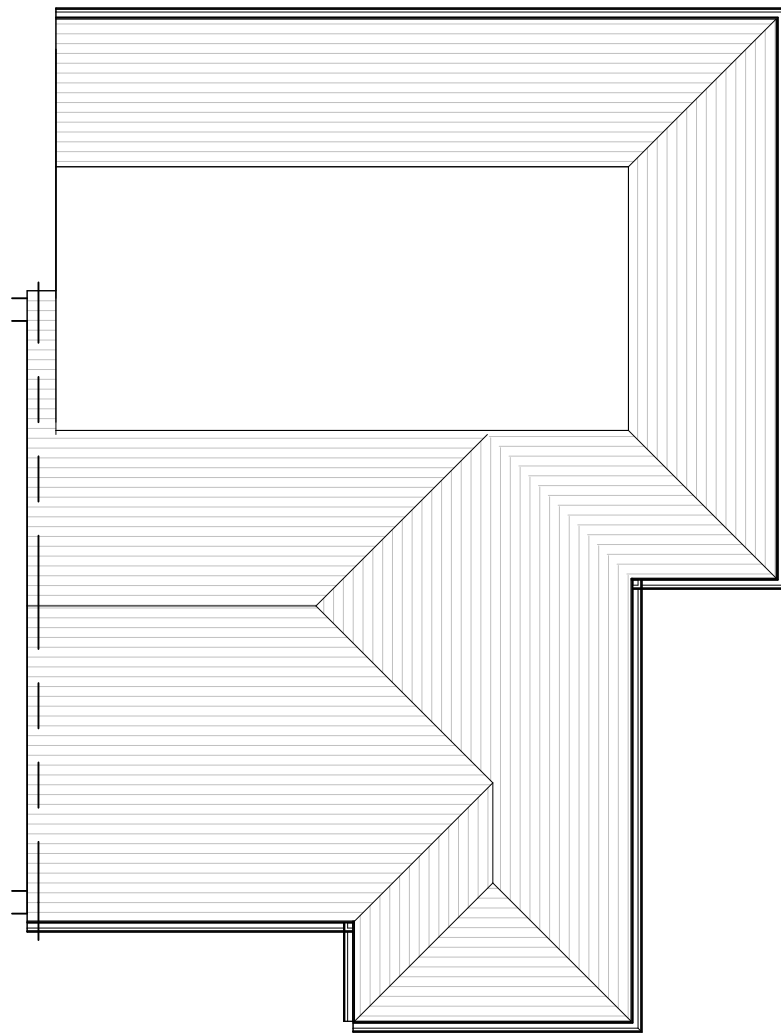


Roof Plan




Side Elevation - West



Rear Elevation - South


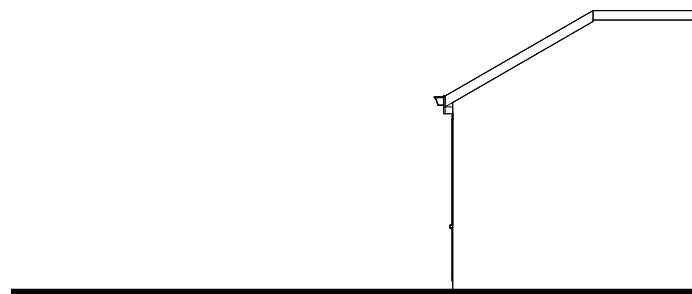


Side Elevation - East

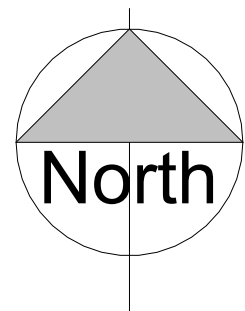


Site Plan 1:500

Site Plan 1:1250

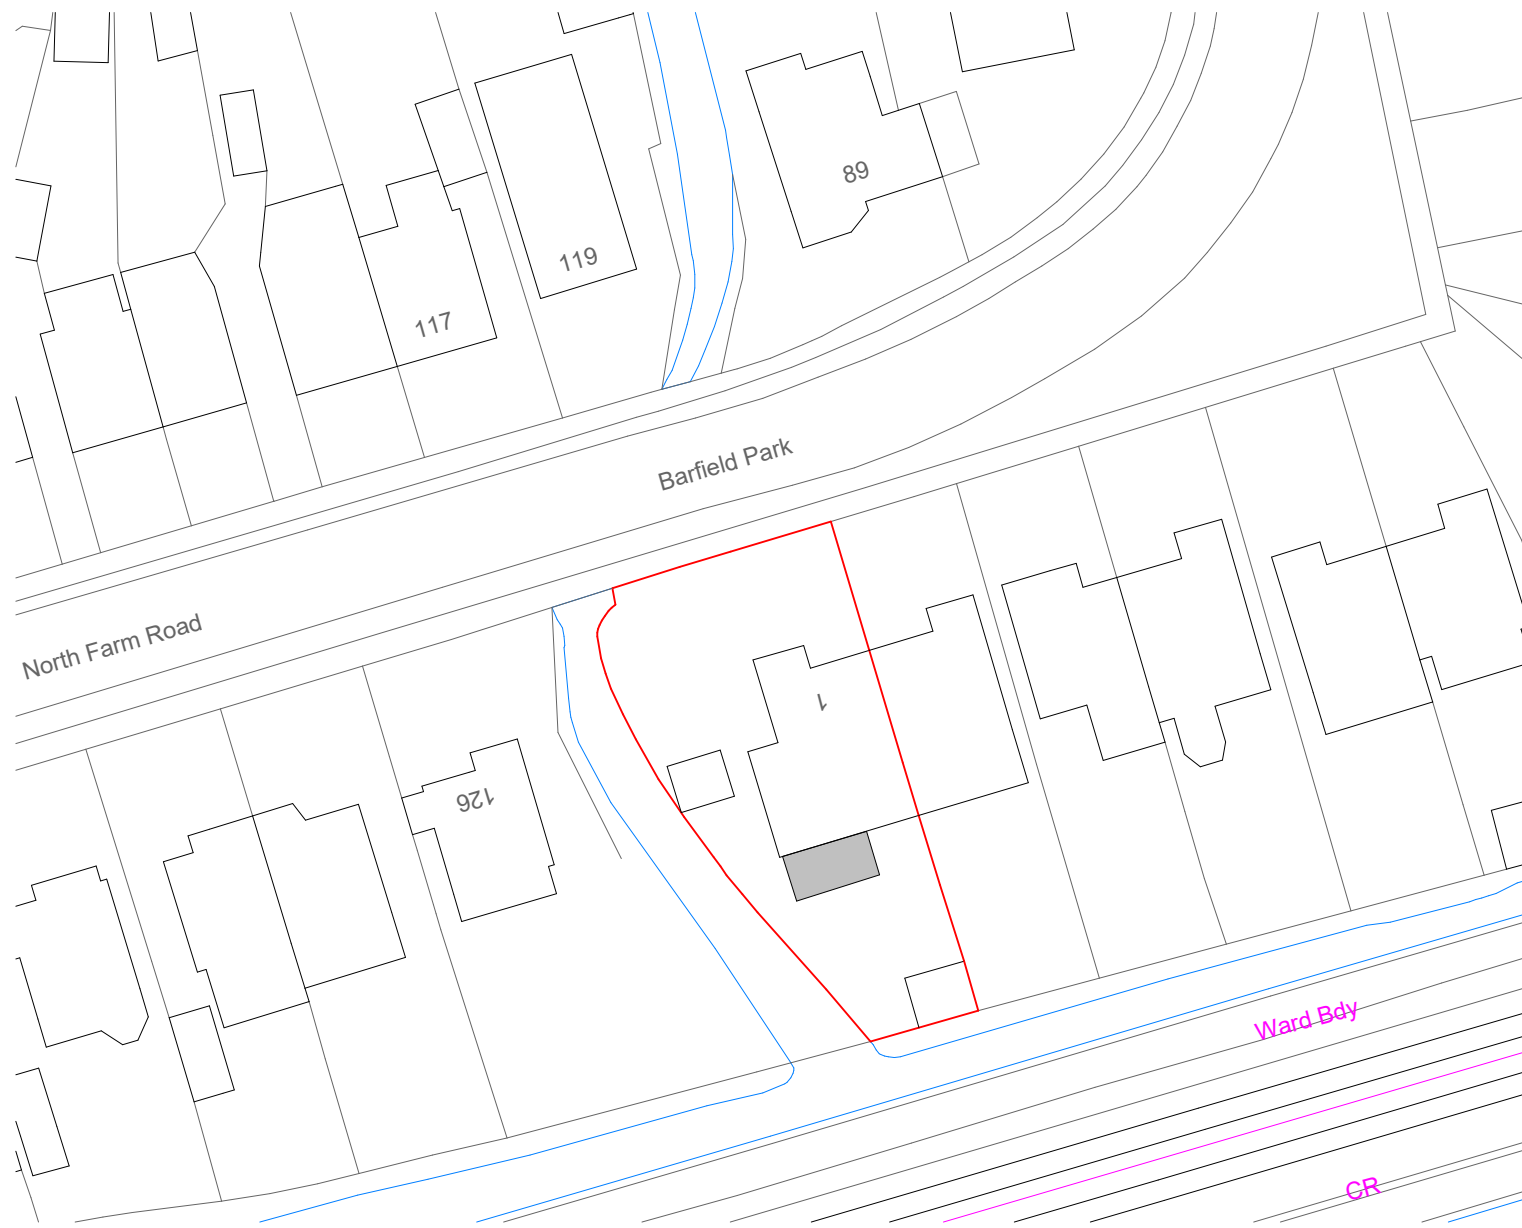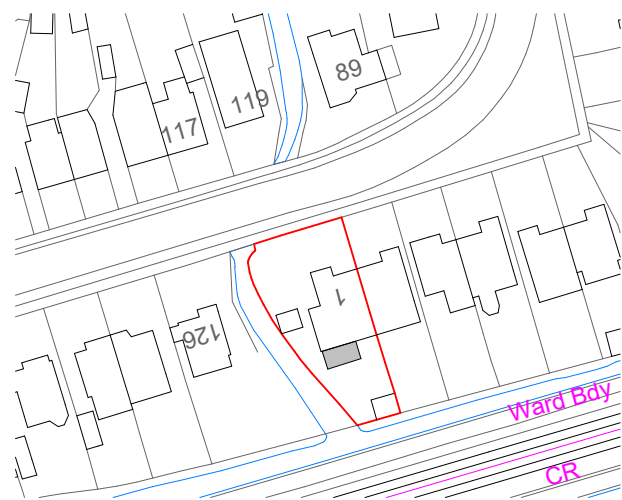

Revisions

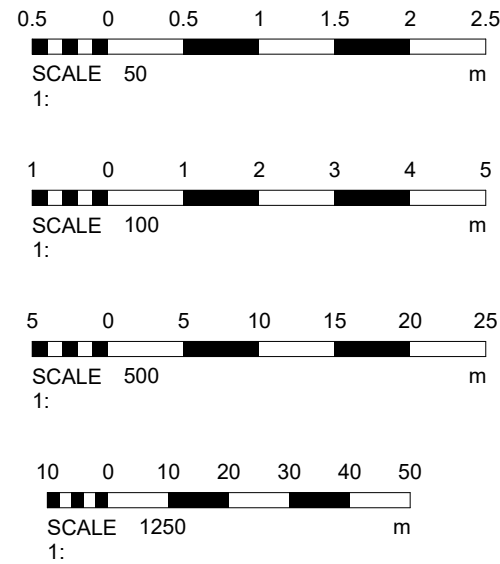

Materials

Drawing Number 2026/36	Sheet 1 of 2
Size A1	Scale 1:50, 1:100, 1:500, 1:1250
Project Existing details March 2026	
Job Title 1 Barfield Park Lancing West Sussex BN15 9DQ	
Do Not scale from this drawing except for planning as photocopies will be subject to distortion Drawings to be read in conjunction with all other Designers and structural engineers contract drawings and specifications: Any discrepancies must be brought to the attention of the Designer immediately. The contractor must verify all dimensions by site measurement before ordering materials or manufacturing components Substitute materials and products to those named will be acceptable if proven to be of equal or higher performance and not in conflict with other elements	
M.J.Humphrey Ltd	
Mel Humphrey MRICS 9 Aldsworth Avenue Goring By Sea West Sussex BN12 4XQ Mel@mjhumphrey.co.uk 07701055182	Adam Humphrey MCIOB 21 Pendine Avenue Worthing West Sussex BN11 2NA Adam@mjhumphrey.co.uk 07812419142