



Permission is granted to scale from this drawing for the purpose of Local Authority Planning Approval only. In all other cases DO NOT scale from this drawing. Please contact this office for any additional information required.

Contractors, Sub-Contractors and Suppliers are to check all relevant dimensions, levels and details of the site and any existing buildings before commencing any shop drawings or building work. Any discrepancies should be reported to this office.


This drawing must be read in conjunction with all related drawings and documents relevant to this project, including those prepared by appointed consultants, specialists and sub-consultants etc.

This drawing is the copyright of **RDV a Design**.


revisions	
A	title block altered
	02/06/2026

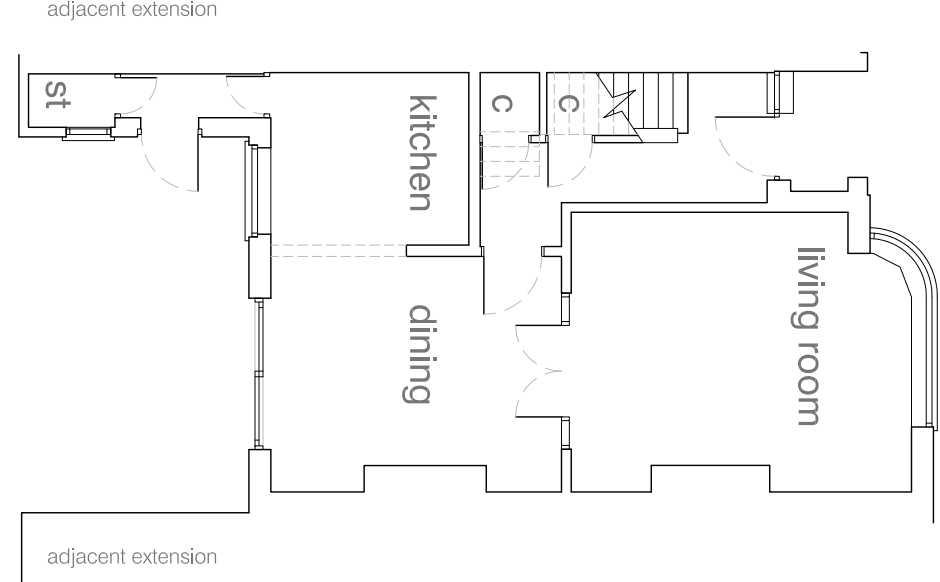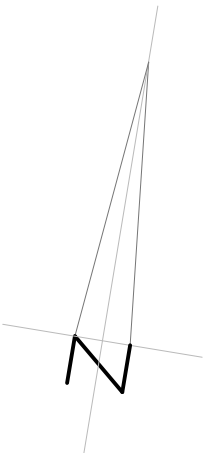

Ground Floor Plan: Scale 1:100

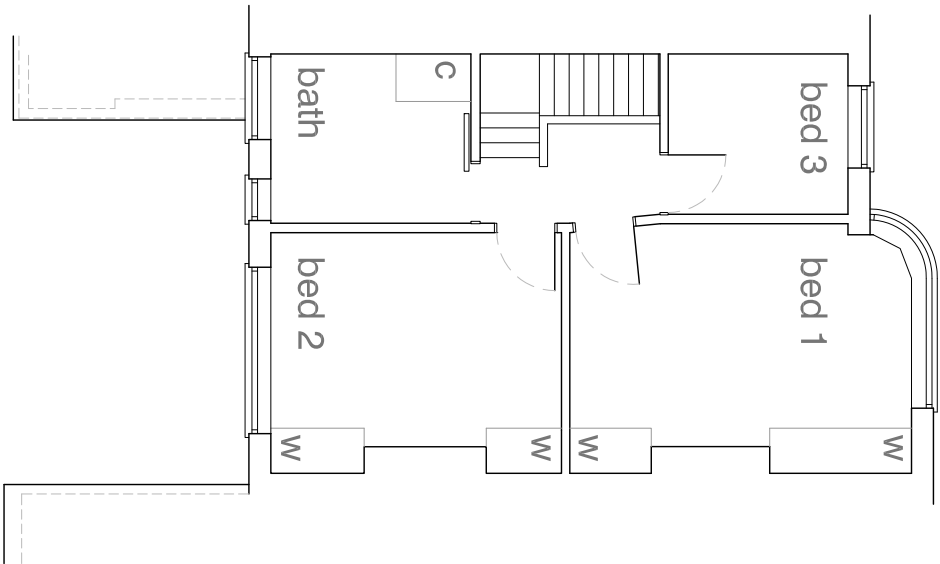

First Floor Plan: Scale 1:100

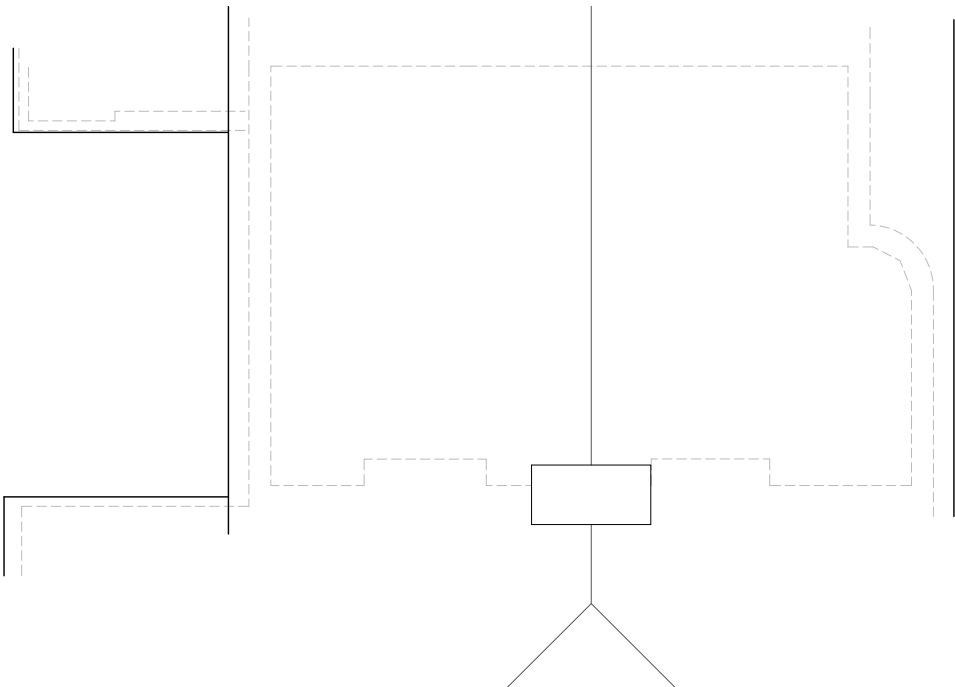

Roof Plan: Scale 1:100



RDV a Design

9 Oak End | Arundel | West Sussex
Tel: 01903 884013

project	
55 Cranleigh Road	
Worthing	
West Sussex	
drawing	
Floor Plans and Roof Plan	
As Original	

scale	date	
1:100	@ A3	November 2025
job no	drawing no	rev
25281	00.03	A