



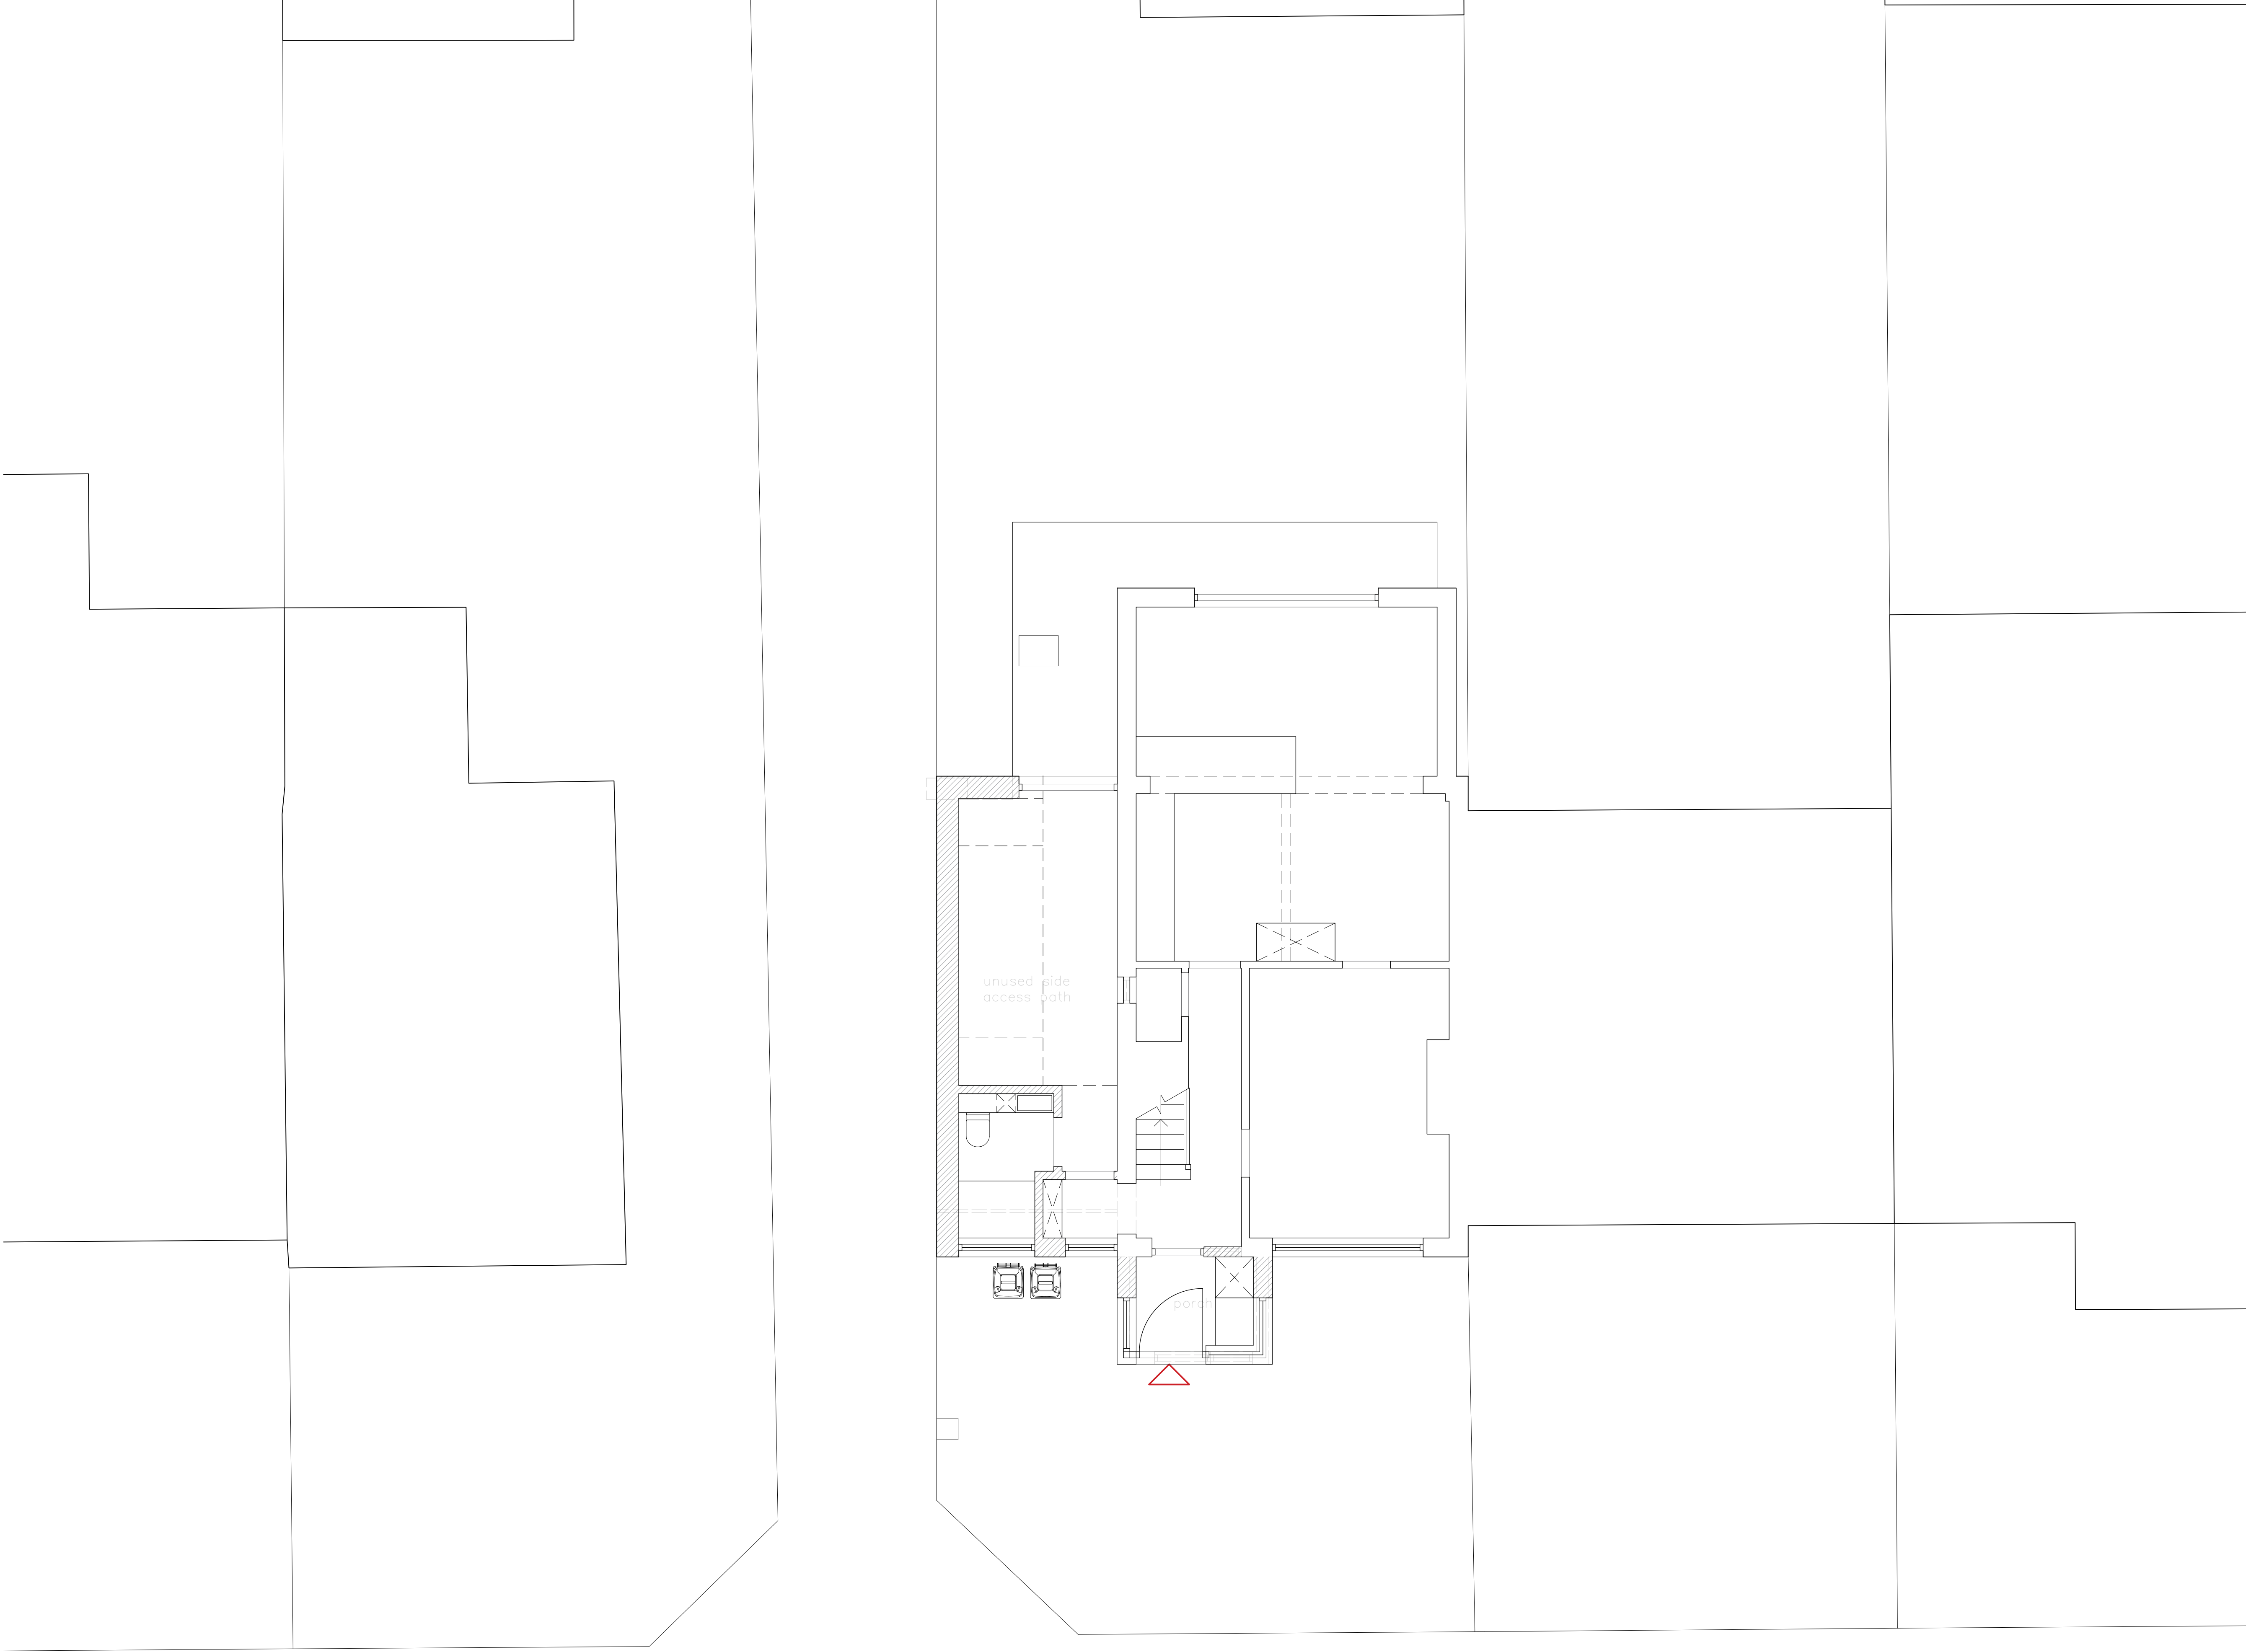

Only figured dimensions are to be used. All dimensions to be checked on site.

Please note: Refer to 'type' of drawing below; planning drawings should only be treated as such.

Notes

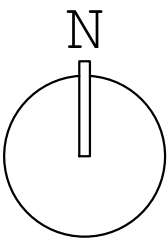

APPLICATION FOR DETAILED
PLANNING CONSENT

REVISION

Architecture
of Calm

a less determined, more composed form of practice

95 Denton Road, Newhaven
Scott J Currie BA (Hons) Arch

07786 848920 // scottjcurrie@icloud.com

JOB	DATE
167 MIDDLE ROAD SHOREHAM	10.25
BN43 6LG	SCALE
	1:50 @ A1 1:100 @ A3
DRAWING	CHECKED
PROPOSED GROUND FLOOR PLAN	SJC
IN CONTEXT	DRAWN SJC
CLIENT	REVISION
LEANNE BUXTON	NUMBER
	0158-FE-030

DO NOT SCALE FROM THIS DRAWING.
THIS DRAWING IS COPYRIGHT ©

+00 proposed ground floor plan - scale 1:50

