




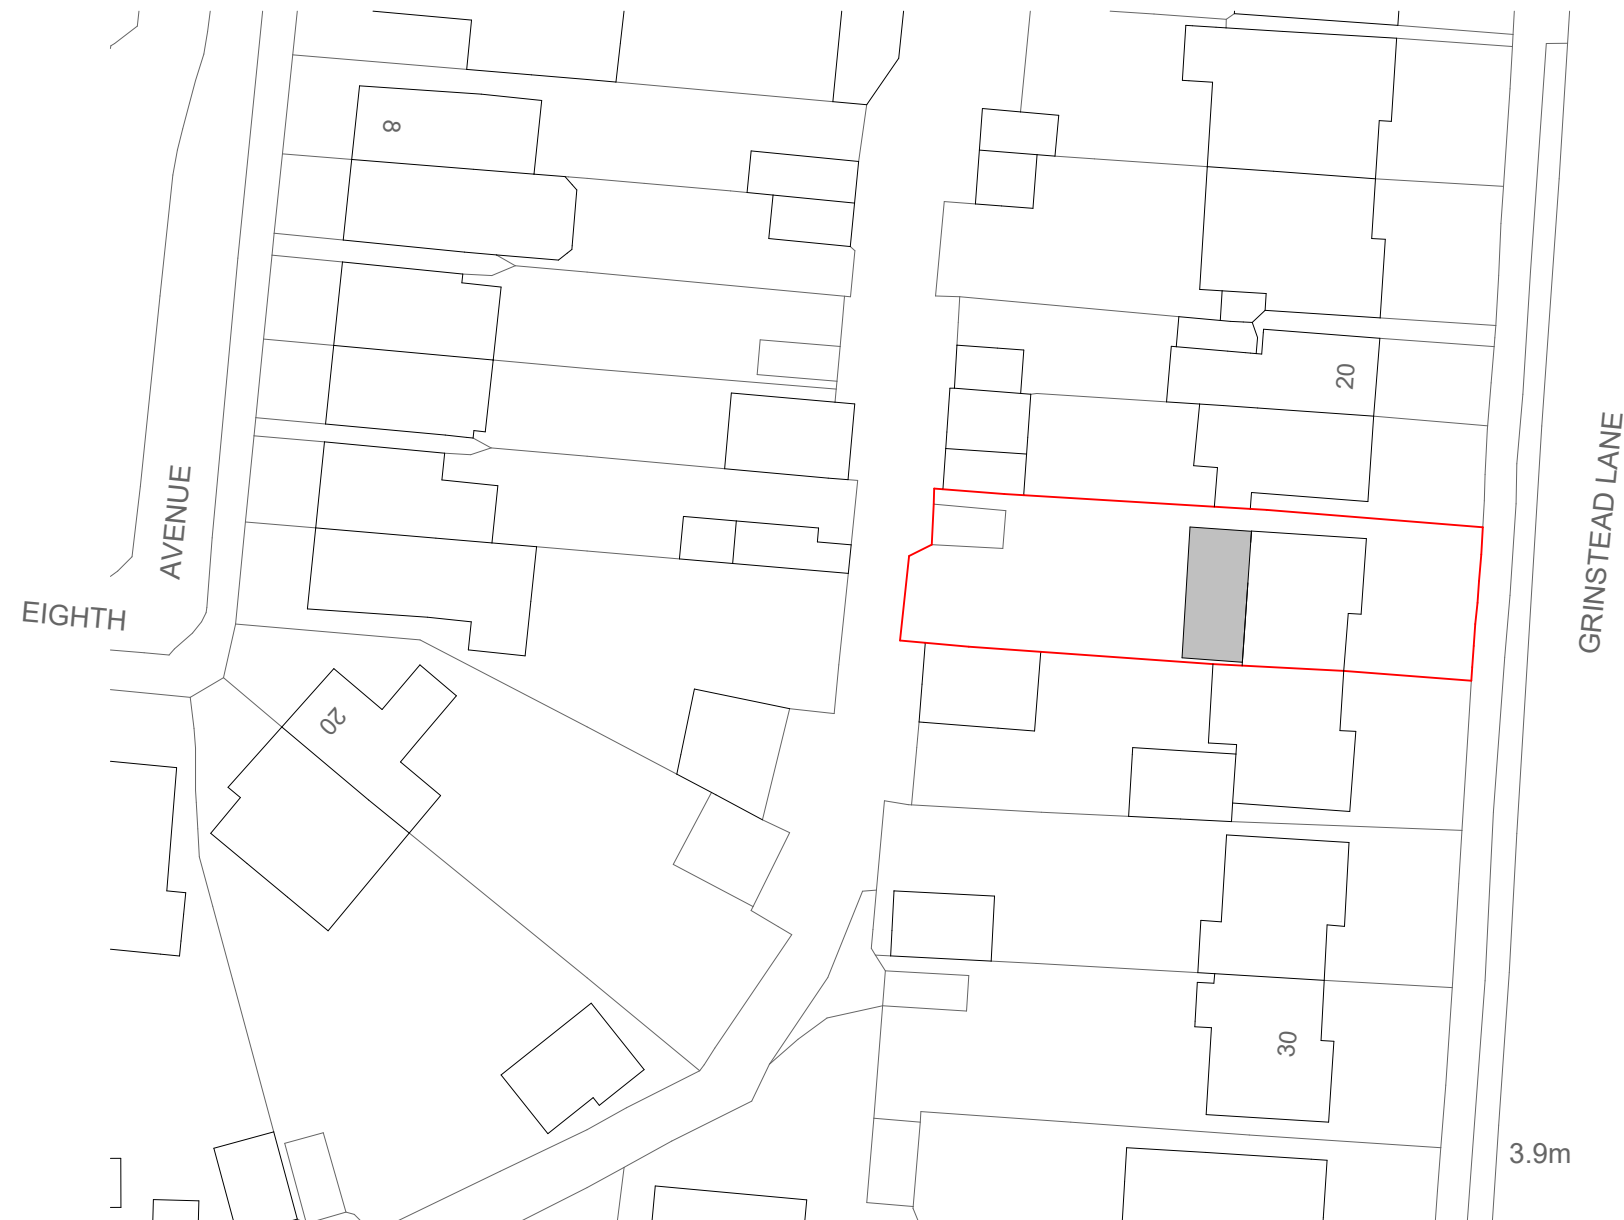

Site plan 1:1250

 

Site plan 1:500

 

Revisions			
Drawing Number		2026/18	Sheet 1 of 1
Size		A3	Scale 1:500, 1:1250
Project Proposed details January 2026			
Job Title 24 Grinstead Lane Lancing West Sussex BN15 9DY			
Do Not scale from this drawing except for planning as photocopies will be subject to distortion Drawings to be read in conjunction with all other Designers and structural engineers contract drawings and specifications: Any discrepancies must be brought to the attention of the Designer immediatally The contractor must verify all dimensions by site measurement before ordering materials or manufacturing components Substitute materials and products to those named will be acceptable if proven to be of equal or higher performance and not in conflict with other elements			
M.J.Humphrey Ltd  RICS  cabe chartered association of building engineers			
Mel Humphrey MRICS 9 Aldsworth Avenue Goring By Sea West Sussex BN12 4XQ		Adam Humphrey MCIOB 21 Pendine Avenue Worthing West Sussex BN11 2NA	
Mel@mjhumphrey.co.uk 07701055182		Adam@mjhumphrey.co.uk 07812419142	