





Existing North Elevation
1 : 100



Existing South Elevation
1 : 100

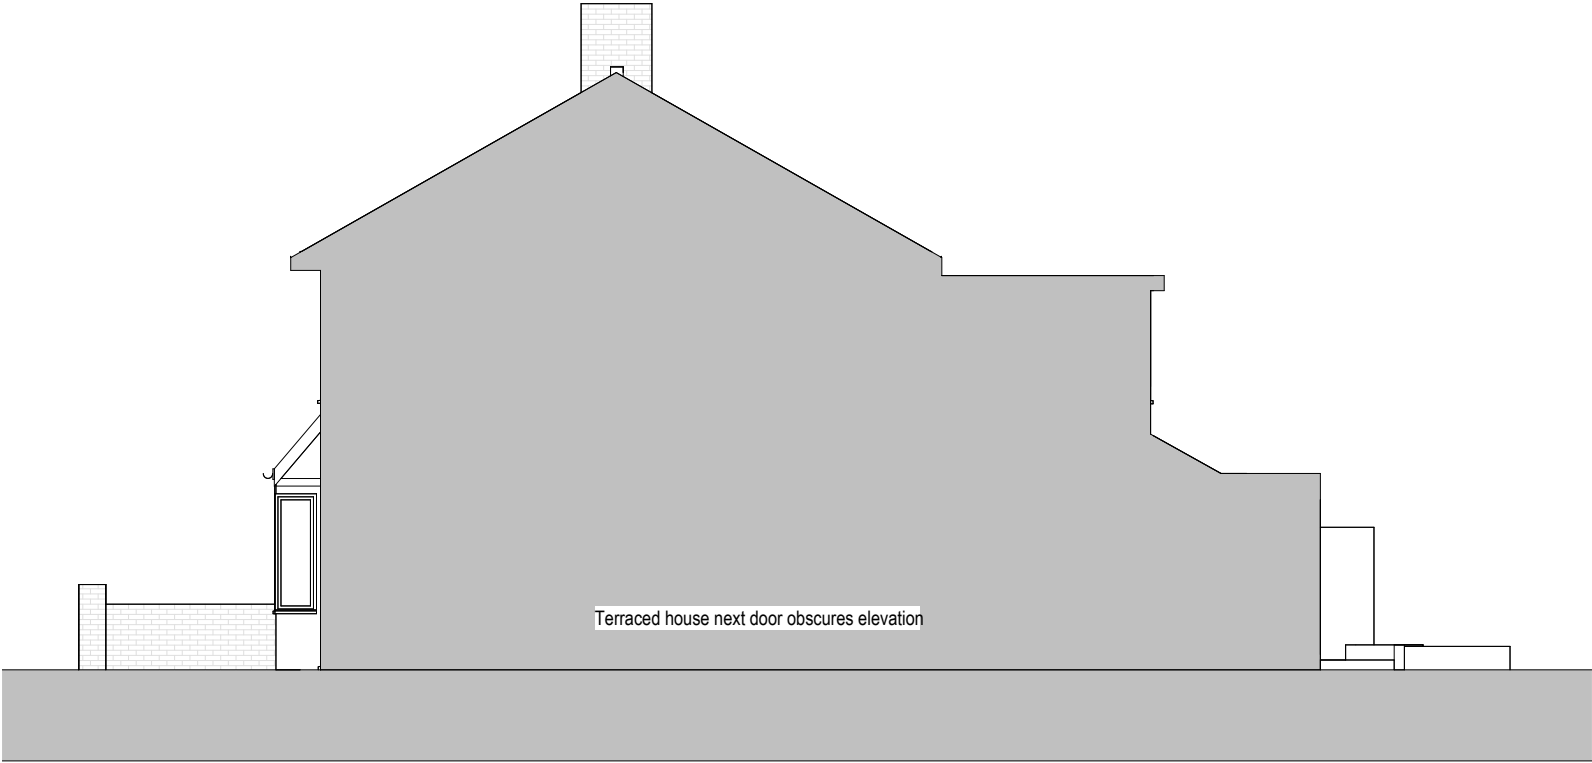

Existing East Elevation
1 : 100

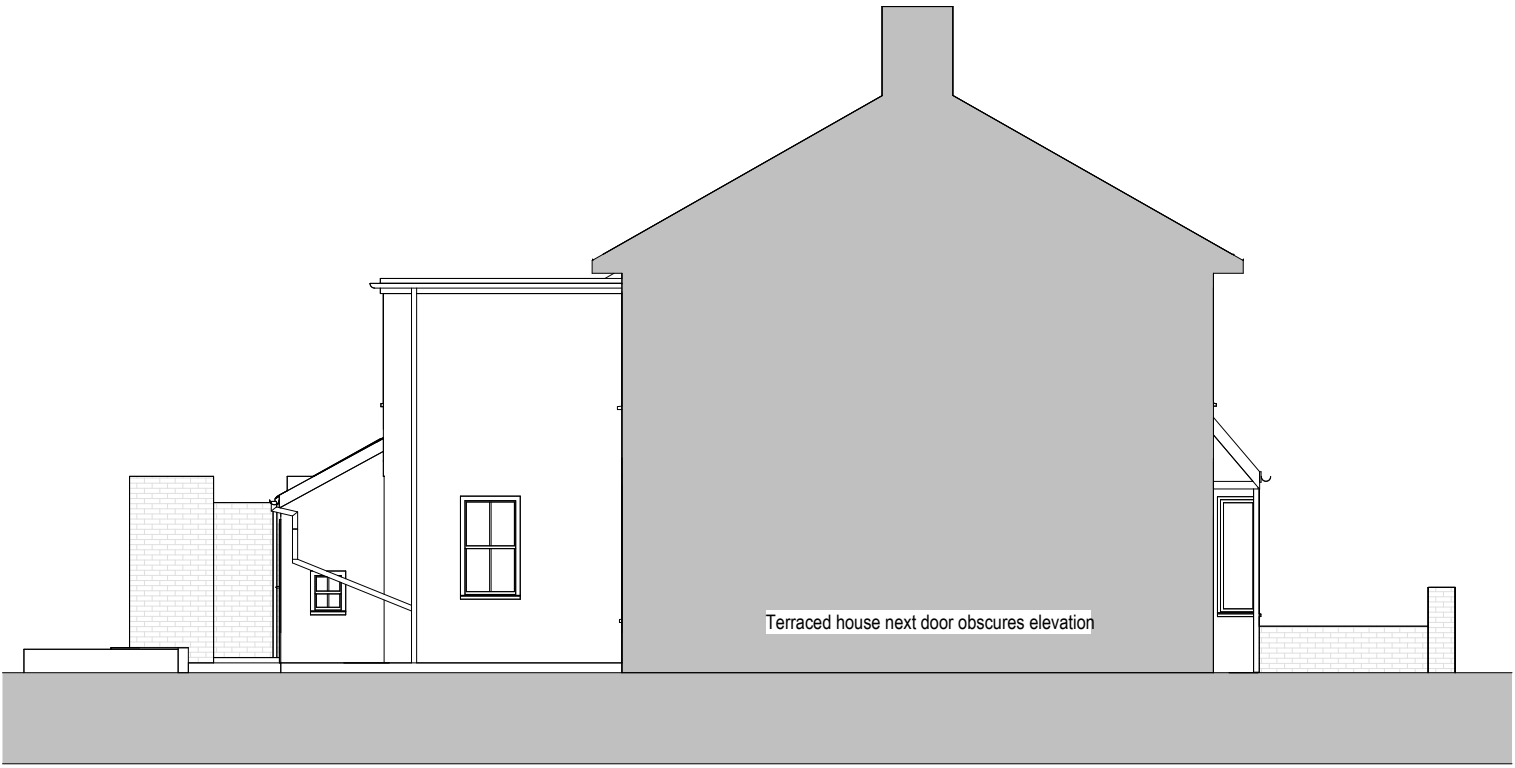

Existing West Elevation
1 : 100

Revisions			
No.	Description	Date	By
2	Revised elevations	04-08-26	
1	First Issue	29-07-26	

Notes:

GENERAL NOTES:

All dimensions & levels are preliminary and approximate and subject to utilities search, legal boundaries and detailed layouts/ design development through consultation.

Dimensions are to be checked on site by contractor & sub contractors prior to commencement of work, any discrepancies are to be highlighted immediately to the architects.



Project No. Project Name:
728 31 Albert Road

Drawing Name:
Existing Elevations

Drawing No.	Revision:	Suitability Description:
P006	P2	INFORMATION
Drawn: OG	Checked: GF	Orig Paper Size: A3