




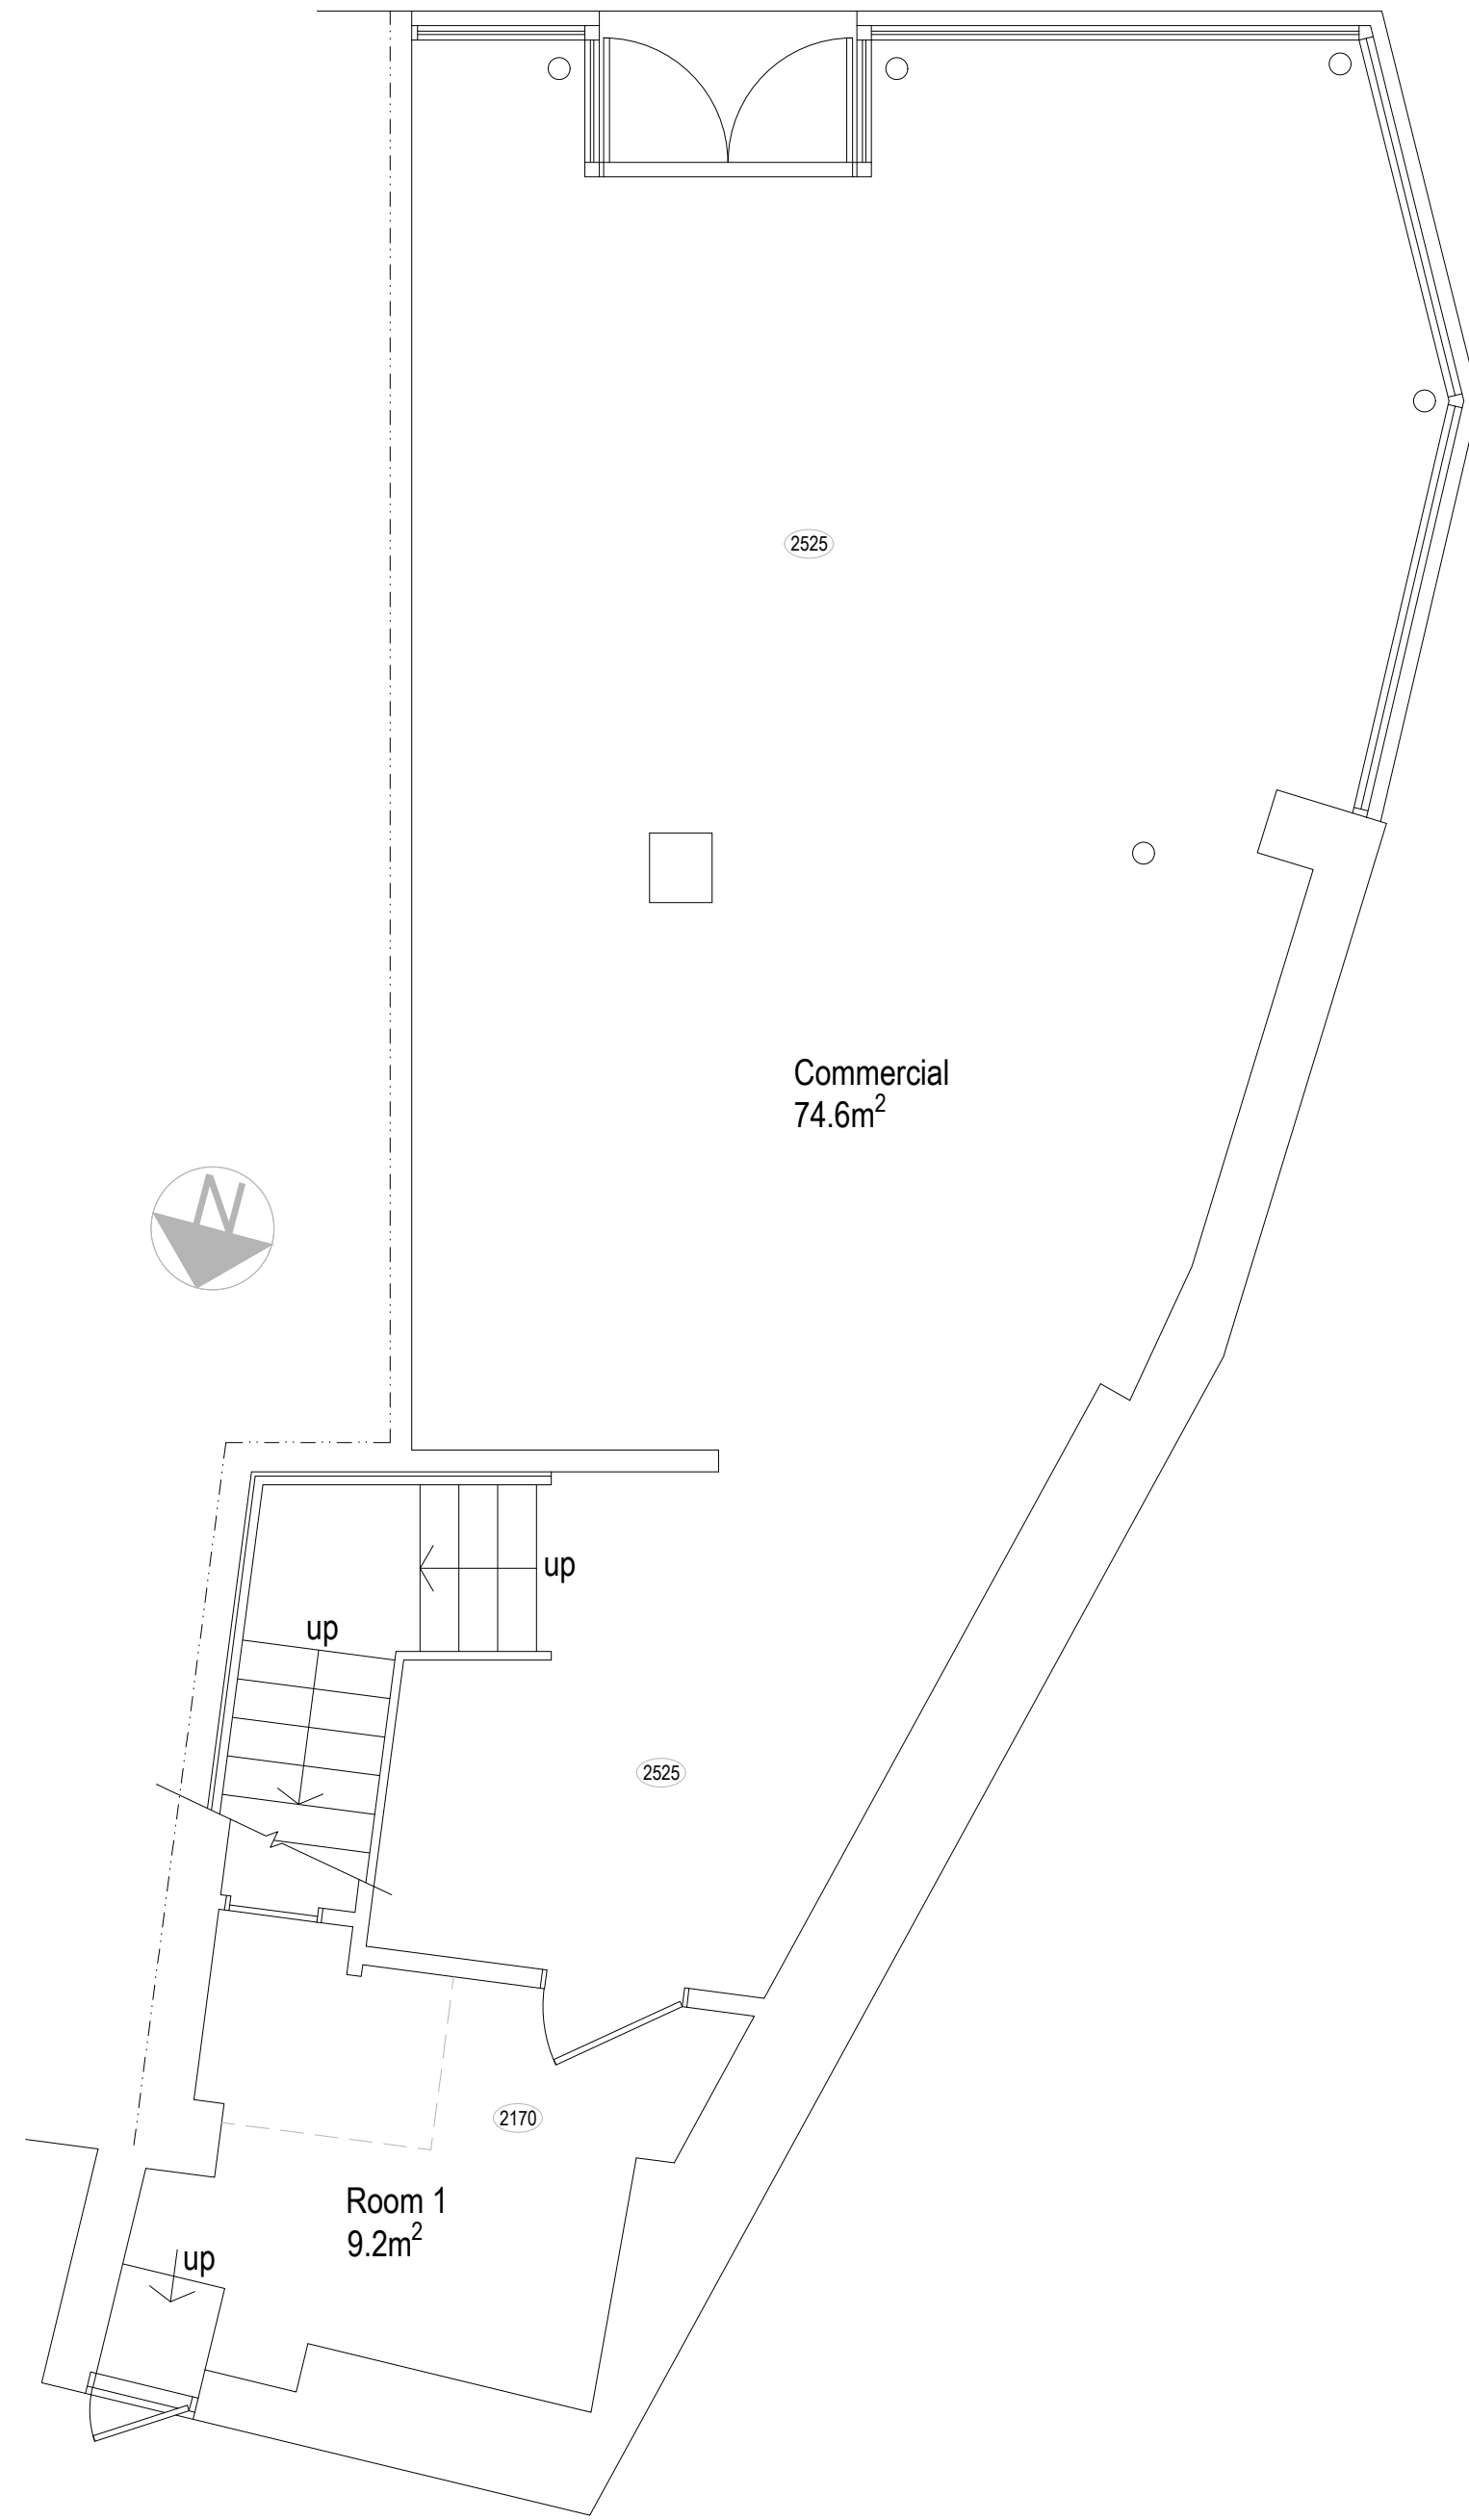


Existing Ground Floor Plan 85.2m² 1:50

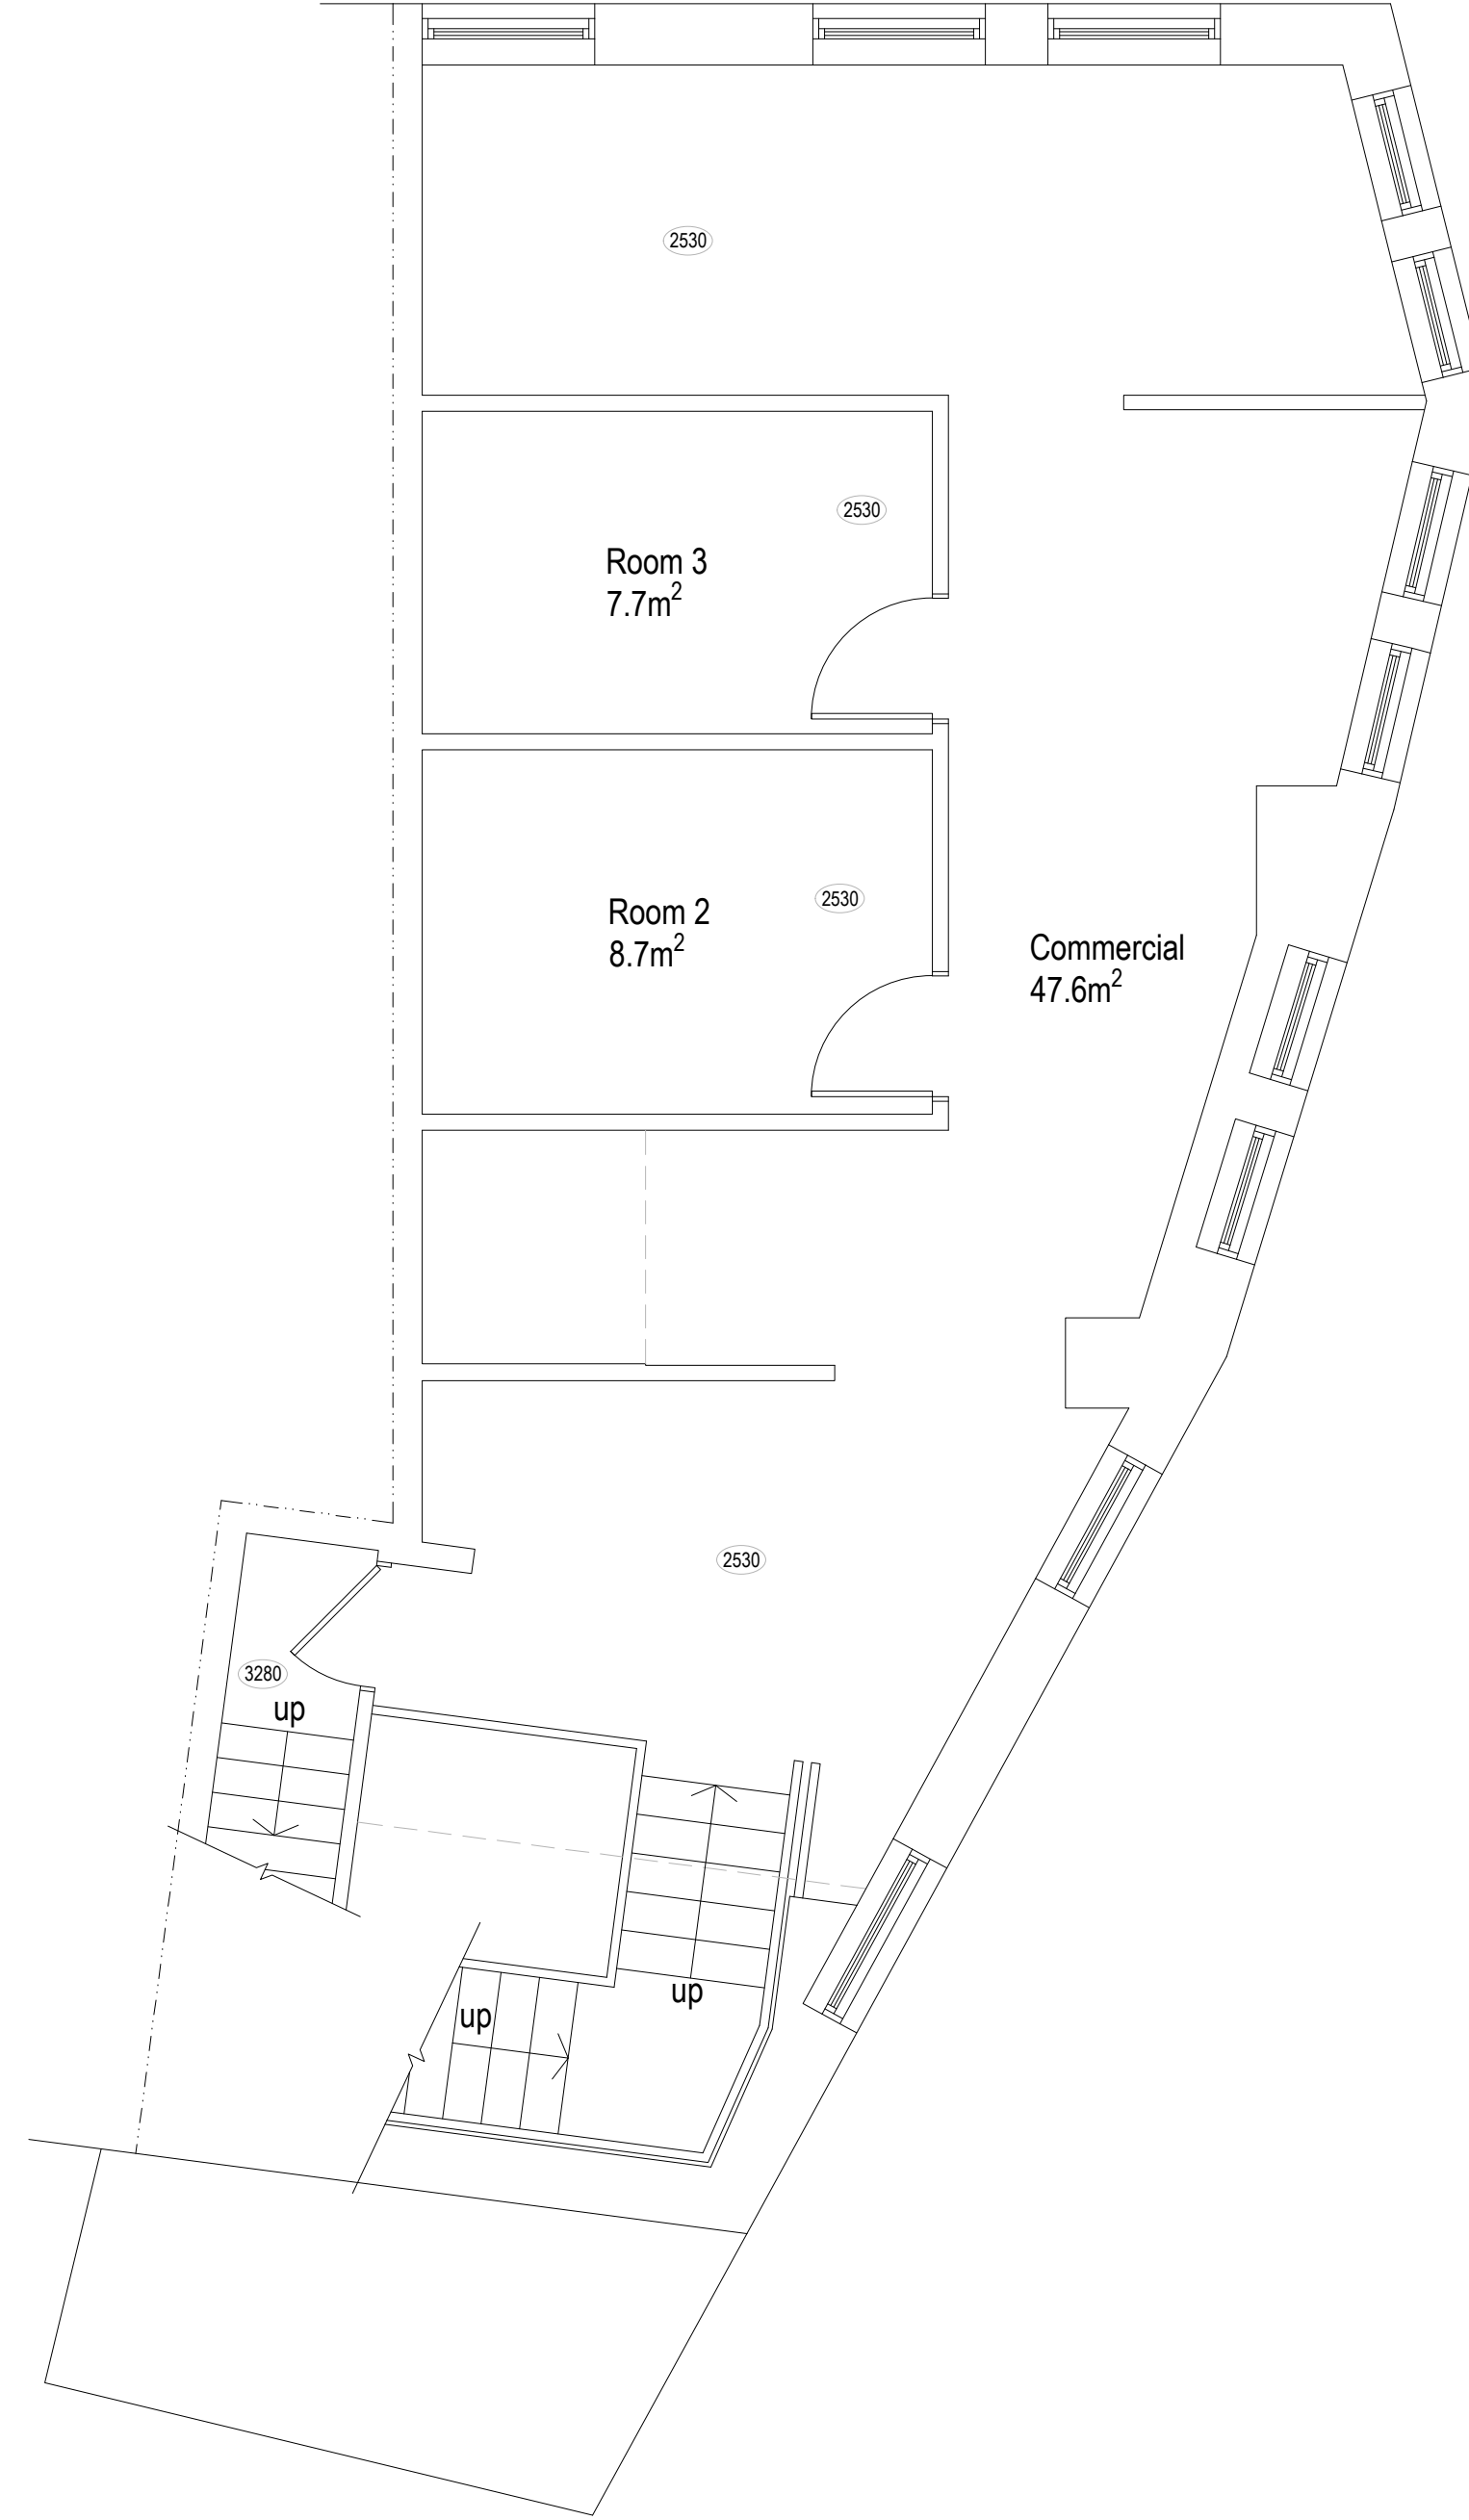

Existing First Floor Plan 78.3m² 1:50

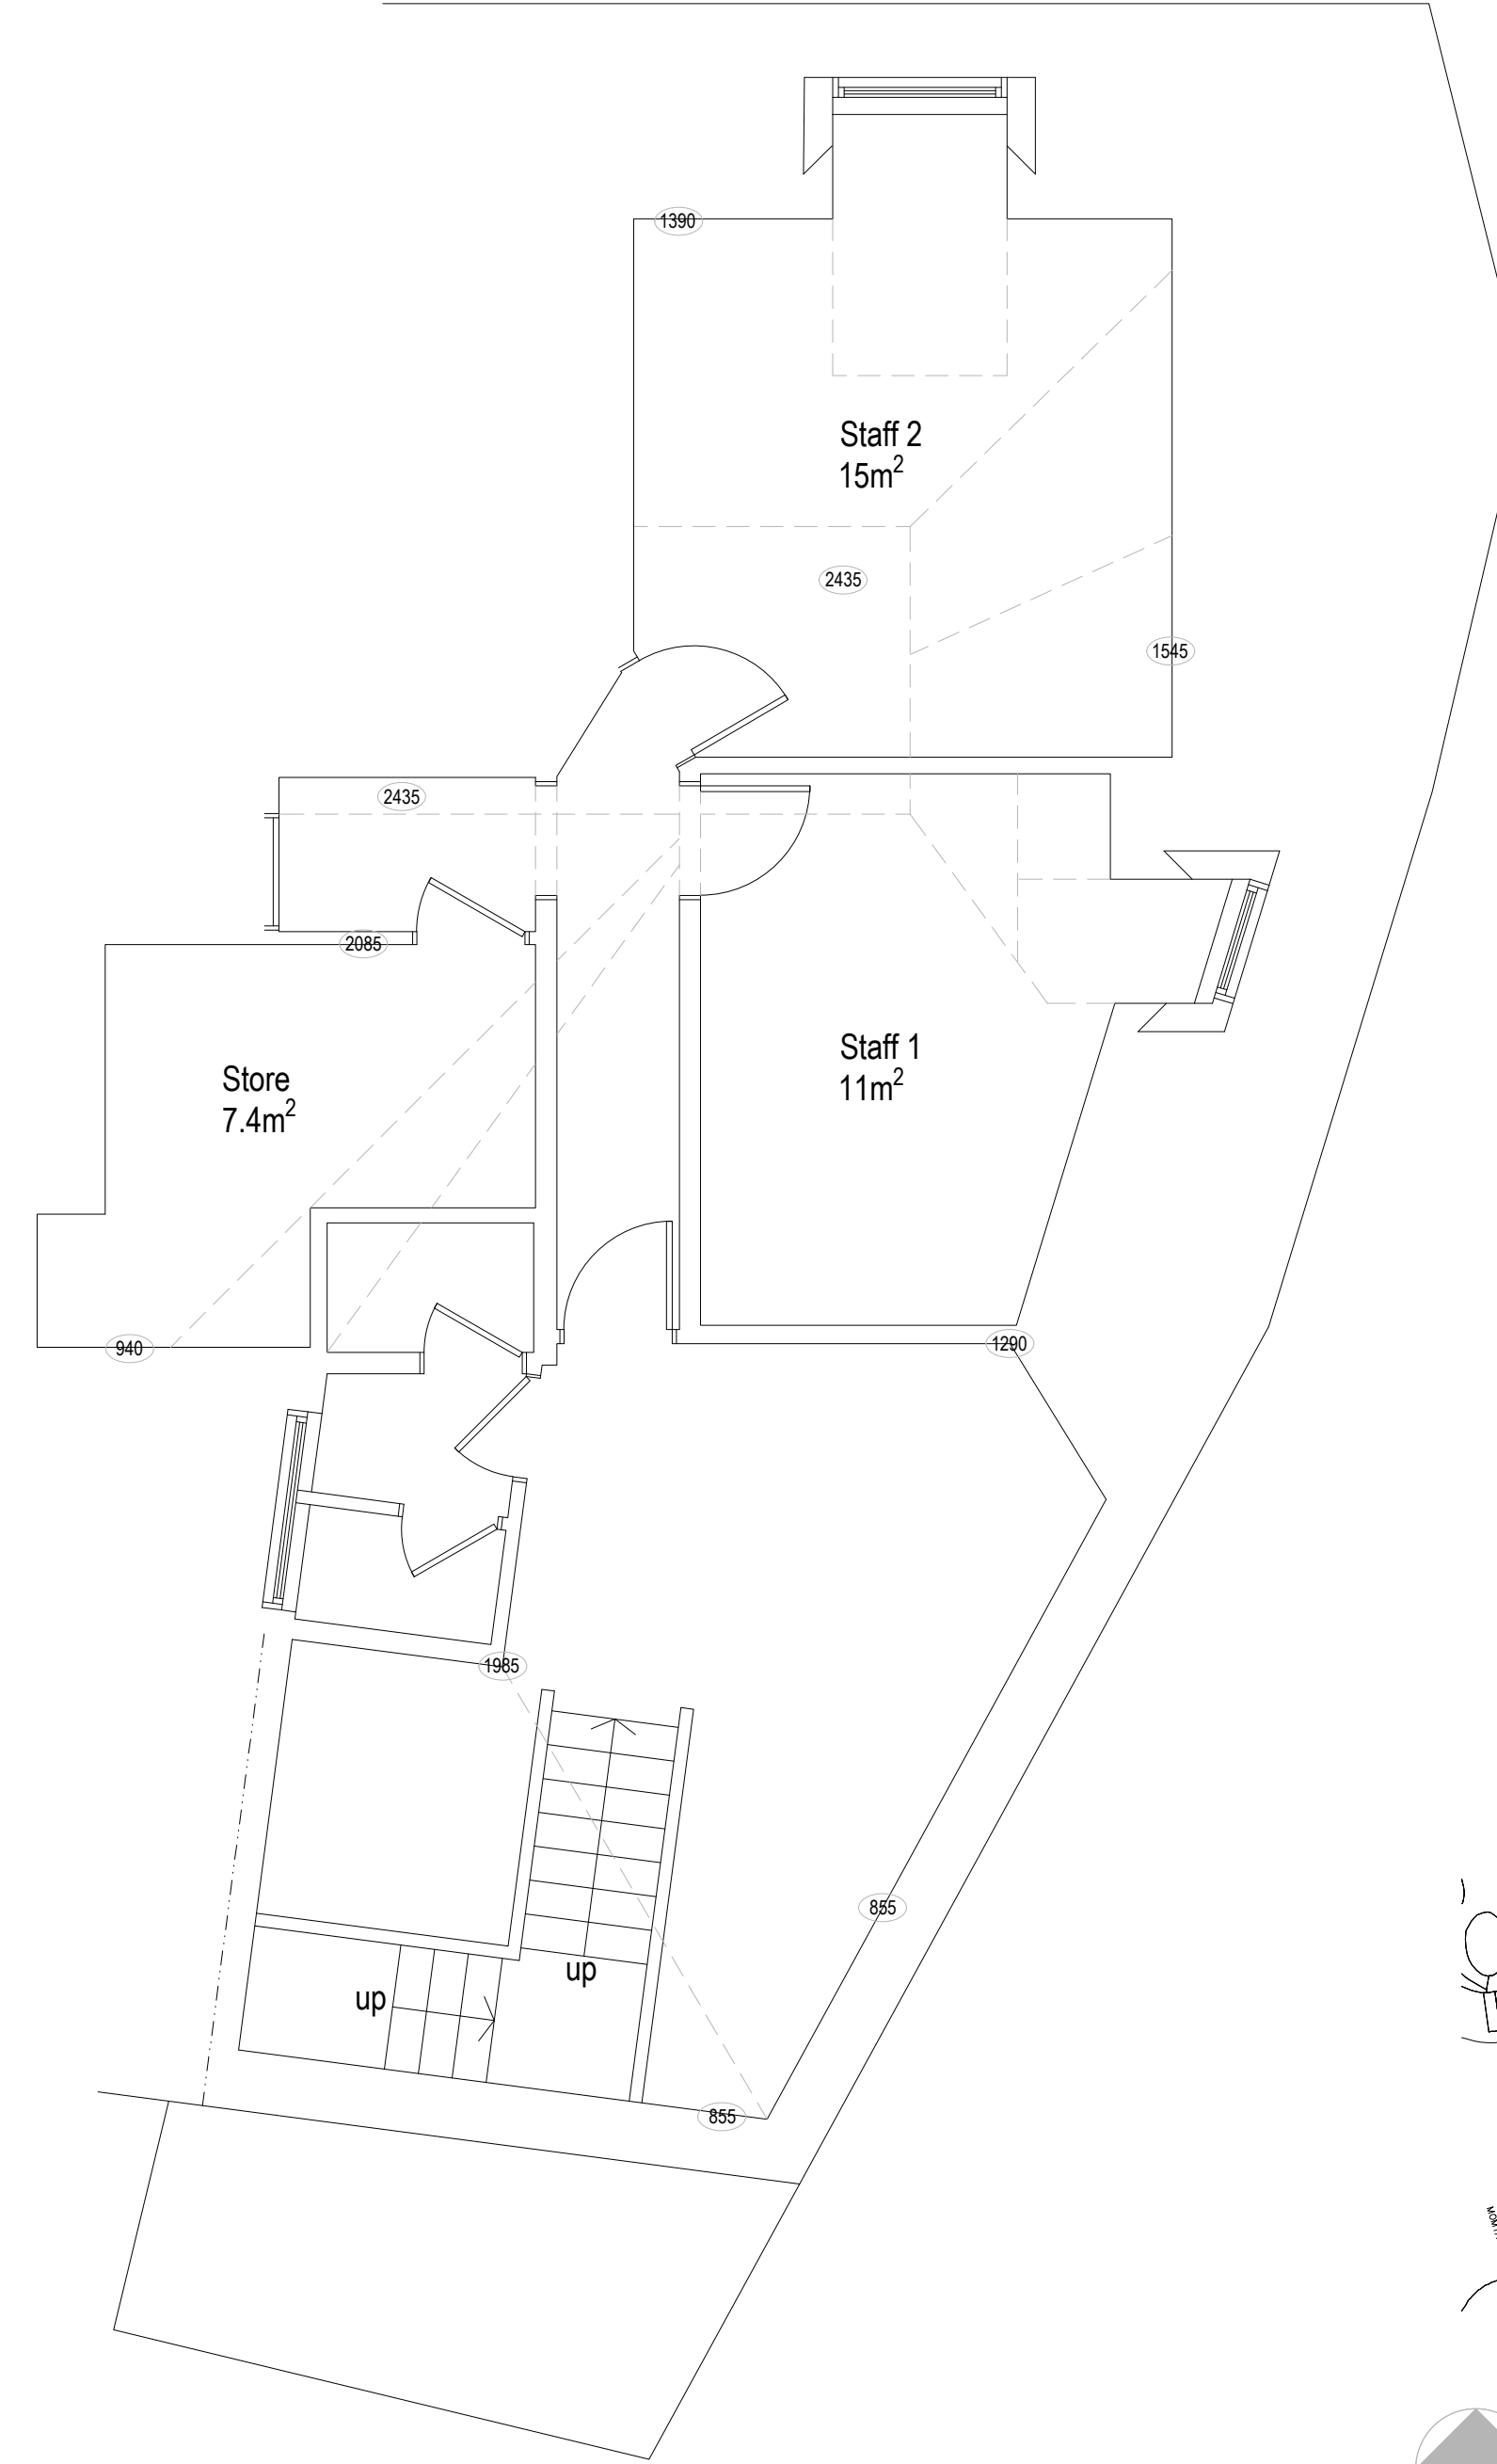


Existing Second Floor Plan 68m² 1:50

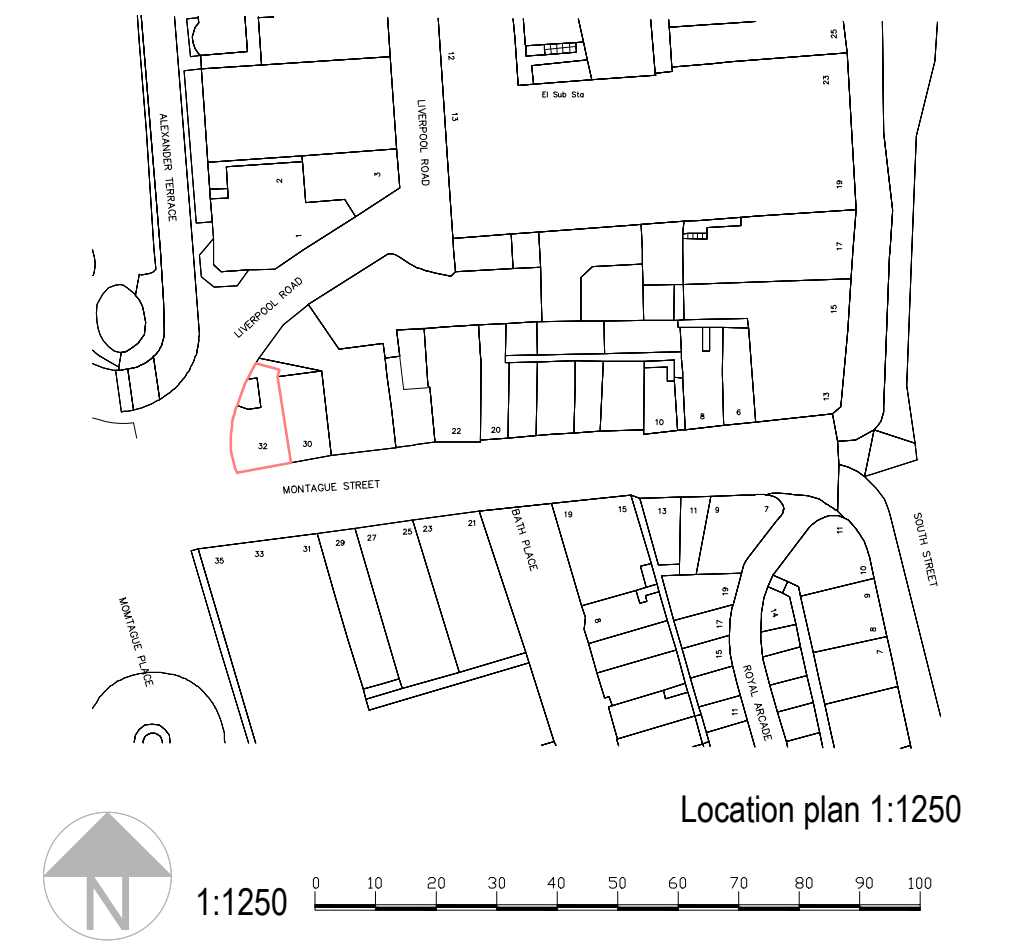


Existing Front Elevation (South) 1:100




Existing Side Elevation (West) 1:100

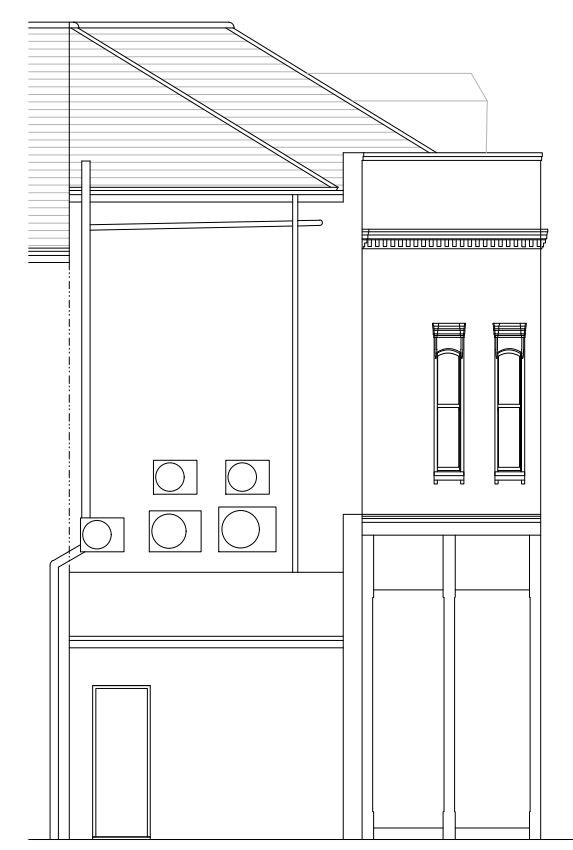

Existing Rear Elevation (North) 1:100

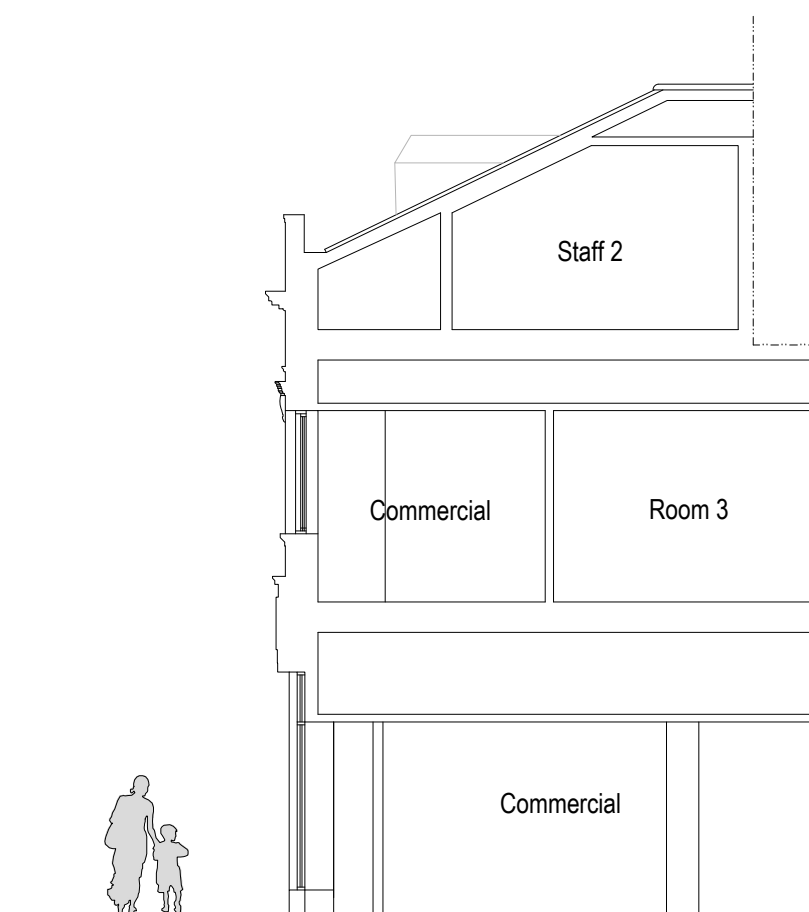

Existing Section 1:100

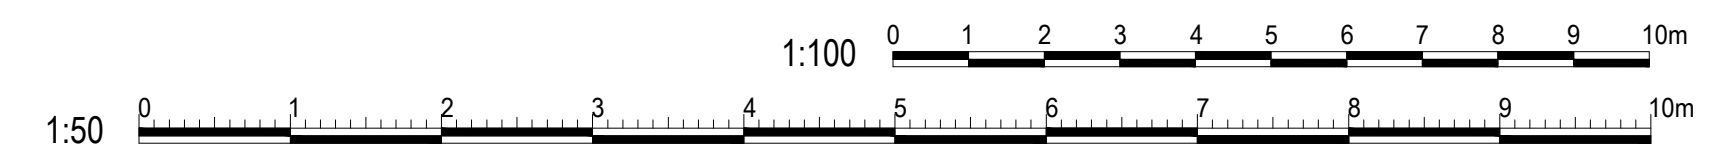

amendments	
client	Moretons Investments Ltd
project	32 Montague Street Worthing BN11 3HA
project ref.	3231
drawing title	Existing
drawn by	AW
date	June 26
scale	1:50/100@ A1
www.bpmnet.co.uk	info@bpmnet.co.uk
Check all dimensions on site before all work is commenced	All goods materials workmanship to conform with current building regs BSS and COP's