


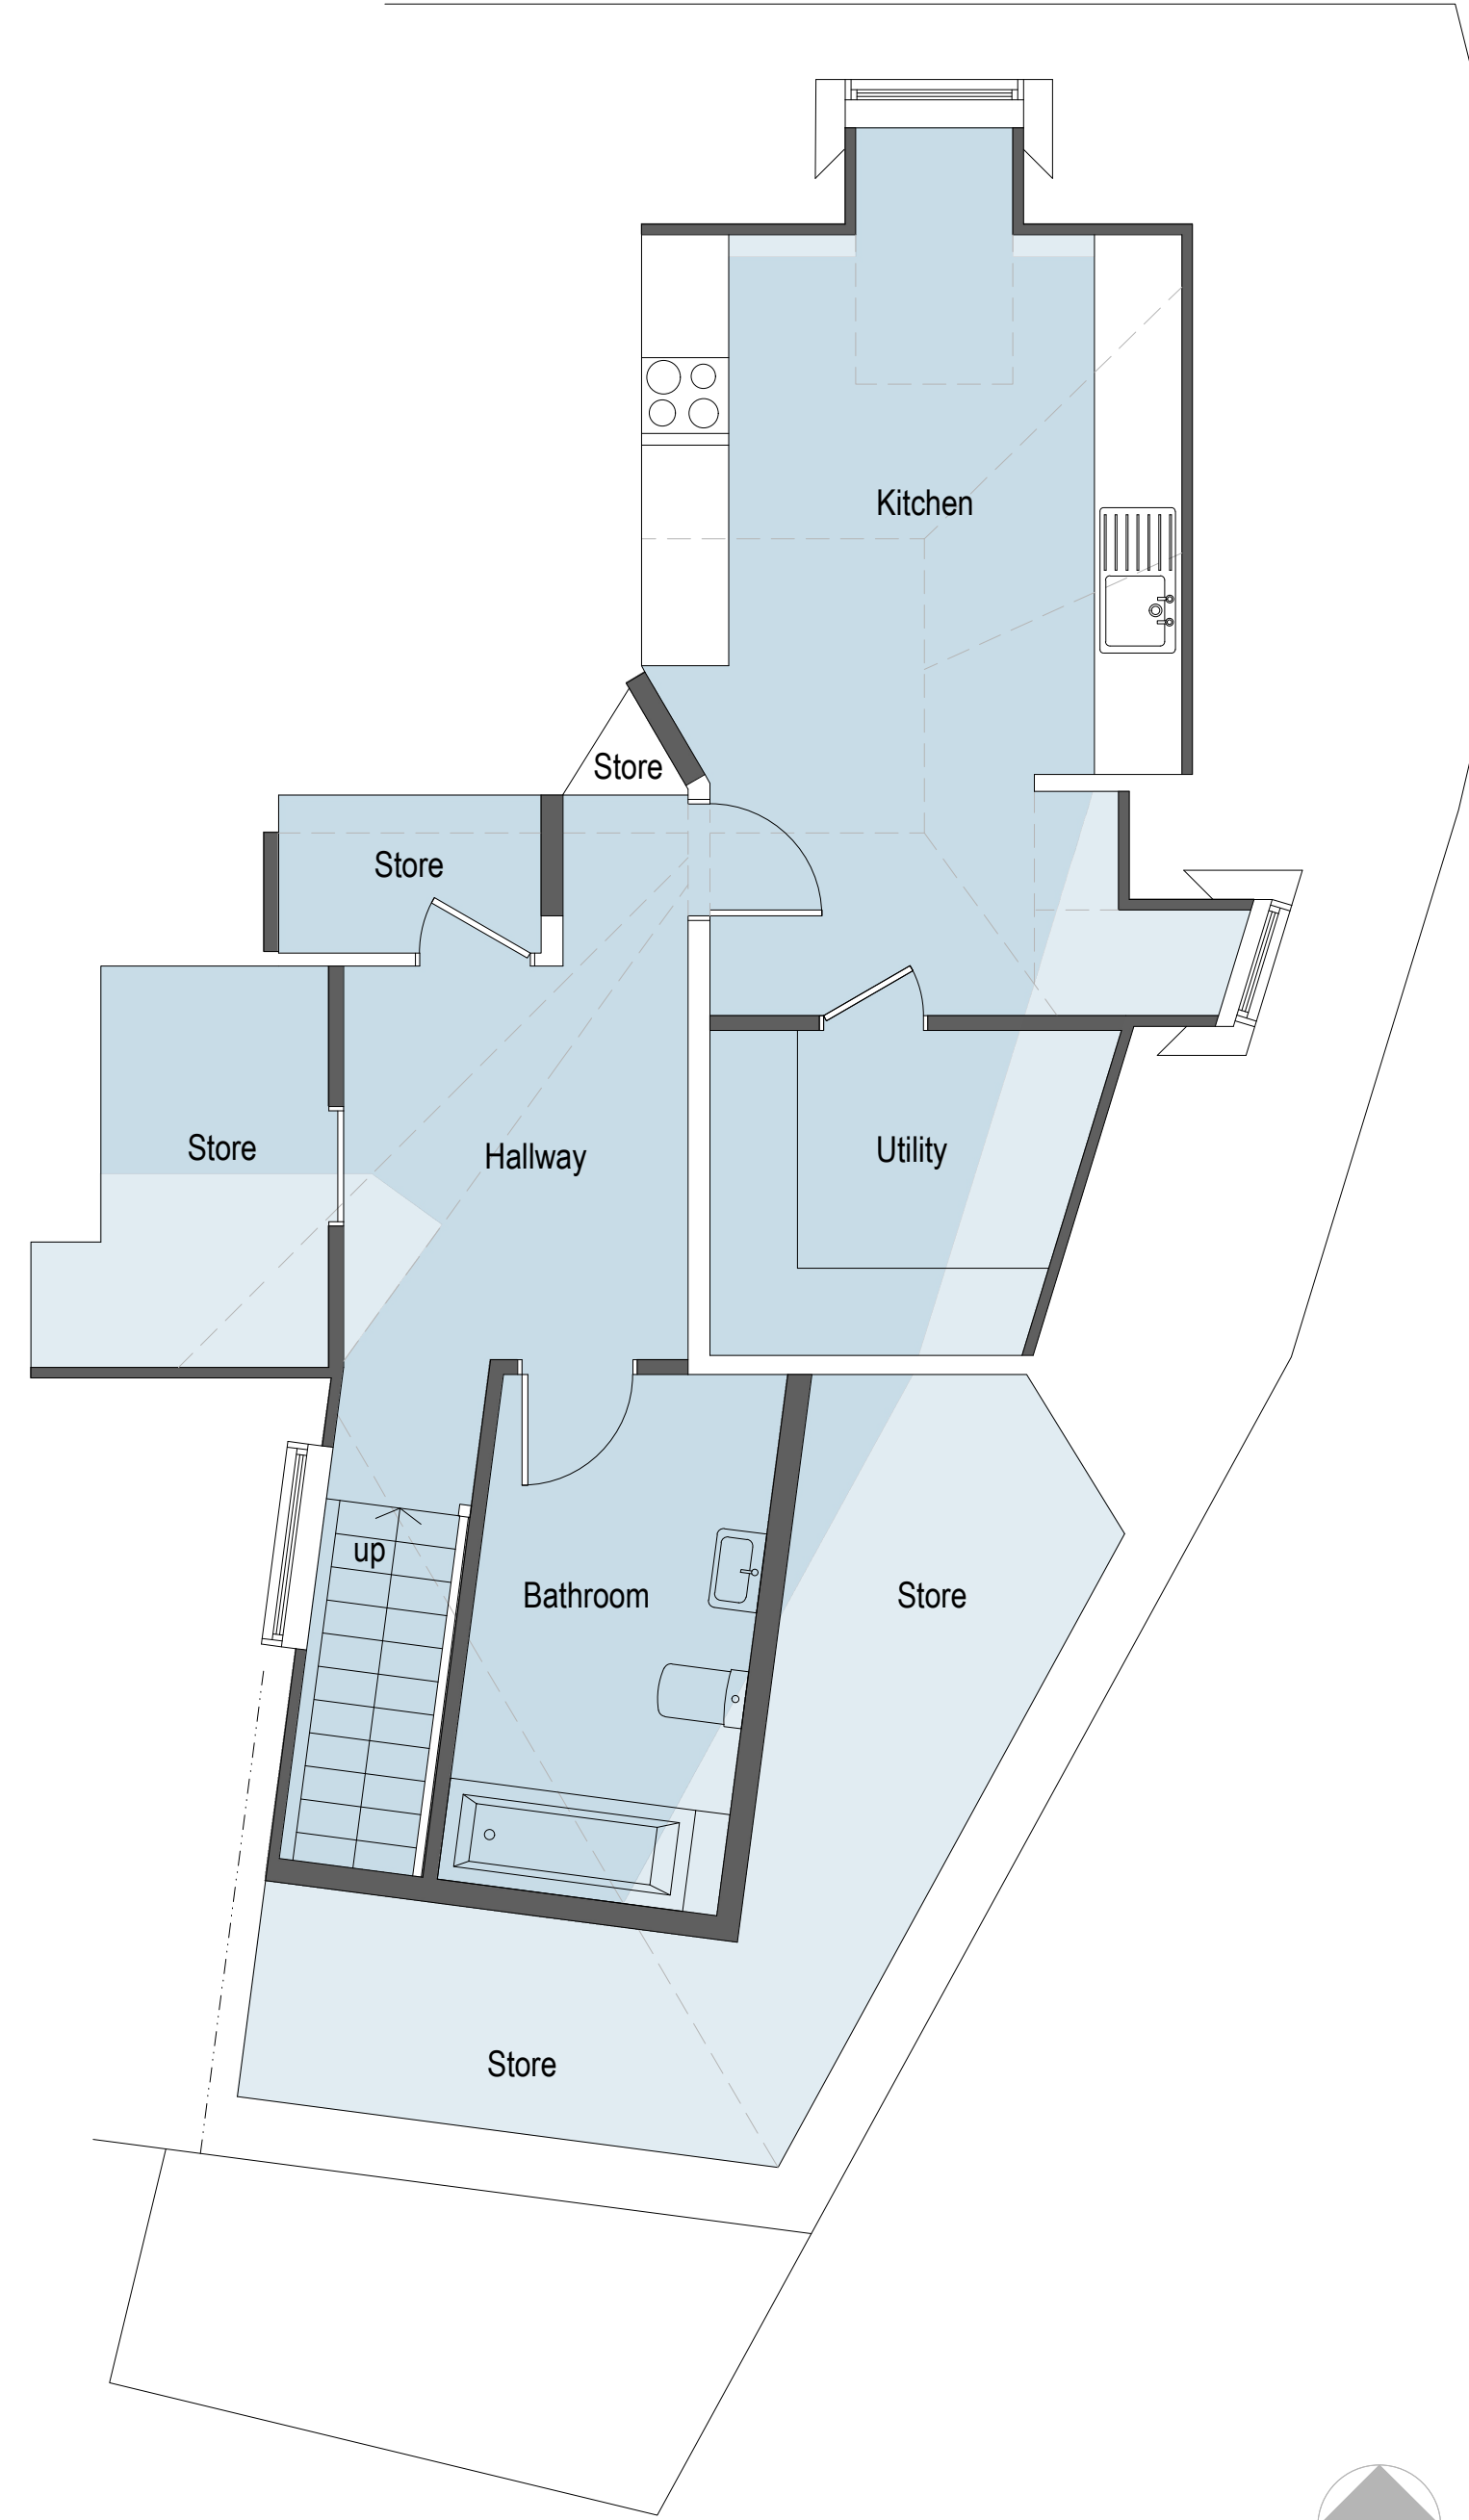


Proposed Ground Floor Plan 1:50



Proposed First Floor Plan 1:50




Proposed Second Floor Plan 1:50

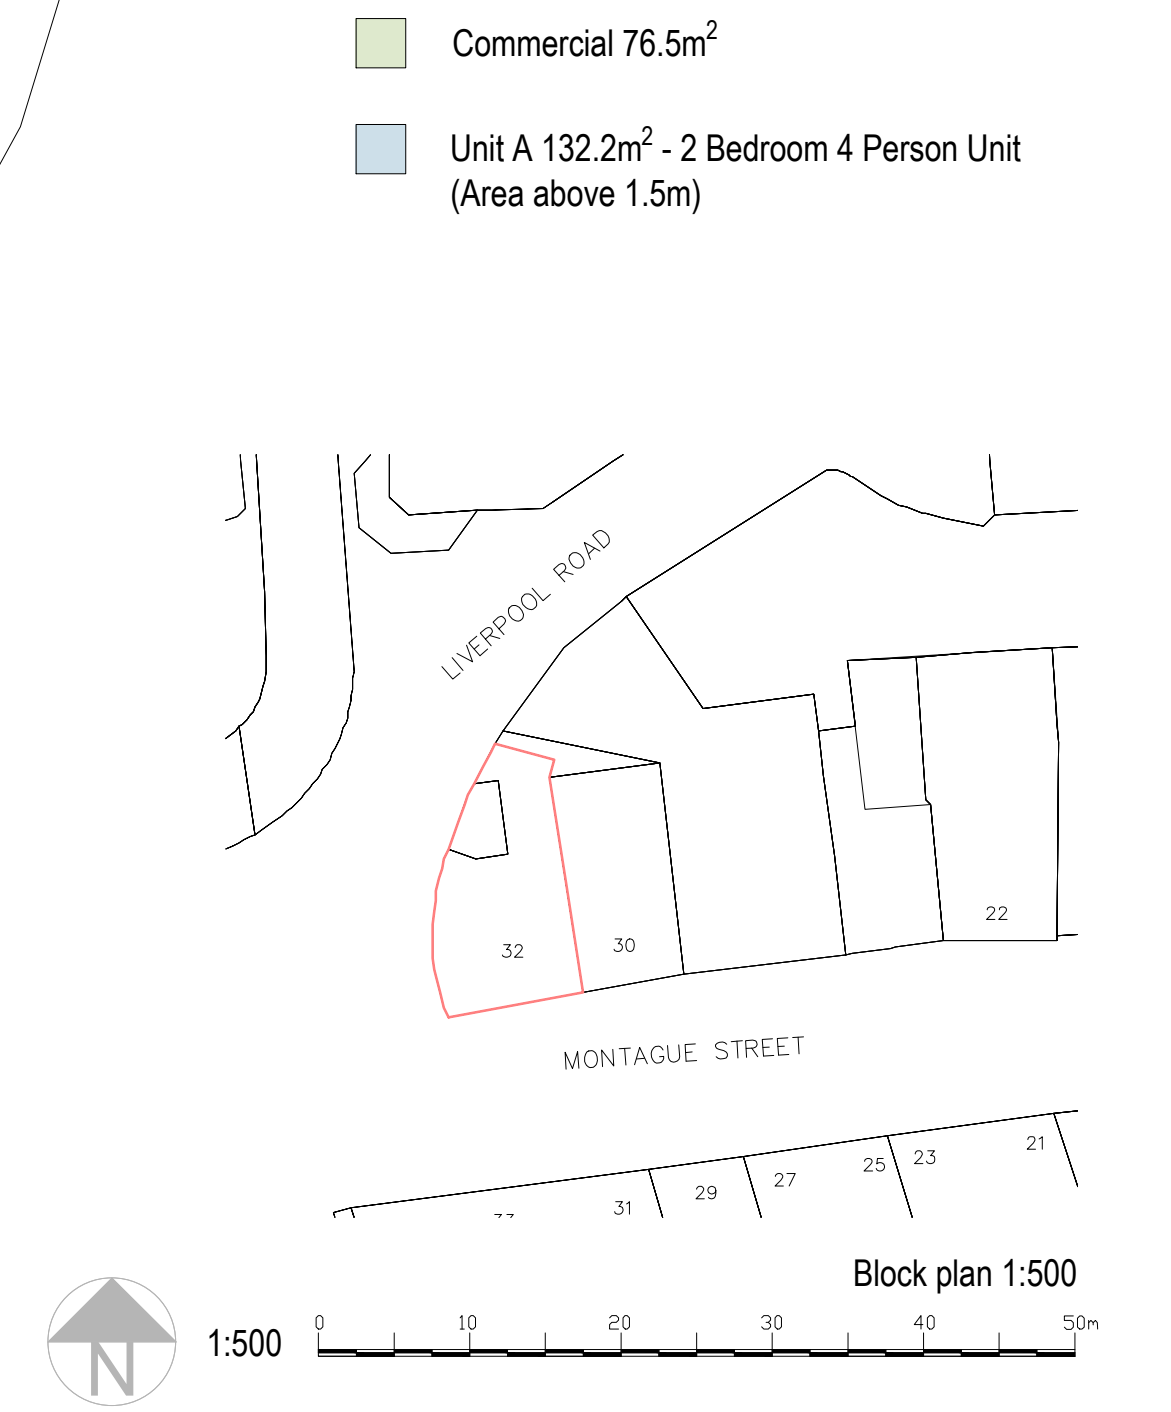


Proposed Front Elevation (South) 1:100



Proposed Side Elevation (West) 1:100

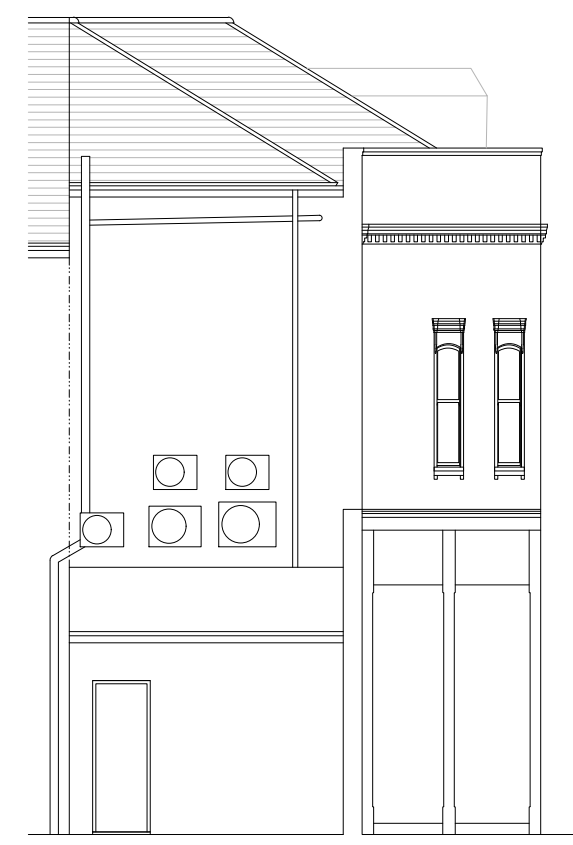


Proposed Rear Elevation (North) 1:100

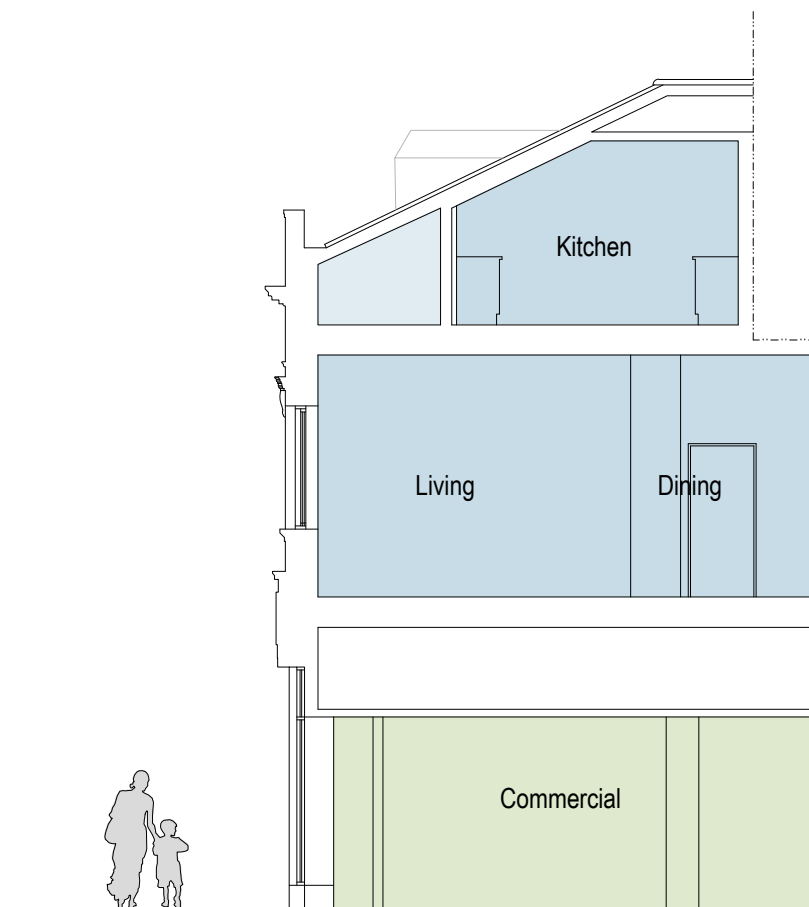

Proposed Section 1:100

No external changes to be made as part of application

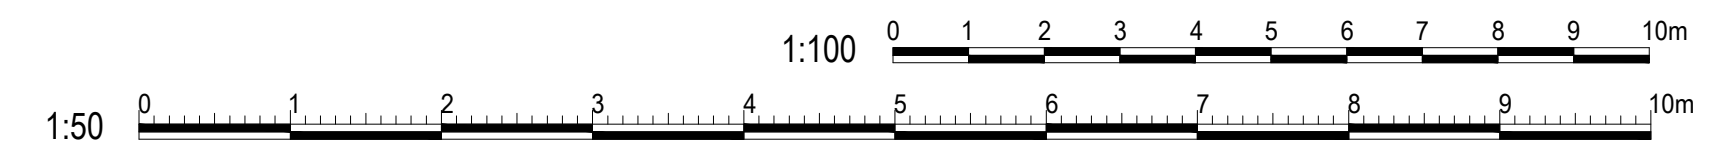

amendments	
client	Moretons Investments Ltd
project	32 Montague Street Worthing BN11 3HA
project ref.	3231
drawing title	Proposed
drawn by	AW
date	June 26
scale	1:50/100@ A1
	www.bpmnet.co.uk info@bpmnet.co.uk
Check all dimensions on site before all work is commenced	
All goods materials workmanship to conform with current building regs BSS and COP's	