



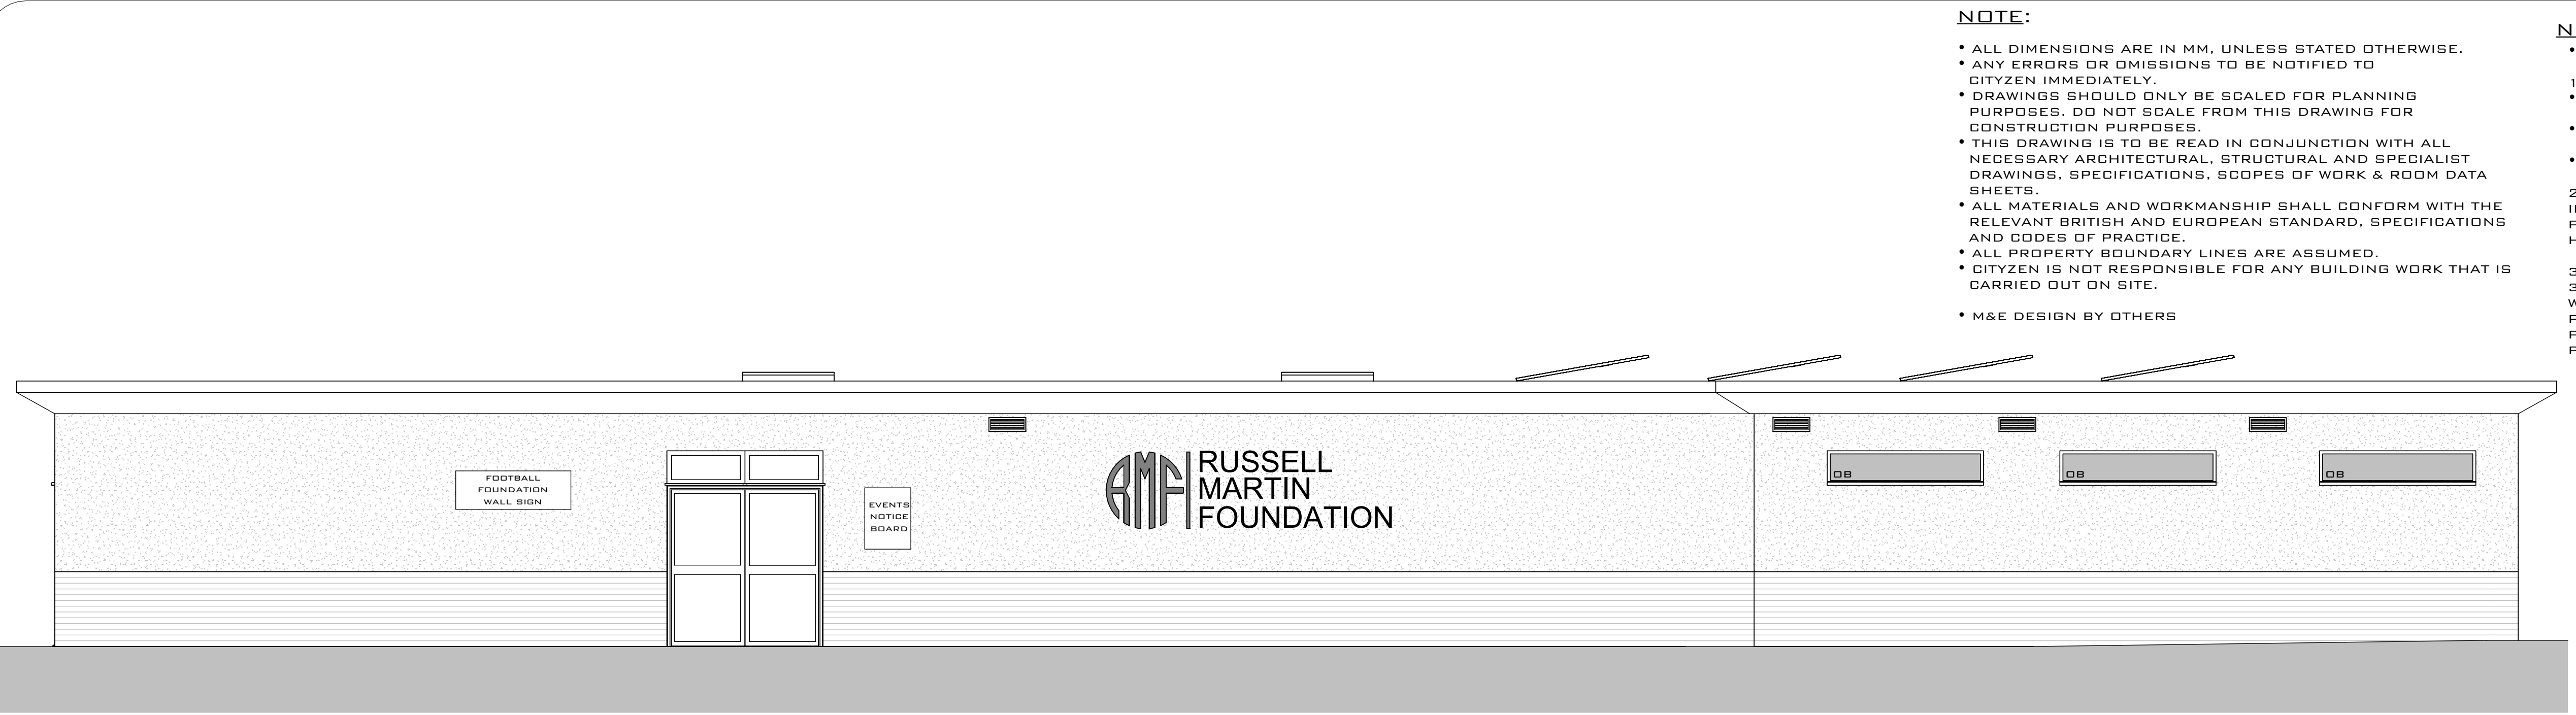


PROPOSED EAST ELEVATION - PUBLIC BOUNDARY
1 : 50 @ A1

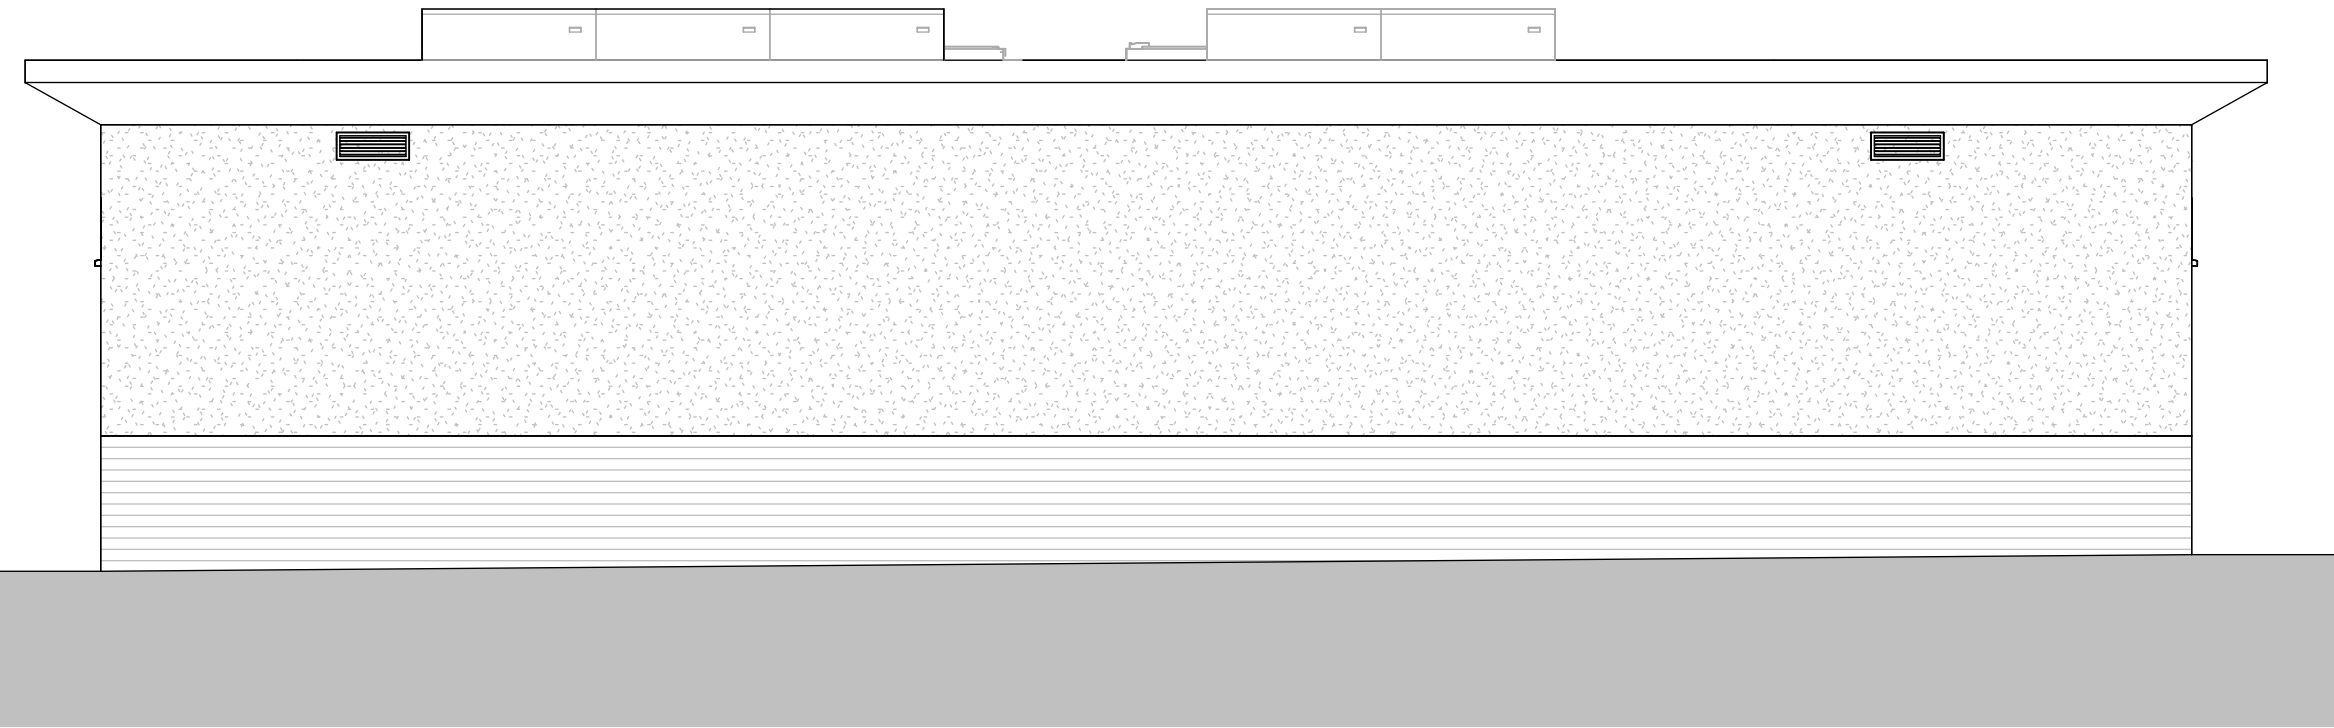

PROPOSED NORTH ELEVATION - FACING NEIGHBOUR
1 : 50 @ A1



PROPOSED SOUTH ELEVATION - SPECTATOR AREA FACING
1 : 50 @ A1

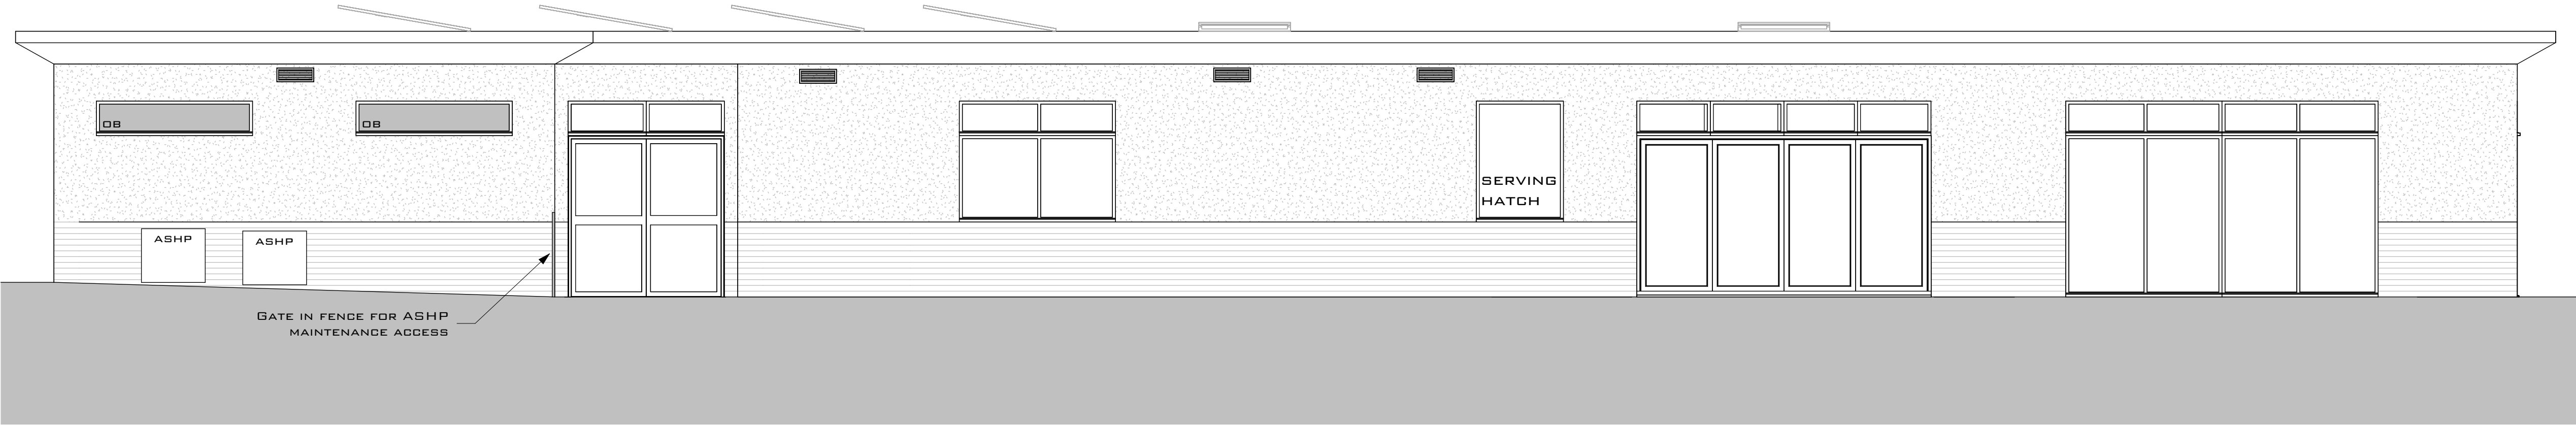

PROPOSED WEST ELEVATION - PITCH FACING
1 : 50 @ A1

NOTE:

- ALL DIMENSIONS ARE IN MM, UNLESS STATED OTHERWISE.
- ANY ERRORS OR OMISSIONS TO BE NOTIFIED TO CITYZEN IMMEDIATELY.
- DRAWINGS SHOULD ONLY BE SCALED FOR PLANNING PURPOSES. DO NOT SCALE FROM THIS DRAWING FOR CONSTRUCTION PURPOSES.
- THIS DRAWING IS TO BE READ IN CONJUNCTION WITH ALL NECESSARY ARCHITECTURAL, STRUCTURAL AND SPECIALIST DRAWINGS, SPECIFICATIONS, SCOPES OF WORK & ROOM DATA SHEETS.
- ALL MATERIALS AND WORKMANSHIP SHALL CONFORM WITH THE RELEVANT BRITISH AND EUROPEAN STANDARD, SPECIFICATIONS AND CODES OF PRACTICE.
- ALL PROPERTY BOUNDARY LINES ARE ASSUMED.
- CITYZEN IS NOT RESPONSIBLE FOR ANY BUILDING WORK THAT IS CARRIED OUT ON SITE.
- M&E DESIGN BY OTHERS

NOTE:

- IF IN ANY DOUBT, ASK.
- 1) ALL PROJECTS MUST HAVE THE FOLLOWING:
 - WORKERS WITH THE RIGHT SKILLS, KNOWLEDGE TRAINING AND EXPERIENCE.
 - CONTRACTORS PROVIDING APPROPRIATE SUPERVISION, INSTRUCTION AND INFORMATION.
 - A WRITTEN CONSTRUCTION PHASE PLAN.
- 2) WHERE MORE THAN ONE CONTRACTOR IS INVOLVED, A PRINCIPLE DESIGNER AND A PRINCIPLE CONTRACTOR MUST BE APPOINTED. A HEALTH A SAFETY FILE WILL ALSO BE REQUIRED.
- 3) IF WORK IS SCHEDULED TO LAST LONGER THAN 30 WORKING DAYS AND HAVE MORE THAN 20 WORKERS WORKING SIMULTANEOUSLY AT ANY POINT IN THE PROJECT OR EXCEEDS 500 PERSON DAYS THE CLIENT MUST ALSO NOTIFY PROJECT TO HSE.

P06	08.04.26	PLANNING ISSUE	MQ CS CS
P05	25.03.26	ISSUED FOR REVIEW	MQ CS CS
P04	23.03.26	WIP ISSUED	MQ CS CS
P03	17.03.26	STEP IN BUILDING REMOVED	MQ CS CS
P02	10.03.26	COMMENTS INCORPORATED AND ISSUED FOR REVIEW	MQ CS CS

P01	06.02.26	ISSUED FOR REVIEW	MQ CS CS
REV	DATE	REVISION	DRN CHD APP

CITYZEN
ARCHITECTURE | ENVIRONMENT

MARITIME HOUSE
BASIN ROAD NORTH
ROVE
EAST SUSSEX
BN4 1 1WE
COPYRIGHT CITYZEN LIMITED

CONTACT@CITYZENDESIGN.CO.UK
WWW.CITYZENDESIGN.CO.UK
01273 915010



CLIENT:
ADUR DISTRICT COUNCIL

PROJECT:
SOUTHWICK FOOTBALL CLUBHOUSE

TITLE:
PROPOSED ELEVATIONS

SCALE:
1 : 50 @ A1

DESIGNER: MATT QUINE	DATE: 19/01/26	REVISION: P06
PURPOSE OF DRAWING: INFORMATION	SUITABILITY: S2	RIBA STAGE: 3

DRAWING NUMBER:
2555-CTZ-XX-XX-DR-A-3050

