


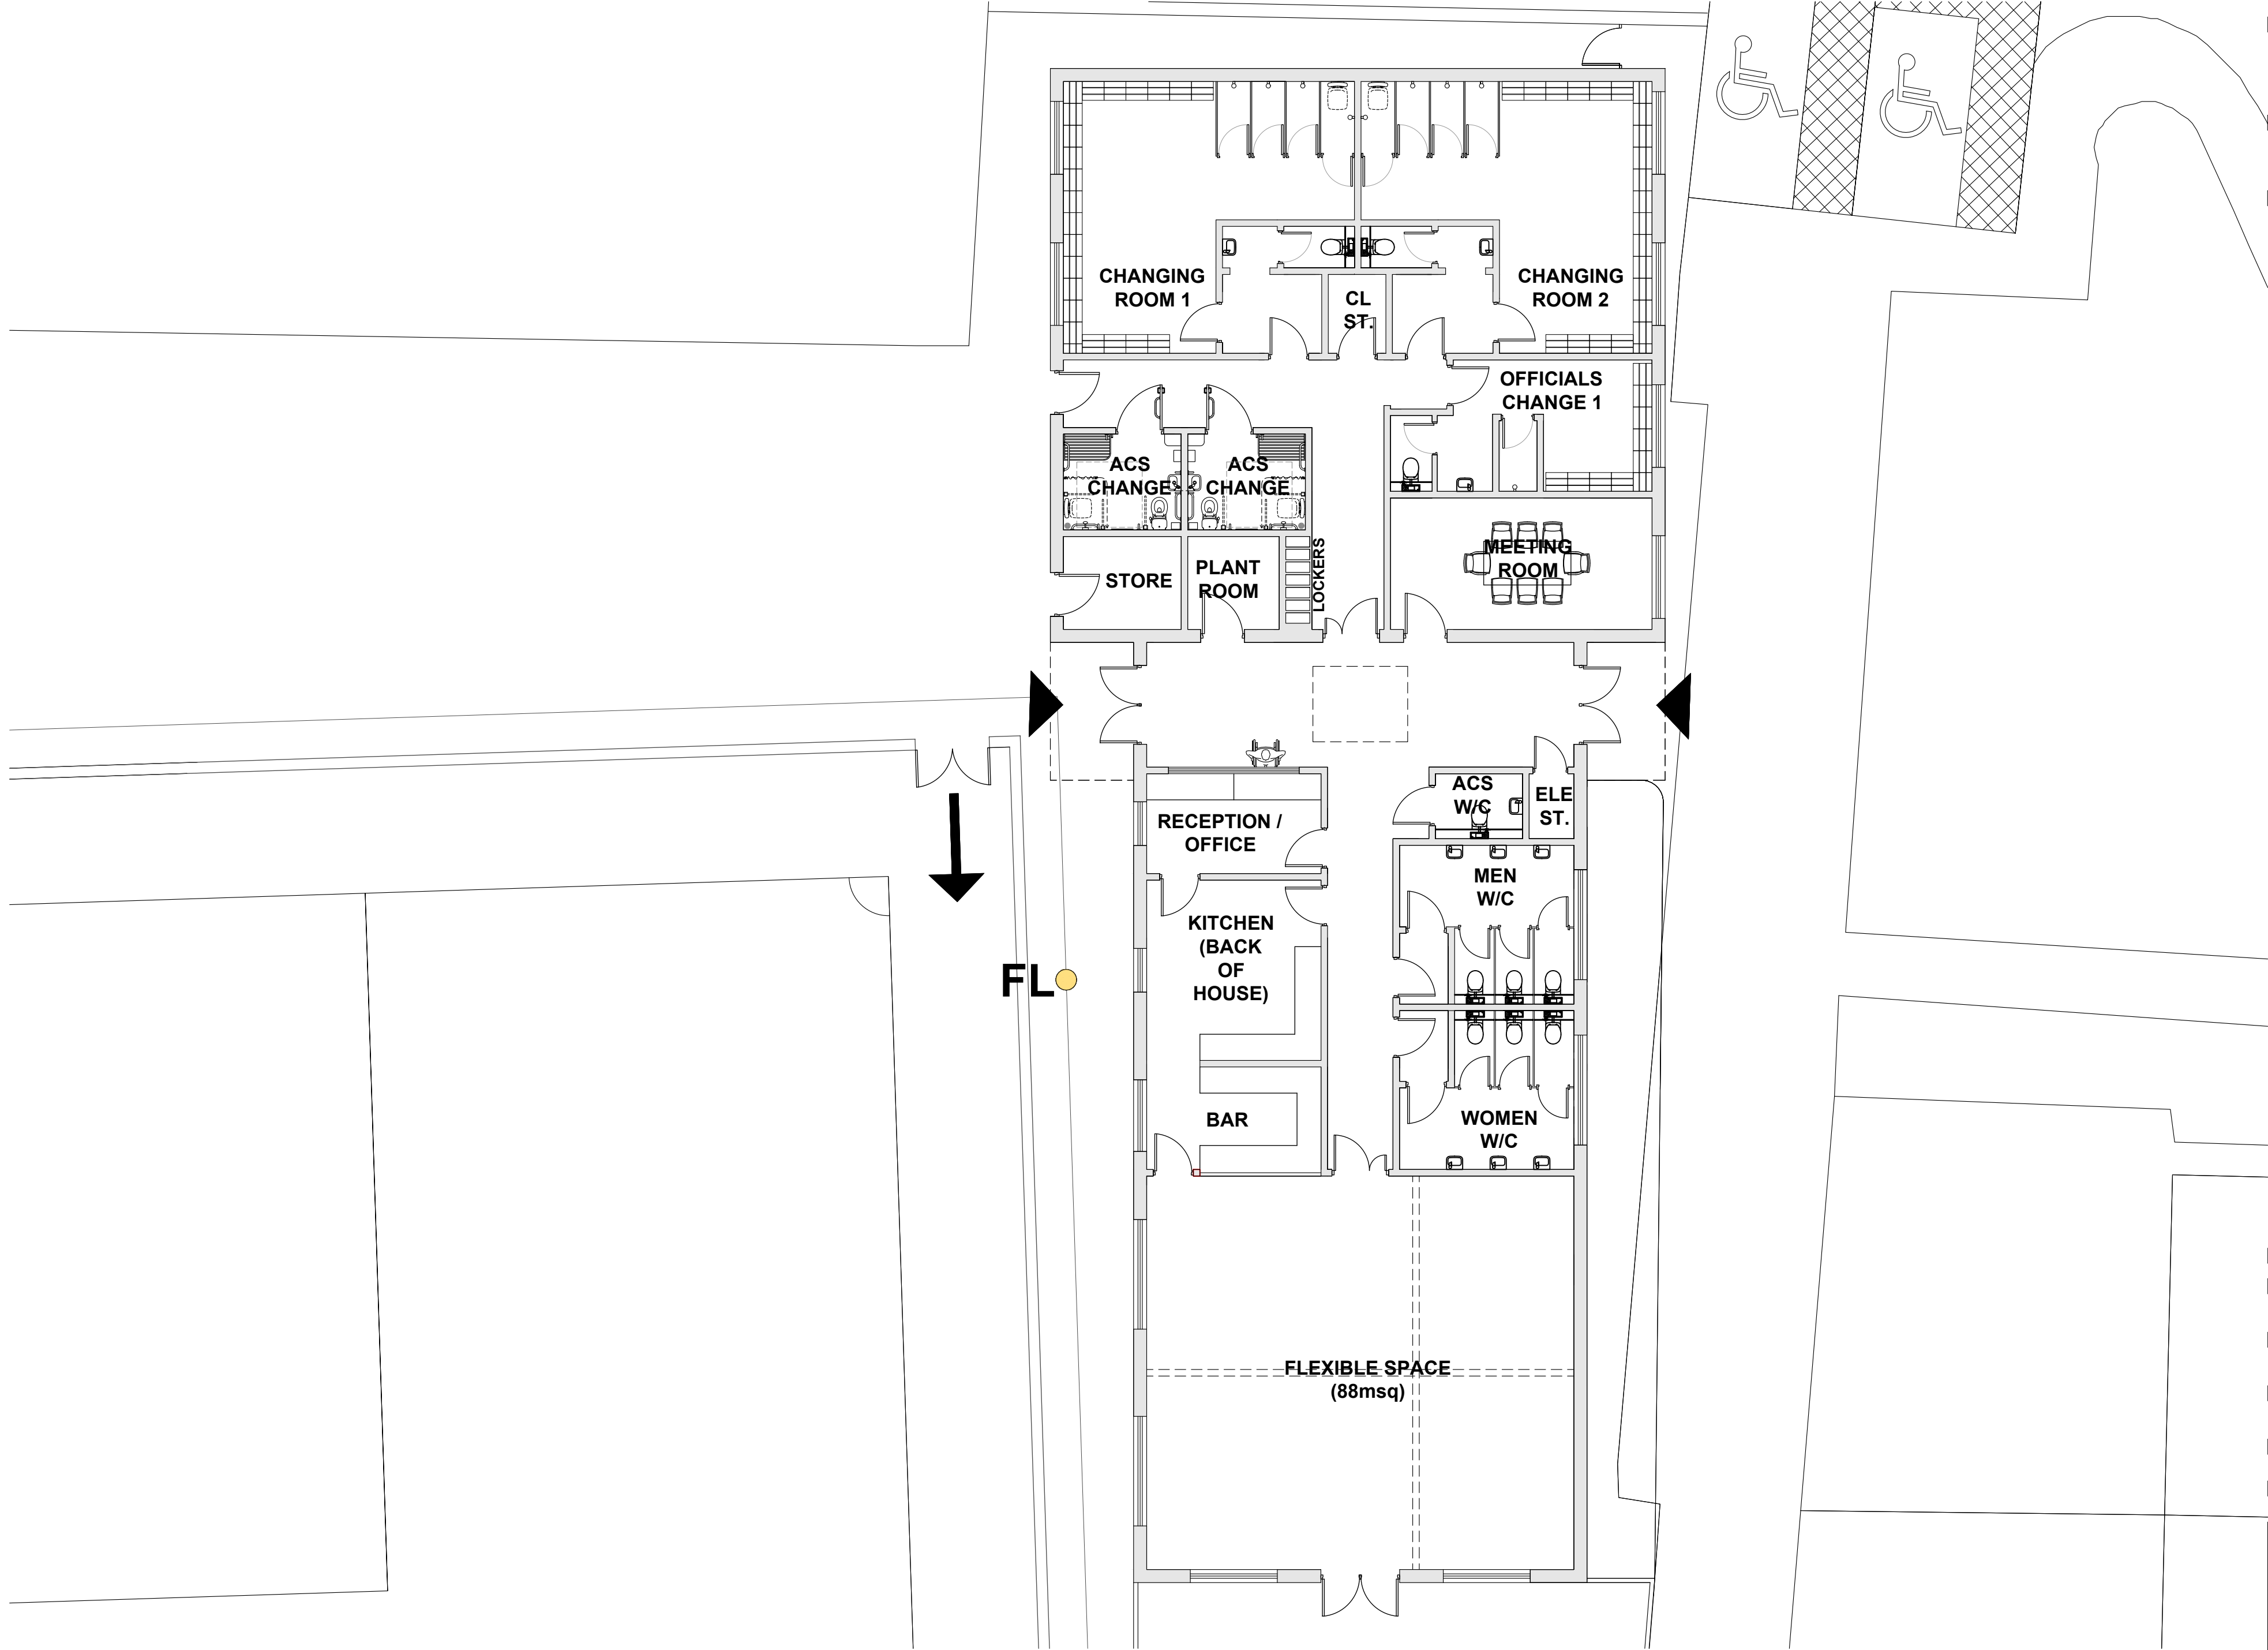


IMPORTANT

- © This drawing is copyright and remains the property of this practice
- Do not scale this drawing
- All dimensions to be checked on site
- Positions of existing services to be confirmed prior to proceeding

REVISION STATUS

S Information issued for feasibility or scheme design
T Information issued for tender purposes only
C Information issued for Construction
NB: Only those drawings containing a C revision to be used for construction

NOTES

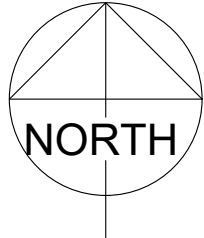

REVISION	DATE	DESCRIPTION
CLIENT		
Russell Martin Foundation		
PROJECT		
Proposed 3G Pitch and Clubhouse		
DRAWING TITLE		
Proposed Floor Plan		
SCALE	DATE	DRAWN
1:100@A2	Apr'23	DG
CHECKED		MBT
DRG NO.		REVISION
7217_04		

fwp

FWP
6 & 7 RIBBLESDALE PLACE
PRESTON PR1 3NA
T (01772) 259824
F (01772) 203375
E mail@fwp.uk.com
www.fwpgroup.co.uk

Frank Whittle Partnership Limited