


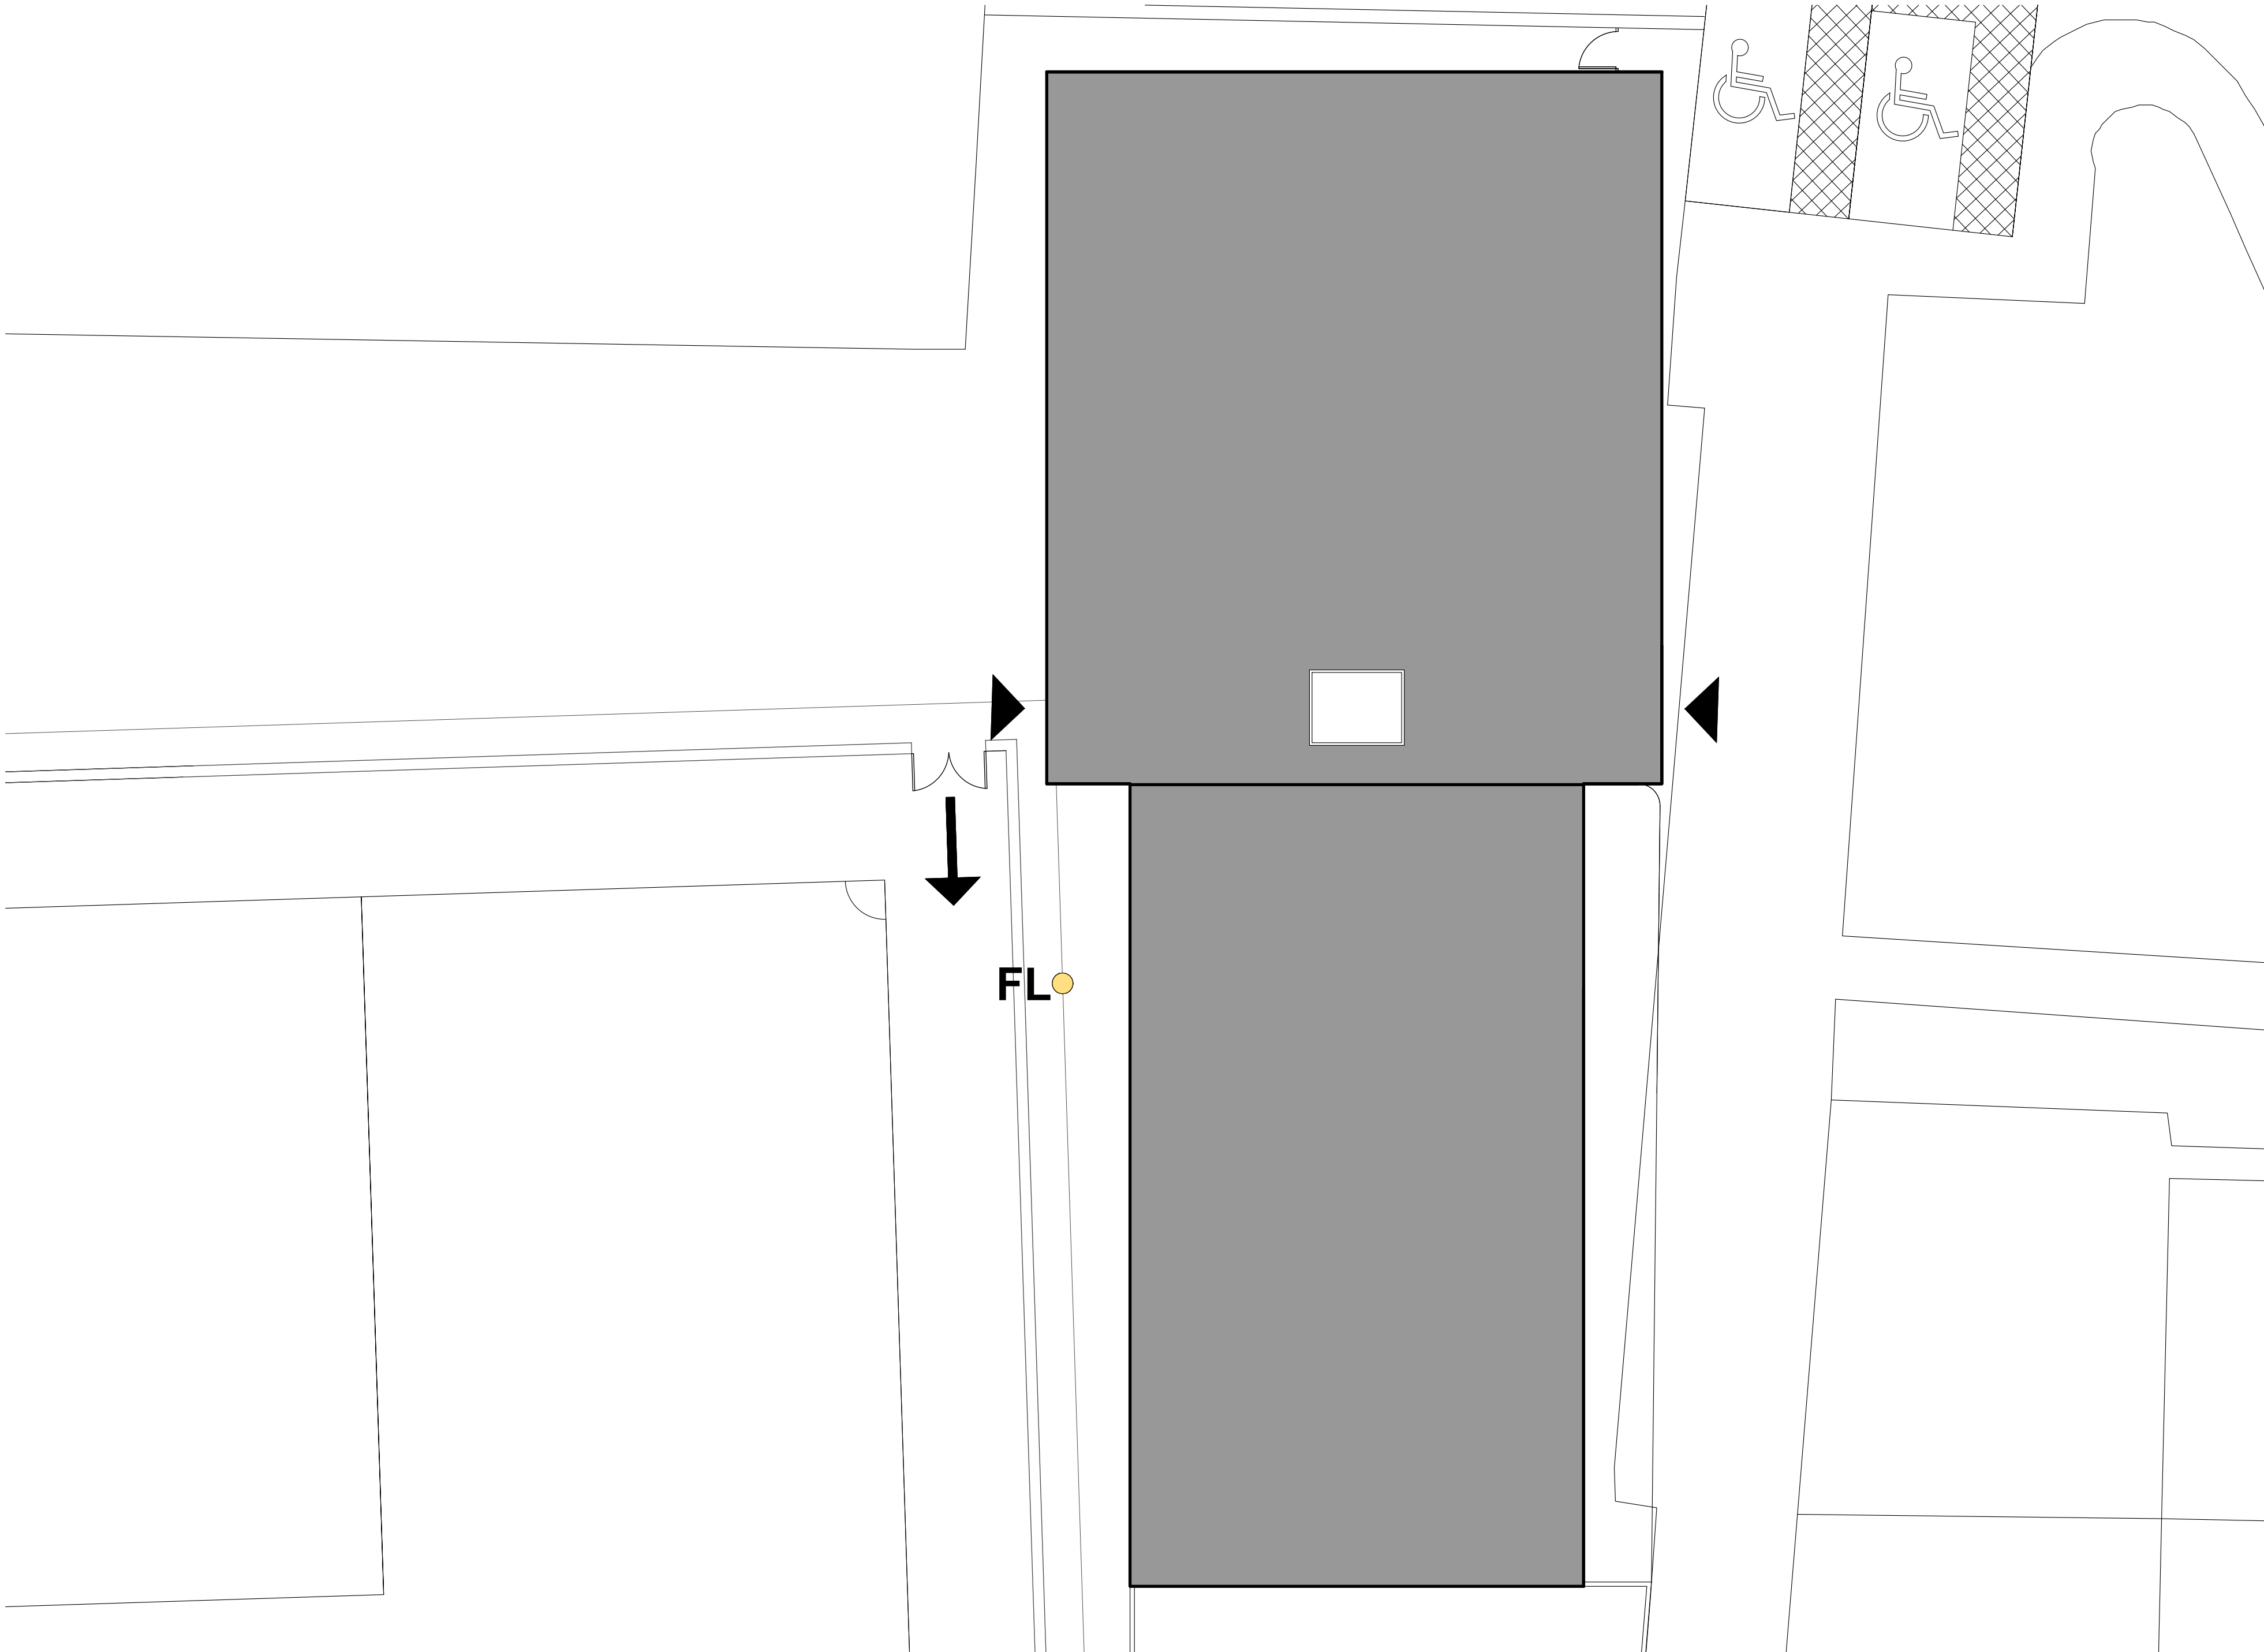


IMPORTANT

- © This drawing is copyright and remains the property of this practice
- Do not scale this drawing
- All dimensions to be checked on site
- Positions of existing services to be confirmed prior to proceeding

REVISION STATUS

S Information issued for feasibility or scheme design
T Information issued for tender purposes only
C Information issued for Construction
NB: Only those drawings containing a C revision to be used for construction

NOTES

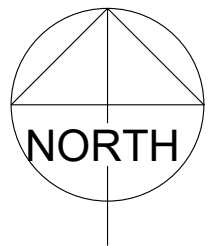

» REVISION		» DATE		» DESCRIPTION	
» CLIENT					
Russell Martin Foundation					
» PROJECT					
Proposed 3G Pitch and Clubhouse					
» DRAWING TITLE					
Proposed Roof Plan					
» SCALE		» DATE		» DRAWN	
1:100@A2		Apr'23		DG	
				» CHECKED	
				MBT	
» DRG NO.				» REVISION	
7217_05					

fwp

FWP
6 & 7 RIBBLESDALE PLACE
PRESTON PR1 3NA
T (01772) 259824
F (01772) 263375
E mail@fwp.uk.com
www.fwpgroup.co.uk

Frank Whittle Partnership Limited