



East Elevation

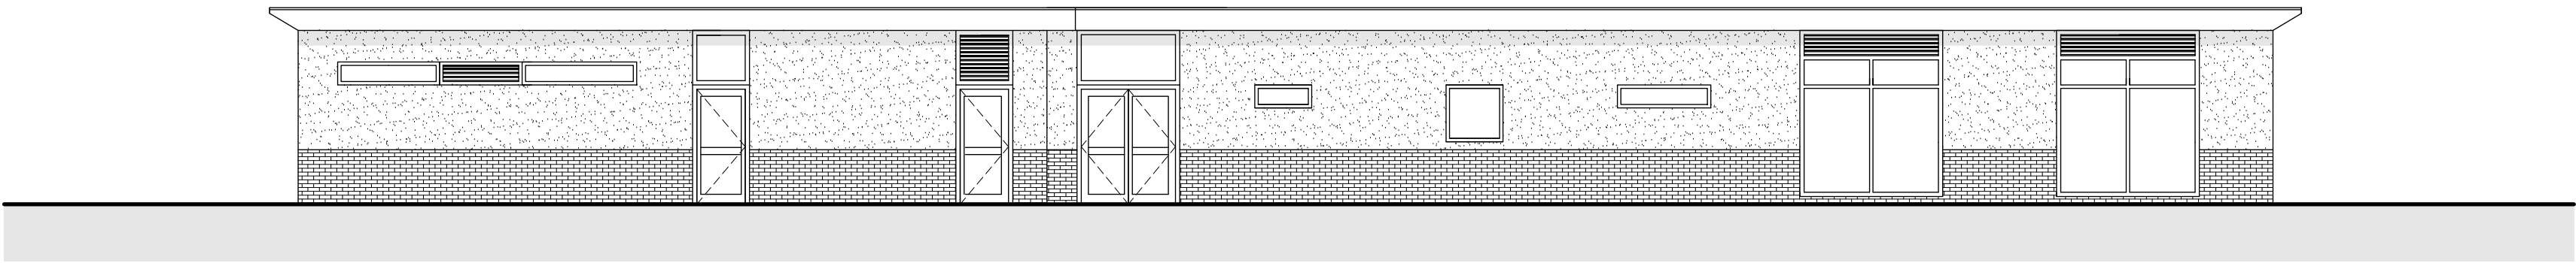

West Elevation




South Elevation

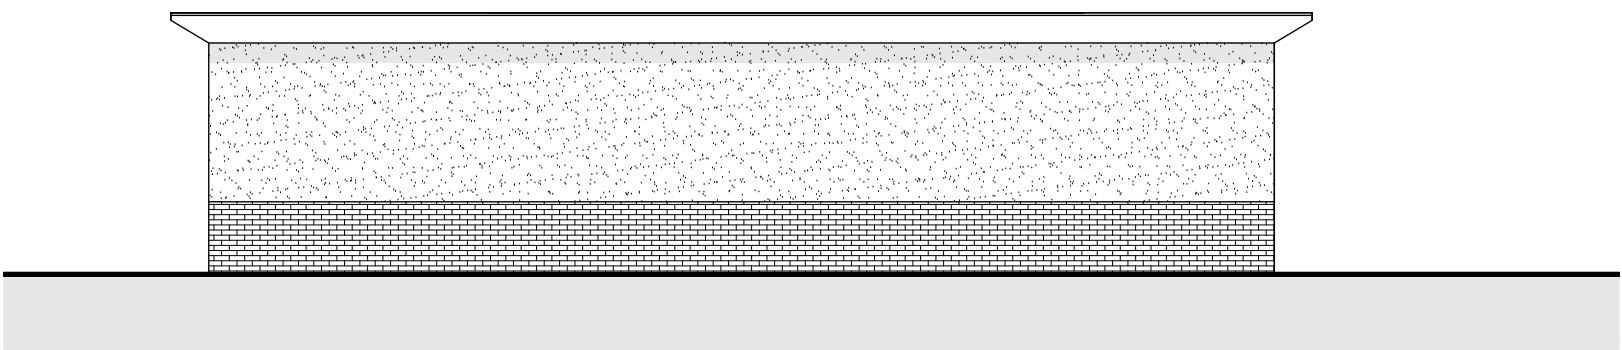

North Elevation

Boundary Treatment

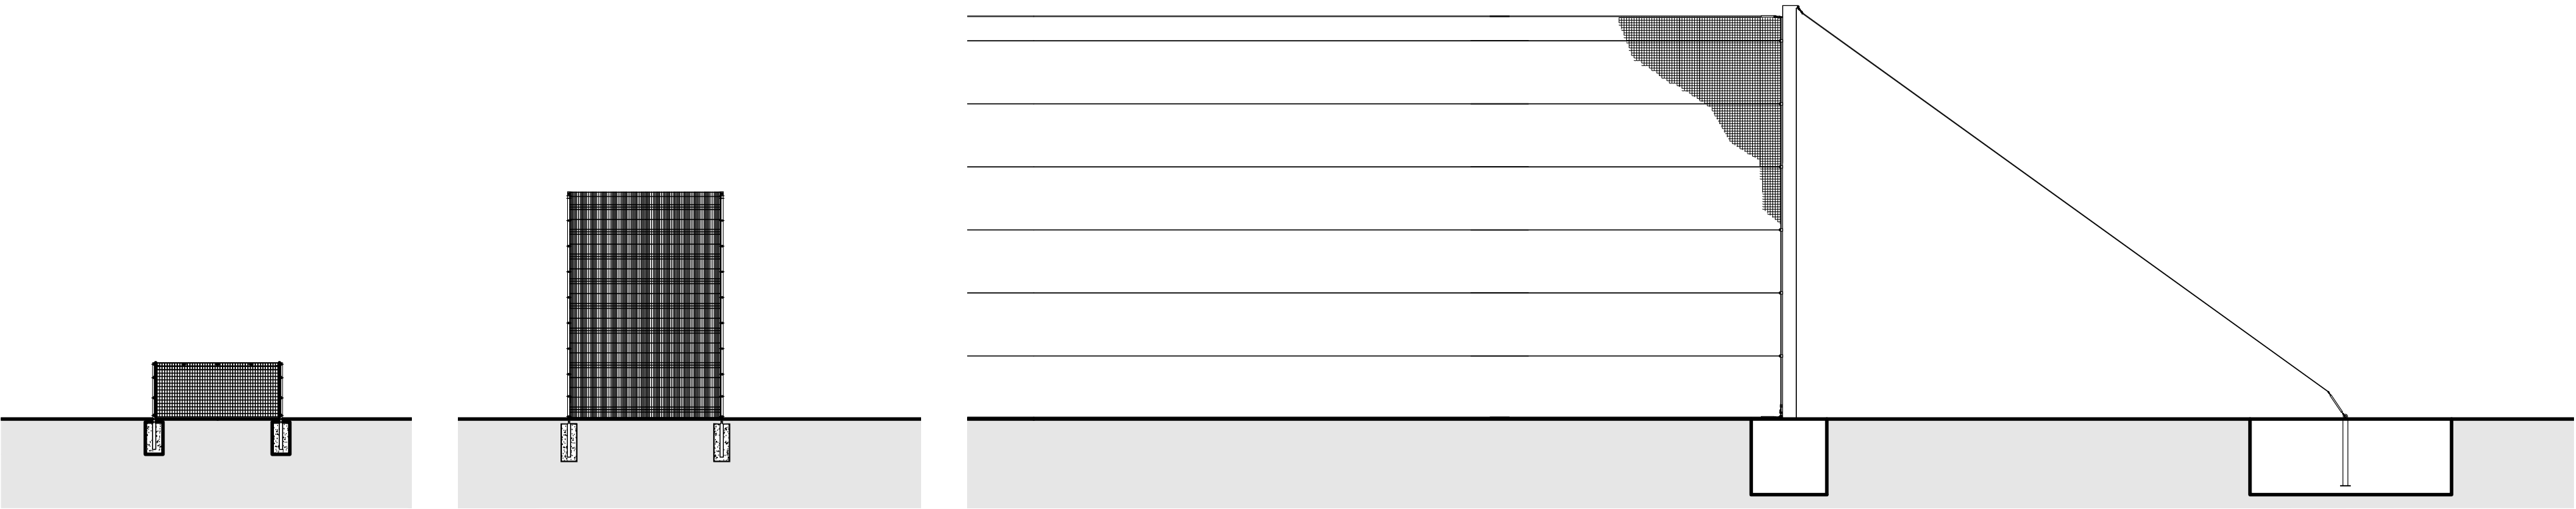


Proposed High Pitch Barrier 1.1m



Proposed High Ball Stop Fence 4.5m



Proposed Ball Stop Netting 8m

 

IMPORTANT	
© This drawing is copyright and remains the property of this practice	
Do not scale this drawing	
All dimensions to be checked on site	
Positions of existing services to be confirmed prior to proceeding	
REVISION STATUS	
S	Information issued for feasibility or scheme design
T	Information issued for tender purposes only
C	Information issued for Construction
NB: Only those drawings containing a C revision to be used for construction	
NOTES	

DRAFT

Proposed Materials

- 1 Brick- Colour Anthracite
- 2 Render- Colour TBC
- 3 Windows & Doors- Aluminum Colour Anthracite
- 4 Signage

REVISION	DATE	DESCRIPTION	
CLIENT			
Russell Martin Foundation			
PROJECT			
Proposed 3G Pitch and Clubhouse			
DRAWING TITLE			
Proposed Elevations & Boundry Treatment			
SCALE	DATE	DRAWN	CHECKED
1:100@A2	Apr'23	DG	MBT
DRG NO.		REVISION	
7217_06			

FWP
6 & 7 RIBBLESDALE PLACE
PRESTON PR1 3NA
T (01772) 259824
F (01772) 203375
E mail@fwp.uk.com
www.fwpgroup.co.uk

fwp

Frank Whittle Partnership Limited