


Russell Martin Foundation

Creation of an Artificial Grass Pitch

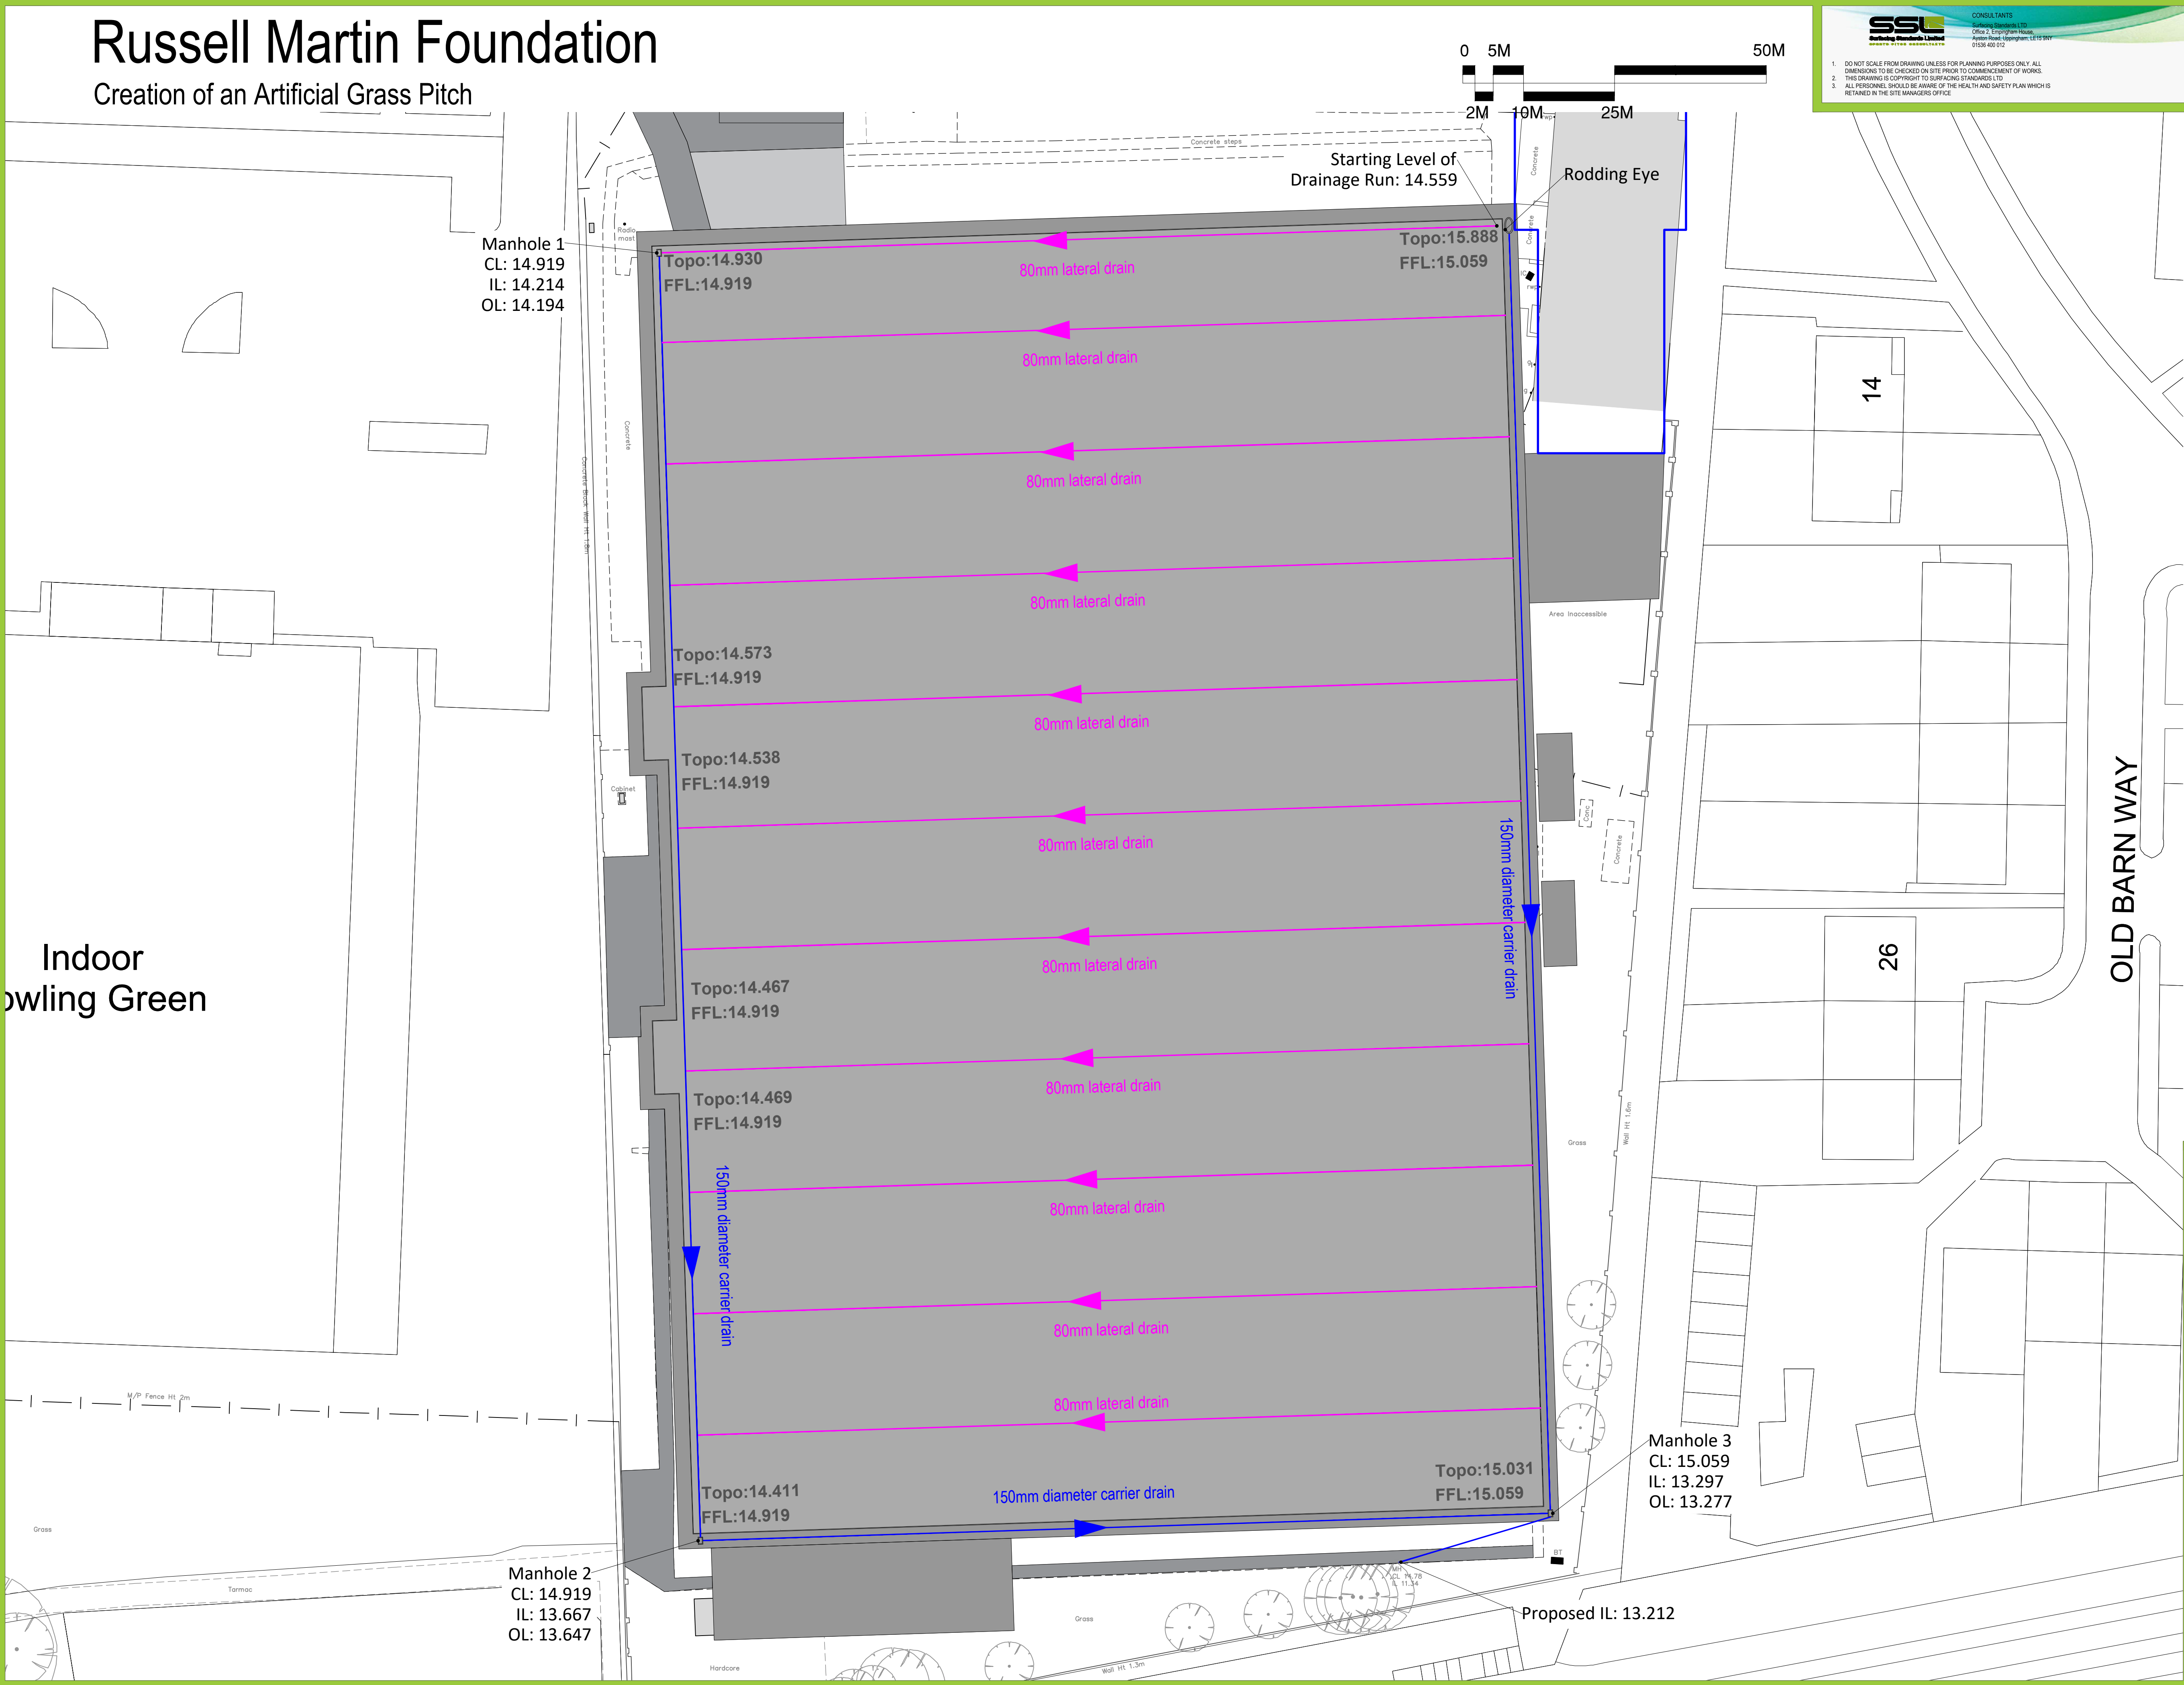



SSL
SURFACING STANDARDS LIMITED


CONSULTANTS
Surfacing Standards Ltd
Office 2, 100-102 Main Road,
Waterhead, Croydon, Surrey, LE19 2BT
01883 400 012



1. DO NOT SCALE FROM DRAWING UNLESS FOR PLANNING PURPOSES ONLY. ALL DIMENSIONS TO BE CHECKED ON SITE PRIOR TO COMMENCEMENT OF WORKS.
2. THIS DRAWING IS COPYRIGHT TO SURFACING STANDARDS LTD.
3. ALL PERSONNEL SHOULD BE AWARE OF THE HEALTH AND SAFETY PLAN WHICH IS RETAINED IN THE SITE MANAGERS OFFICE.



Surfacing Standards Limited
SPORTS PITCH CONSULTANTS

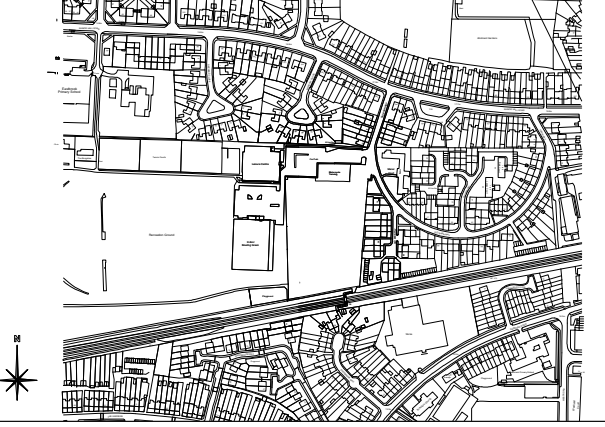

AUTHOR
ME

TITLE
Russell Martin Foundation
Creation of an Artificial Grass Pitch
Proposed AGP Drainage Layout

PROJECT	LANO-CLS042	SCALE	1:500	SIZE	A1
DRAWING No	01	REVISION	00		

00	PLANNING ISSUE	ME	WB	12.04.24
REV	DESCRIPTION	REV	CK	DATE