


Russell Martin Foundation

AGP



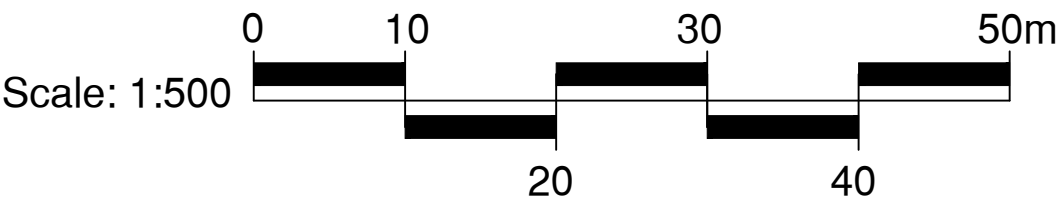

CONSULTANTS
Surfacing Standards LTD
Office: 2, Eppingham House,
Aston Road, Loughborough, LE15 9WY
01530 400112

1. DO NOT SCALE FROM DRAWING UNLESS FOR PLANNING PURPOSES ONLY. ALL DIMENSIONS TO BE CHECKED ON SITE PRIOR TO COMMENCEMENT OF WORKS.



2. THIS DRAWING IS COPYRIGHT TO SURFACING STANDARDS LTD.


3. ALL PERSONNEL SHOULD BE AWARE OF THE HEALTH AND SAFETY PLAN WHICH IS RETAINED IN THE SITE MANAGERS OFFICE.

- Artificial Turf Playing Area
- Footpaths & Hard Standing Areas
- 4.5m High Fence Line
- 1.1m High Fence Line

Notes:
Line markings to accommodate:
1Nr. 11v11 100x64m (white)
2Nr. 9v9 63.8x46m* (blue)
2Nr. 7v7 55x37m (yellow)
4Nr. 5v5 37x27m (red)

*Smaller than recommended size but acceptable for FA match play

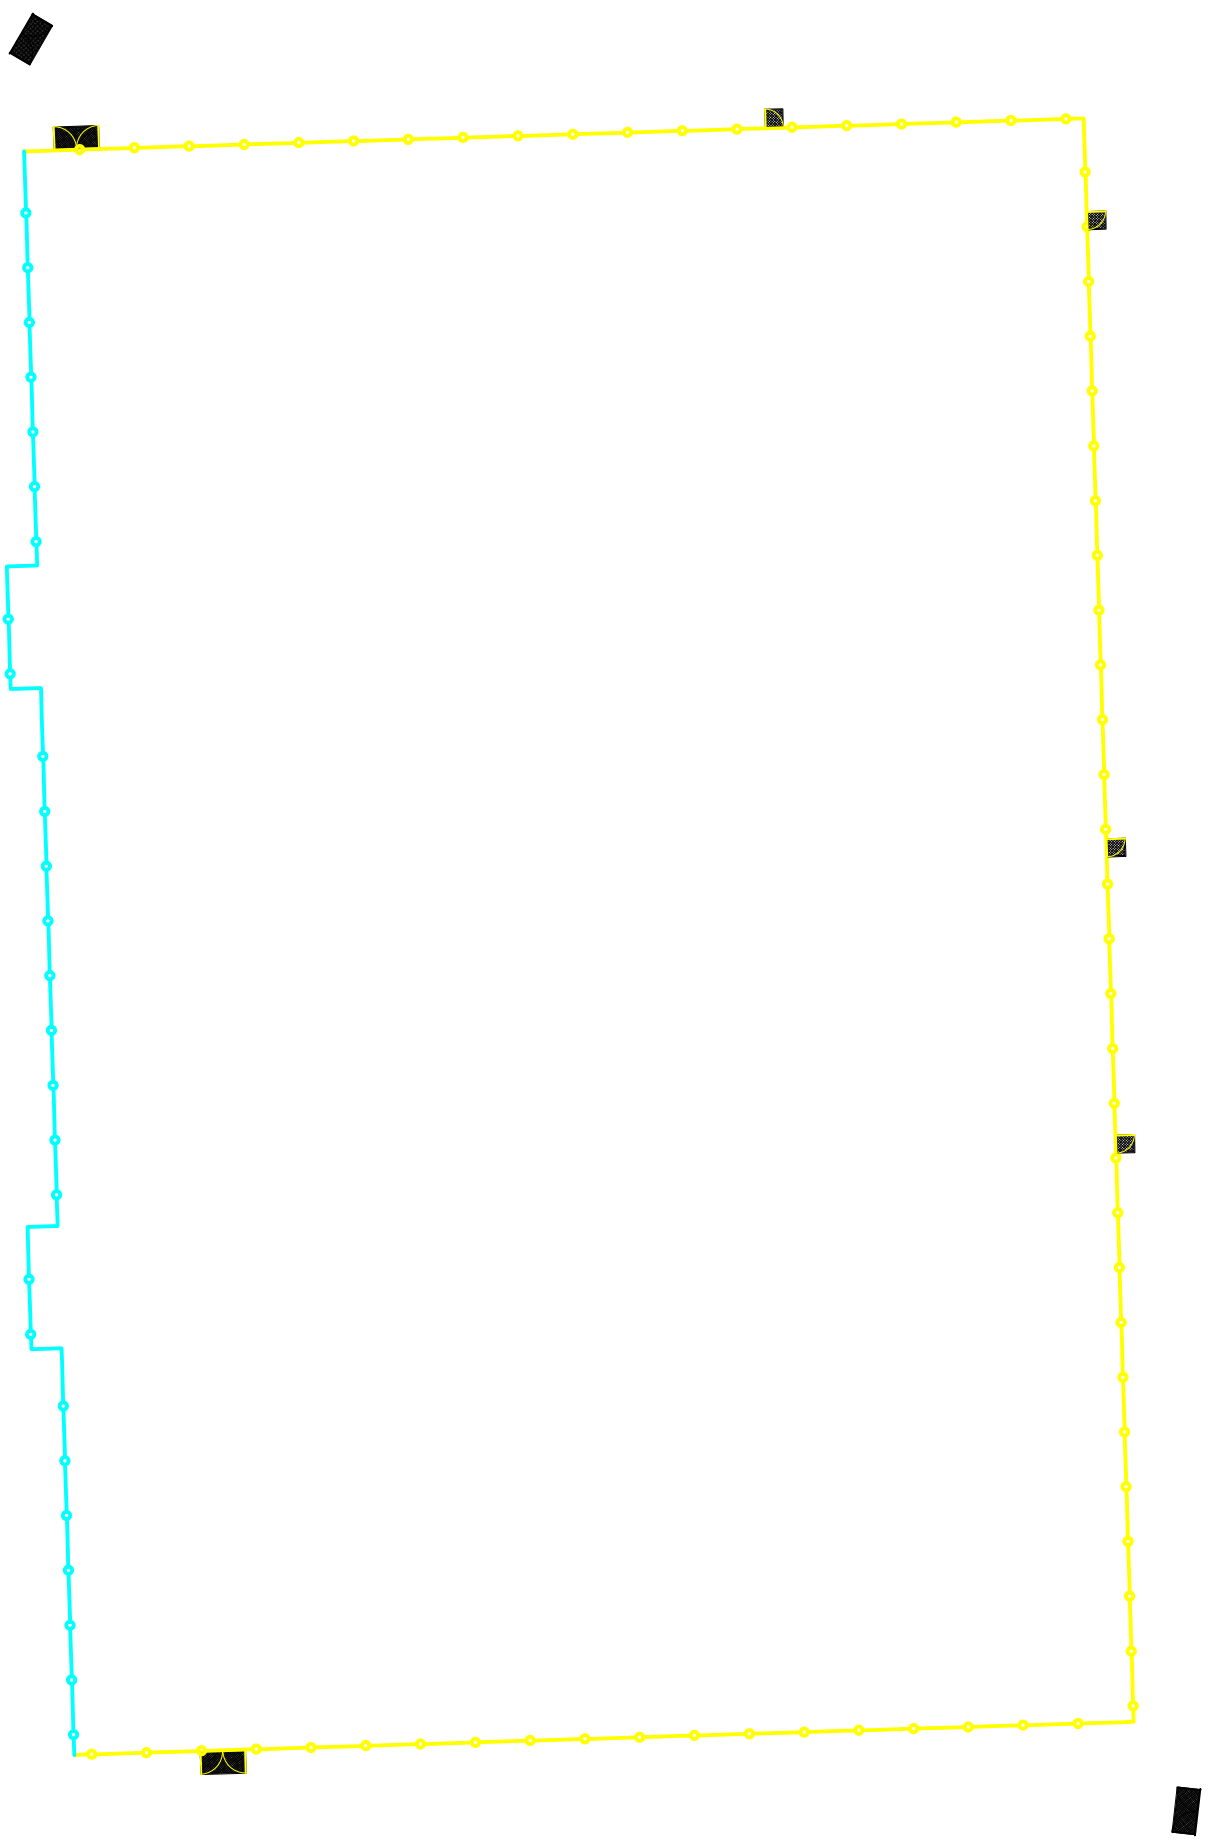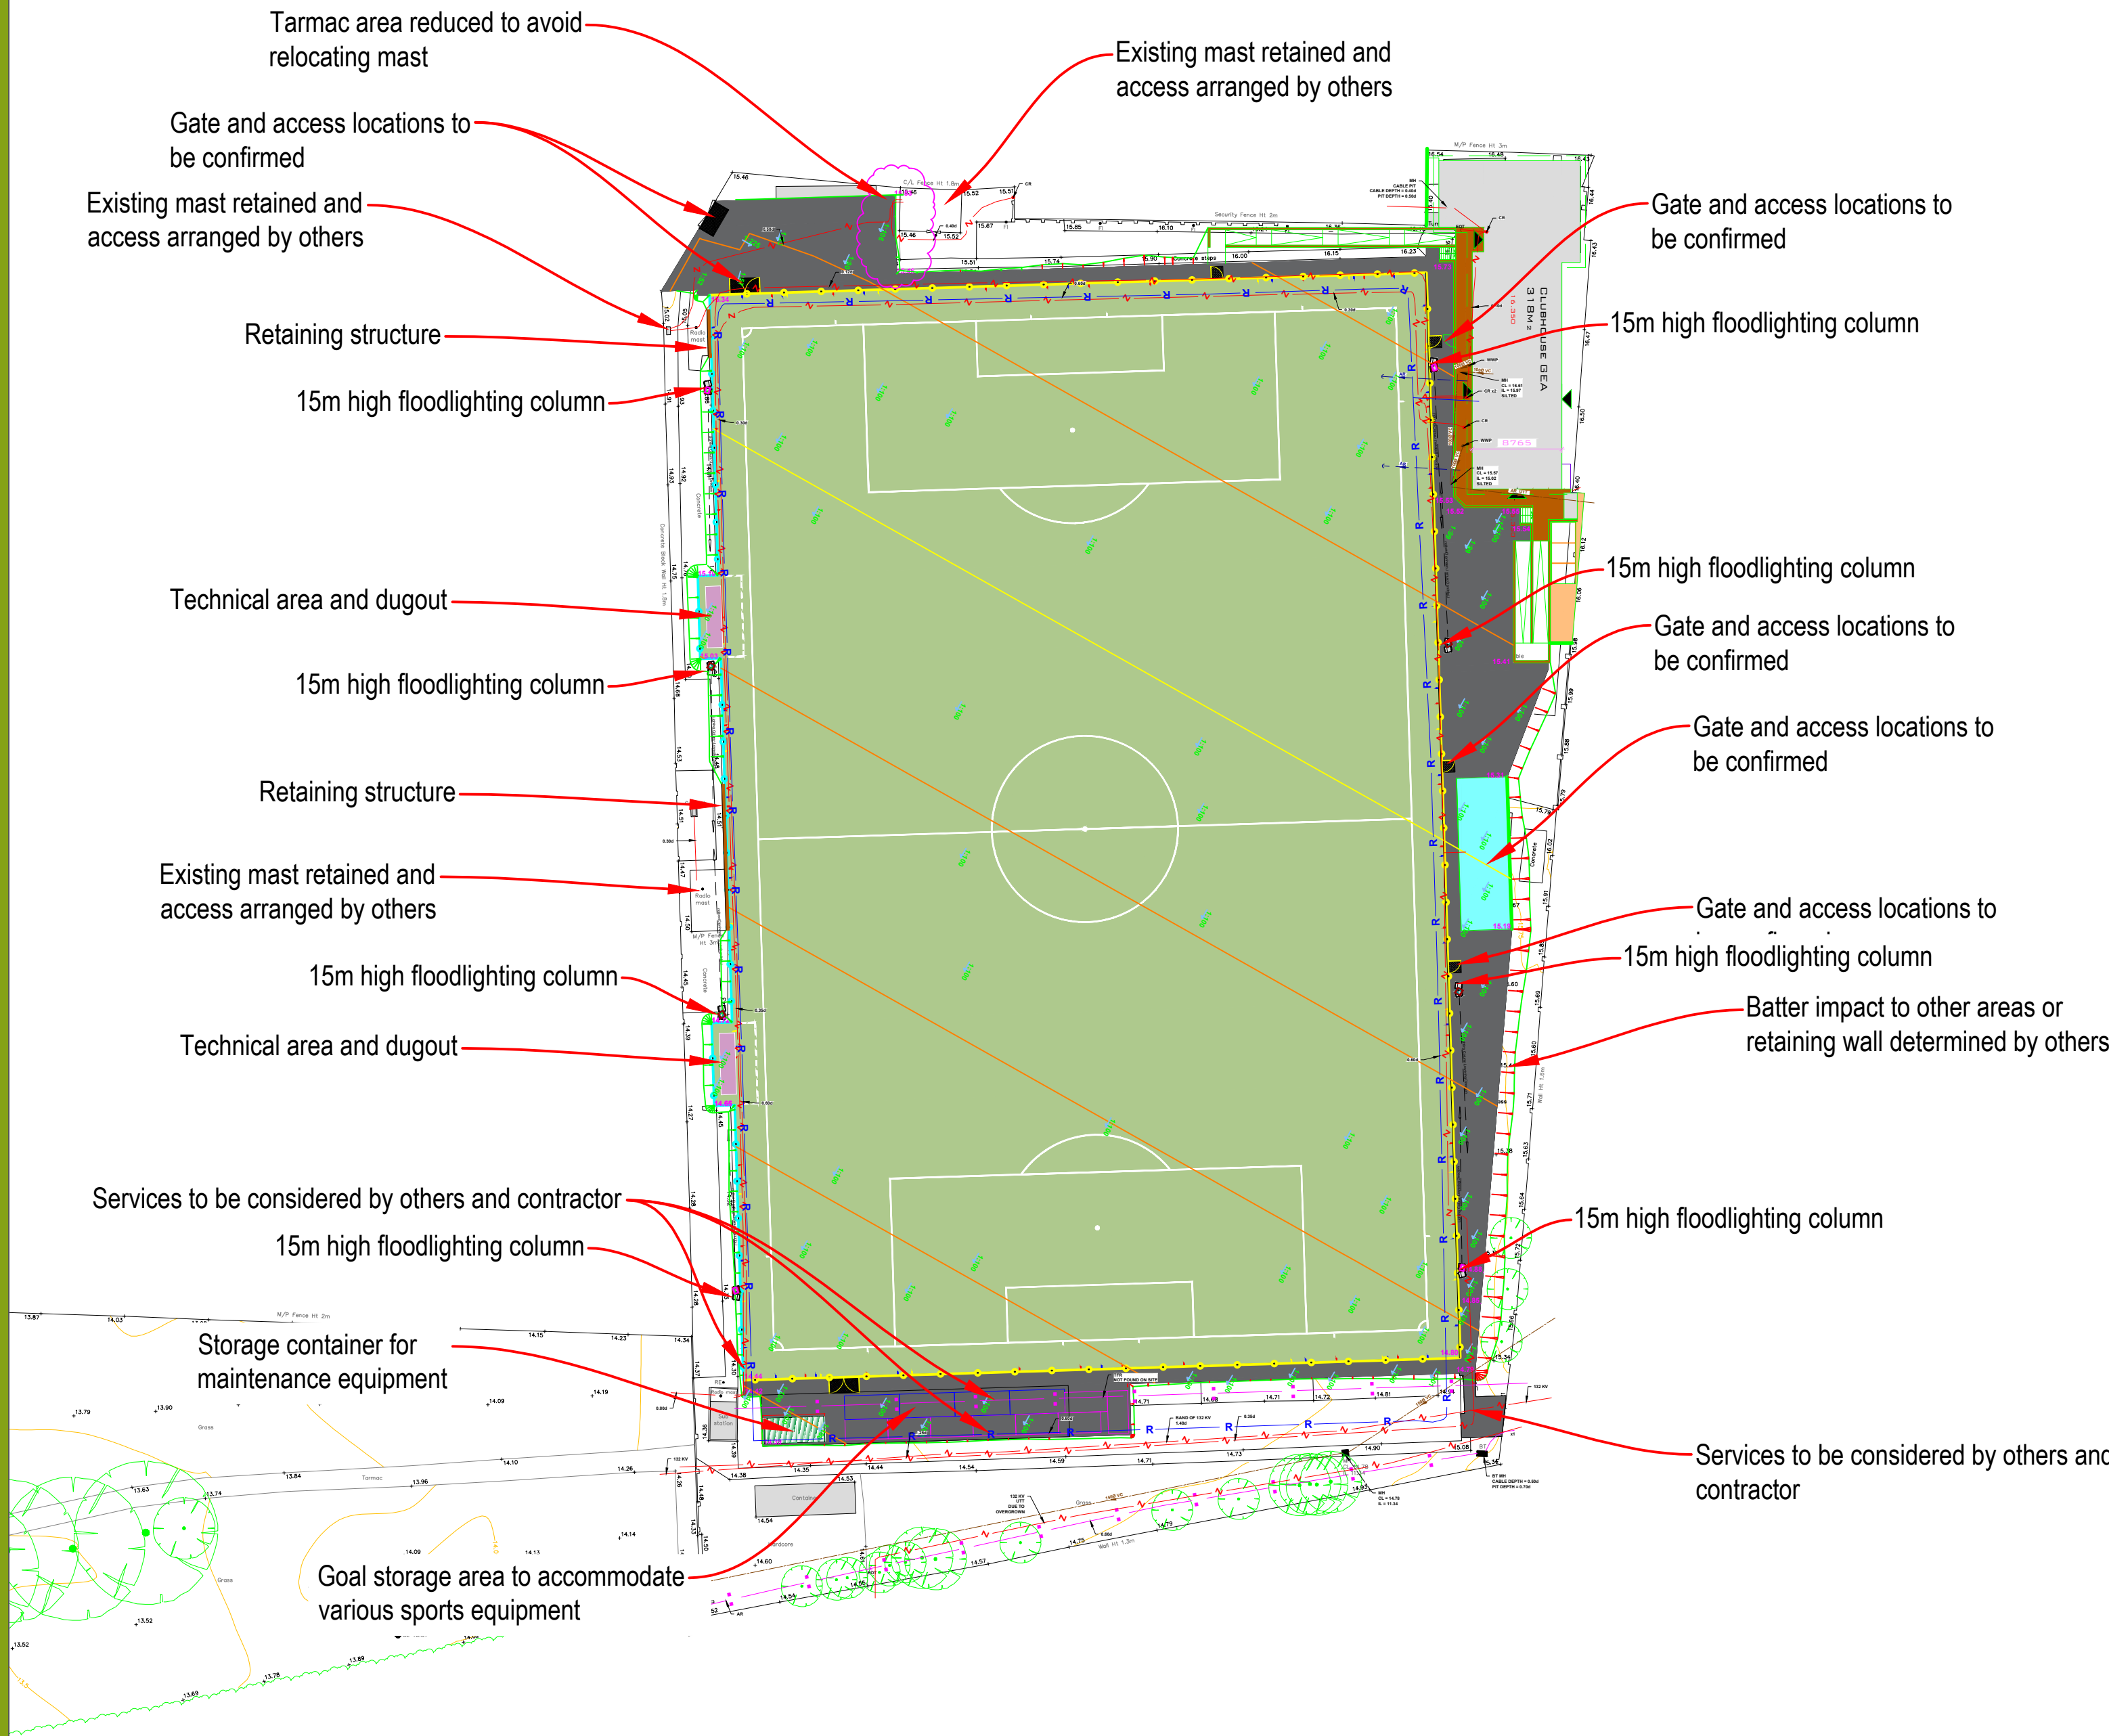

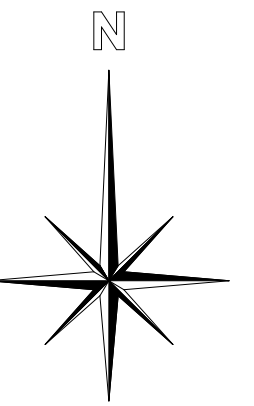

00

PLANNING ISSUE

WB

31/03/26

REV

DESCRIPTION

REV

CK

DATE



Surfacing Standards Limited
SPORTS PITCH CONSULTANTS



AUTHOR

WB

TITLE

Russell Martin Foundation
AGP
AGP Site Plan

PROJECT

G-200878

SCALE

1:500

SIZE

A1

DRAWING No

02

REVISION

00