


Russell Martin Foundation


AGP




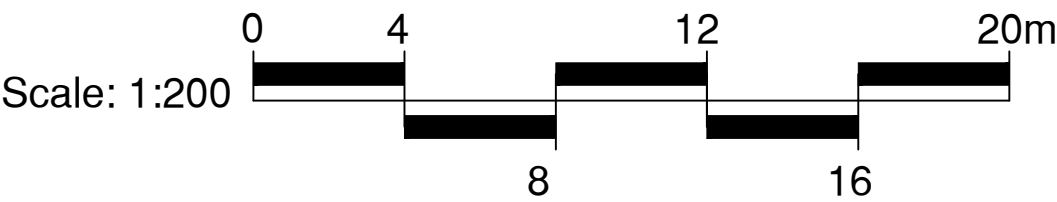

CONSULTANTS
Surfacing Standards LTD
Office: 2, Birmingham House,
Aston Road, Loughborough, LE15 9AY
01509 400 012

1. DO NOT SCALE FROM DRAWING UNLESS FOR PLANNING PURPOSES ONLY. ALL DIMENSIONS TO BE CHECKED ON SITE PRIOR TO COMMENCEMENT OF WORKS.
2. THIS DRAWING IS COPYRIGHT TO SURFACING STANDARDS LTD.
3. ALL PERSONNEL SHOULD BE AWARE OF THE HEALTH AND SAFETY PLAN WHICH IS RETAINED IN THE SITE MANAGERS OFFICE.

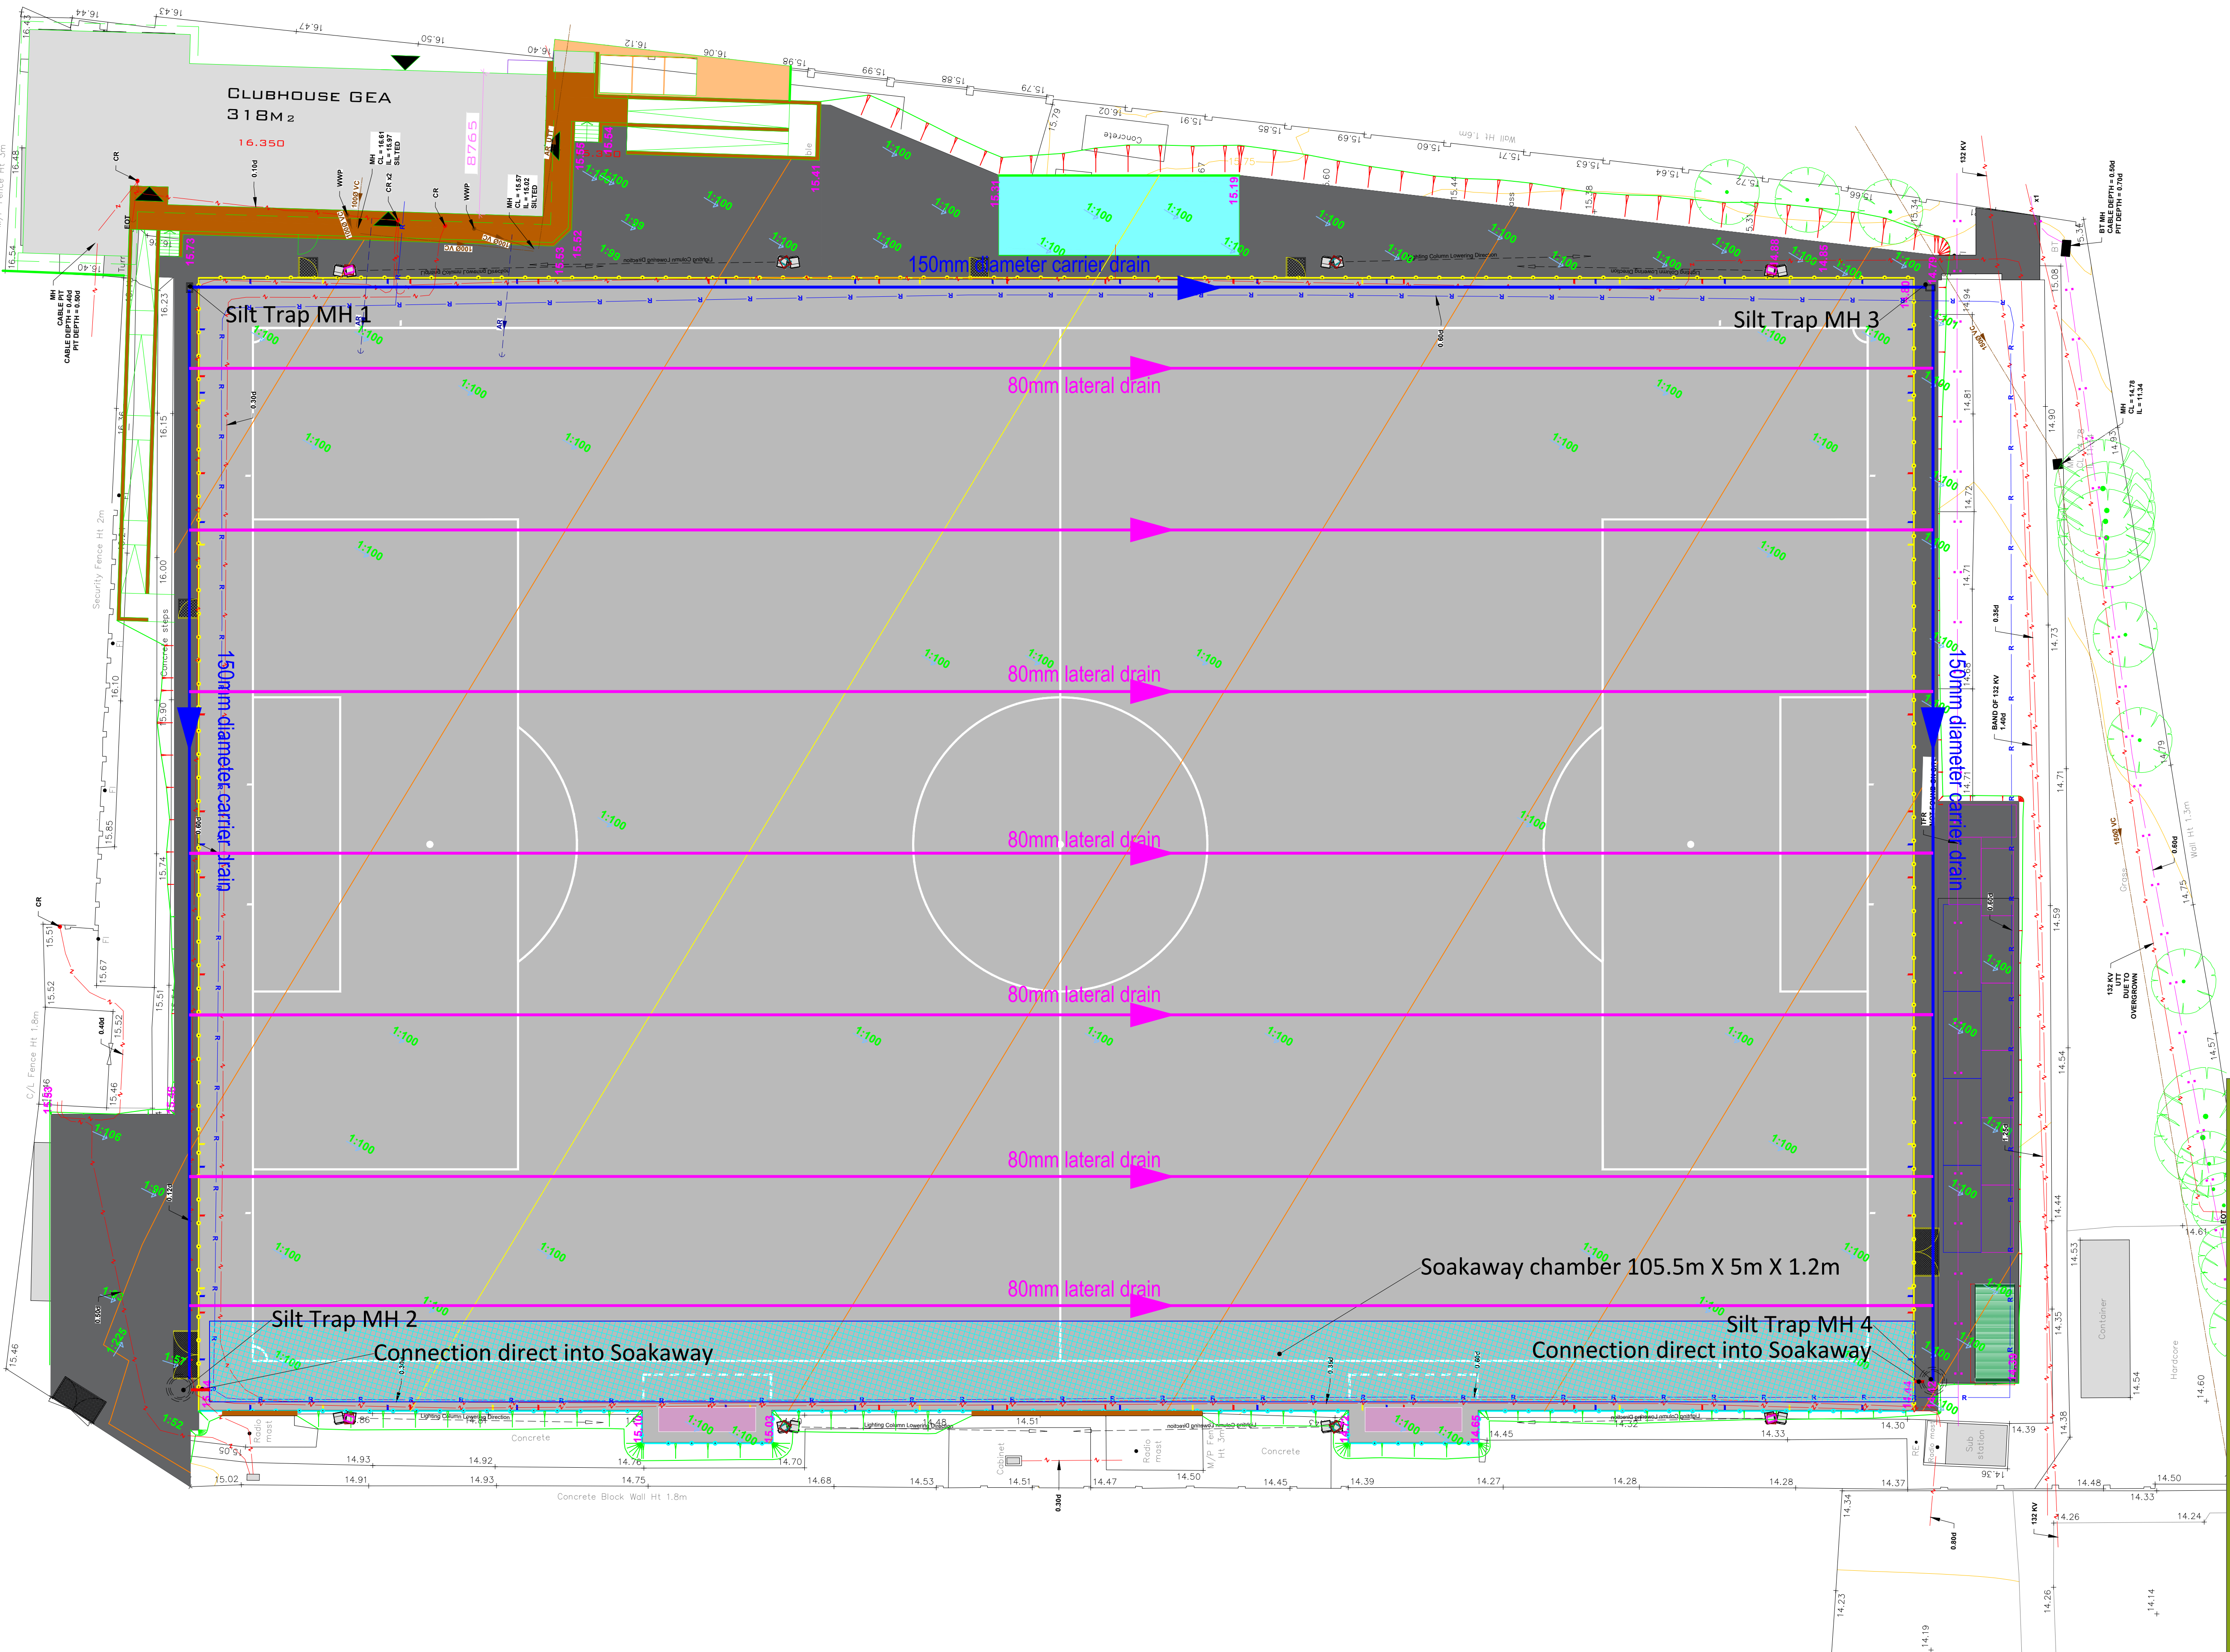

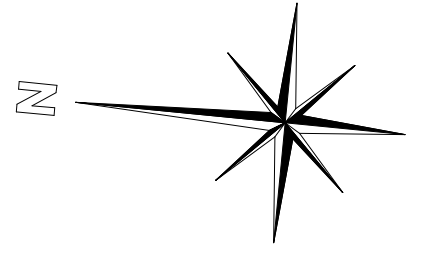

N

00	PLANNING ISSUE	WB	31/03/26
REV	DESCRIPTION	REV	CK DATE



Surfacing Standards Limited
SPORTS PITCH CONSULTANTS



AUTHOR
WB

TITLE
Russell Martin Foundation
AGP
Proposed AGP Drainage Layout

PROJECT	SCALE	SIZE
G-200878	1:200	A1
DRAWING No	REVISION	
05	00	