



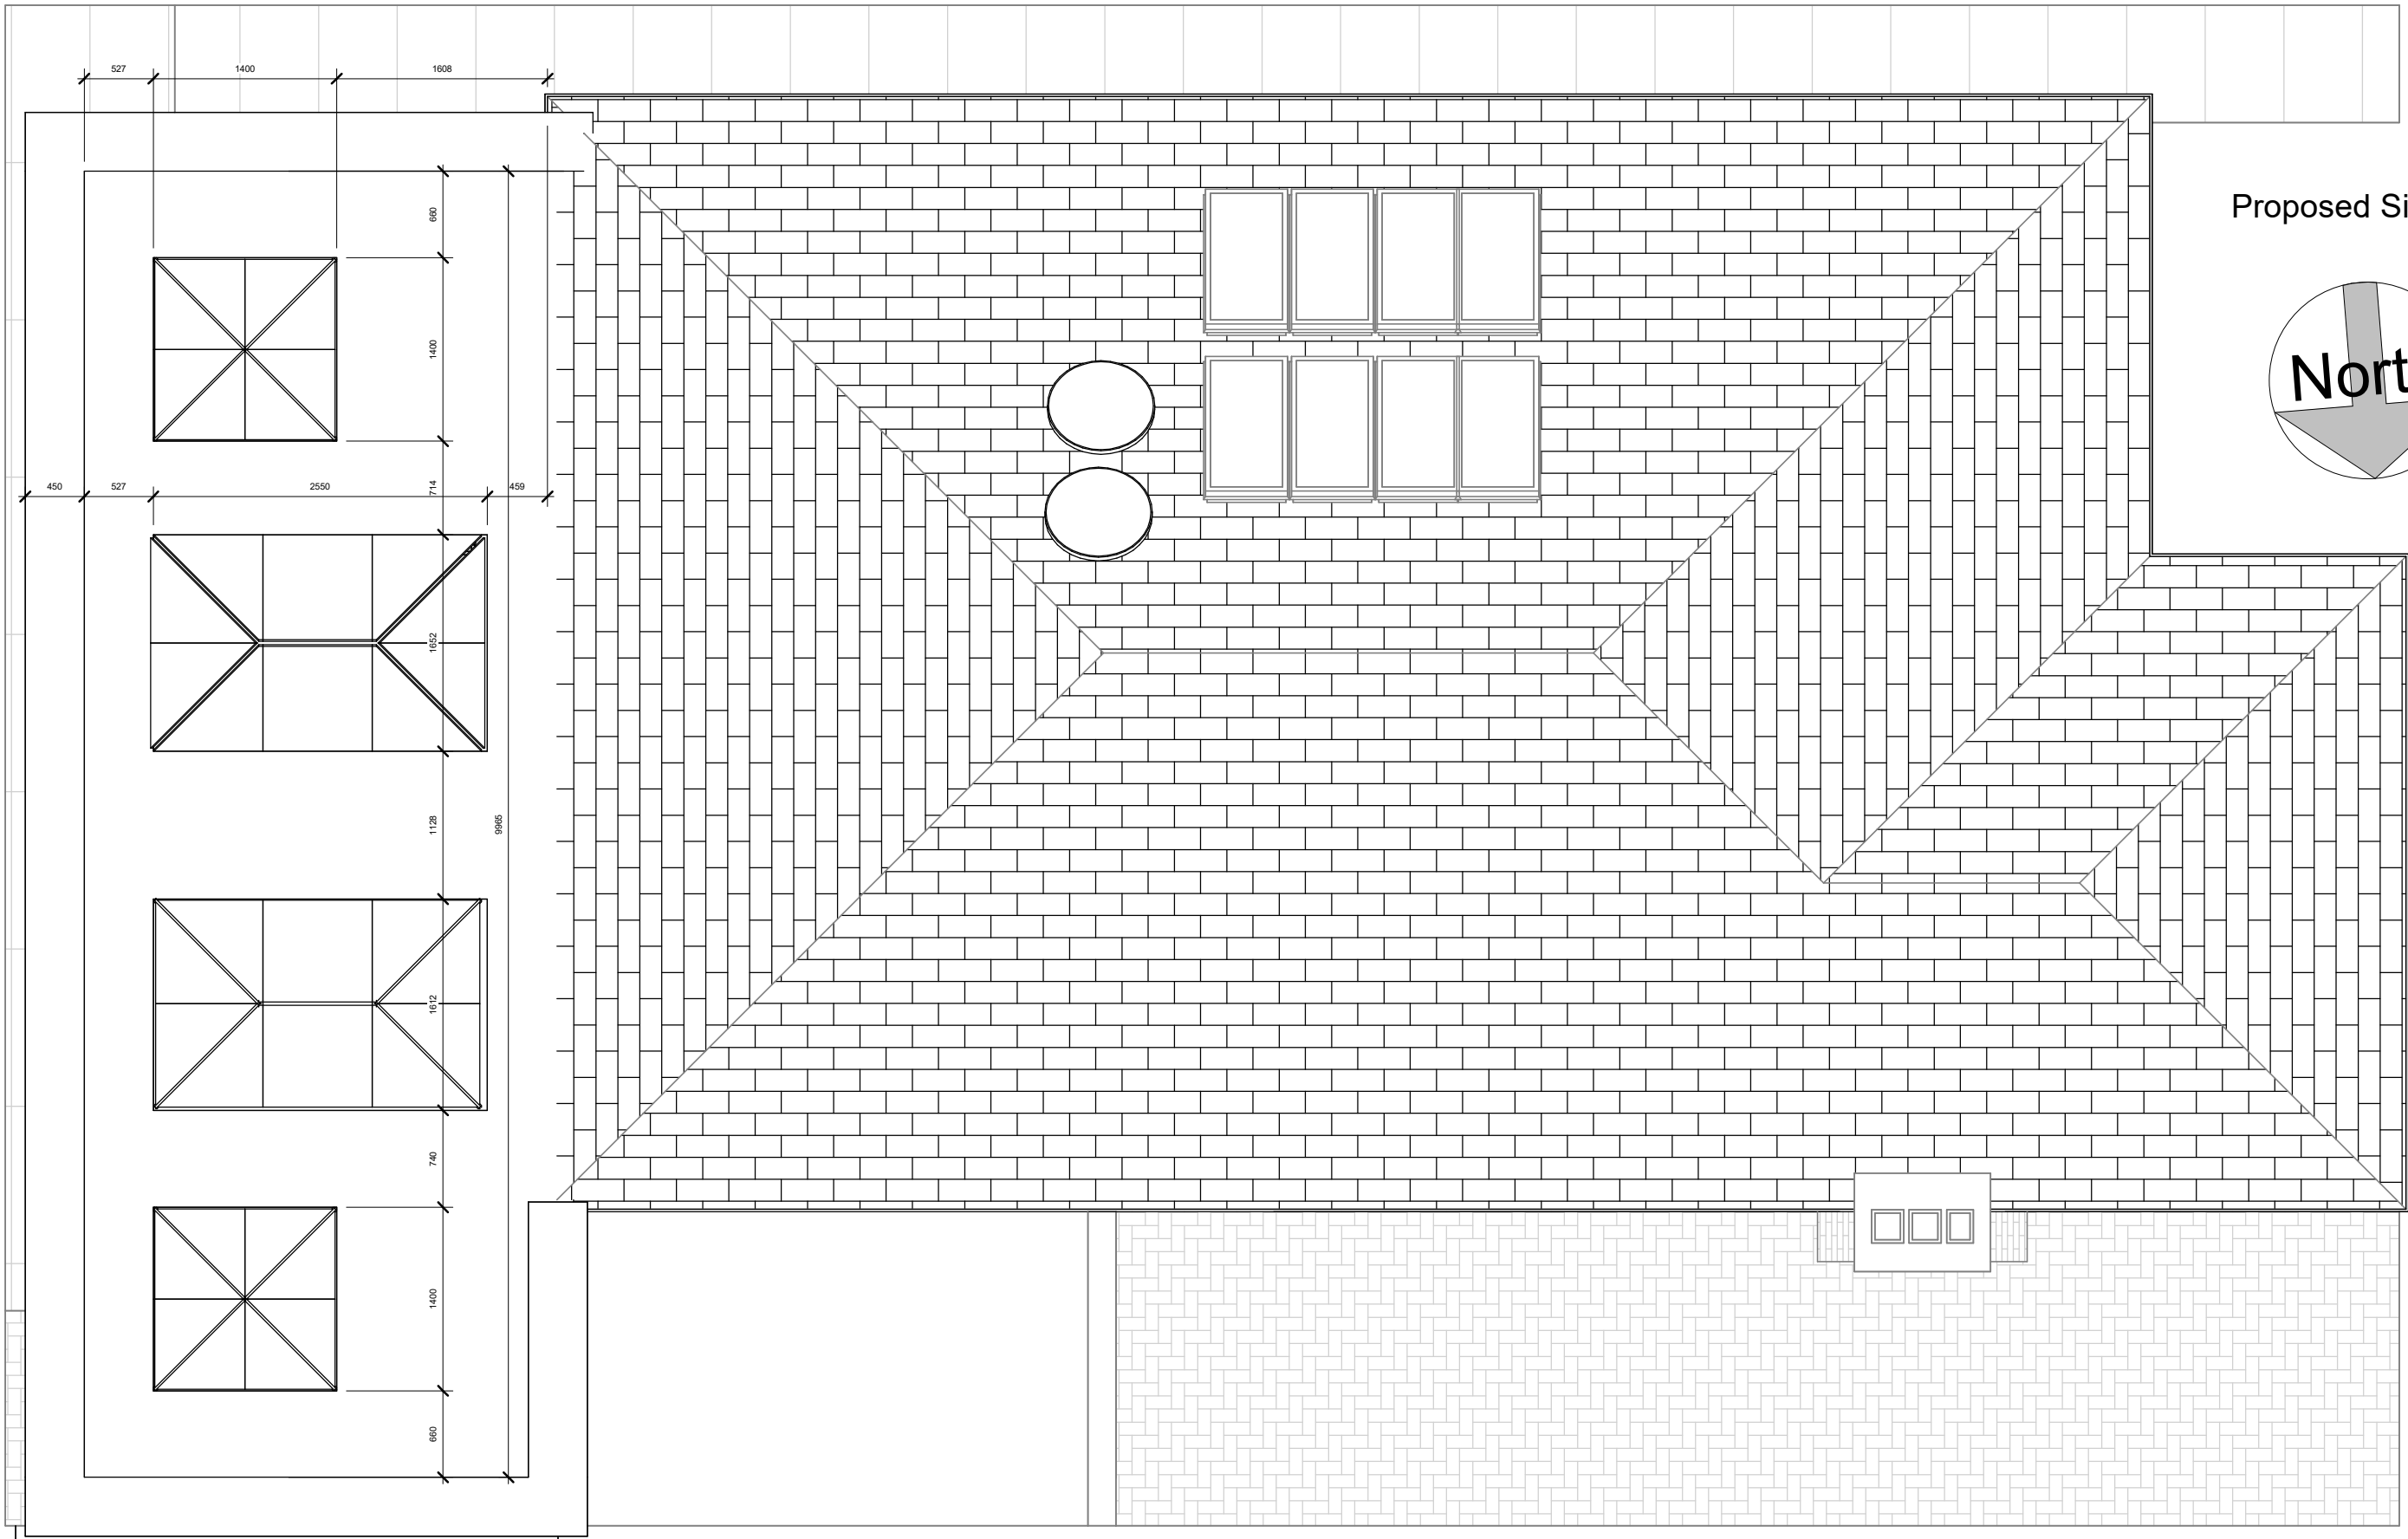

Proposed Site Plan

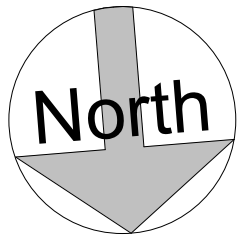

Parkers Design Limited - No.3 - PO9 6AH

www.parkersdesign.co.uk

info@parkersdesign.co.uk

Tel: 07776 008822

1:500						50
1:200						20
1:100						10
1:50						5

All measurement to be checked on site prior to any commenent

(C) Copyright of Parkers Design (Southern) Limited. Any reproduction of these drawings will require written authority from the copyright owner.

PROJECT	8 Walpole Avenue BN12 4PL		CLIENT Haddow - rev1									
	SHEET		Date		Issue Date		Scale (@ A3)		1 : 50			
Proposed Roof/Site Plan			Drawn by		SW		DRAWING NUMBER				REV	
			Checked by		SR		P 9					