


Location Plan
1:1250




Block Plan
1:500

ReQuestAPlan
Map number: TQRQM25316105439656
Title: 8 Walpole Avenue, BN12 4PL
Map Produced for: Parkers Design
© Crown copyright and database rights 2025 OS 100042766

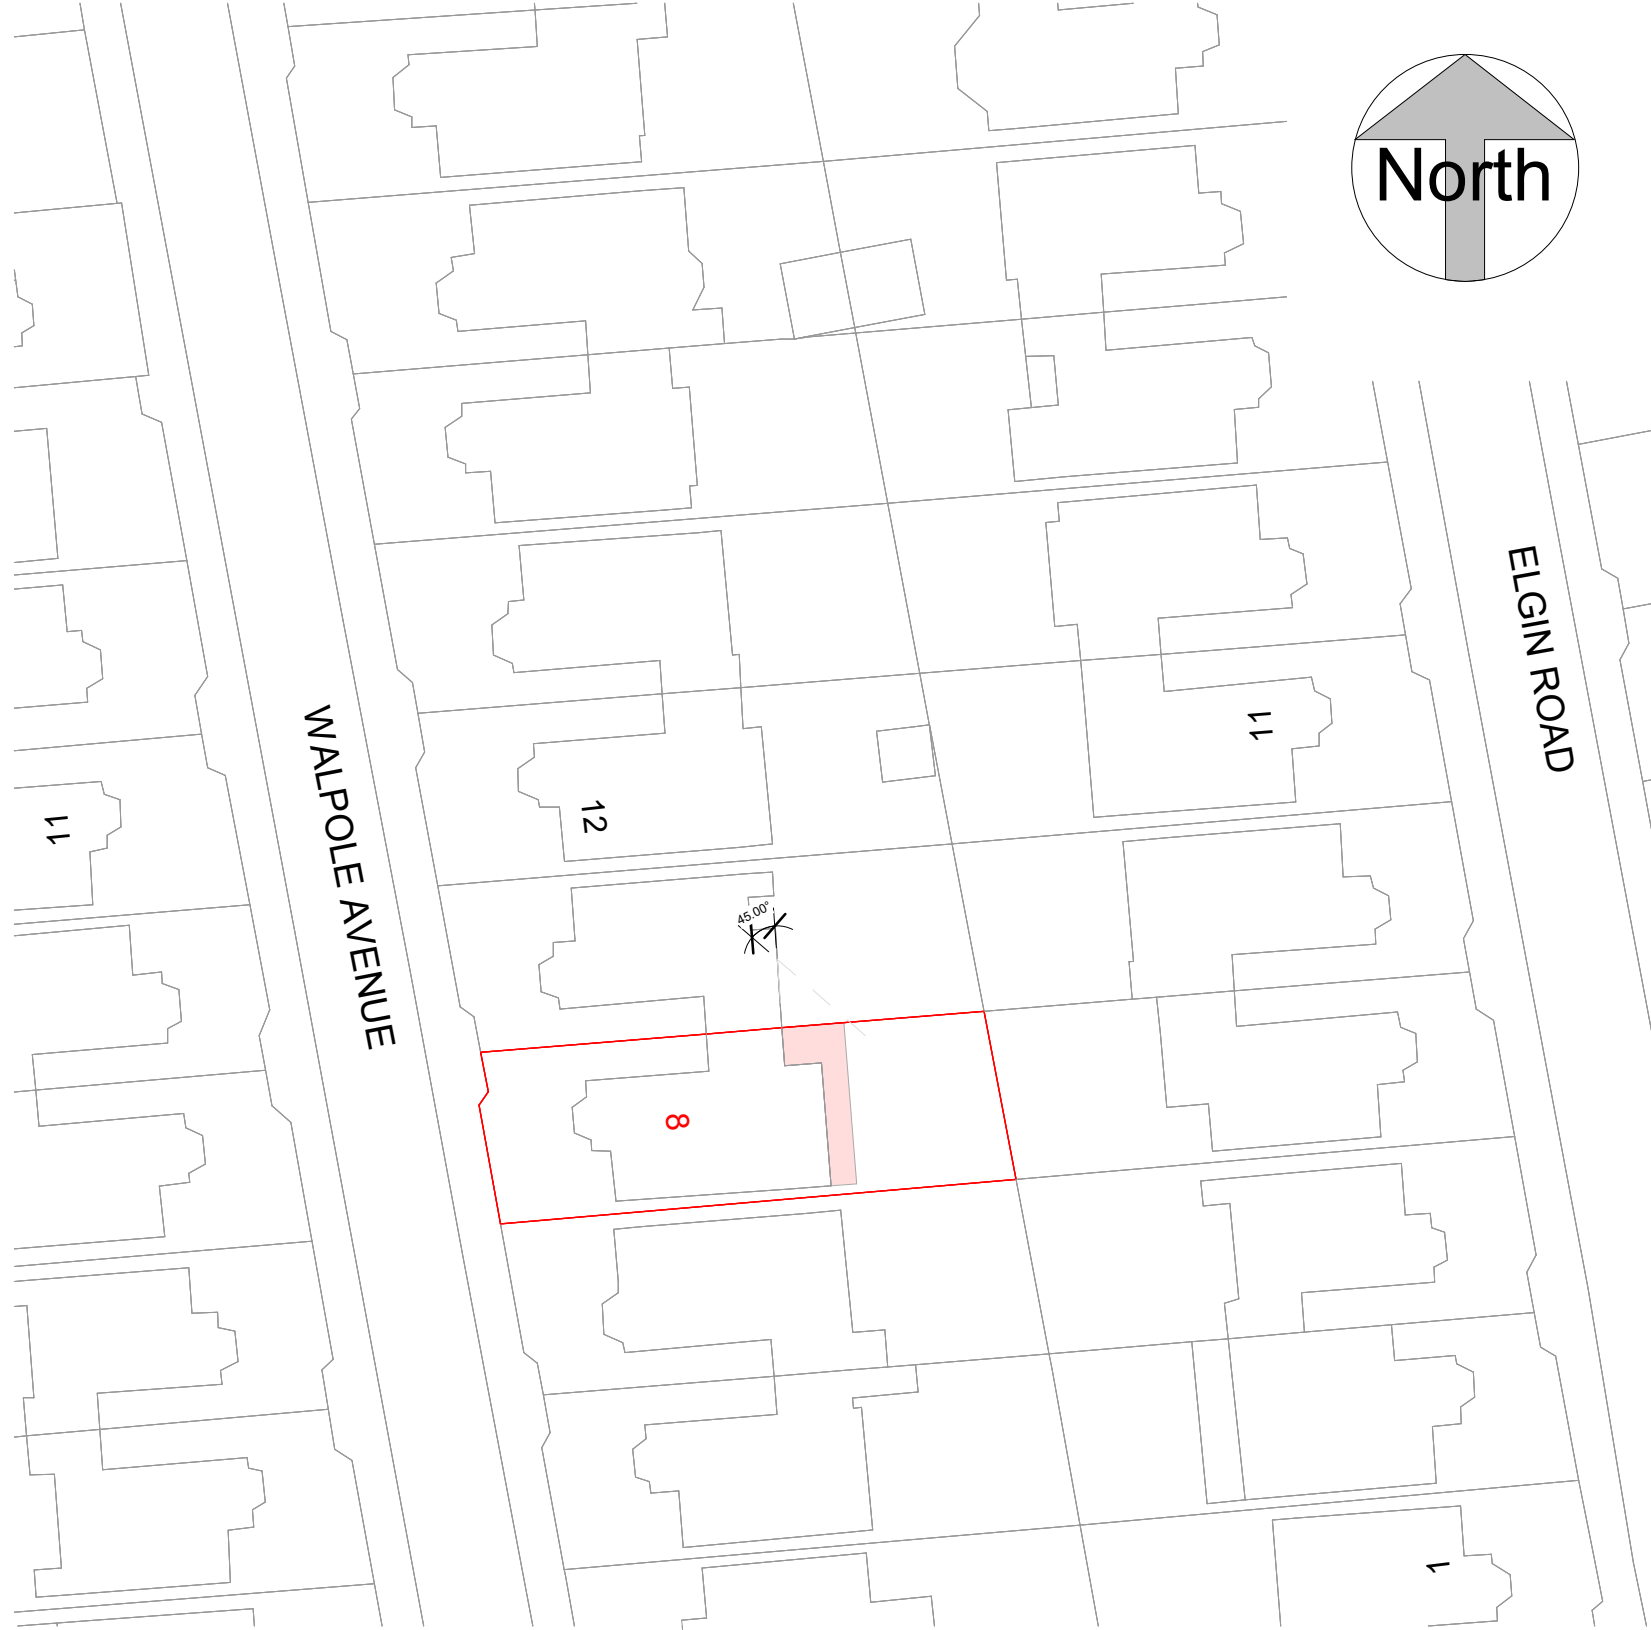

Parkers Design Limited - No.3 - PO9 6AH

www.parkersdesign.co.uk
info@parkersdesign.co.uk
Tel: 07776 008822

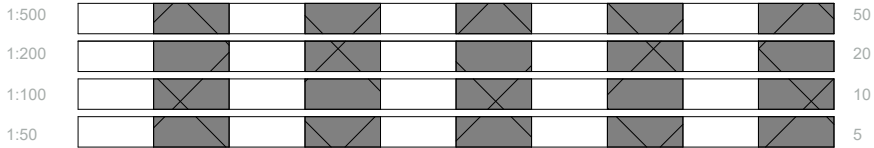

All measurement to be checked on site prior to any comment

(C) Copyright of Parkers Design (Southern) Limited. Any reproduction of these drawings will require written authority from the copyright owner.

PROJECT	8 Walpole Avenue BN12 4PL				CLIENT		Haddow - rev1	
	SHEET	Date		Issue Date	Scale (@ A3)		As indicated	
		Drawn by		SW	DRAWING NUMBER		REV	
		Checked by		SR	P 0			

Site Plan