




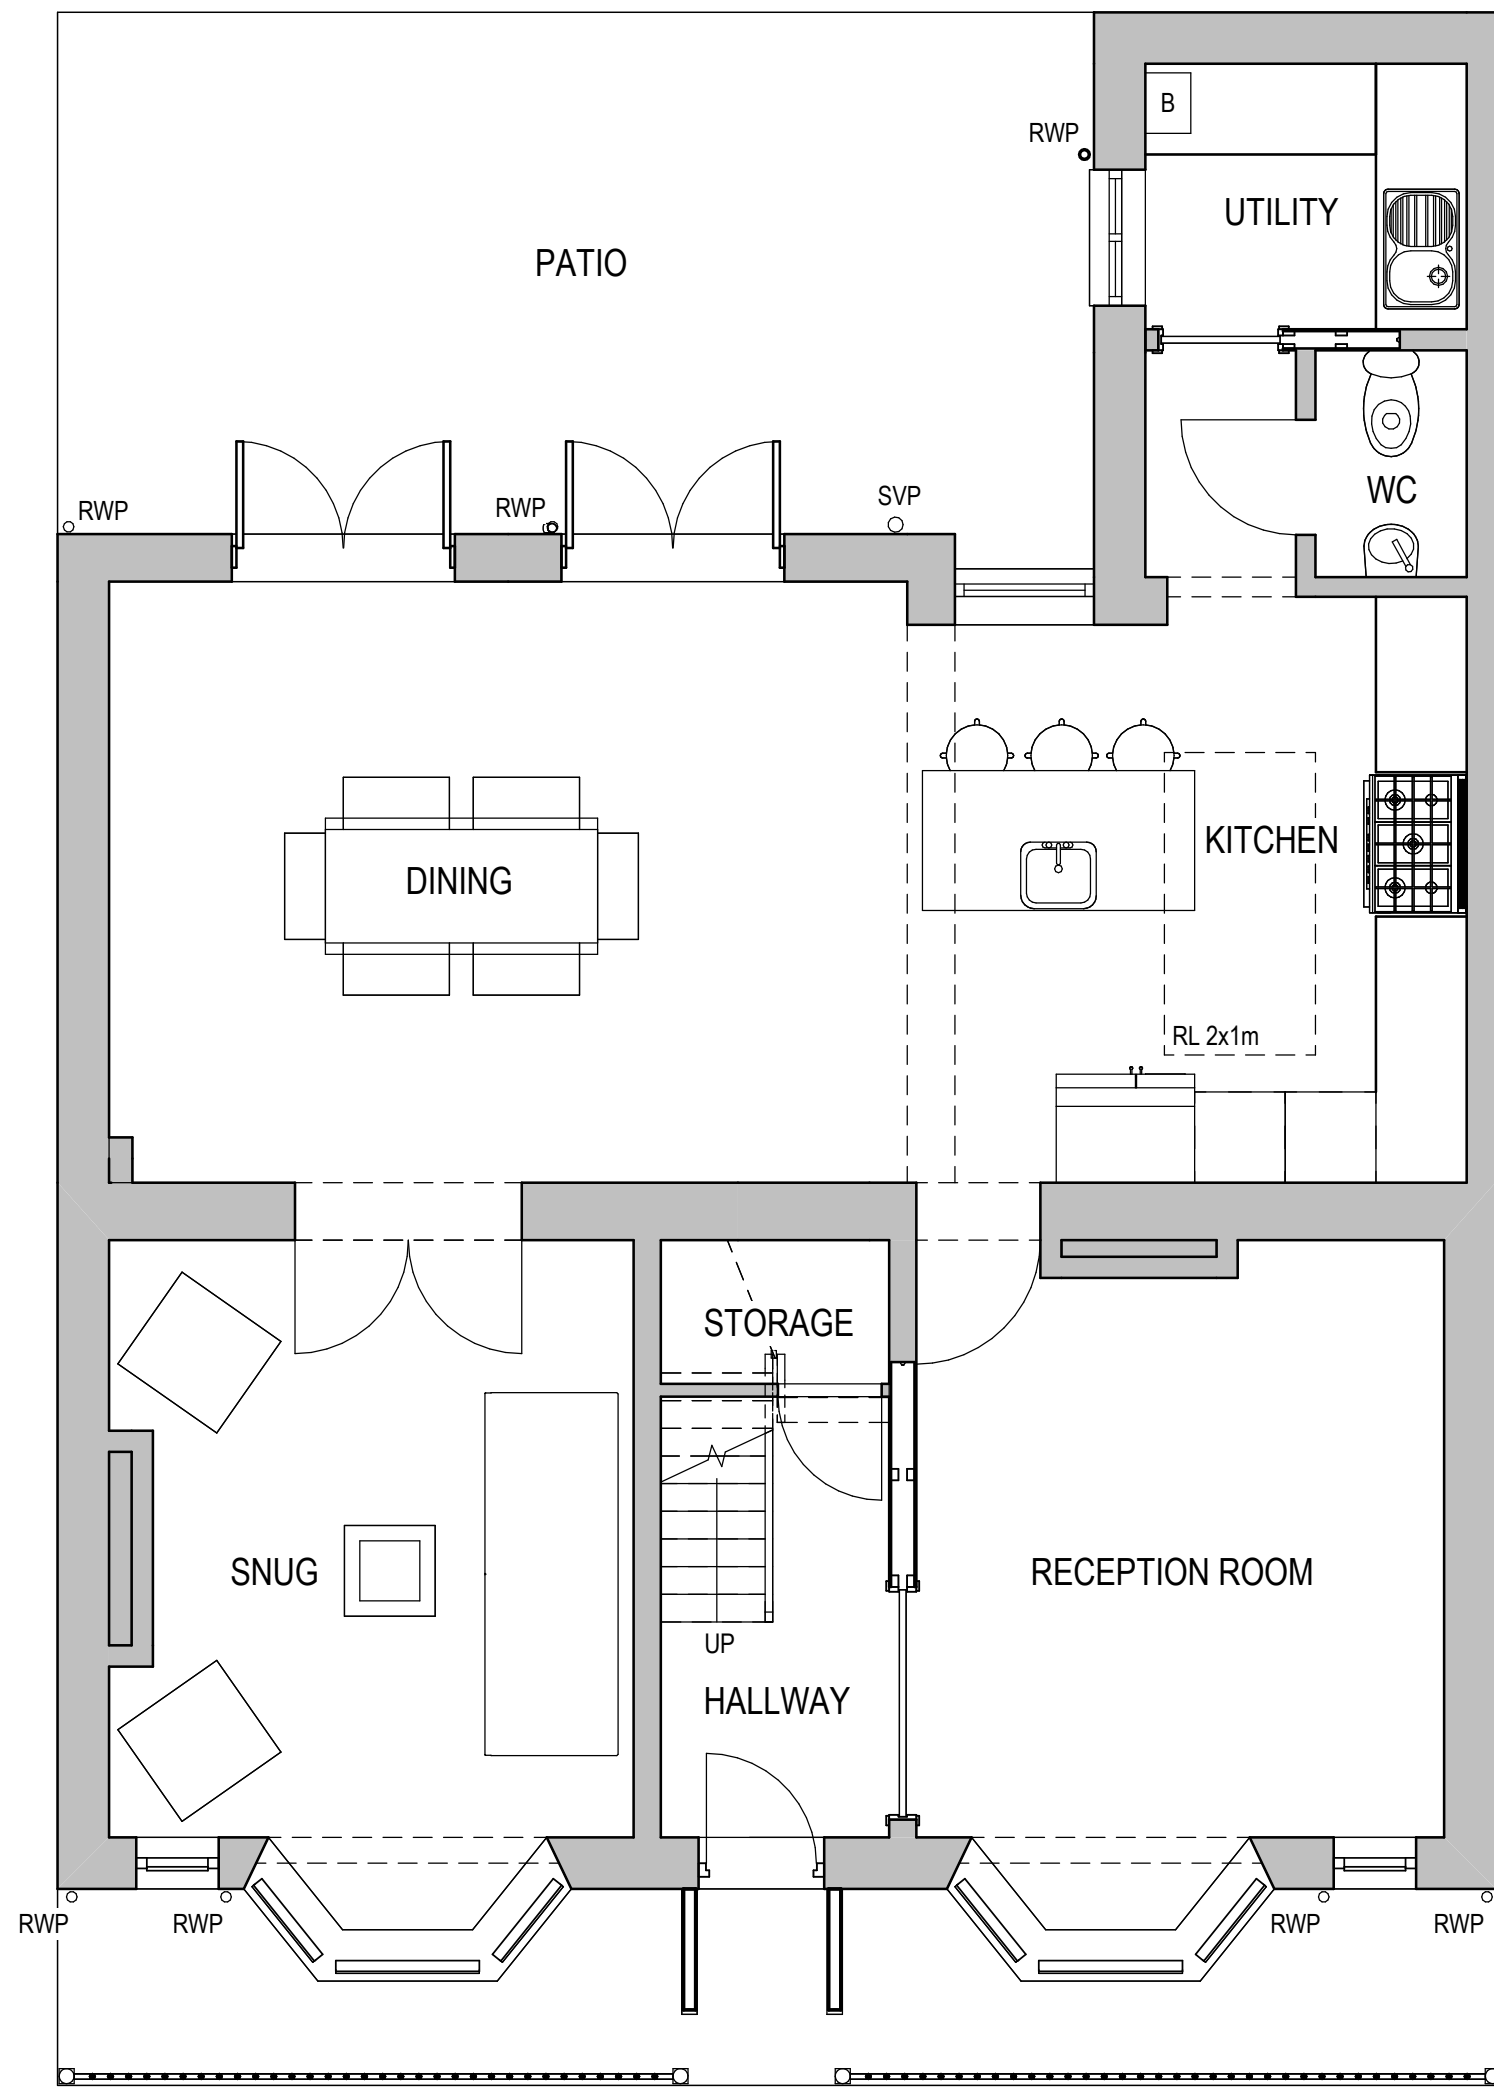


1 Proposed Ground Floor
1 : 50

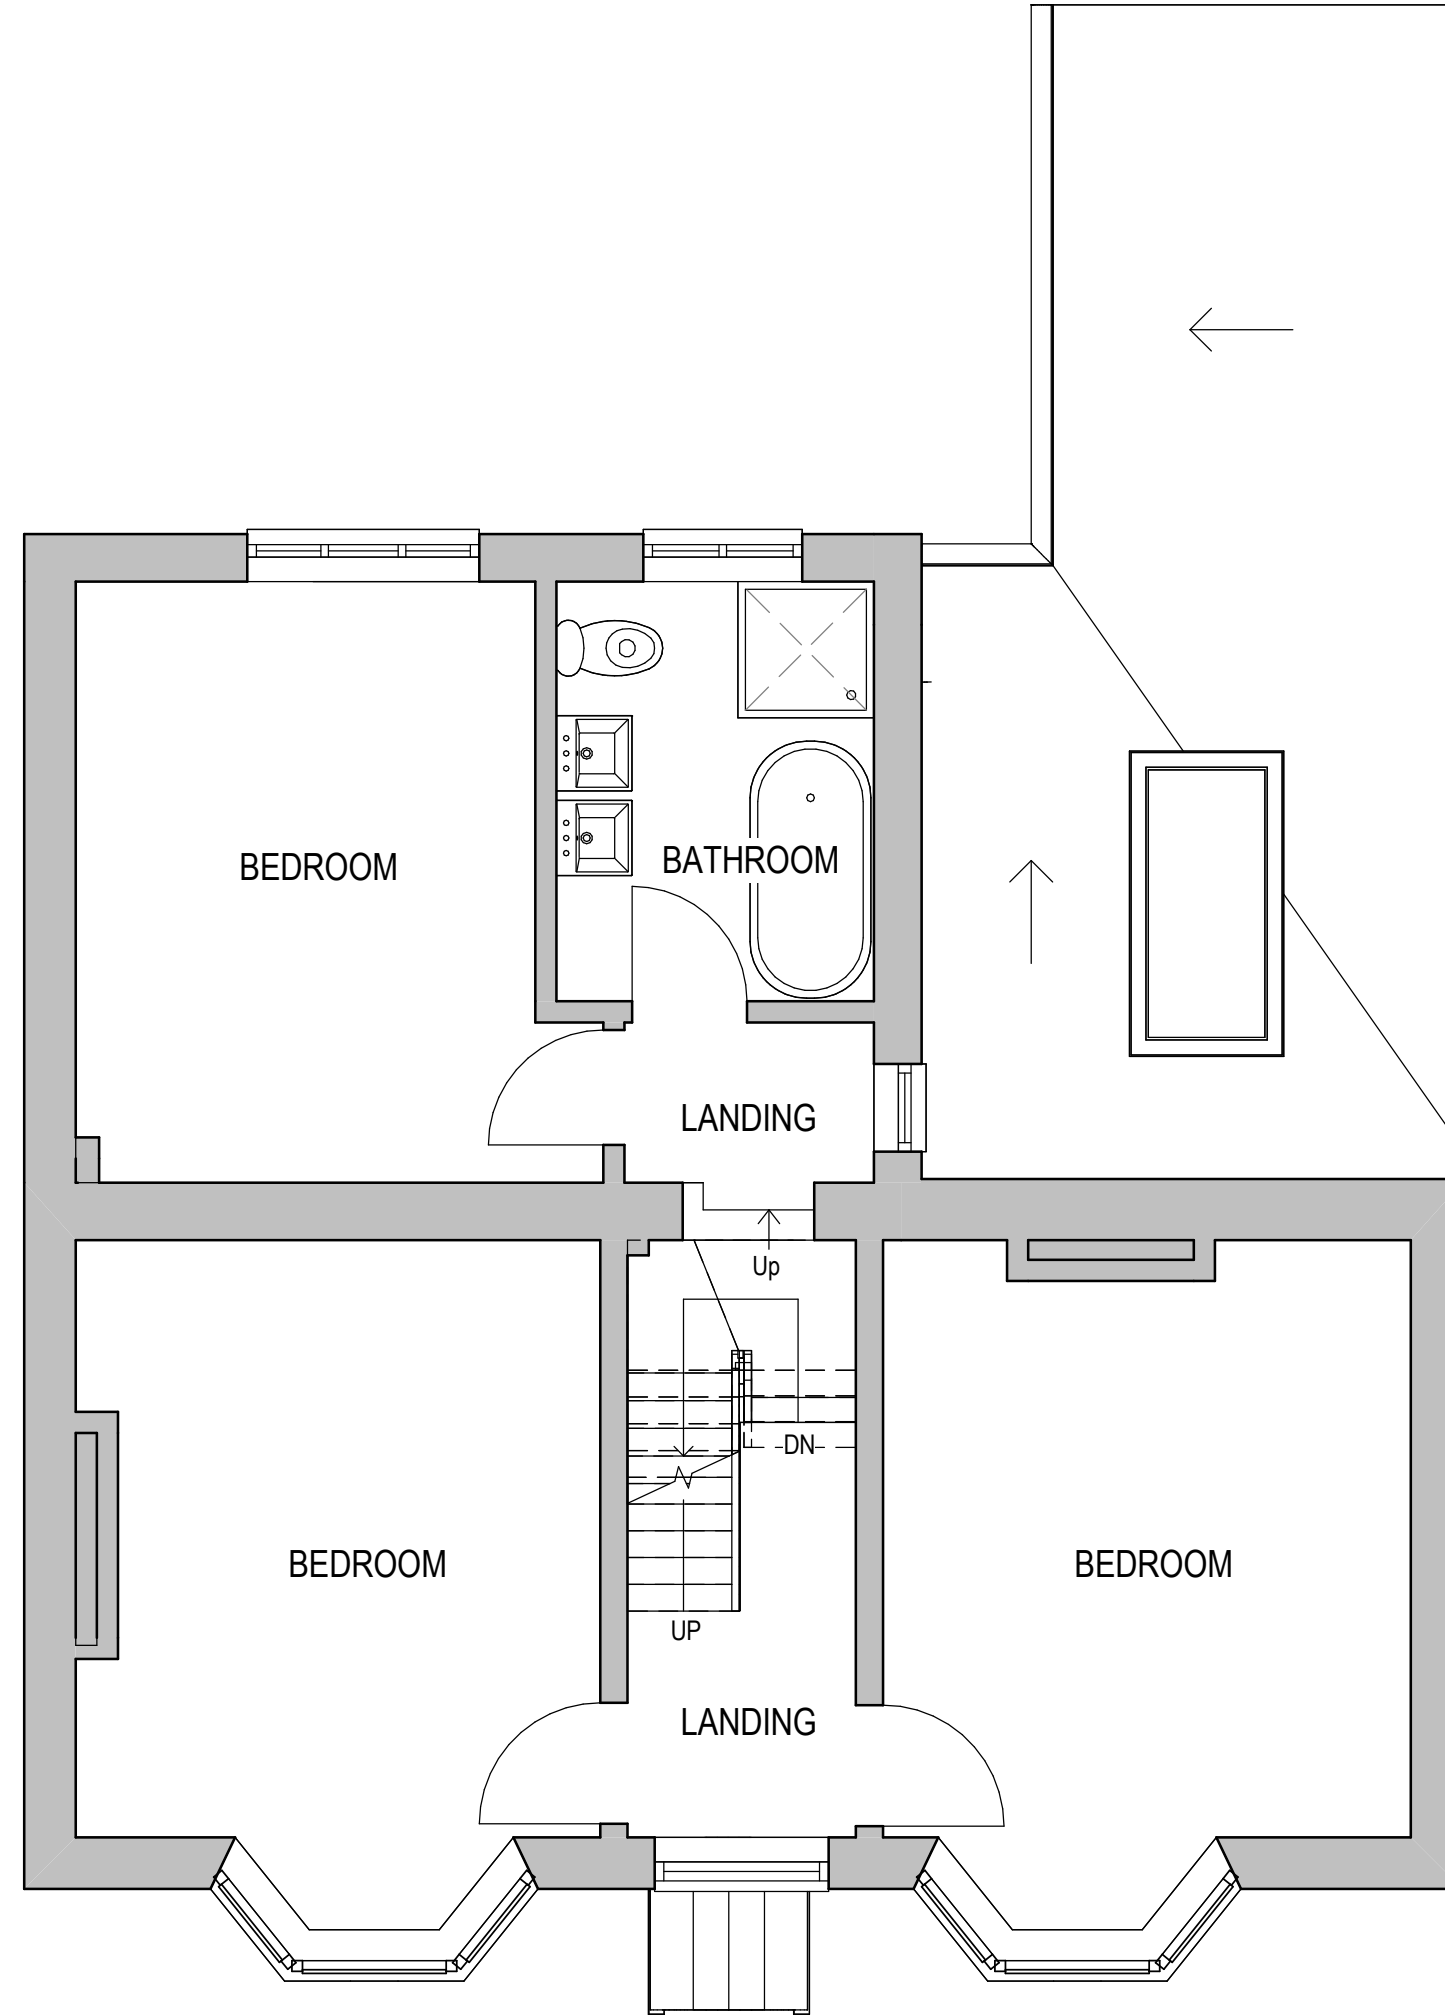




2 Proposed First Floor
1 : 50

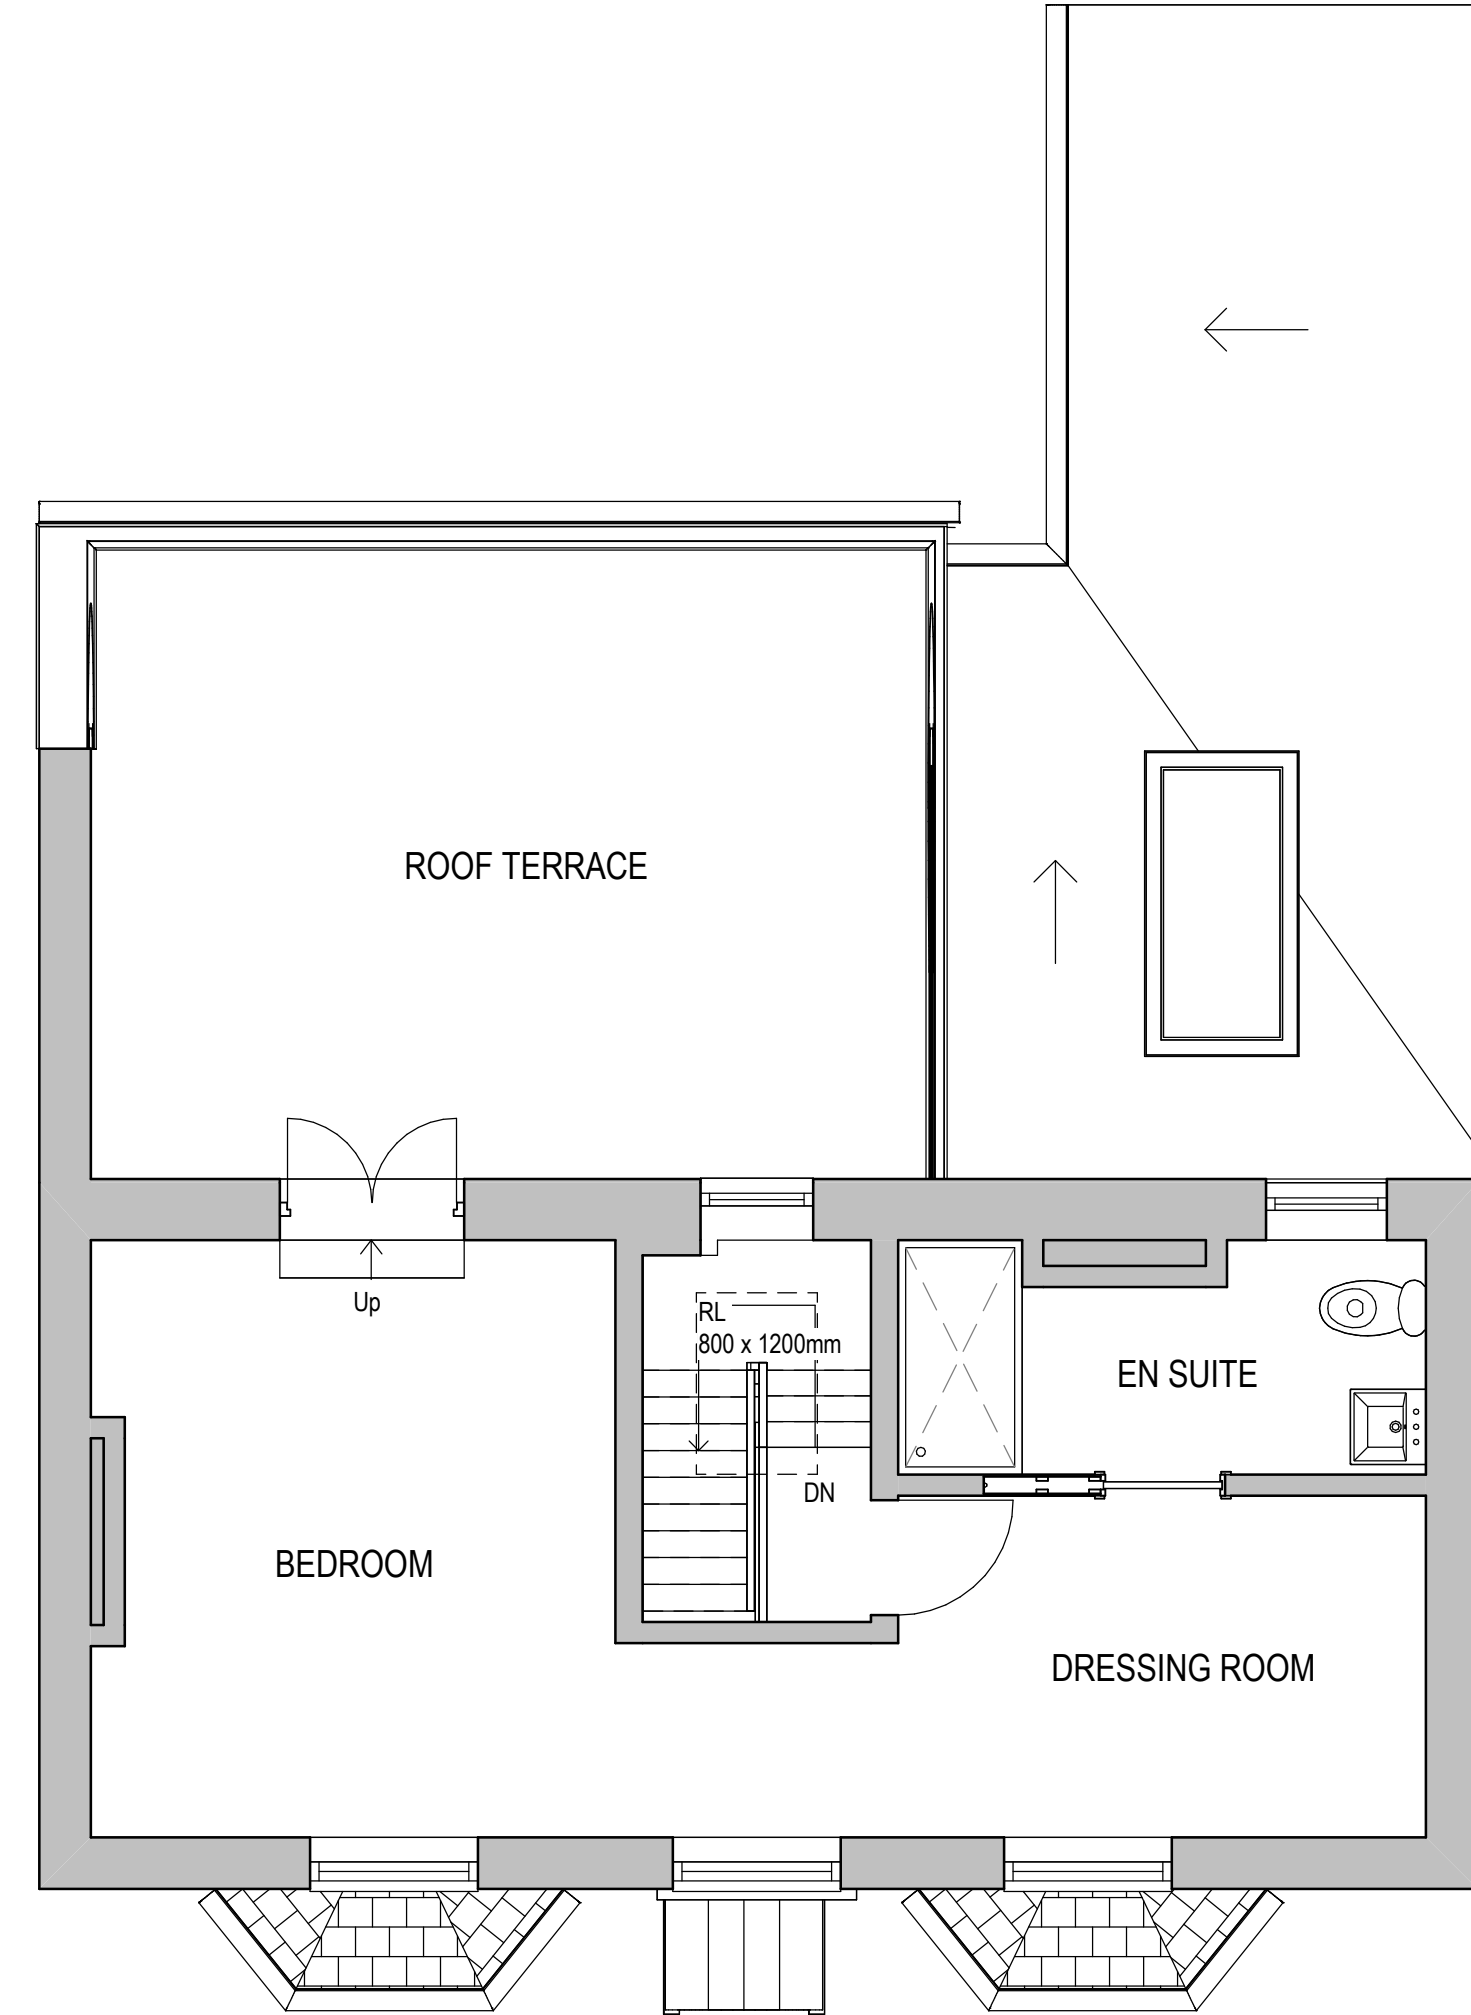

3 Proposed Second Floor
1 : 50

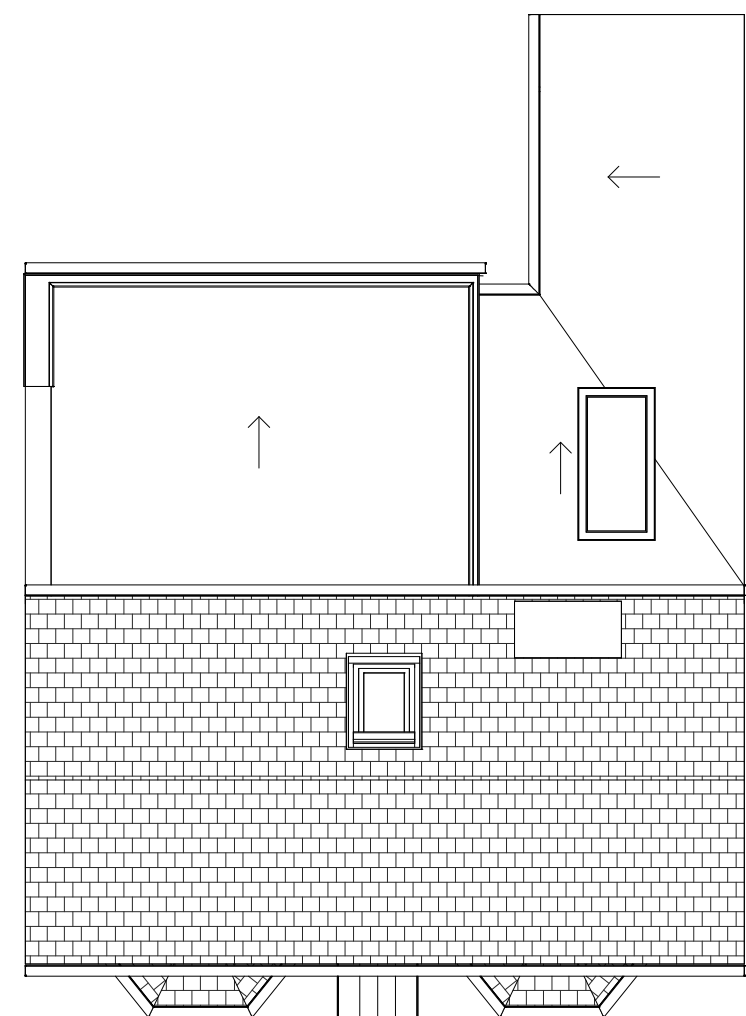

4 Proposed Roof Plan
1 : 100

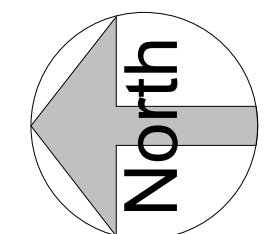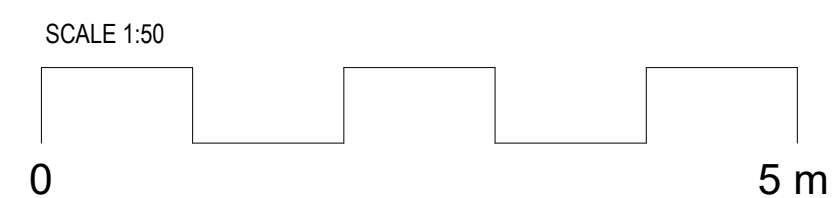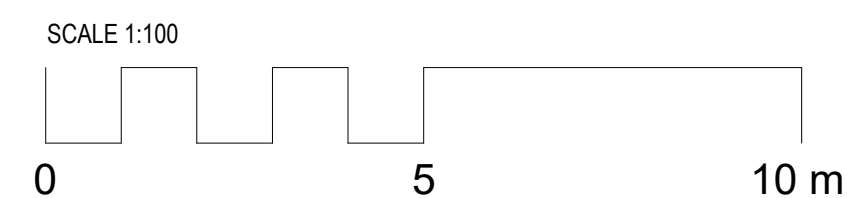

All dimensions must be checked on site and not scaled from this drawing, apart from by Local Authority.

No work is to be commenced until full Planning Permission/ Building Regulations have been approved and any conditions discharged. Any work started prior to approval is entirely at clients' contractors risk.

The contractor is responsible for taking and checking all levels, dimensions etc, prior to ordering materials and starting work. Any discrepancies are to be reported back to Coastline Architects prior of commencement of works.

Drawings have been produced for Planning Permission/ Building Regulations submissions only and do not constitute full working drawings.

REV	DATE	DESCRIPTION
A	15.07.2026	Rooflight added to floorplan



Contact:
01803 357 047
info@coastlinearchitects.com
www.coastlinearchitects.com

CLIENT	Mr & Mrs Beaulieu		
SITE ADDRESS	4 WARWICK PLACE WORTHING, BN11 3EU		
PROJECT TITLE	PROPOSED EXTERNAL ALTERATIONS TO DWELLING, AND PROPOSED CARPORT		
DRAWING TITLE	PROPOSED FLOOR PLANS		
STATUS	Planning		
DATE	15th Jul 2026	DRAWN BY	EL
SCALE	As indicated @A1	CHECKED BY	EL
DRAWING NO.	A-P-201	REV A	