




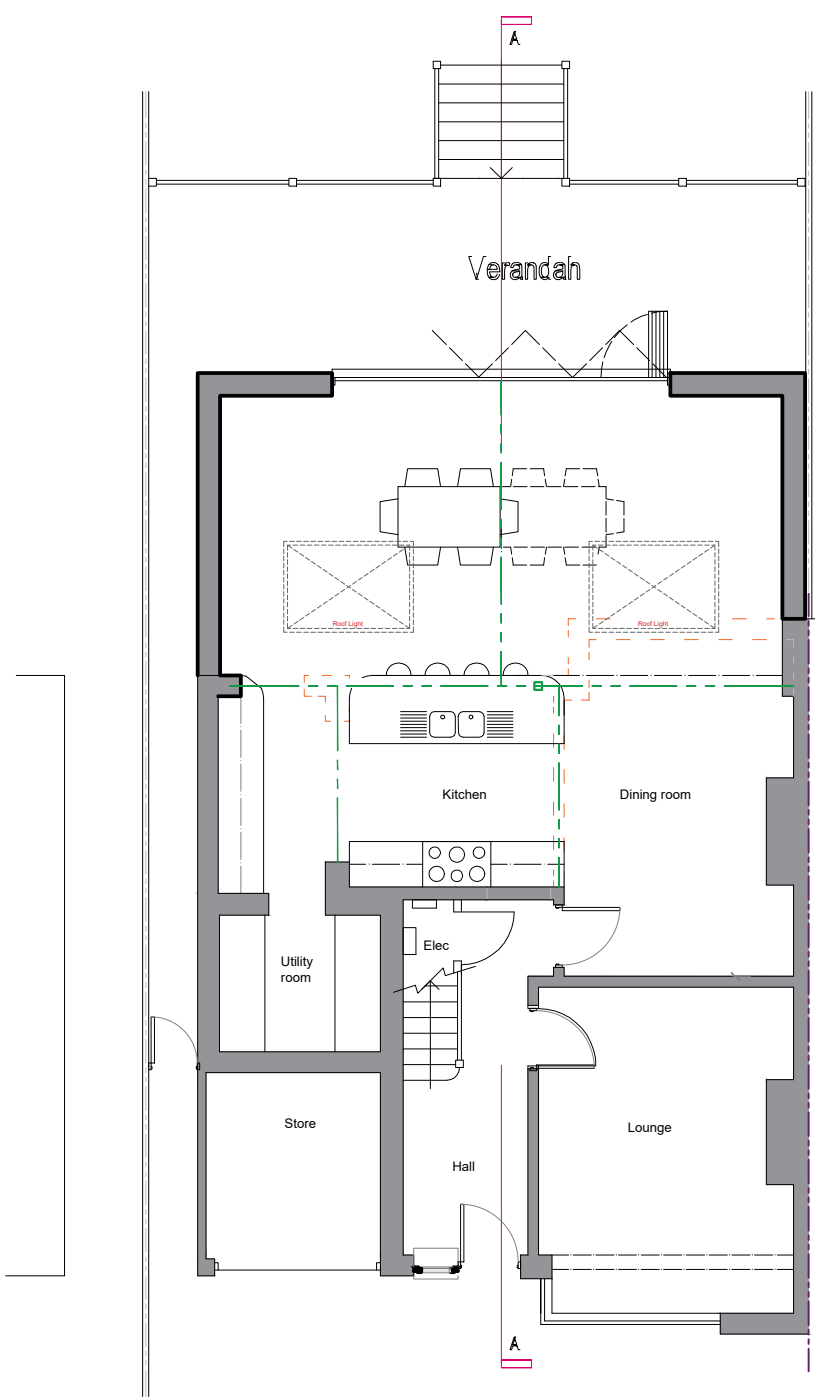


Existing Ground Floor Plan
Scale: 1:100

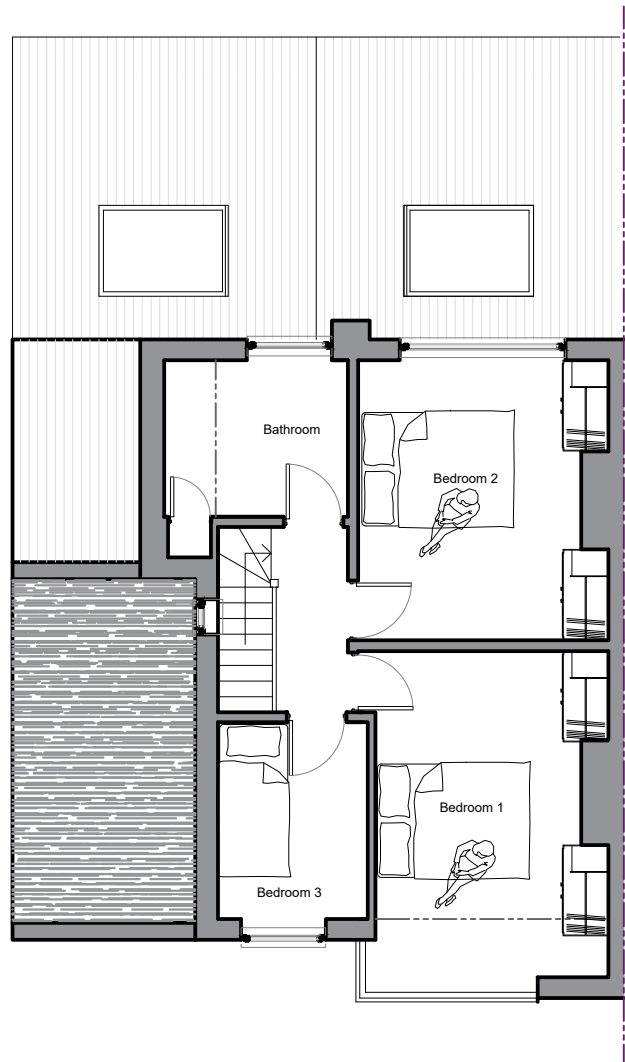


Existing First Floor Plan
Scale: 1:100

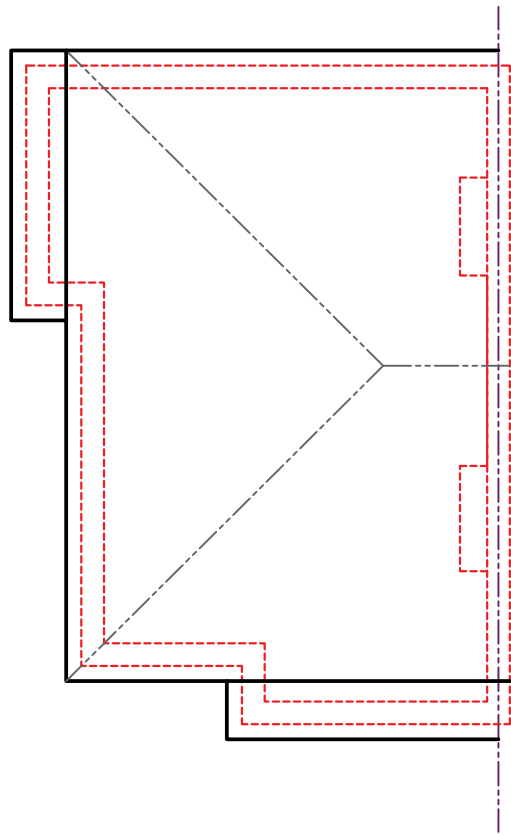

Existing Roof Plan
Scale: 1:100

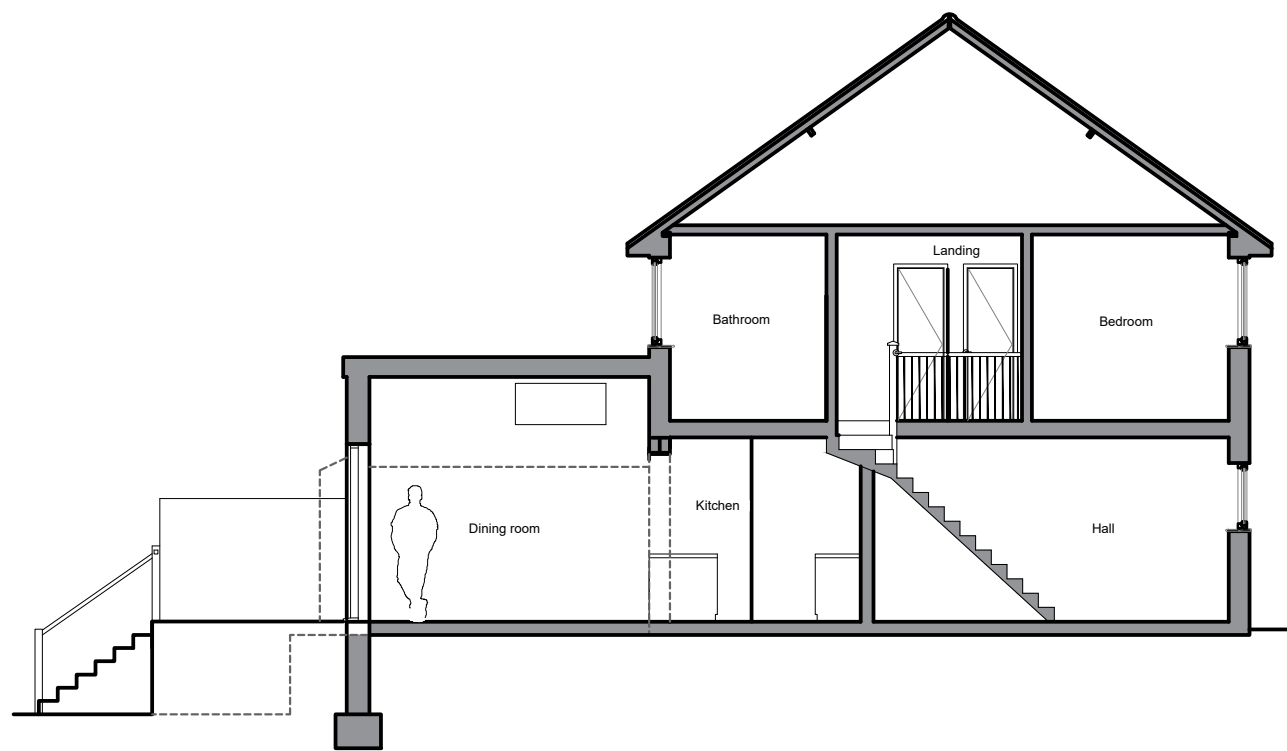


Existing Section
Scale: 1:100

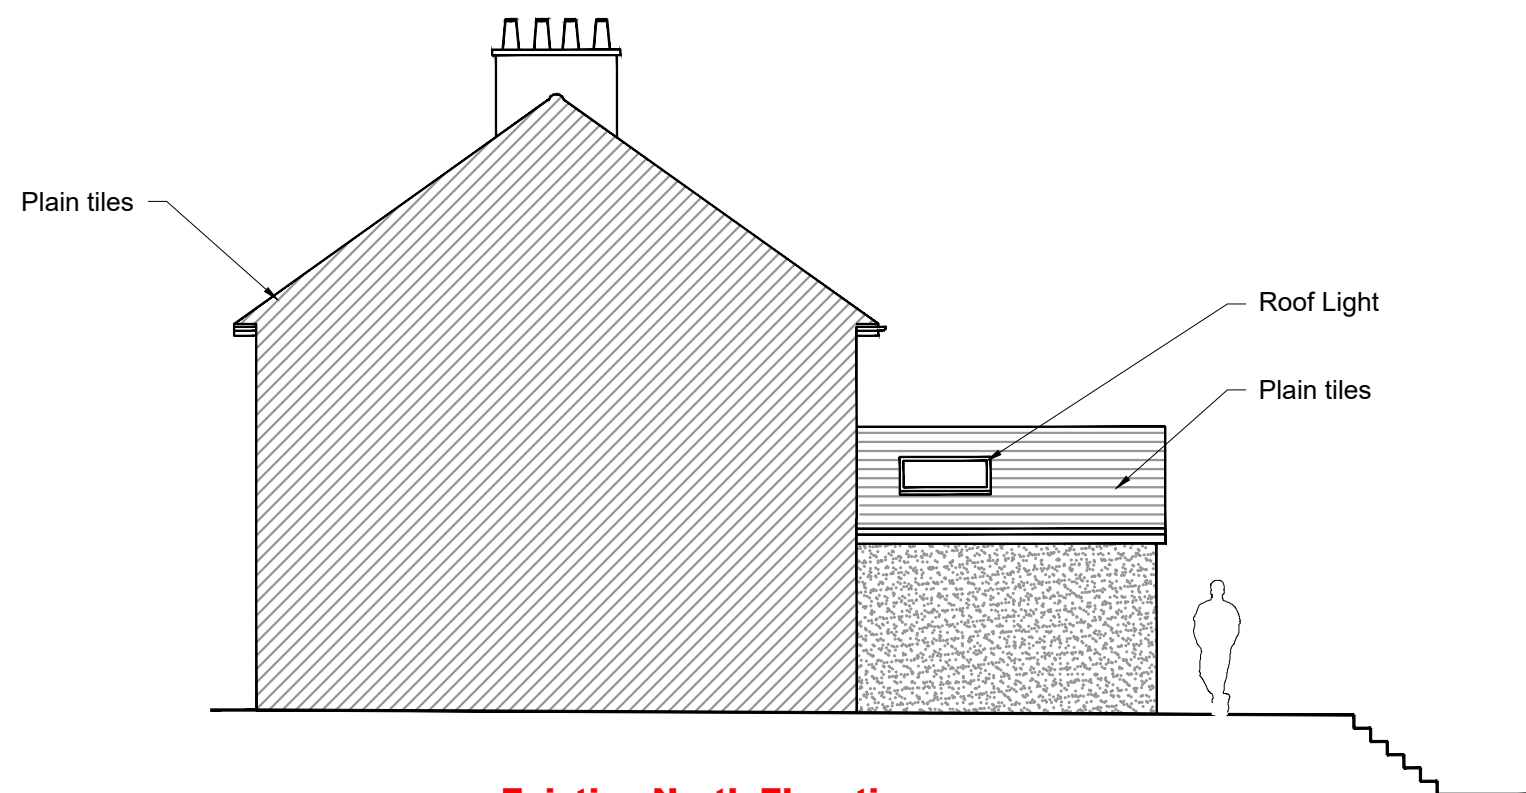


Existing North Elevation
Scale: 1:100



Existing South Elevation
Scale: 1:100

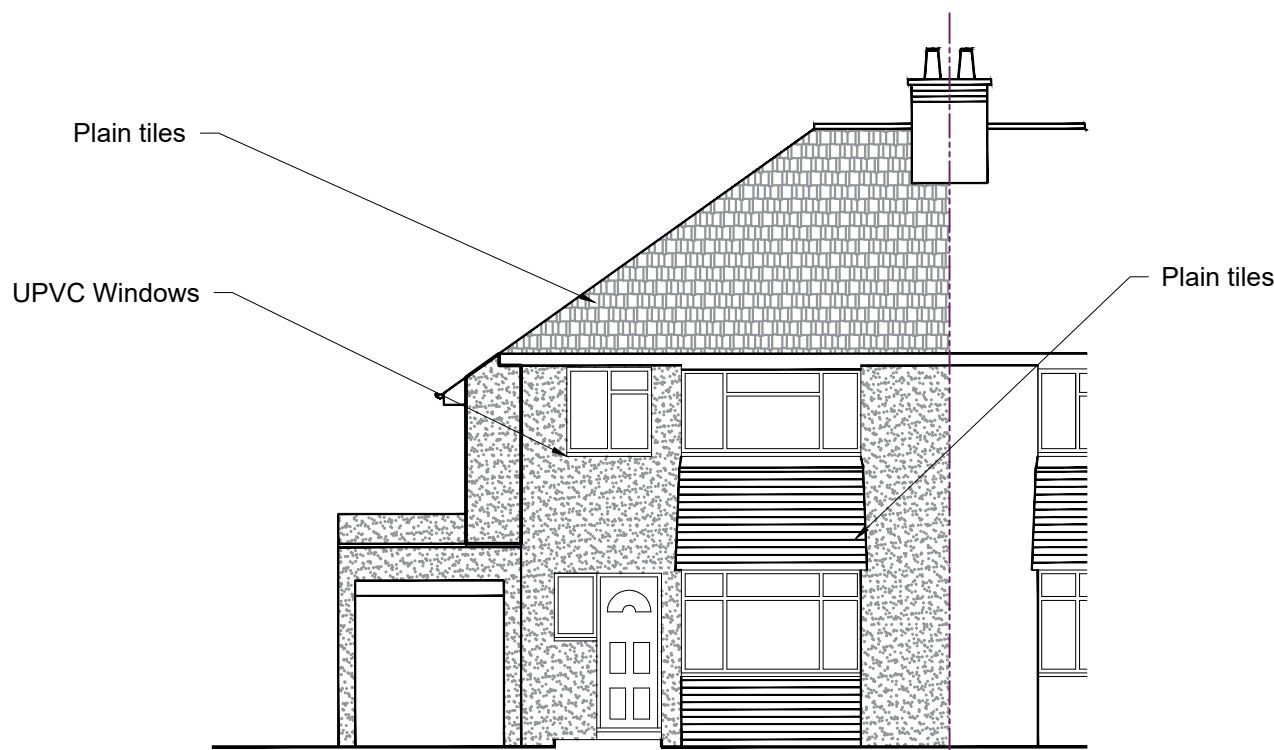

Existing East Elevation
Scale: 1:100

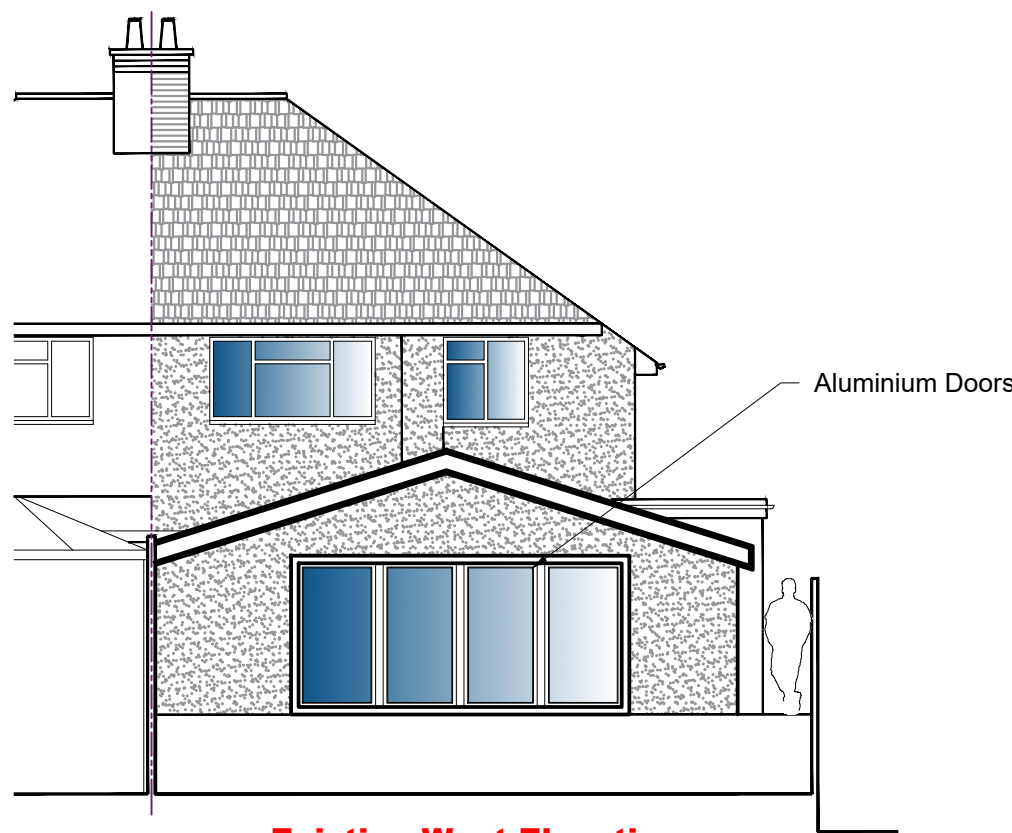

Existing West Elevation
Scale: 1:100

SITE PHOTOS



Location Plan
Scale: 1:1250



SITE AREA - 295.1m²
Block Plan
Scale: 1:500

NOTE:

This drawing is to be read in conjunction with the Construction Notes and Structural Engineer's details.
The Contractor is responsible for all setting out and must check levels and dimensions on site before ordering materials or commencing work.
Refer to written dimensions only. Do not scale from drawings, except for the purposes of Planning assessment.
The Architect is to be immediately notified of any omissions or discrepancies.
Building work should not commence until all statutory approvals have been granted, i.e. Planning, Building Control, etc.
If a public sewer is discovered, consent to 'Build-over/Close-to' may be required from the Water Authority.

PARTY WALLS:

Work to Party Walls (including insertion of flashings, beam bearings, etc) are subject to Party Wall agreements with neighbours and are to be arranged by the Client in accordance with the Party Wall Act (i.e. Providing two months written notice)

- Direction of Joists
- Below ground drainage - Surface Water
- Below ground drainage - Foul Water
- Discharge pipes
- Existing structure
- Proposed structure
- <1500mm Max Headroom
- Insulation
- Removed structure
- Section line A
- Section line B
- FD30 30min Fire Doors
- M.O.E. Means of Escape
- O.G. Obscured Glazing

A	00/01/2024	Client / Planning Amendments	DLS
Revision	Date:	Details:	Initials:

These drawings and designs are the property of Shear Architectural Design Ltd and must not be copied, retained, or used without prior written consent.

SHEAR
ARCHITECTURAL

CREATE INSPIRE ENHANCE


Maritime House - 2nd Floor Echo 3 office
Basin Rd N,
Portslade,
Brighton
BN41 1WR
07881 656512
info@sheararchitecturaldesign.co.uk
www.sheararchitecturaldesign.co.uk

PROJECT:

23 Oxen Avenue
Shoreham-by-Sea West
Sussex BN43 5AF

DRAWING TITLE:

Loft Conversion

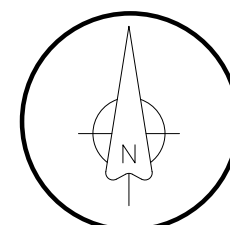

DATE: 19/11/2025	SCALE: Various @ A1	DRAWN: DS	CHECKED: -
SHEET OF	25/062	SY1	REVISION:
PROJECT NUMBER:	DRAWING NUMBER:	REVISION:	

FOR APPROVAL