




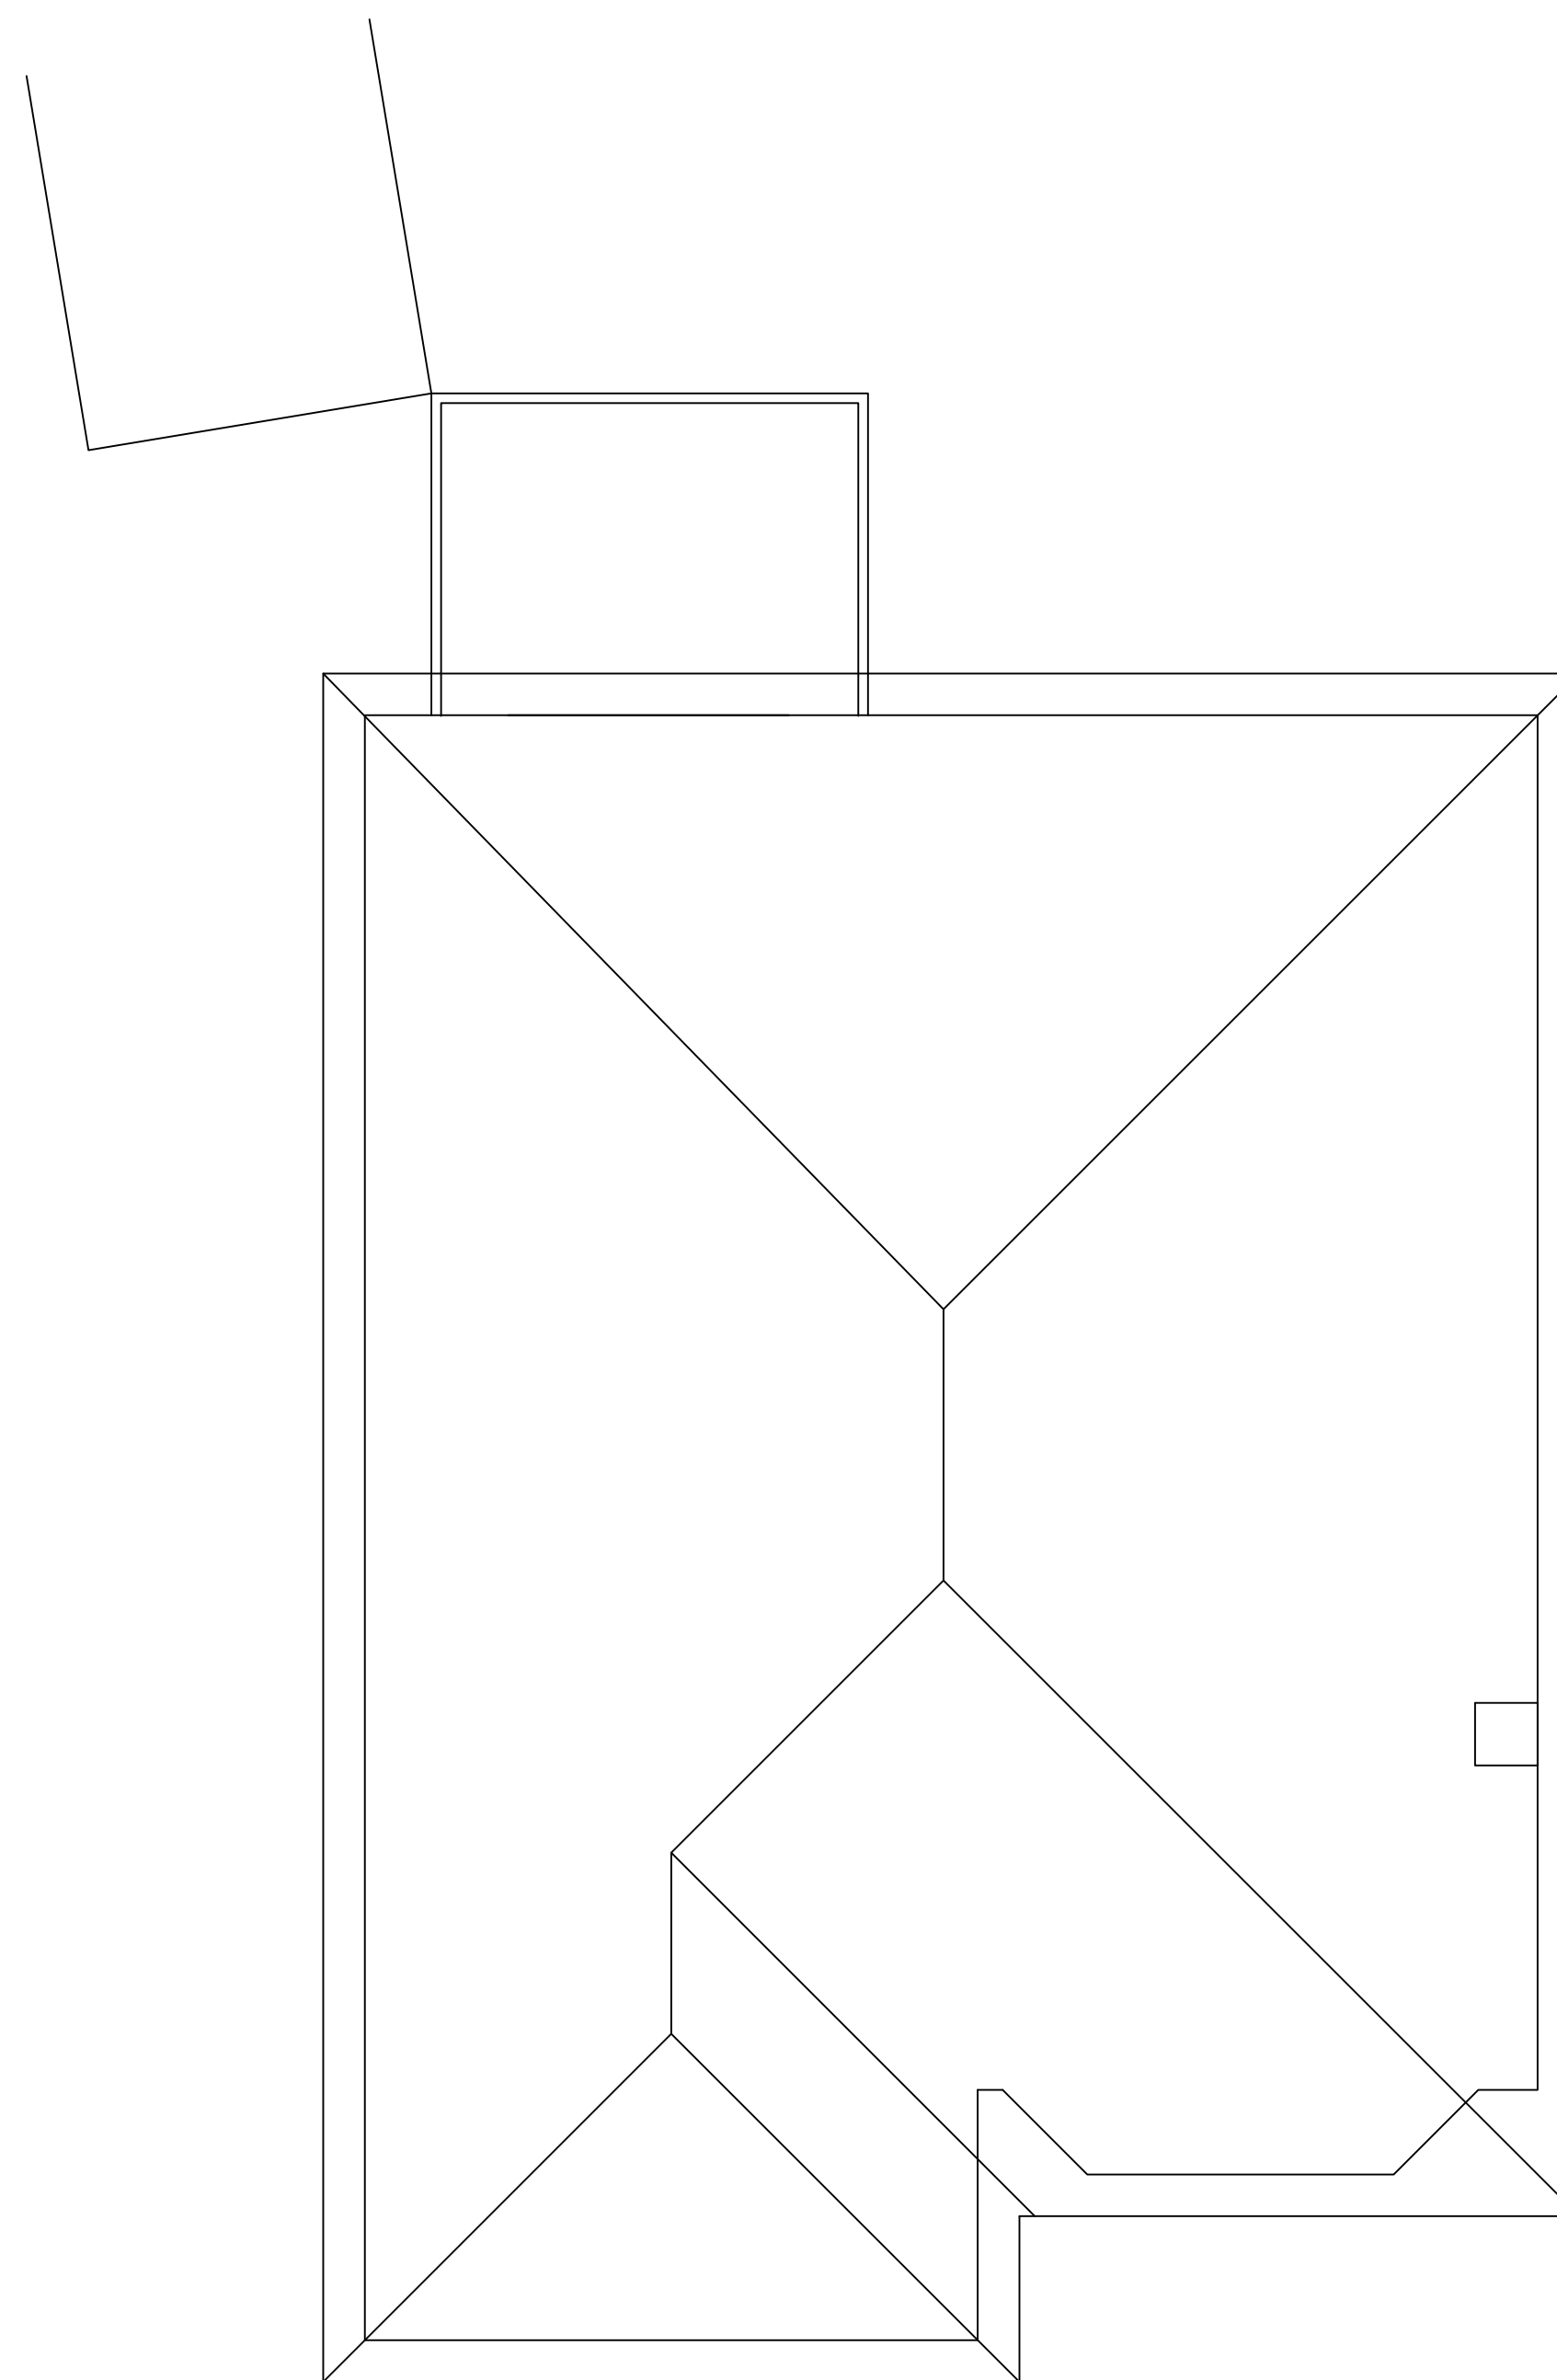

Ground Floor

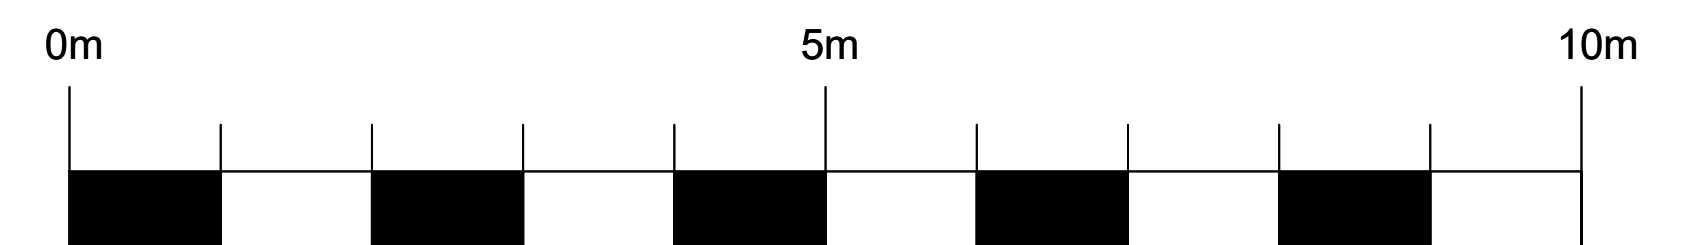

Roof plan

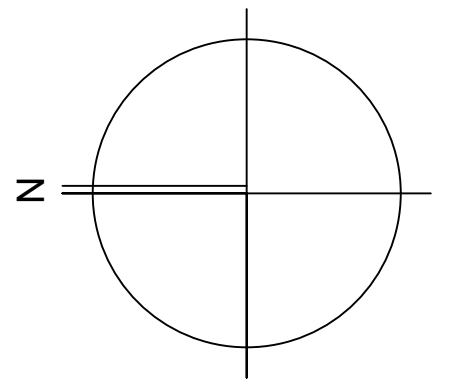

Scale Bar 1:50

PLANNING

PROJECT
46 Hawkins Crescent Shoreham on Sea BN43 6TP

DRG TITLE
Existing Ground floor and Roof plan

SCALE/DATE
1:50 @ A1 December 2025

D987/03