




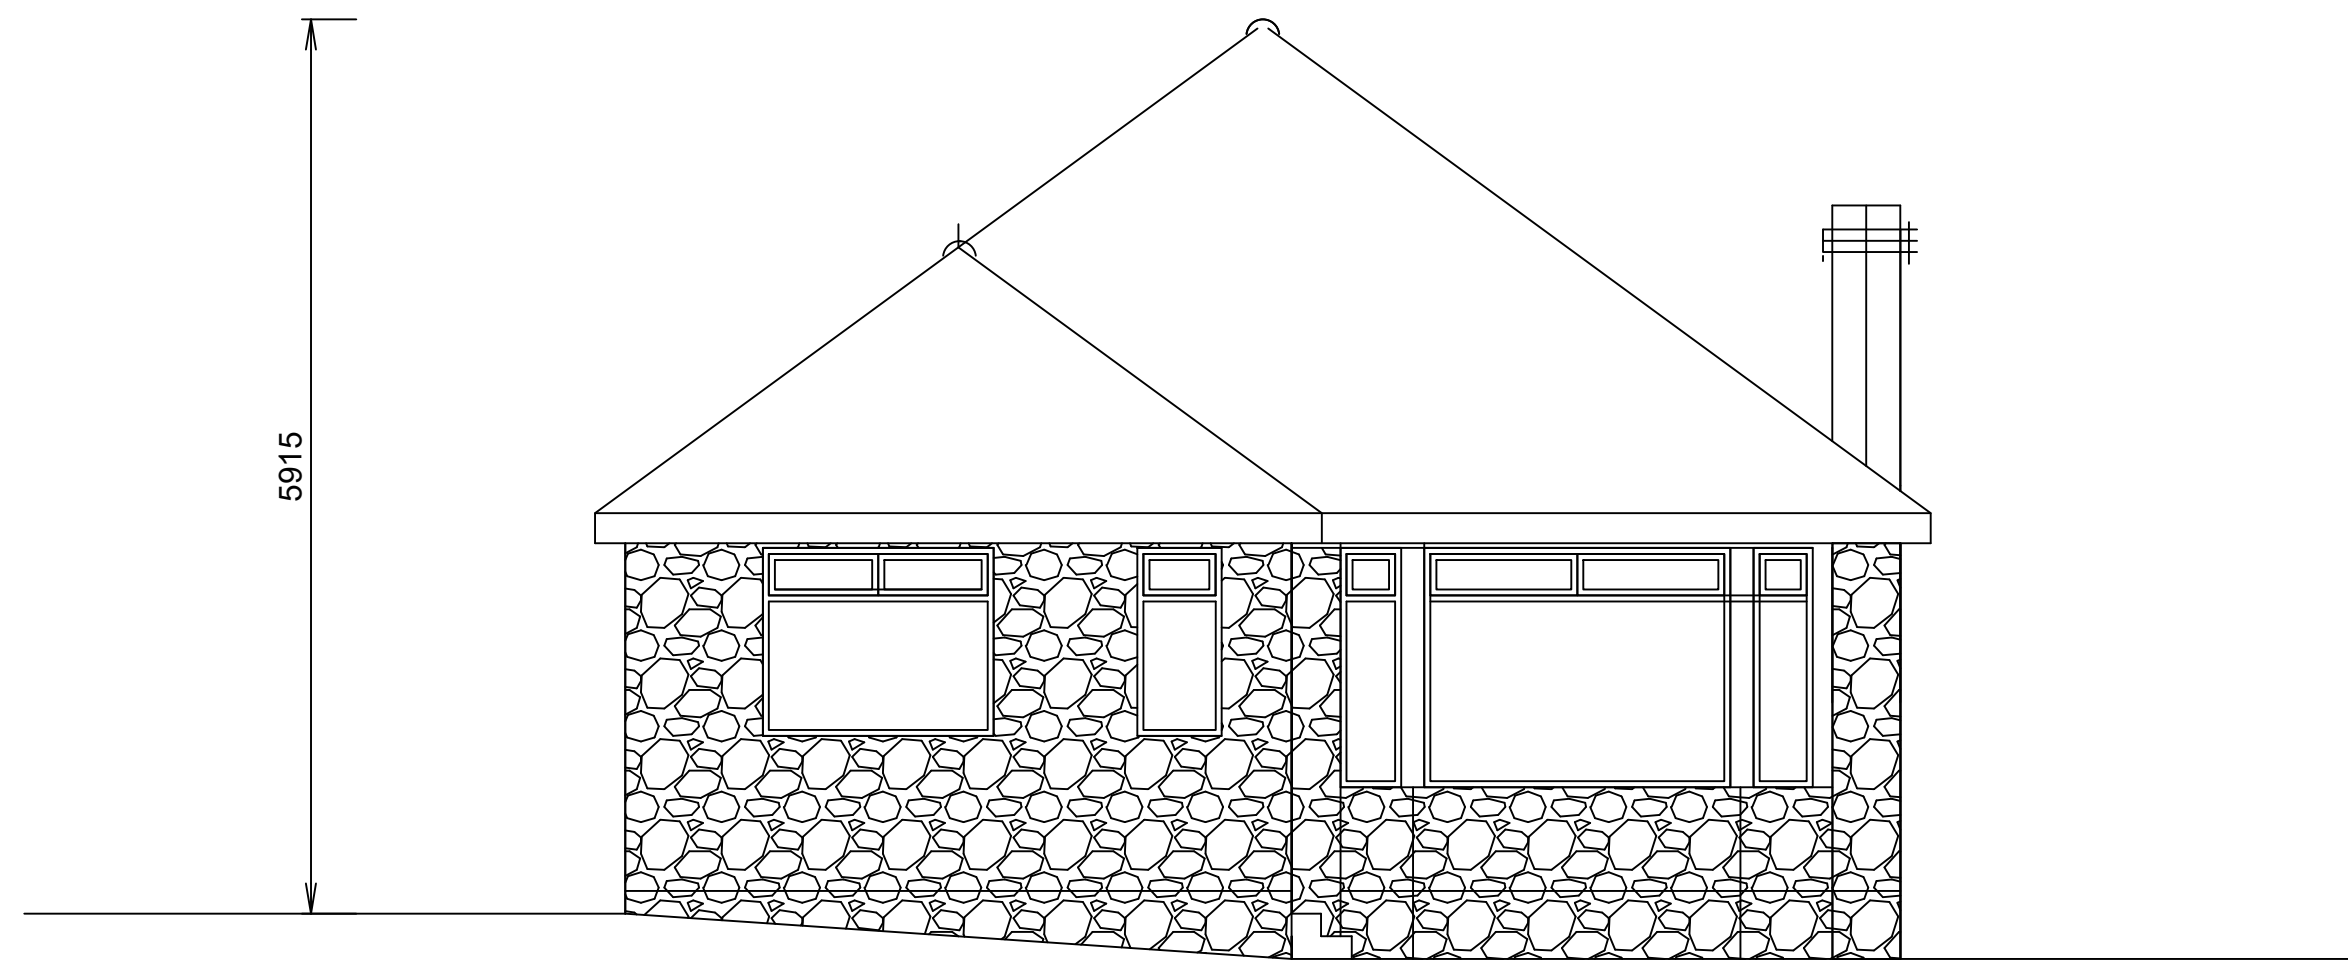


Front Elevation -West

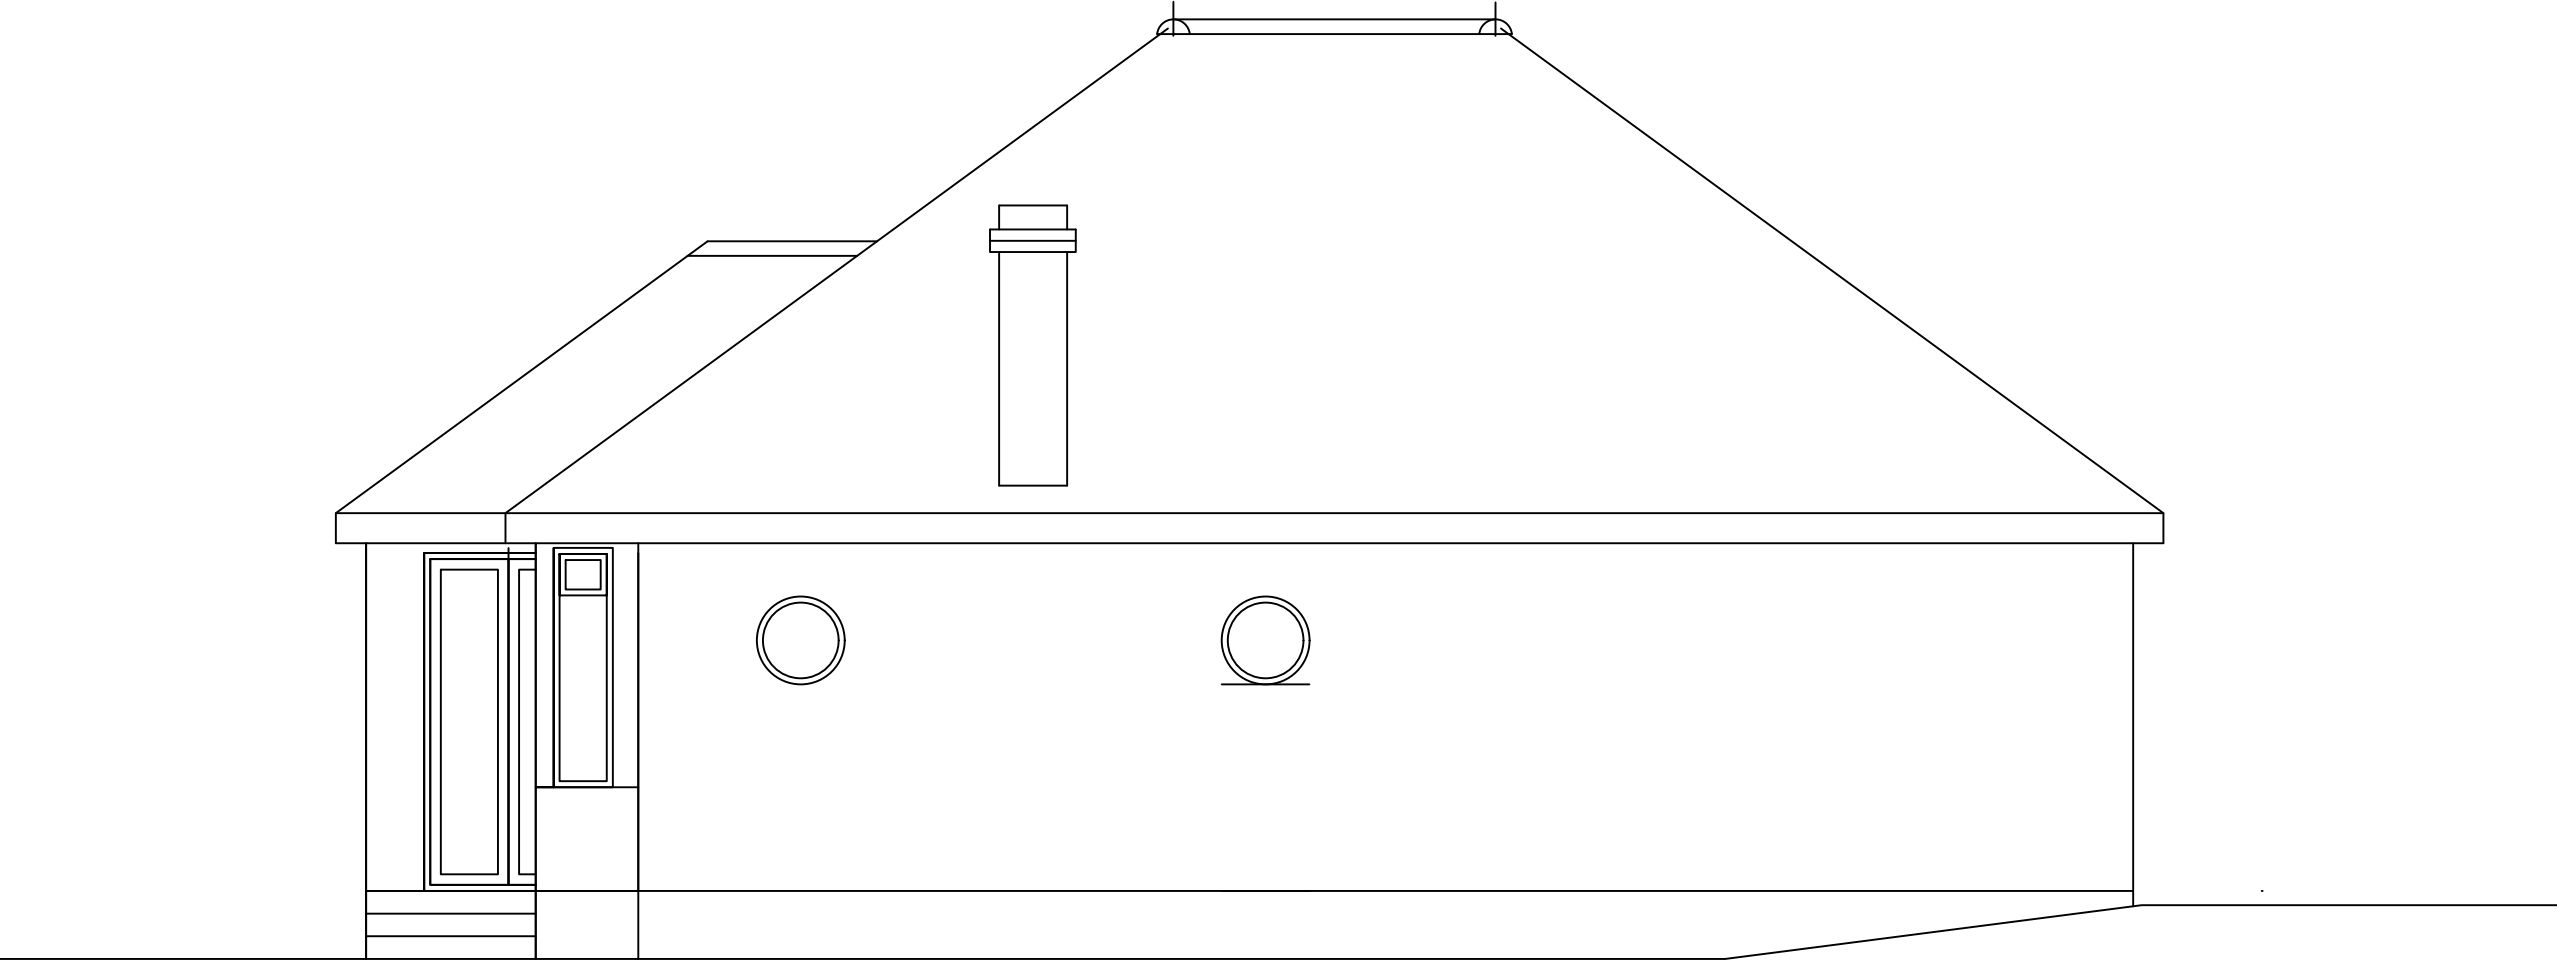


Side Elevation - South

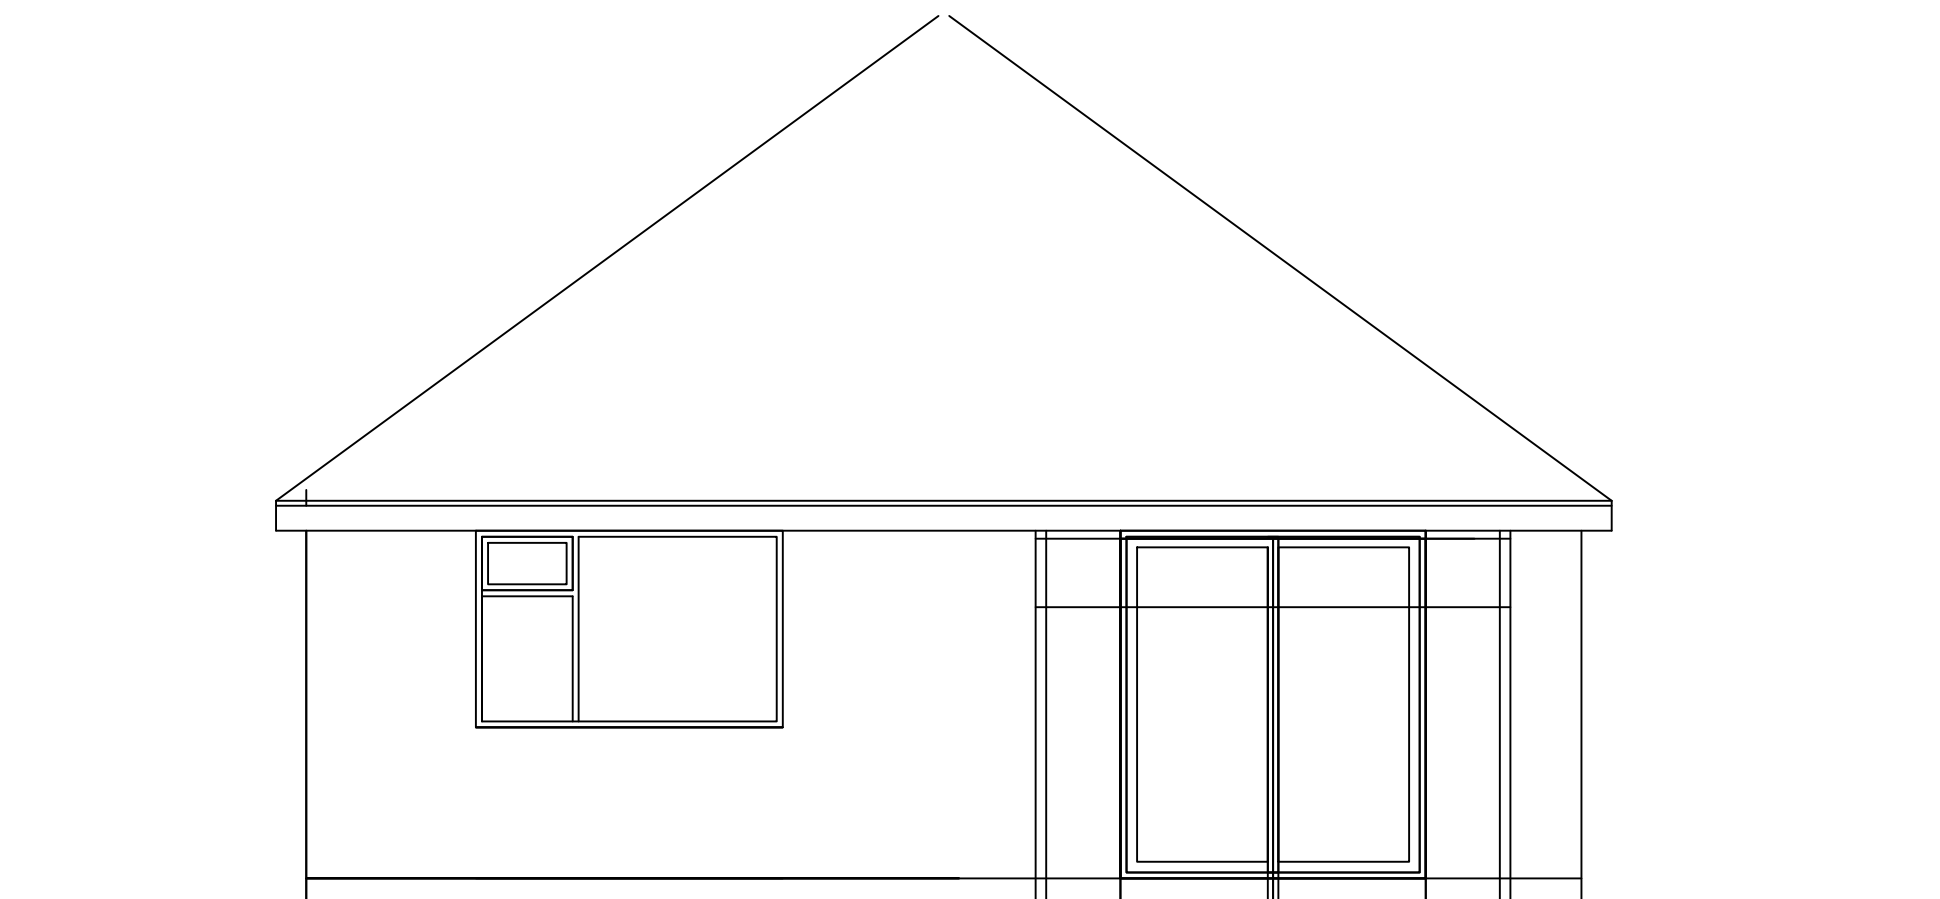

Rear Elevation -East

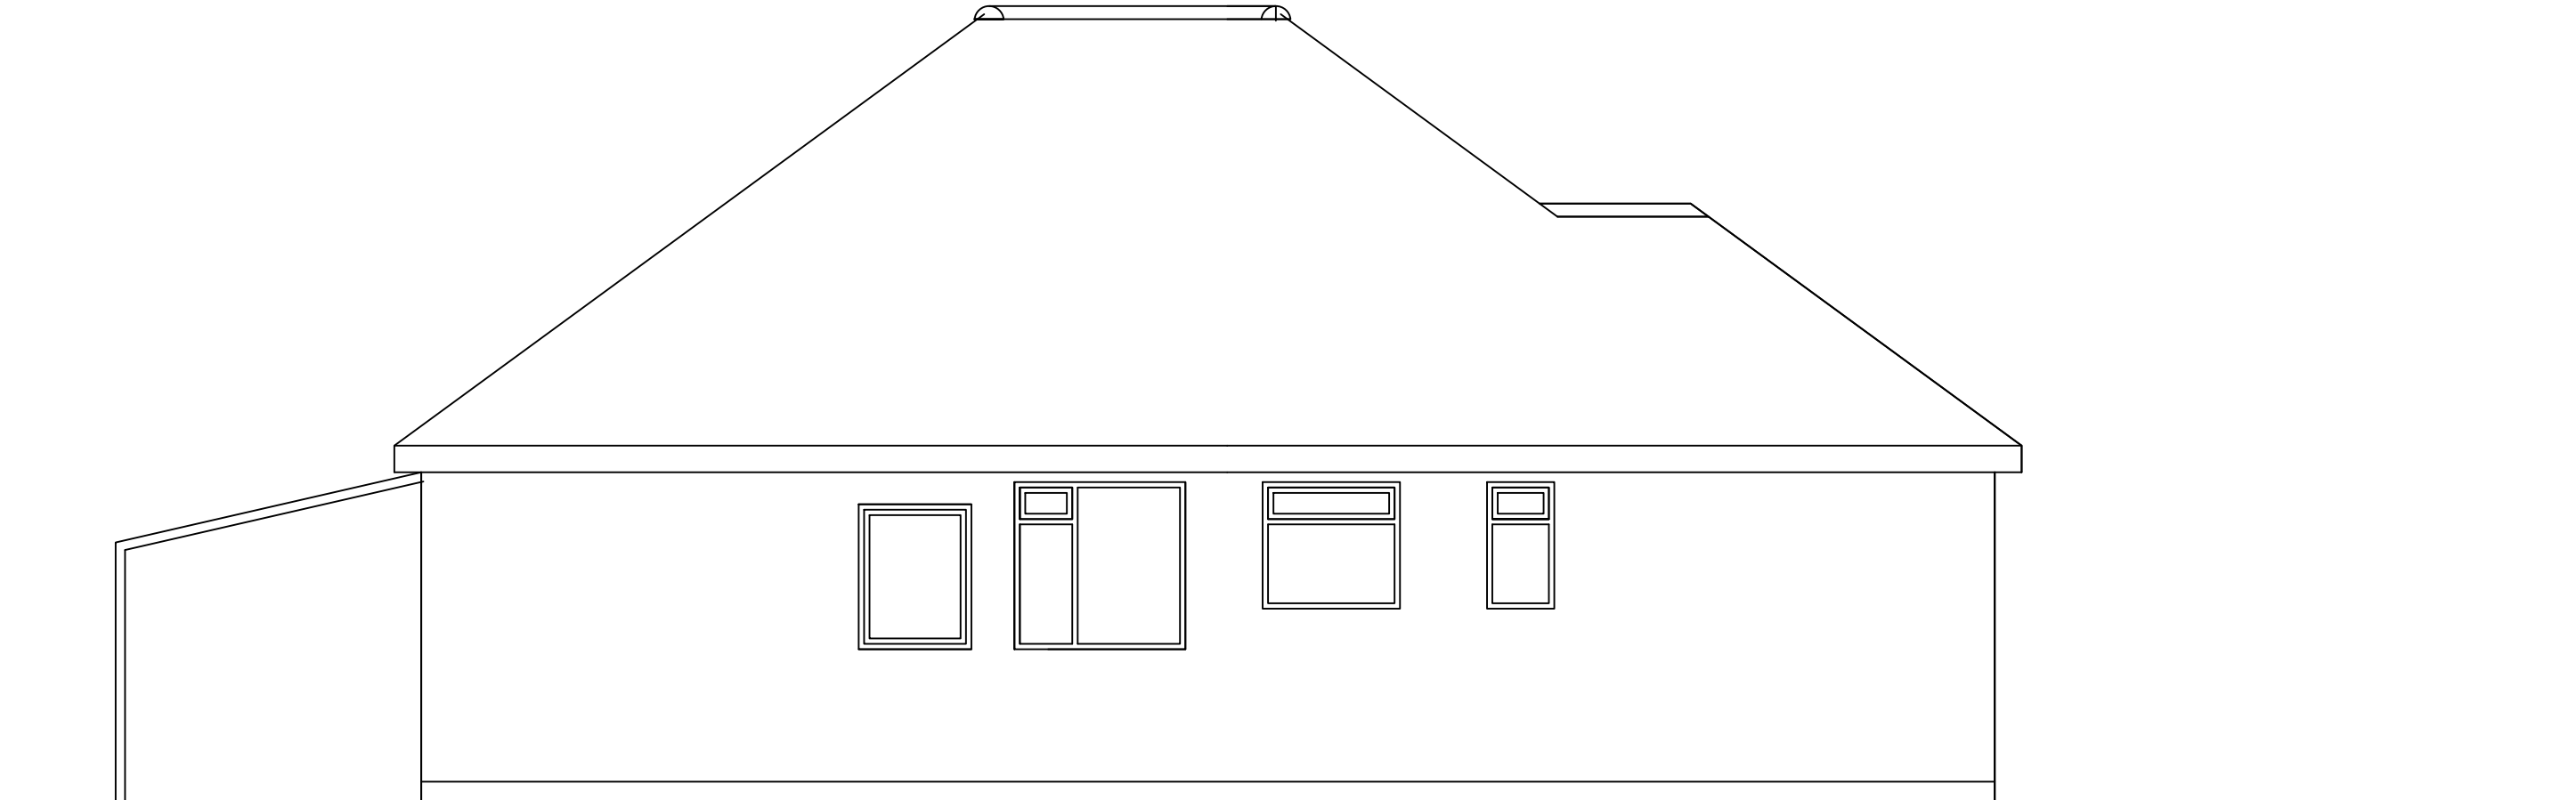

Side Elevation - North

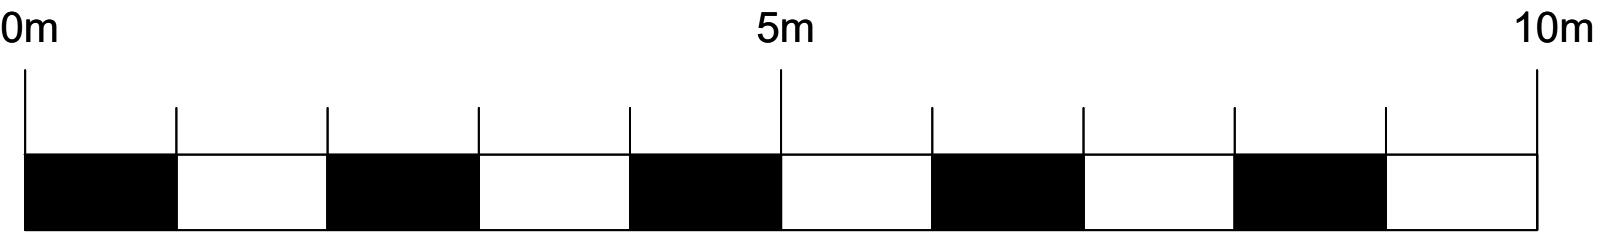

Scale Bar 1:50

PLANNING

PROJECT 46 Hawkins Crescent Shoreham on Sea BN43 6TP	DRG TITLE Existing Elevations	SCALE/DATE 1:50 @ A1 December 2025	D987/04
---	----------------------------------	---------------------------------------	---------