


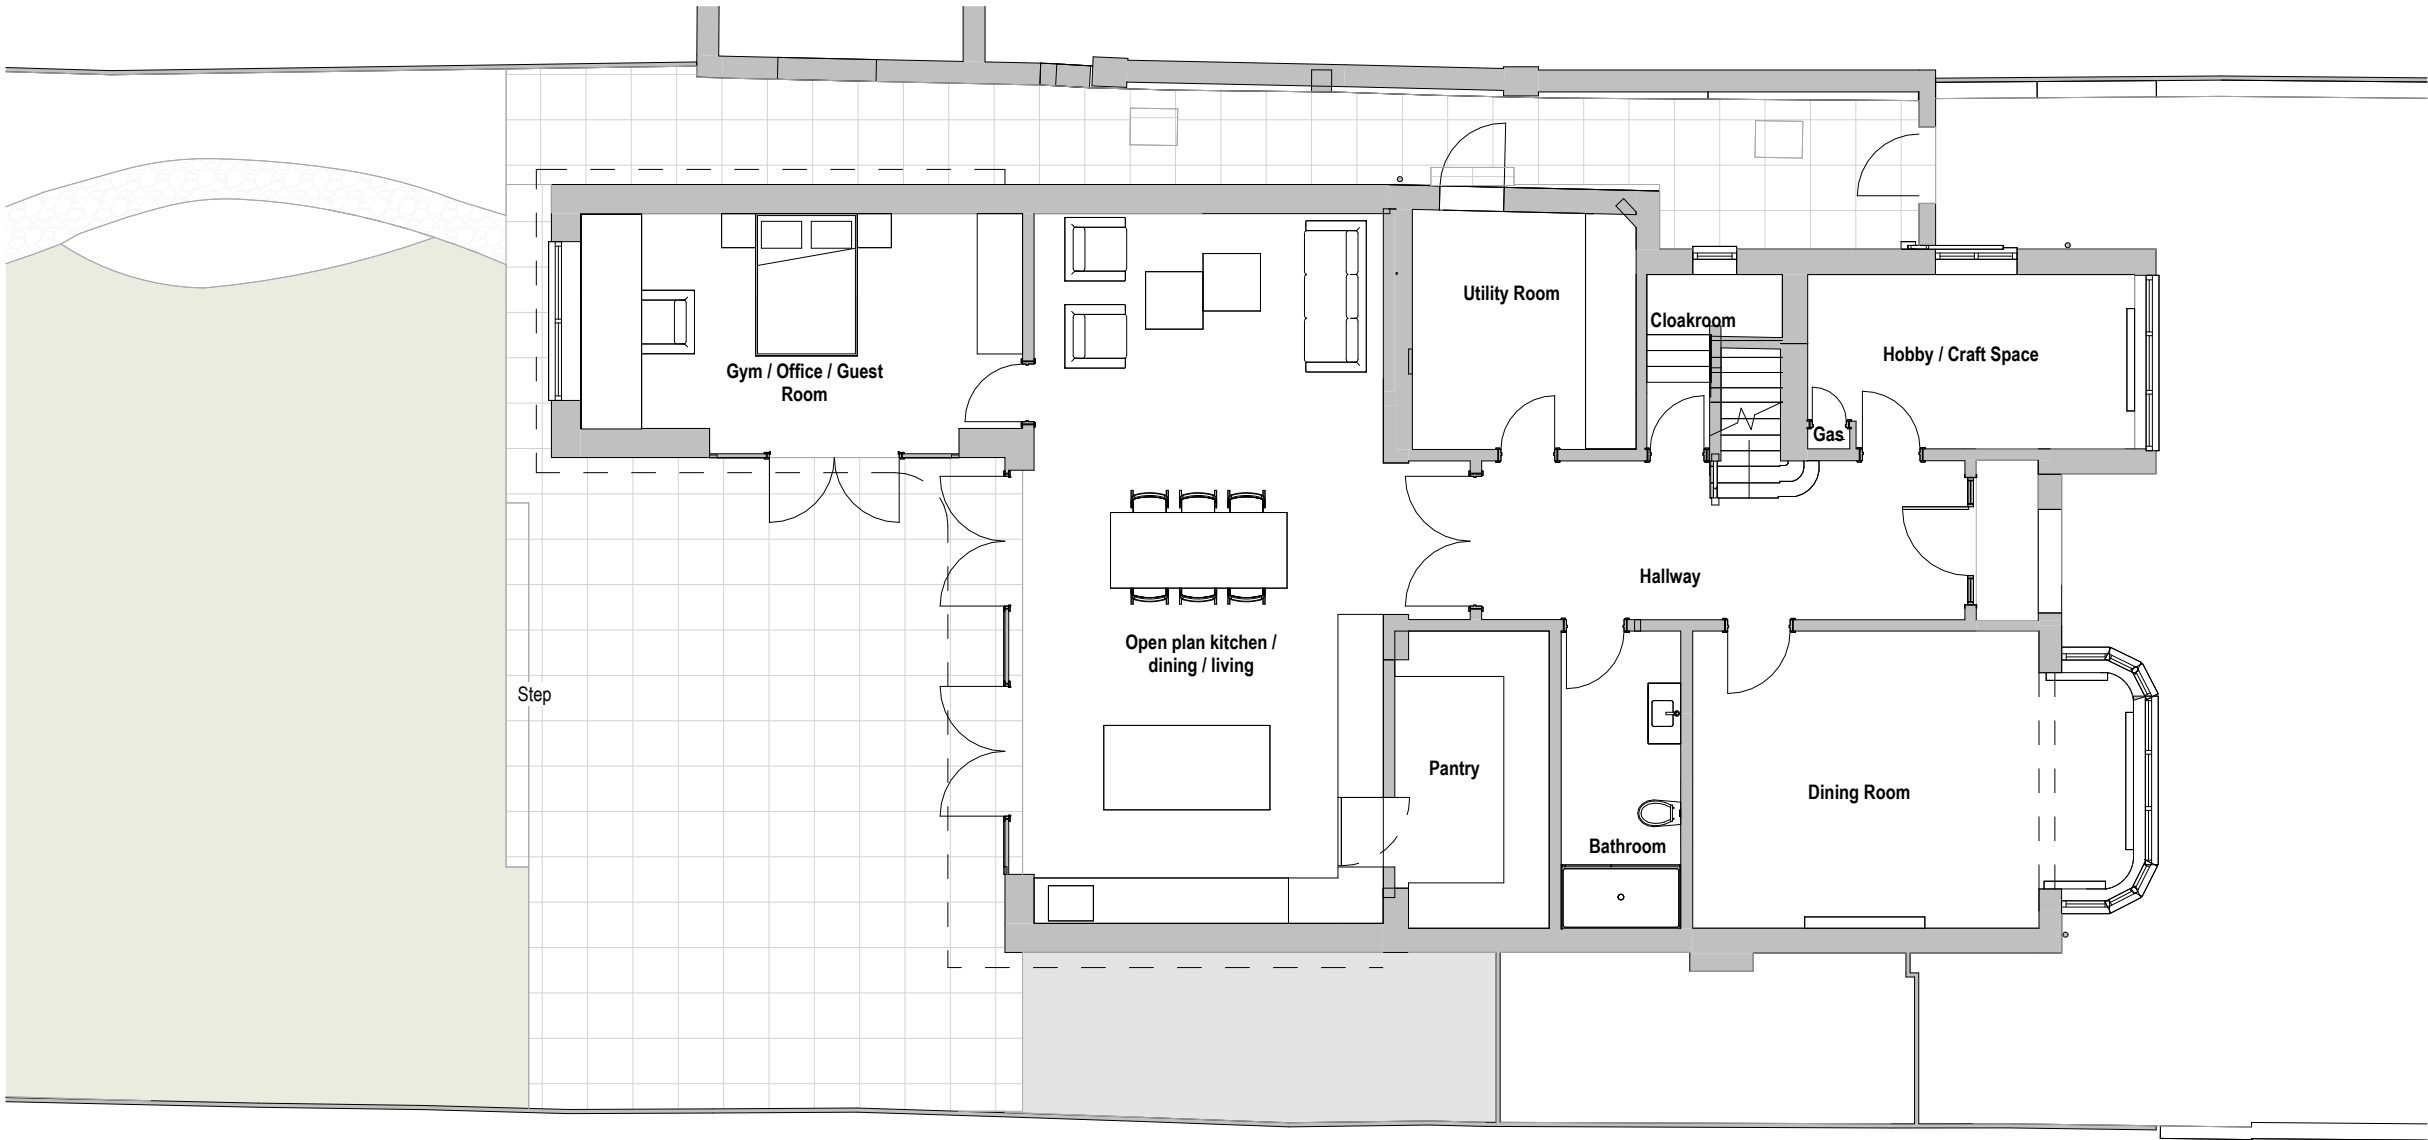

| Revisions |               |          |    |
|-----------|---------------|----------|----|
| No.       | Description   | Date     | By |
| 6         | Revised plans | 30-06-26 |    |
| 5         | Revised plans | 29-06-26 |    |
| 4         | Revised plans | 27-06-26 |    |
| 3         | Revised plans | 24-06-26 |    |
| 2         | Revised plans | 09-06-26 |    |

Notes:

GENERAL NOTES:

All dimensions & levels are preliminary and approximate and subject to utilities search, legal boundaries and detailed layouts/ design development through consultation.

Dimensions are to be checked on site by contractor & sub contractors prior to commencement of work, any discrepancies are to be highlighted immediately to the architects.



Project No. 712 Project Name: 41 Sea Lane

Drawing Name: Proposed Ground Floor Plan

Drawing No. P008 Revision: P6 Suitability Description: PLANNING  
Drawn: GF Checked: GF Orig Paper Size: A3

FRESH Architects

T 07703682107 | 07393913140  
info@fresh-architects.co.uk | www.fresharchitects.co.uk

Use figured dimensions only. All levels and dimensions to be checked. This drawing is to be read in conjunction with all other relevant drawings and specifications.  
© FRESH Architects Ltd. All rights reserved